


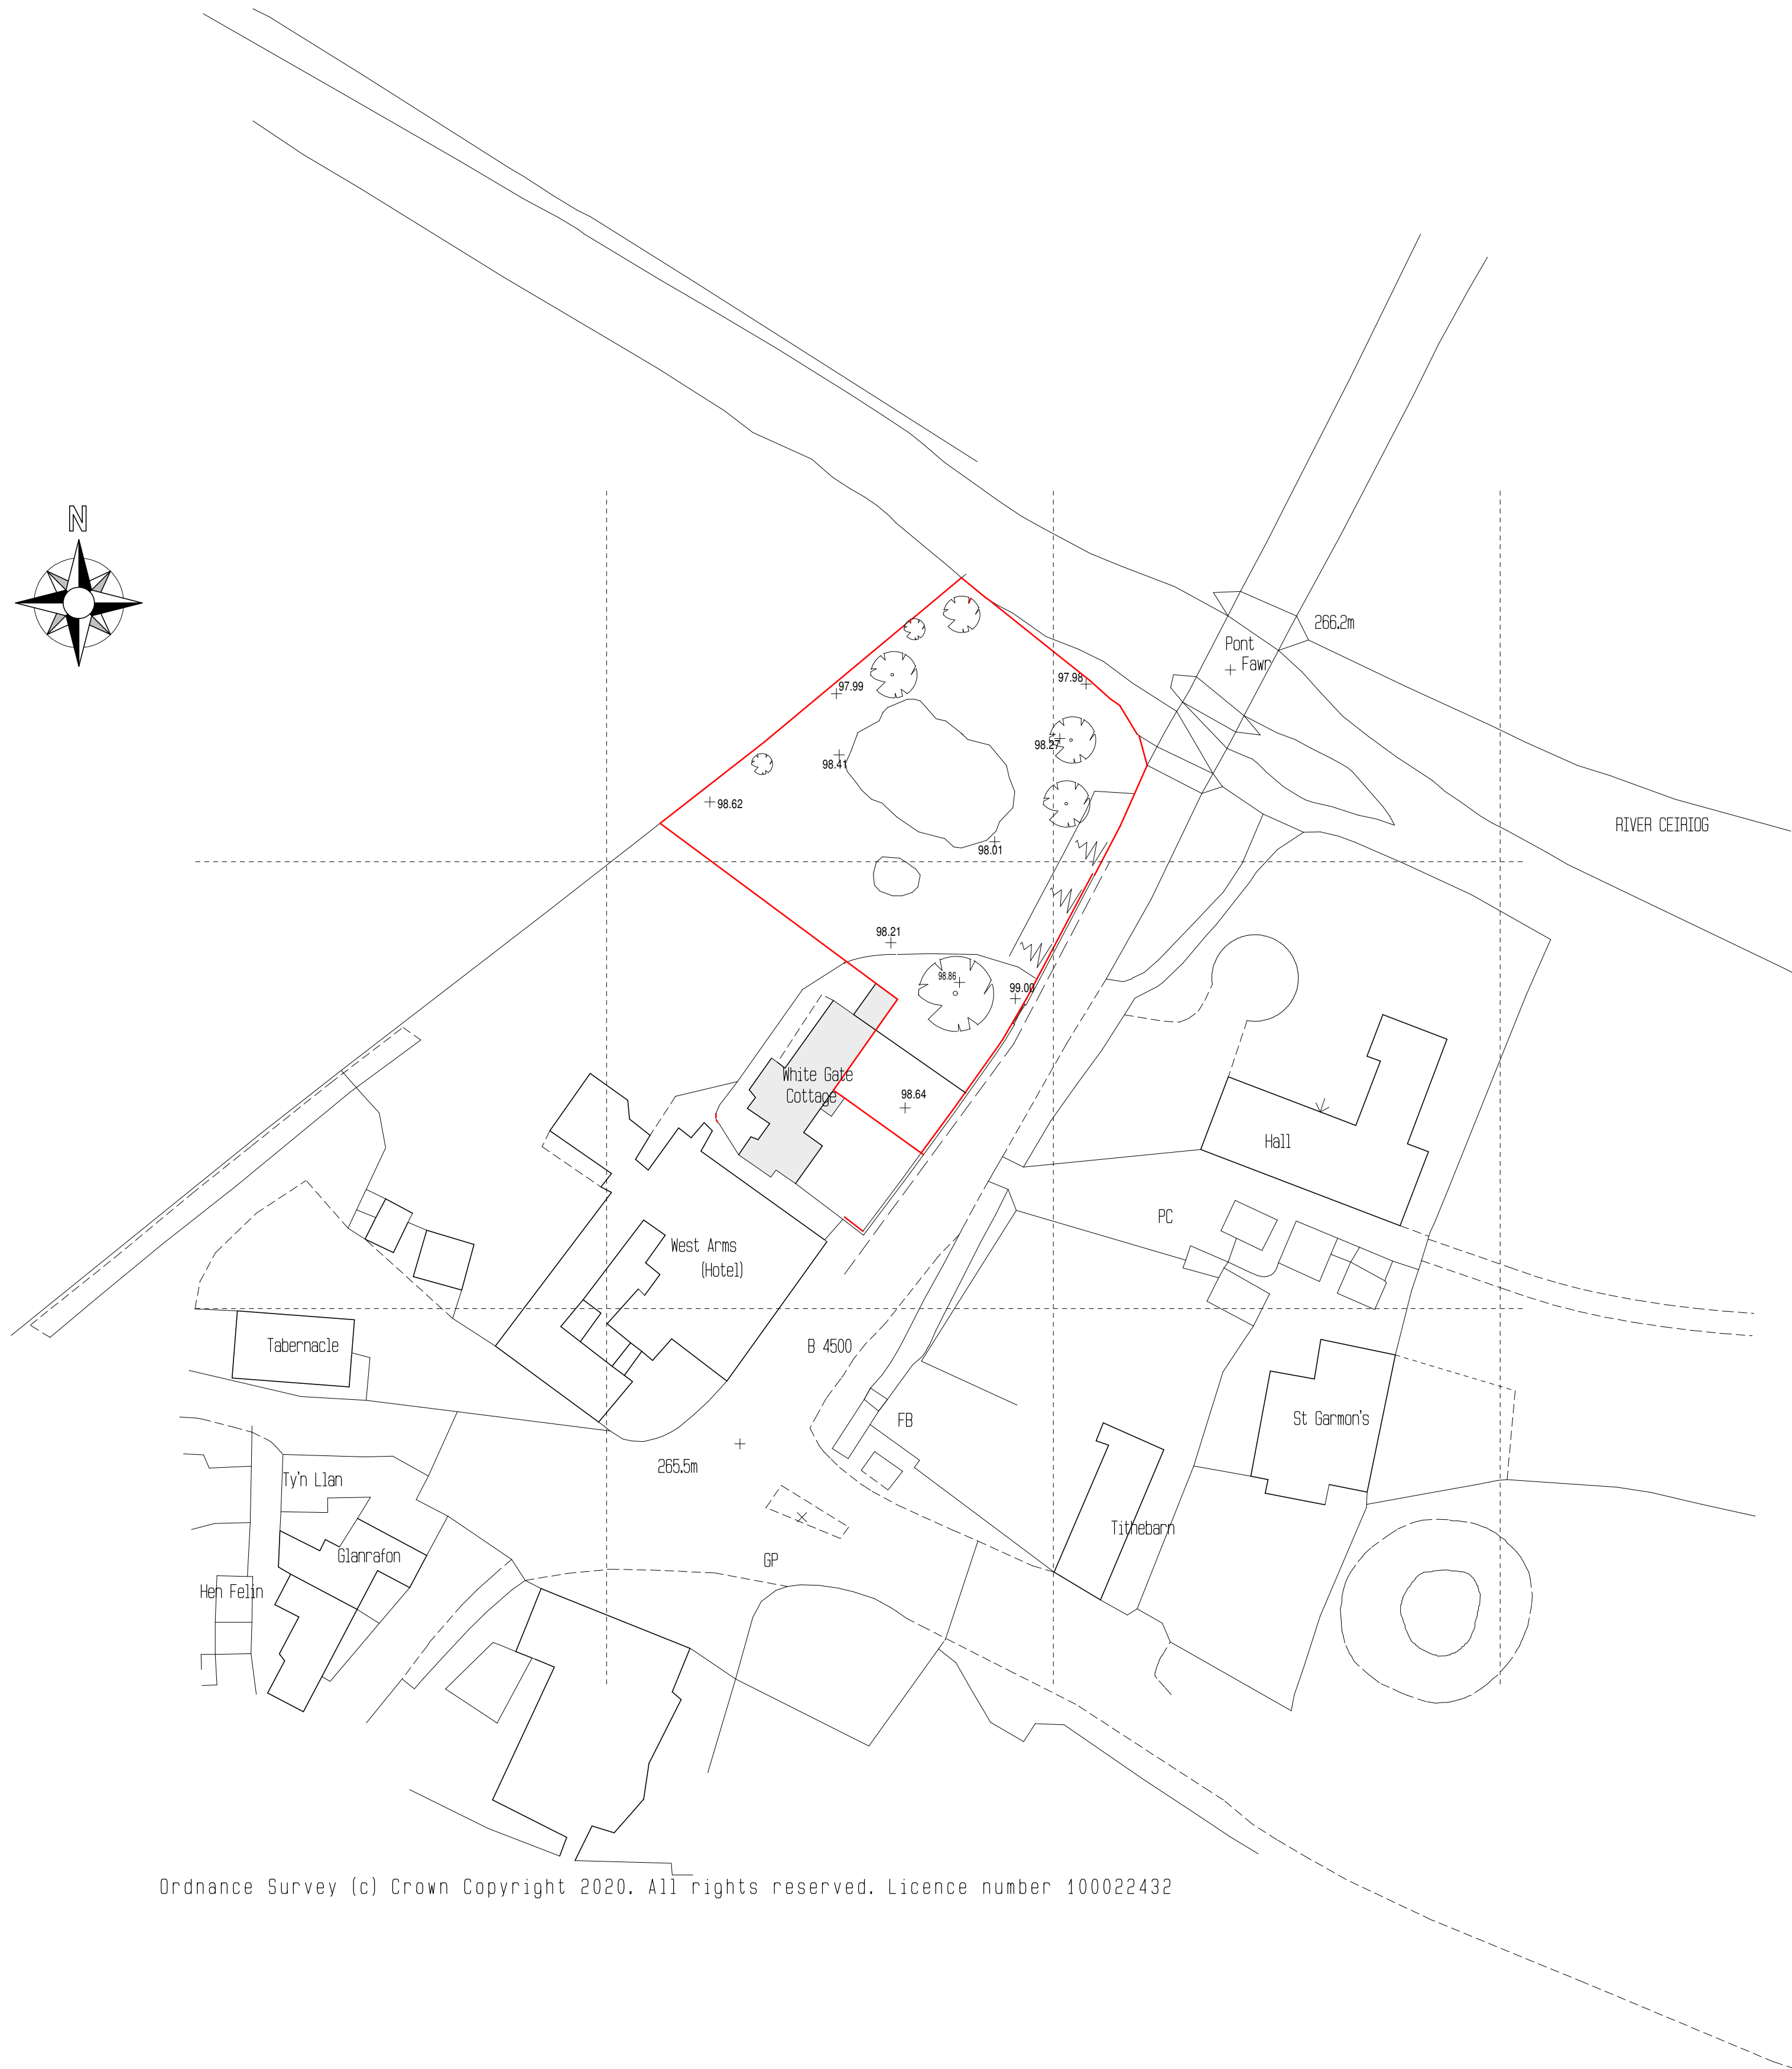

Ordnance Survey (c) Crown Copyright 2020. All rights reserved. Licence number 100022432

PROJECT				
proposed camping pods				
white gate cottage llanarmon				
NAME	SCALE	DATE	DRAWN	DRAWING No
site plan	1:500	March 2020		2021:1



R F DAVIES ARCHITECTURAL SERVICES

RIVERSIDE BARN COED-Y-GO OSWESTRY SHROPSHIRE SY10 9AF
tel: 01691 662813 e-mail: rfdaviesarchitectural@hotmail.com