

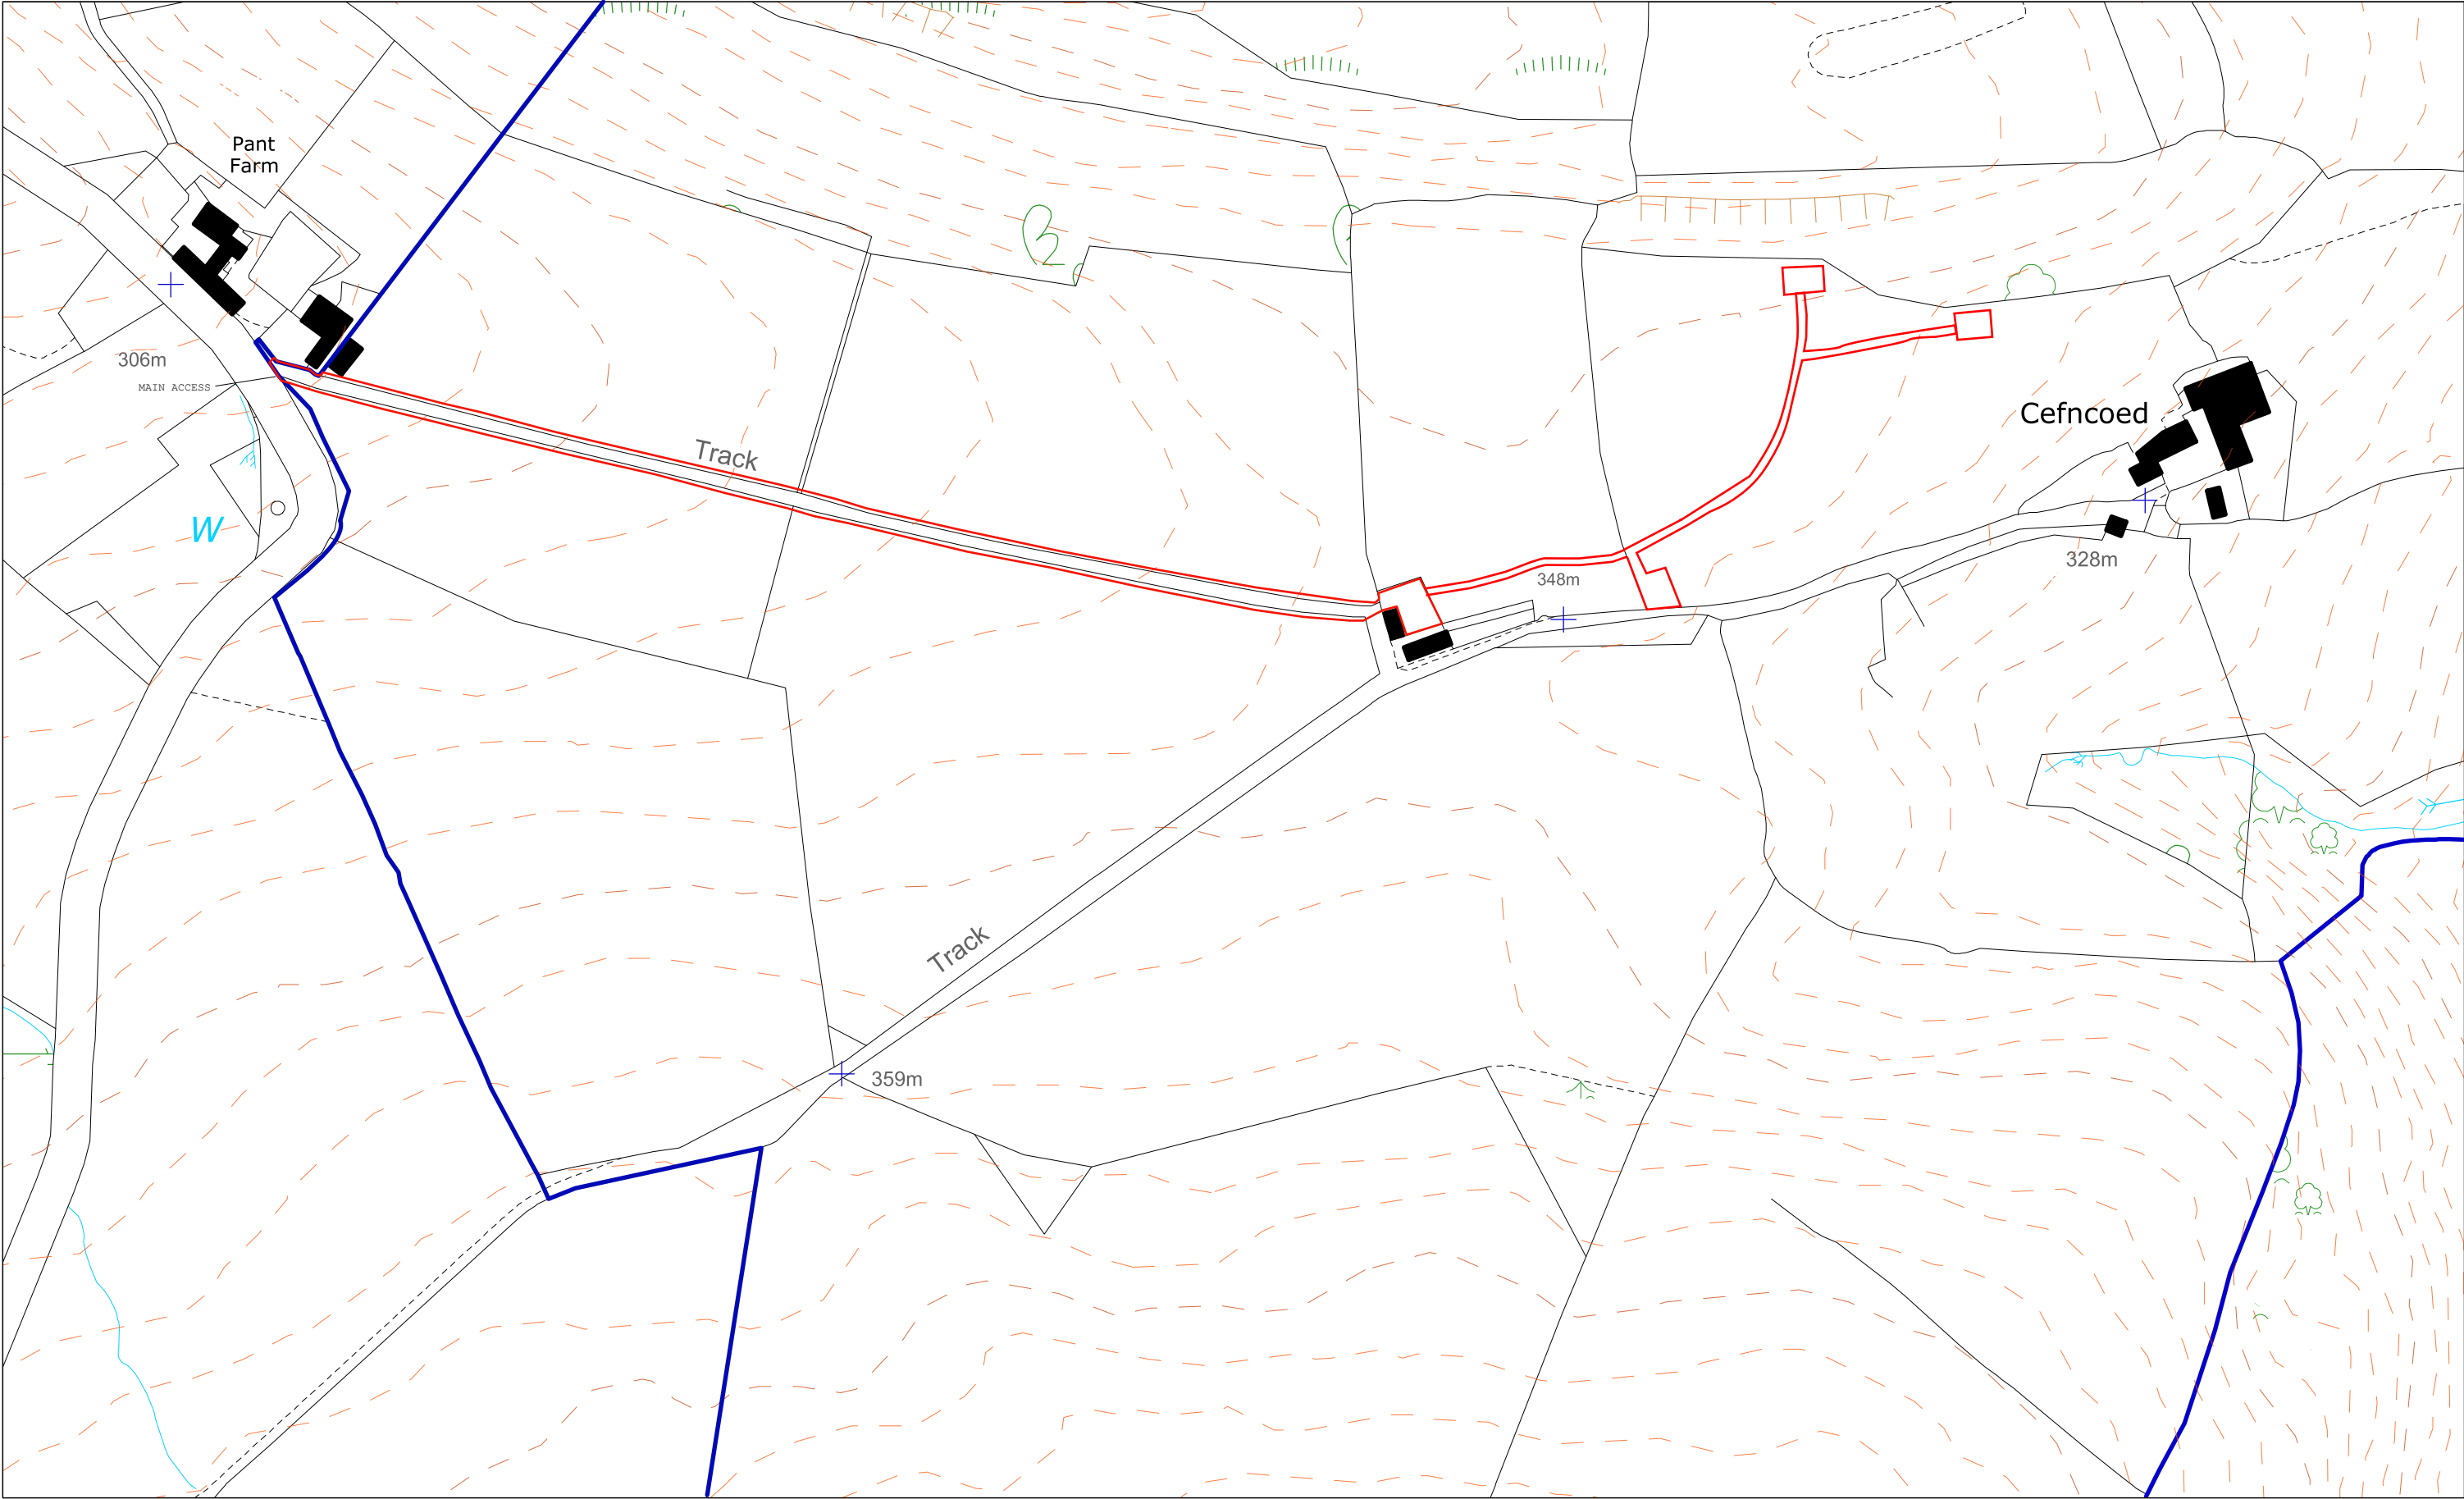
 


 

PROJECT NUMBER	GENERAL NOTES		3. ALL LEVELS AND DIMENSIONS TO BE CHECKED ON SITE AND ANY DISCREPANCIES NOTED TO THE ARCHITECTURAL DESIGNER IMMEDIATELY.	5. THIS DRAWING IS COPYRIGHT AND MUST NOT BE REPRODUCED WITHOUT THE PRIOR WRITTEN AGREEMENT OF THE ARCHITECTURAL DESIGNER.	 WRMARCHITECTURE www.crownandcanopy.co.uk 07837 162 452	Cefncoed, Glyn Ceiriog, Llangollen, LL20 7BY		PROPOSED LOCATION PLAN		A3 page size	1:2500
	0157	1. DO NOT SCALE FROM THIS DRAWING; UNLESS FOR PLANNING PURPOSES.				4. THIS DRAWING IS TO BE READ IN CONJUNCTION WITH ALL RELEVANT CONSULTANTS' DRAWINGS AND SPECIFICATIONS.	site location	drawing title	WRM		
		2. THE DIMENSIONS SHOWN ON THIS DRAWING ARE SHOWN IN MILLIMETRES.					issue	works	dr	scale	
						29.01.20	PLANNING	CEFNCOED	CEF-WRM-DR-D-X-001	CEF-001	D
						date		drg. no.		rev	

 

The Old Council Depot, Mill Lane, Presteigne, Powys LD8 2DA
www.crownandcanopy.co.uk
07837 162 452

PROJECT

CEFNC0ED

PROJECT NUMBER

0157

DRAWN BY

WRM

SITE LOCATION

Cefncoed, Glyn Ceiriog, Llangollen,
LL20 7BY

DATE OF ISSUE

29.01.20

PLANNING

issue

REVISIONS

13.02.20 - Land Red Locations - WRM

13.02.20 - Land Use Locations -
09.02.21 - Altered Layout - WRM

DRAWING NOTES

Legend:

- Existing drainage ditch
- Topographical survey
- Existing field boundary
- - - Existing track
- Proposed Site boundary
- Ownersite boundary
- Proposed footpaths
- Existing footpaths

GENERAL NOTES

1. DO NOT SCALE FROM THIS DRAWING; UNLESS FOR PLANNING PURPOSES.

2. THE DIMENSIONS SHOWN ON THIS
DRAWING ARE SHOWN IN MILLIMETRES.

3. ALL LEVELS AND DIMENSIONS TO BE CHECKED ON SITE AND ANY DISCREPANCIES NOTED TO THE ARCHITECTURAL DESIGNER IMMEDIATELY.

4. THIS DRAWING IS TO BE READ IN CONJUNCTION WITH ALL RELEVANT CONSULTANTS' DRAWINGS AND SPECIFICATIONS.

5. THIS DRAWING IS COPYRIGHT AND MUST NOT BE REPRODUCED WITHOUT THE PRIOR WRITTEN AGREEMENT OF THE ARCHITECTURAL DESIGNER.

DRAWING SCALE	PAPER SIZE
---------------	------------

1:500	A2
-------	----

SHEET DESCRIPTION

PROPOSED SITE PLAN

DRAWING NUMBER

CEF-WRM-DR-D-X-101

