



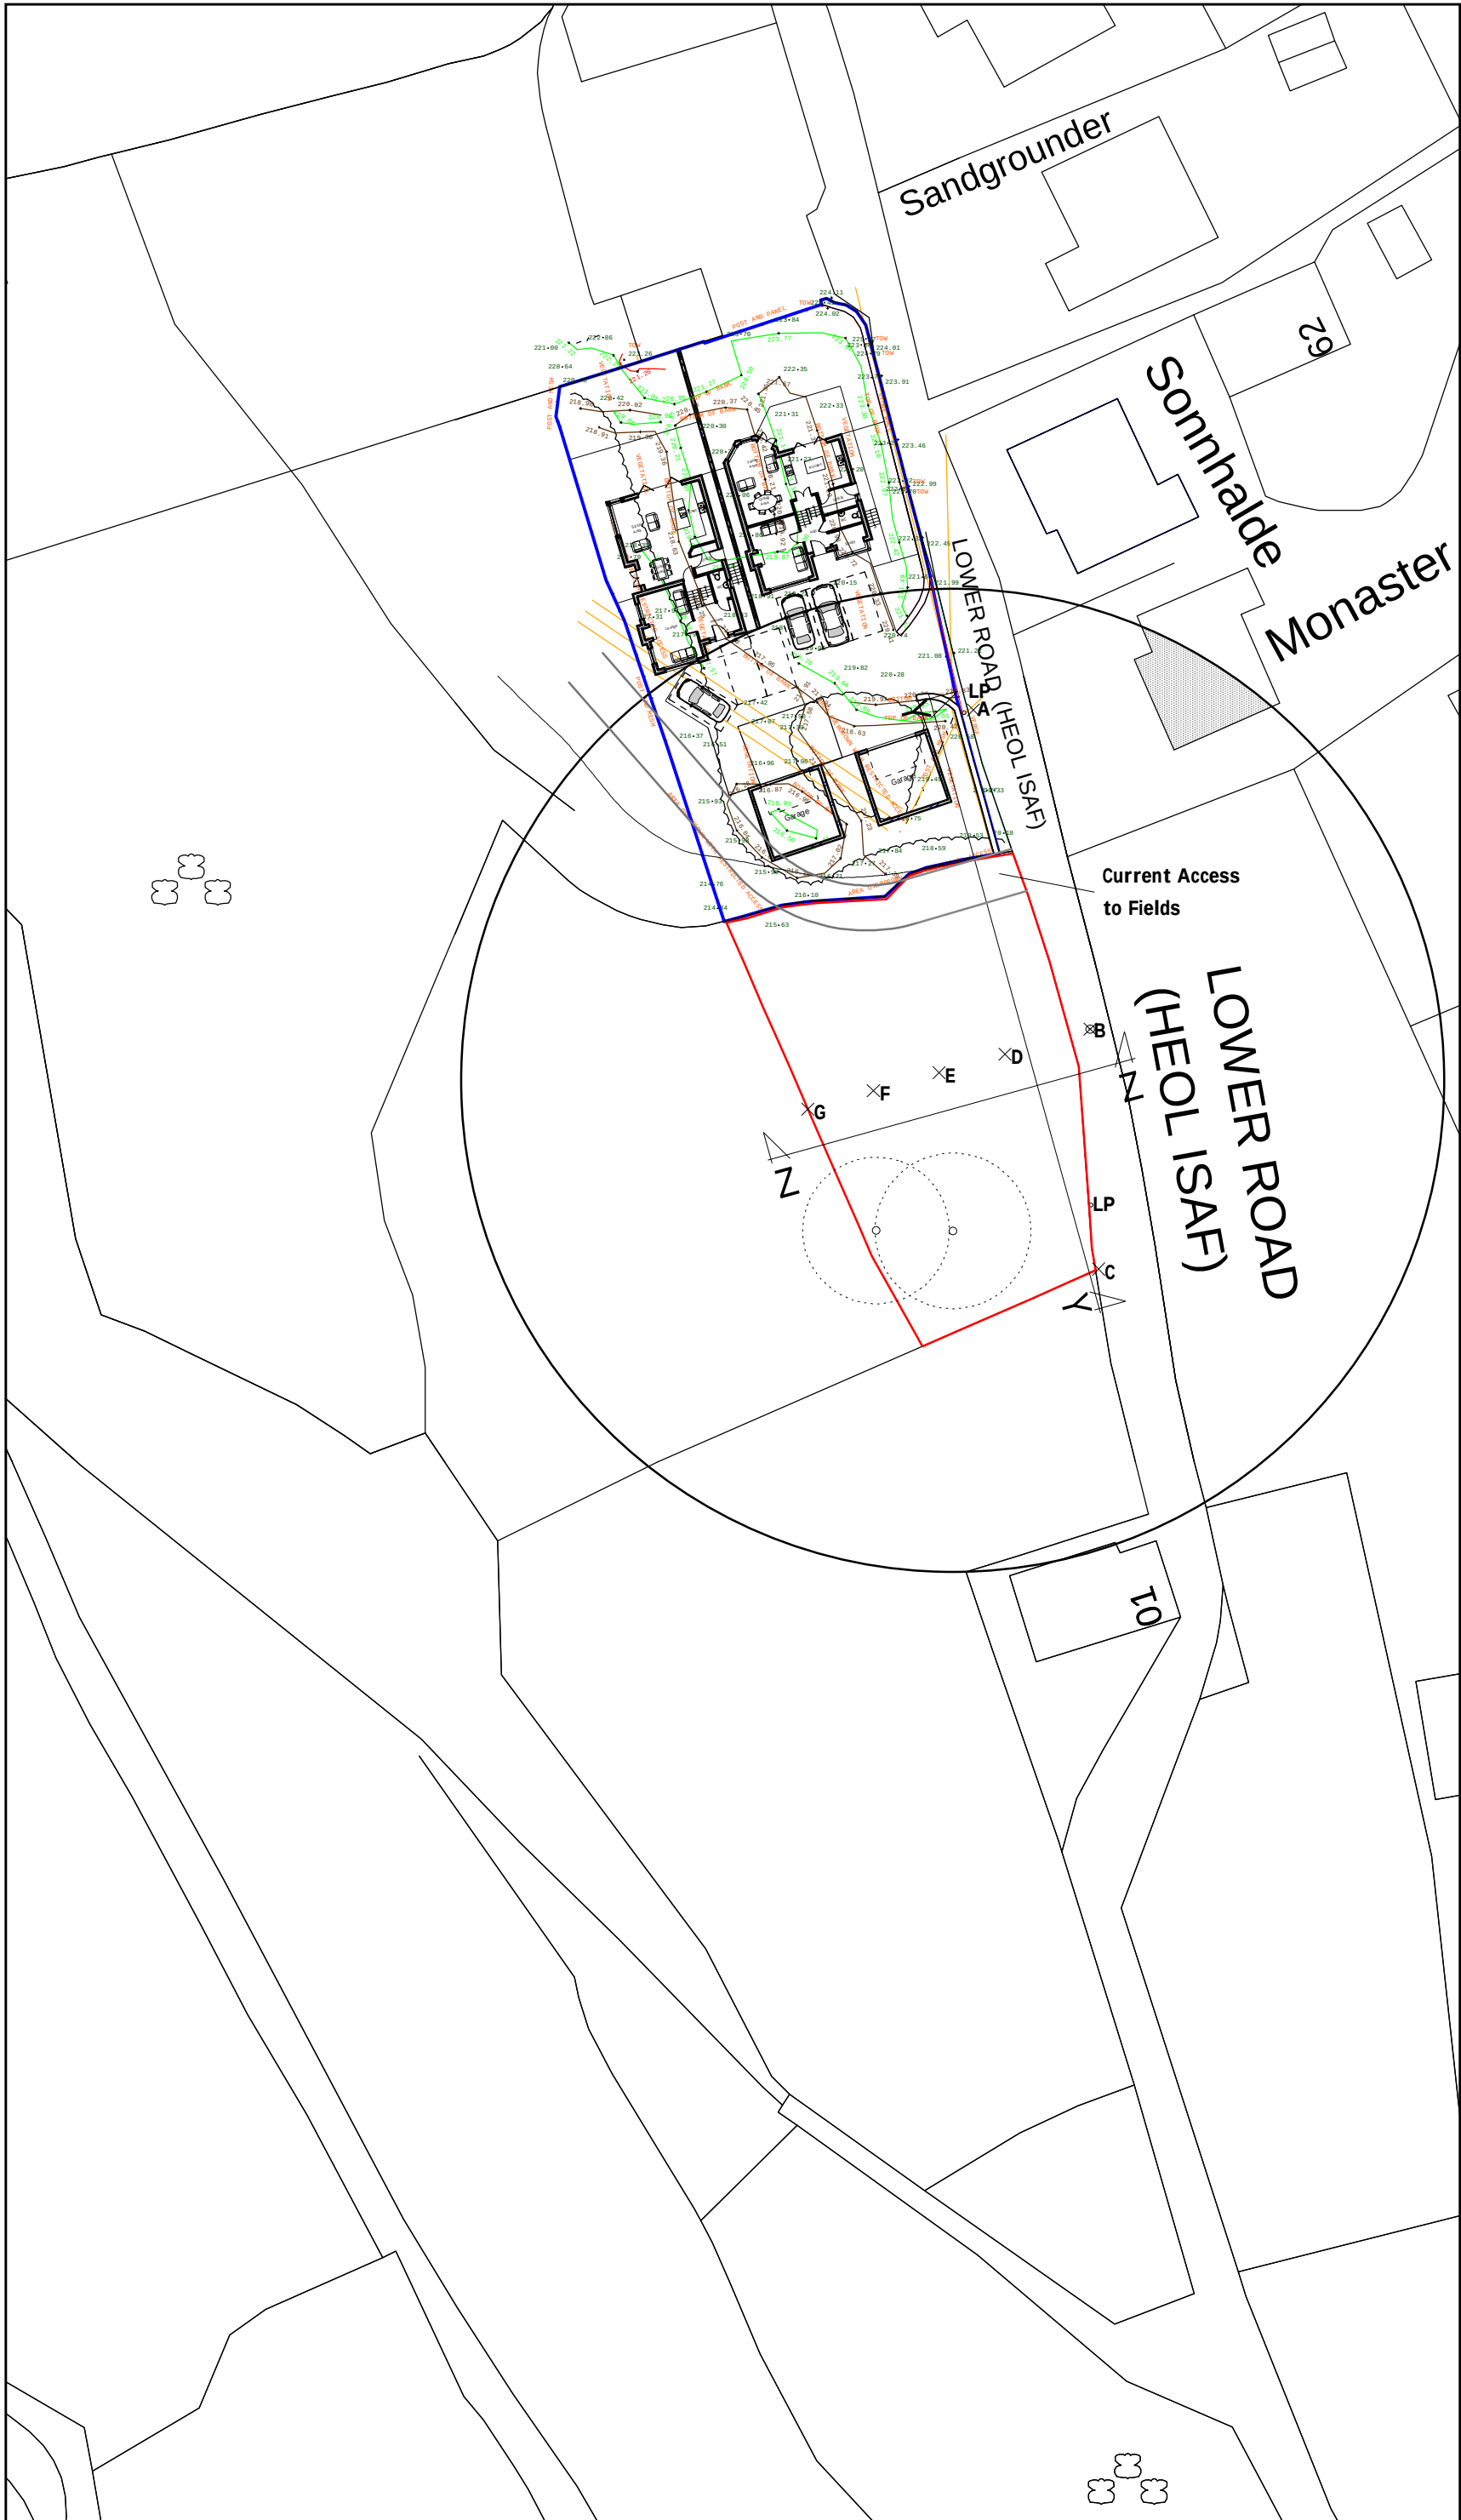


Site Plan 1:500

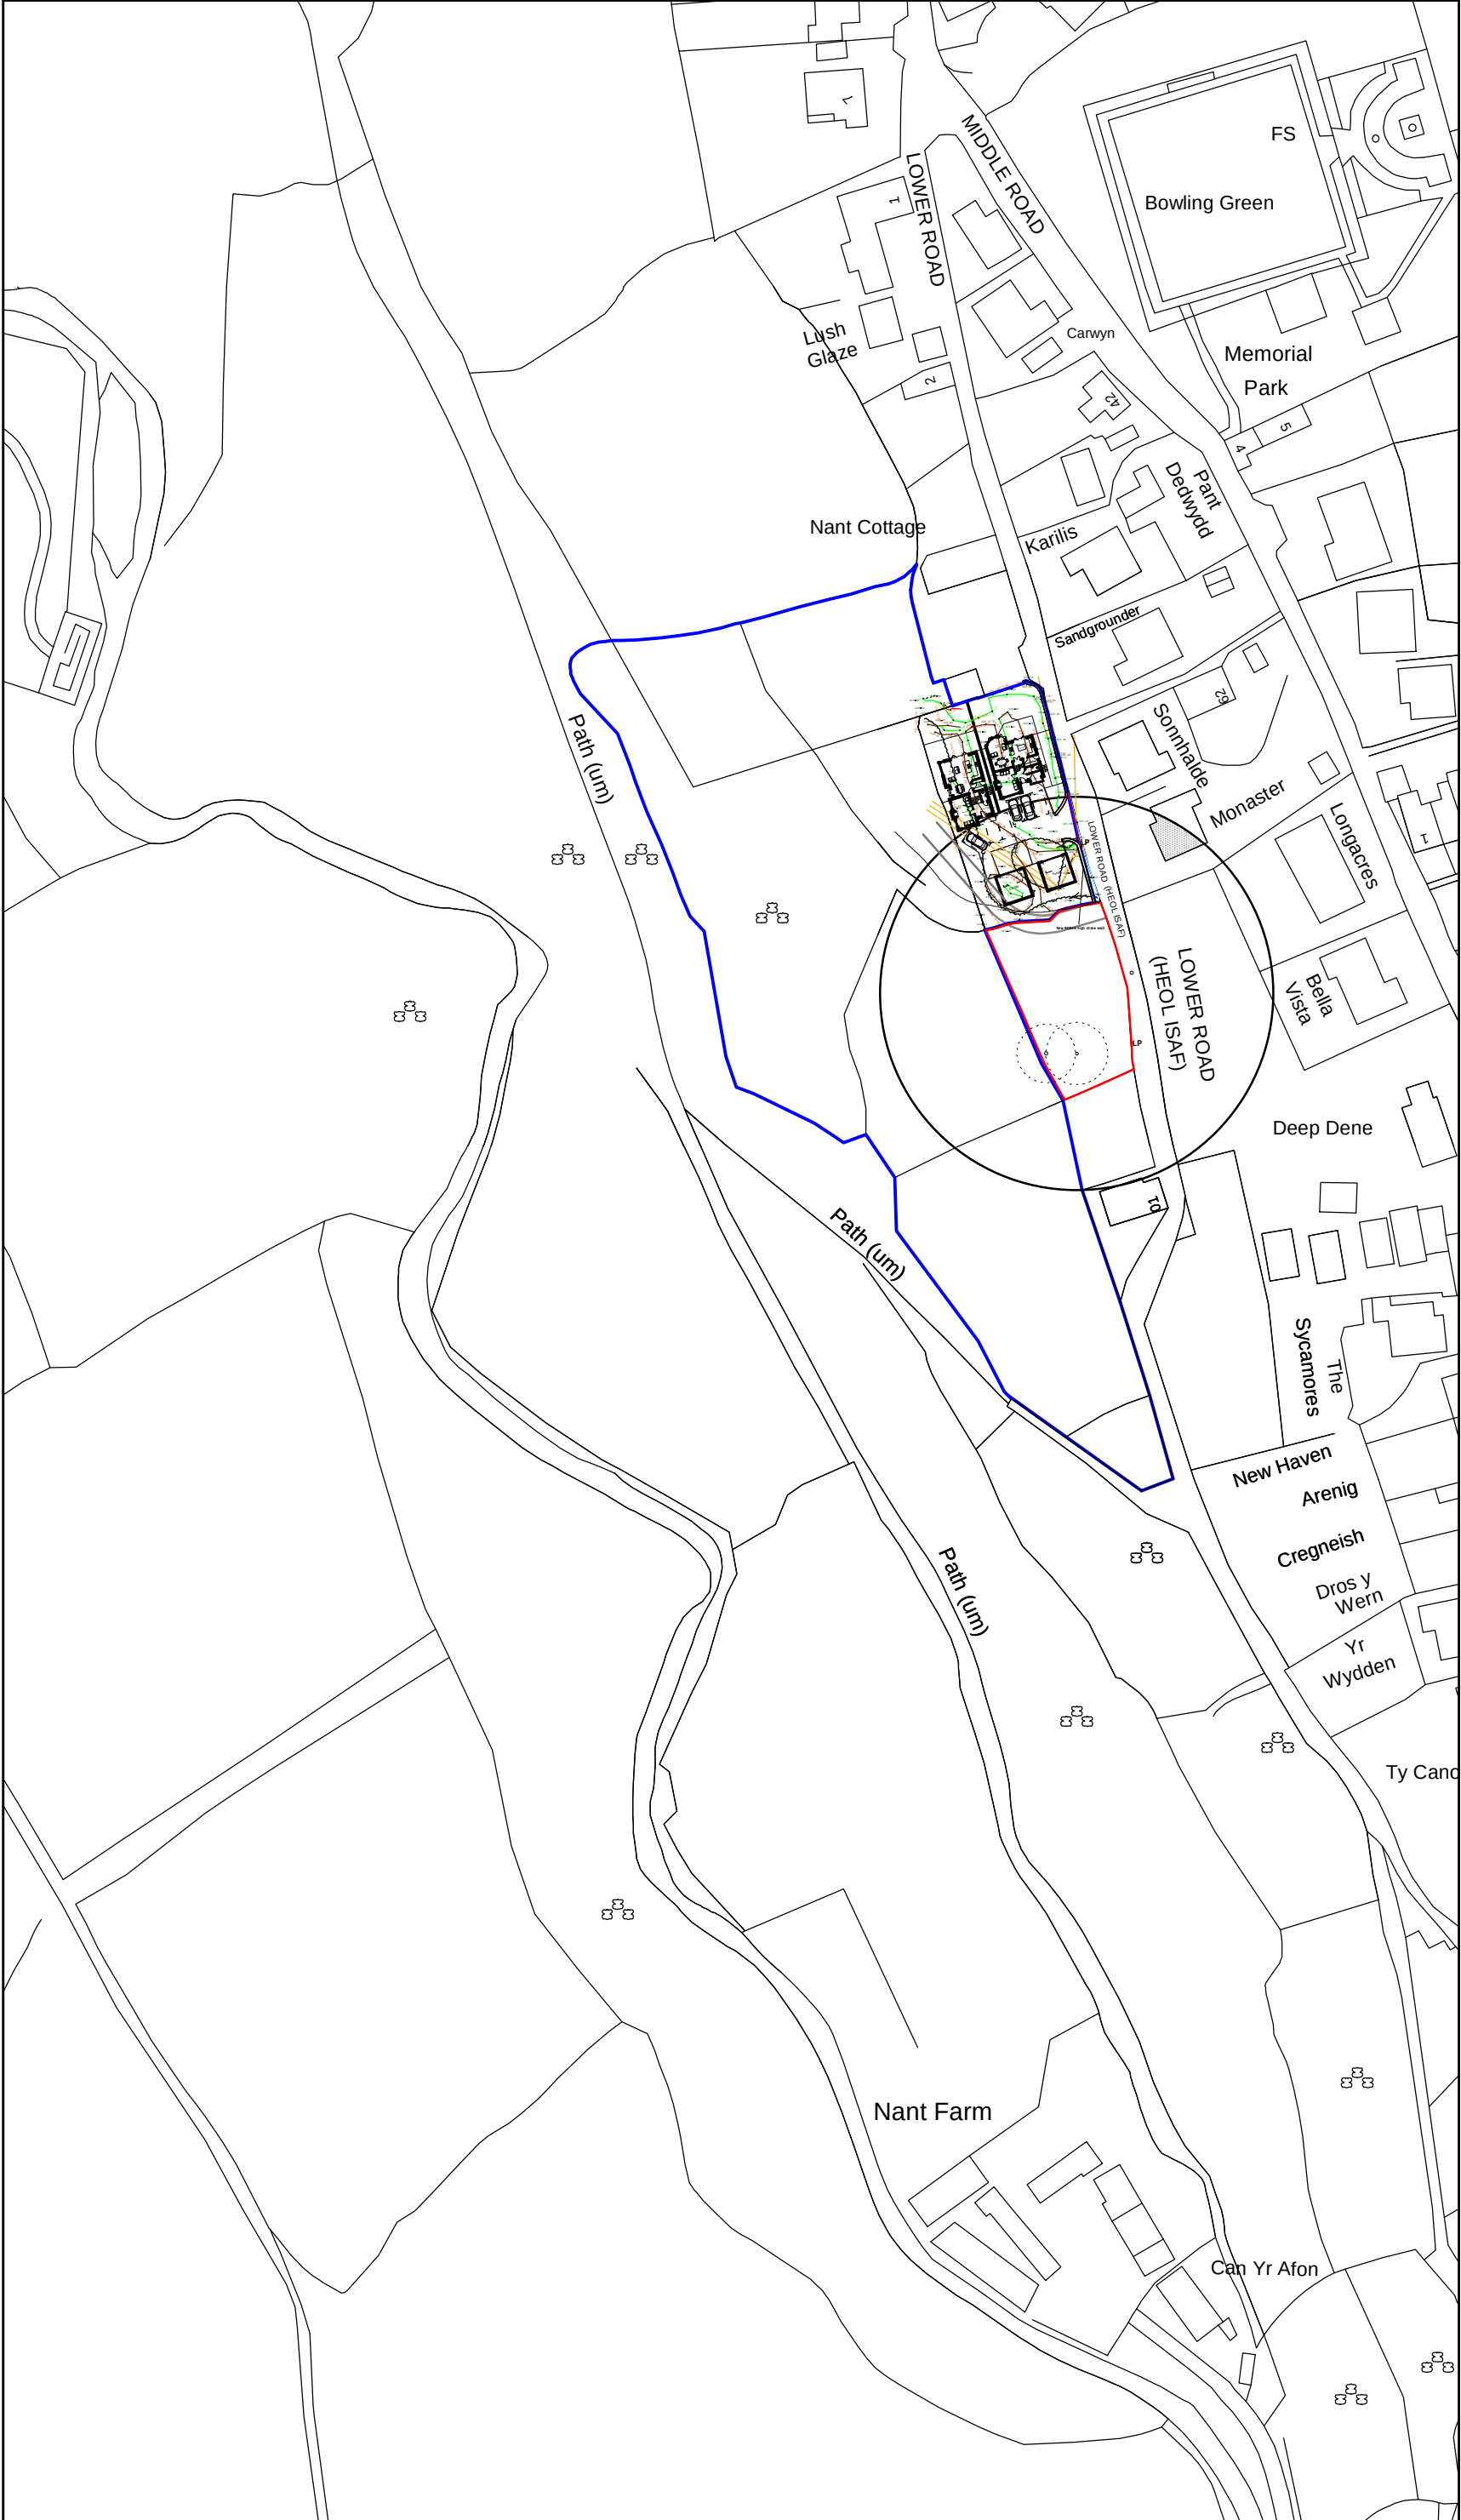

Location Plan 1:1250

Point	Level
A	10.000
B	8.489
C	6.916
D	8.220
E	7.437
F	4.347
G	2.822

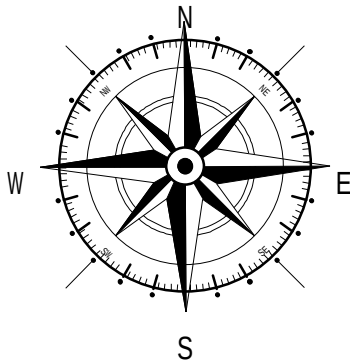

Key

- Surrounding Buildings
- Application site
- Land owned by applicant

Rev	Date	Detail	Initial

Project:
Proposed new dwelling on,
Land adj to Nant Cottage,
Lower Road,
Coedpoeth, LL11 3TP

Title: Existing:Site & Location Plan	Scale: (A2) 1:500 &1:1250
--	---------------------------------

Drawn By: E.M.Jackson	Date: Dec 2019
--------------------------	-------------------

Drawing No: D111/001	Sheet: 1 of 2
-------------------------	------------------

blueprint
architectural services

 Office 3K4,
Redwither Business Tower,
Wrexham. LL13 9XT
Tel: 01978 356500
www.blueprintarchitectural.com
© copyright all rights reserved