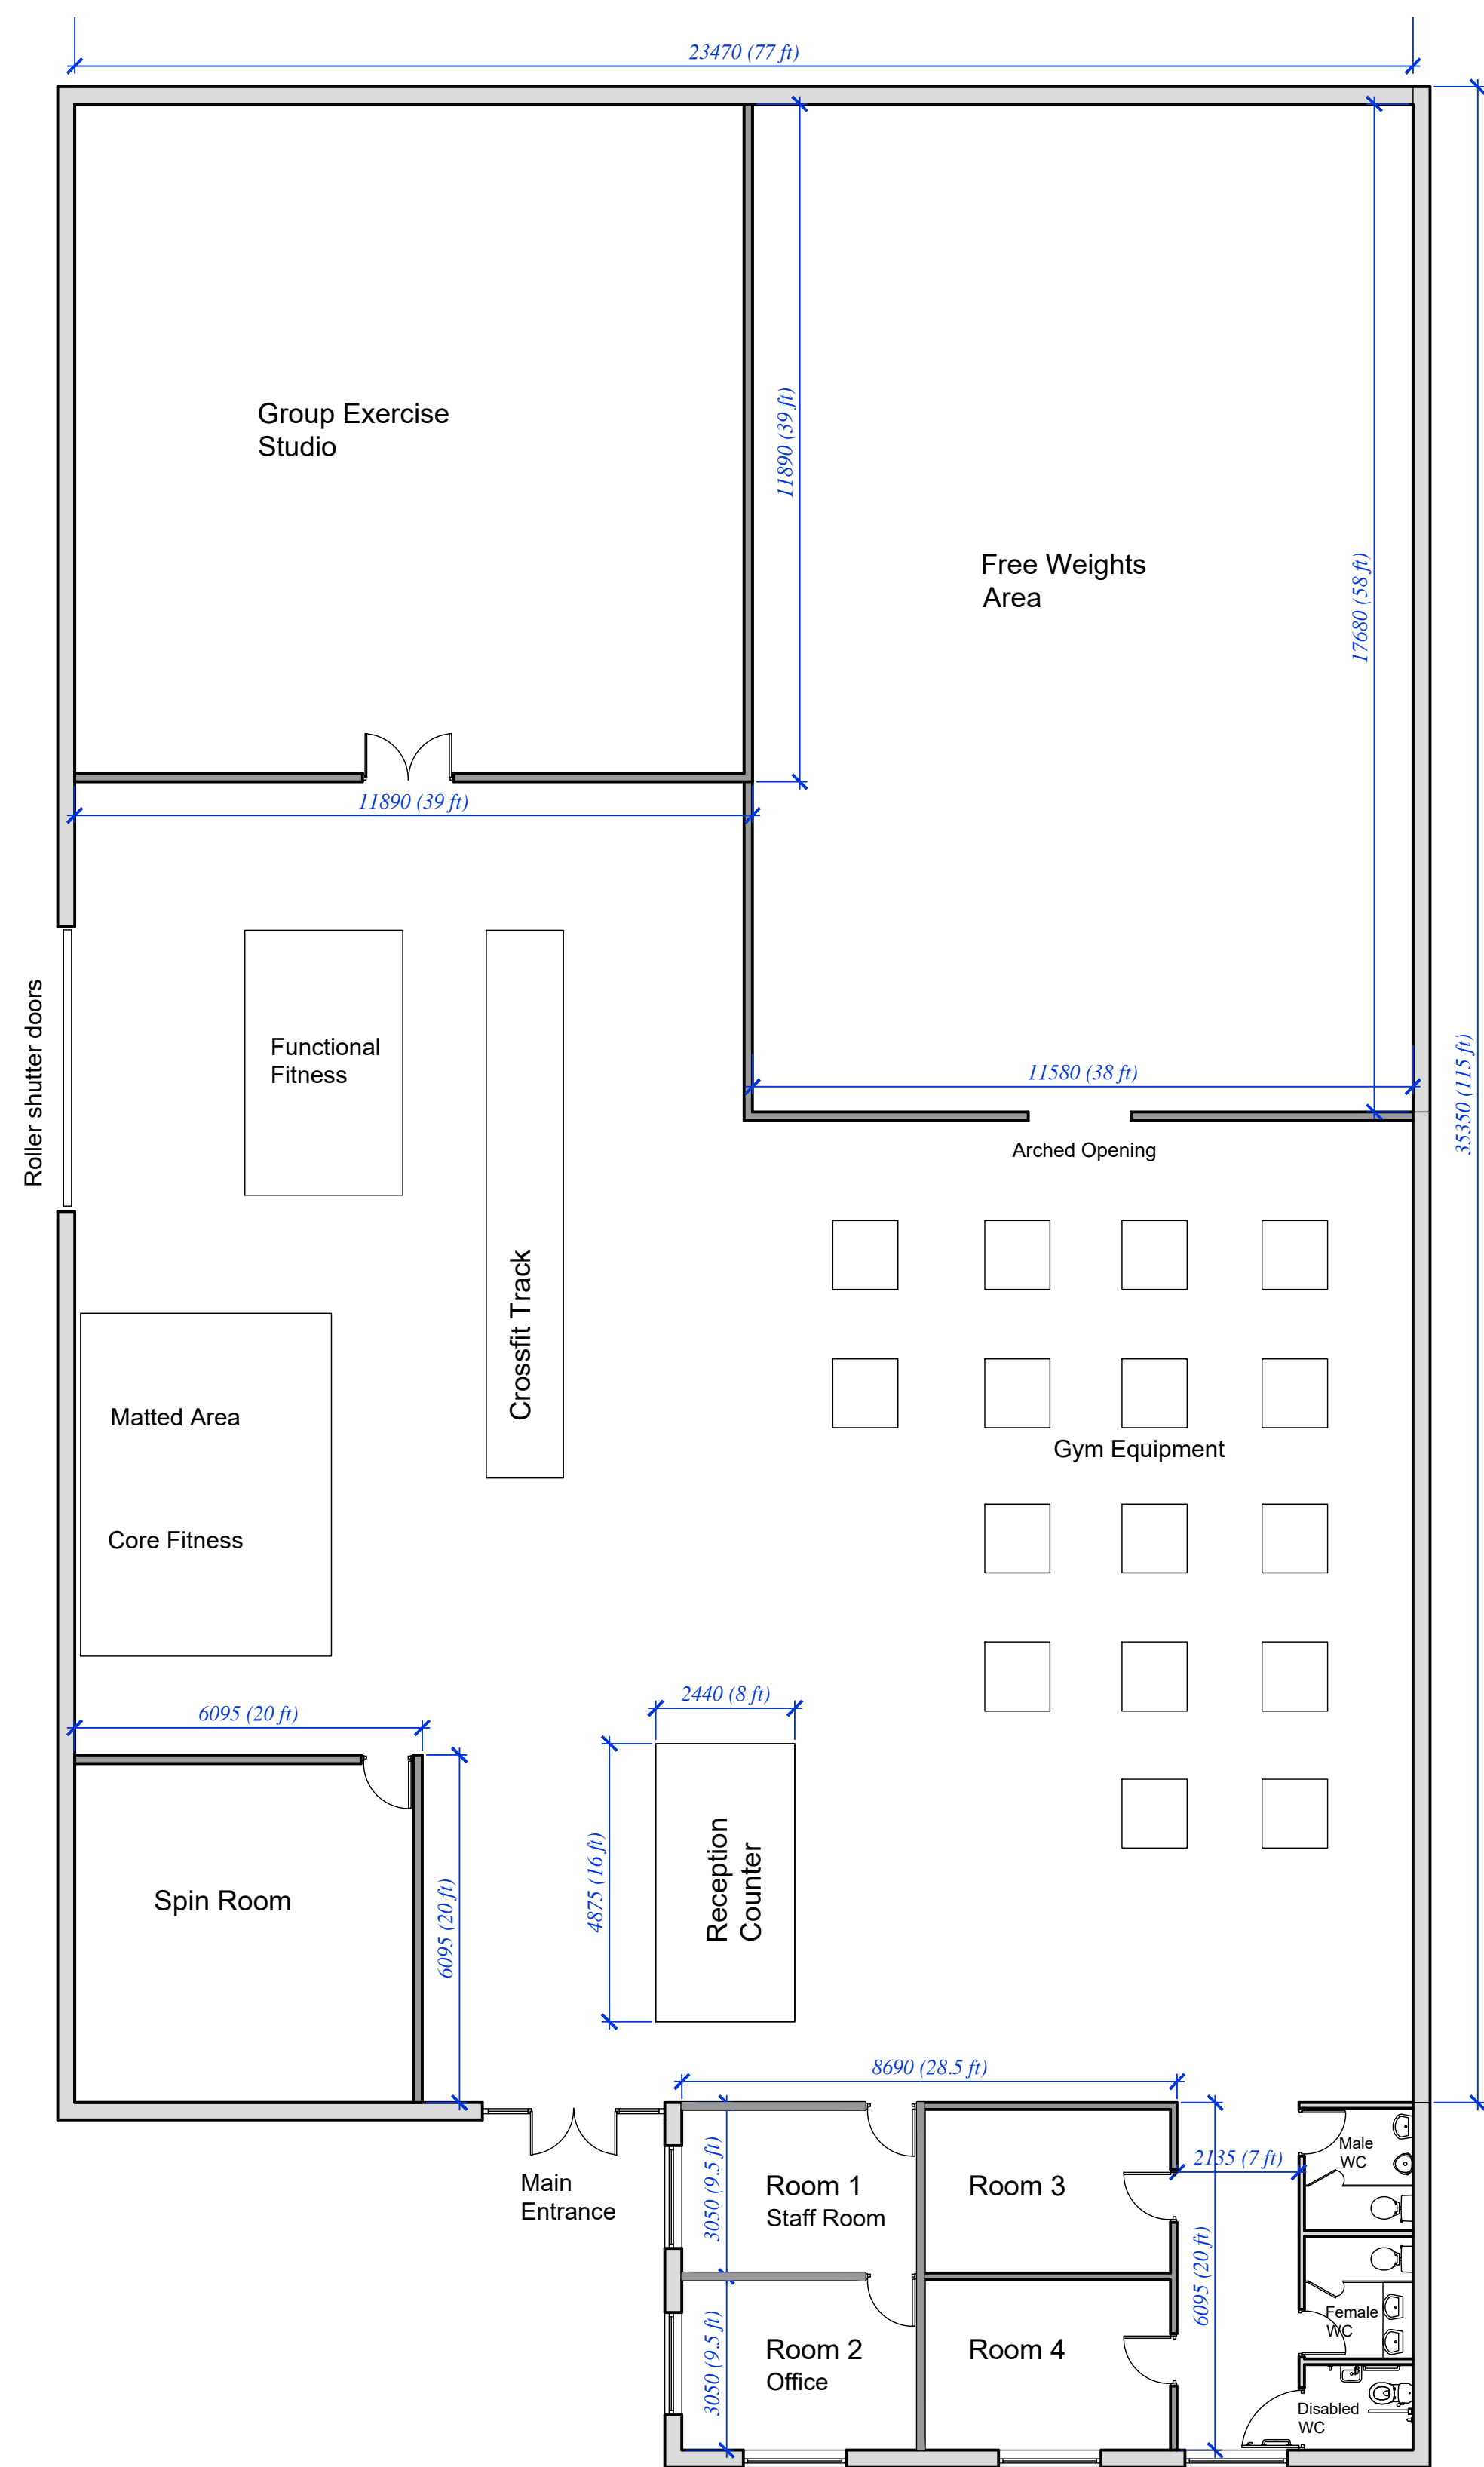
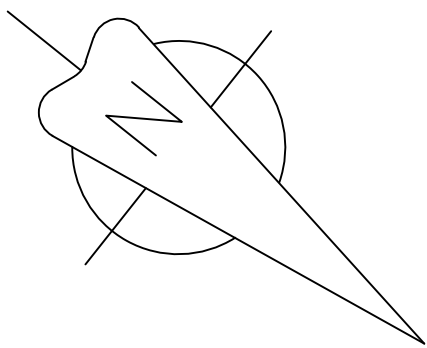


1. GENERAL NOTE
These drawings are have been produced for the purpose of obtaining Planning Permission and/or Building Regulations approval; Not for construction.
CFI Design endeavour to produce drawings that are accurate and precise however dimensions should not be scaled from these drawings.

Project
**MB Fitness, Unit 1, Felin Puleston,
Wrexham, LL13 7RF.**

Drawing
**Internal remodelling works
Proposed Floor Plan**

Scale	1:100@a1	Drawing Number	
Drawn	F.B		
Date	05/2020		
Status	Planning		

CFI2003_Prop01