


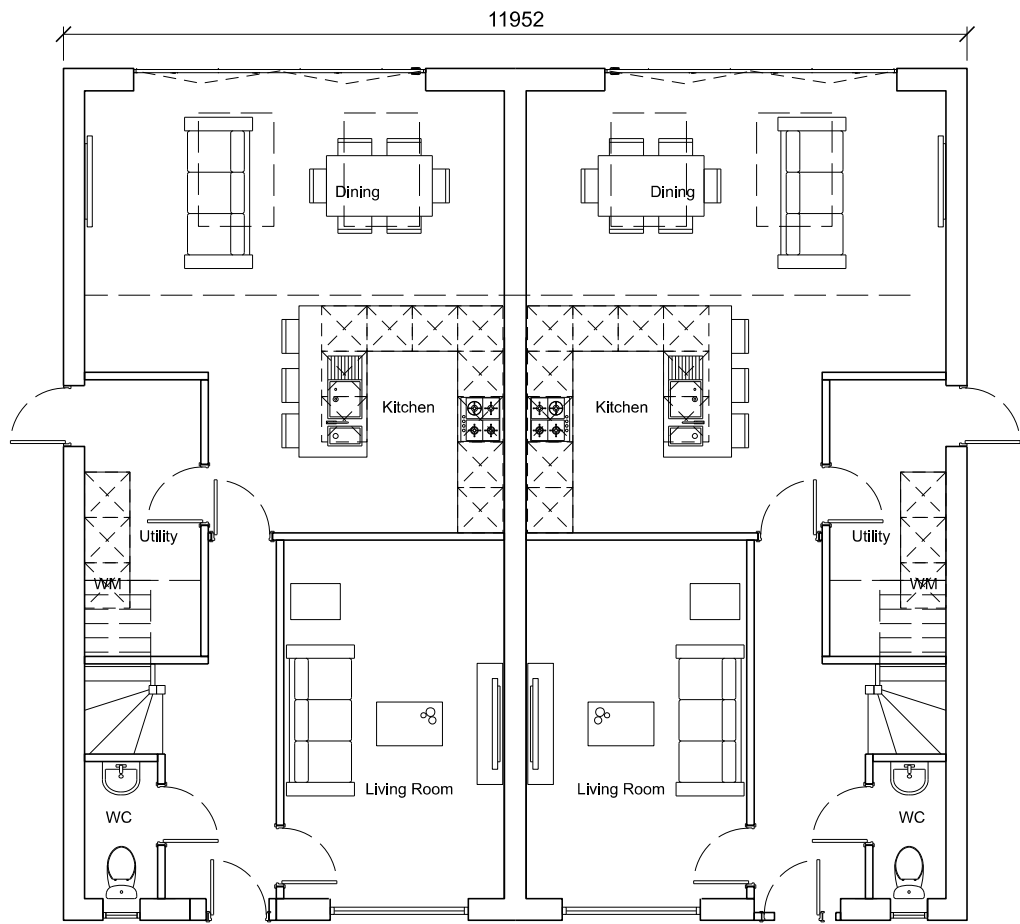


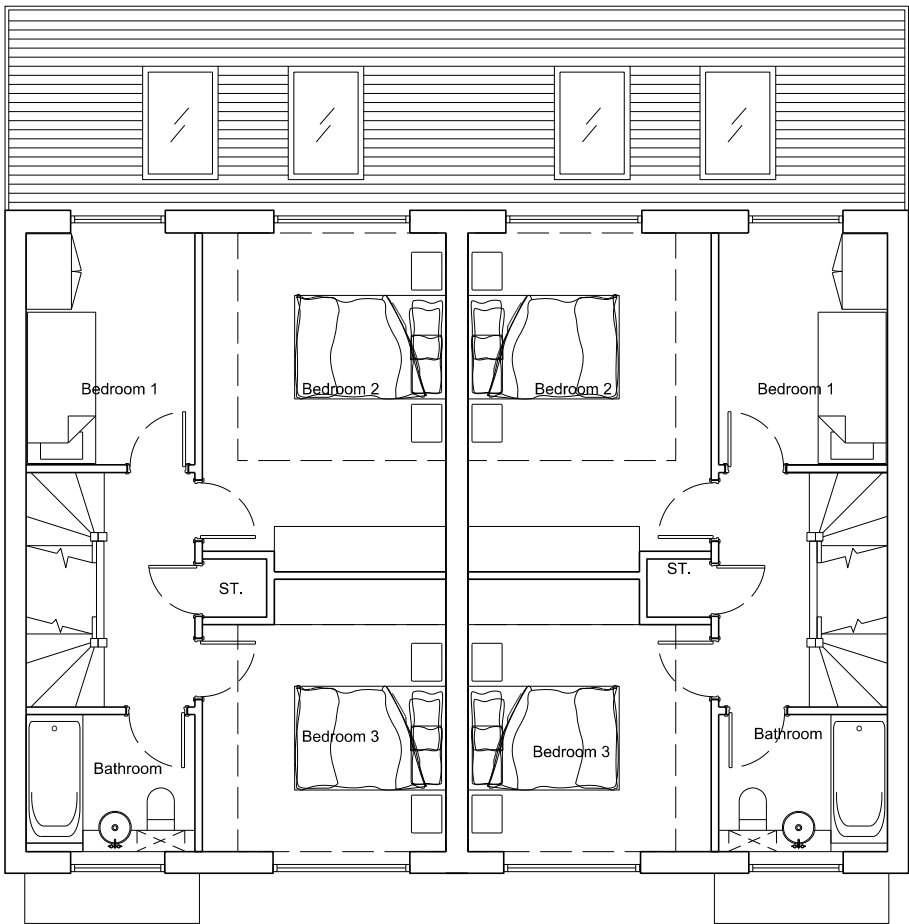

Ground Floor

 

First Floor

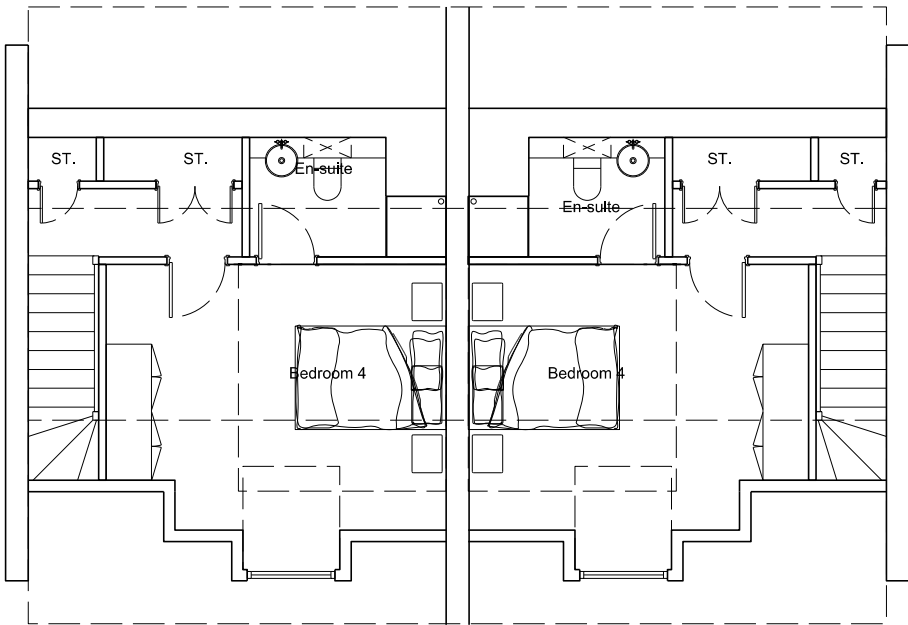


NOTES

This Document is presented to The Client may not be used or relied on by any other person or by the client in relation to any other matters not covered specifically by the scope of this Document. All dimensions to be confirmed by via the clients topographical survey.

Notwithstanding anything to the contrary contained in the Document, Studio Attis is obliged to exercise reasonable skill, care and diligence in the performance of the services required by Client Name and Studio Attis shall not be liable except to the extent that it has failed to exercise reasonable skill, care and diligence, and this Document shall be read and construed accordingly.

This Document has been prepared by Studio Attis and no individual is personally liable in connection with the preparation of this Document. By receiving this Document and acting on it, the client or any other person accepts that no individual is personally liable whether in contract, tort, for breach of statutory duty or otherwise. Studio Attis has used reasonable endeavours to provide information that is correct and accurate and the Document sets out reasonable conclusions that have been reached on the basis of the information available.

Version	Amendment	Drawn & Date
P01	Issued for Planning	23.10.20
P02	Layout amended	15.12.20
P03	Scale Bar added	18.02.21

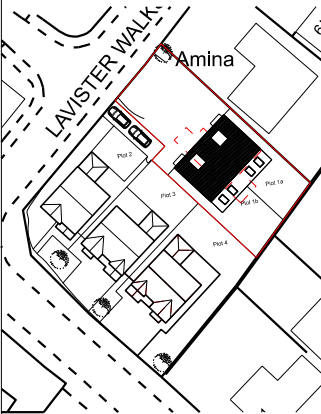

STUDIO ATTIS

ALL DIMENSIONS TO BE CONFIRMED BY VIA THE CLIENTS TOPOGRAPHICAL SURVEY. PLANNING DRAWINGS ONLY DO NOT BUILD FROM THIS DOCUMENT.

Planning Information Only

Issuing Office	Telephone
E-mail Info@StudioAttis.co.uk	
Internal Project Number Y20-016	
Client Barton Rossett Developments	
Project Name Barton House Rosset	
Drawing Title Proposed Floor Plans Plot 1 a / b	
Original Size A3	RIBA 2013 Stage Stage 03
Scale 1:100	Checked Approved
Drawing Number 2016 -SAT- Z1- ZZ- DR- A- 1300	
Status S4	
Revision P03	
Project Code	Origin
Volume	Level
Type	Role
Number	