



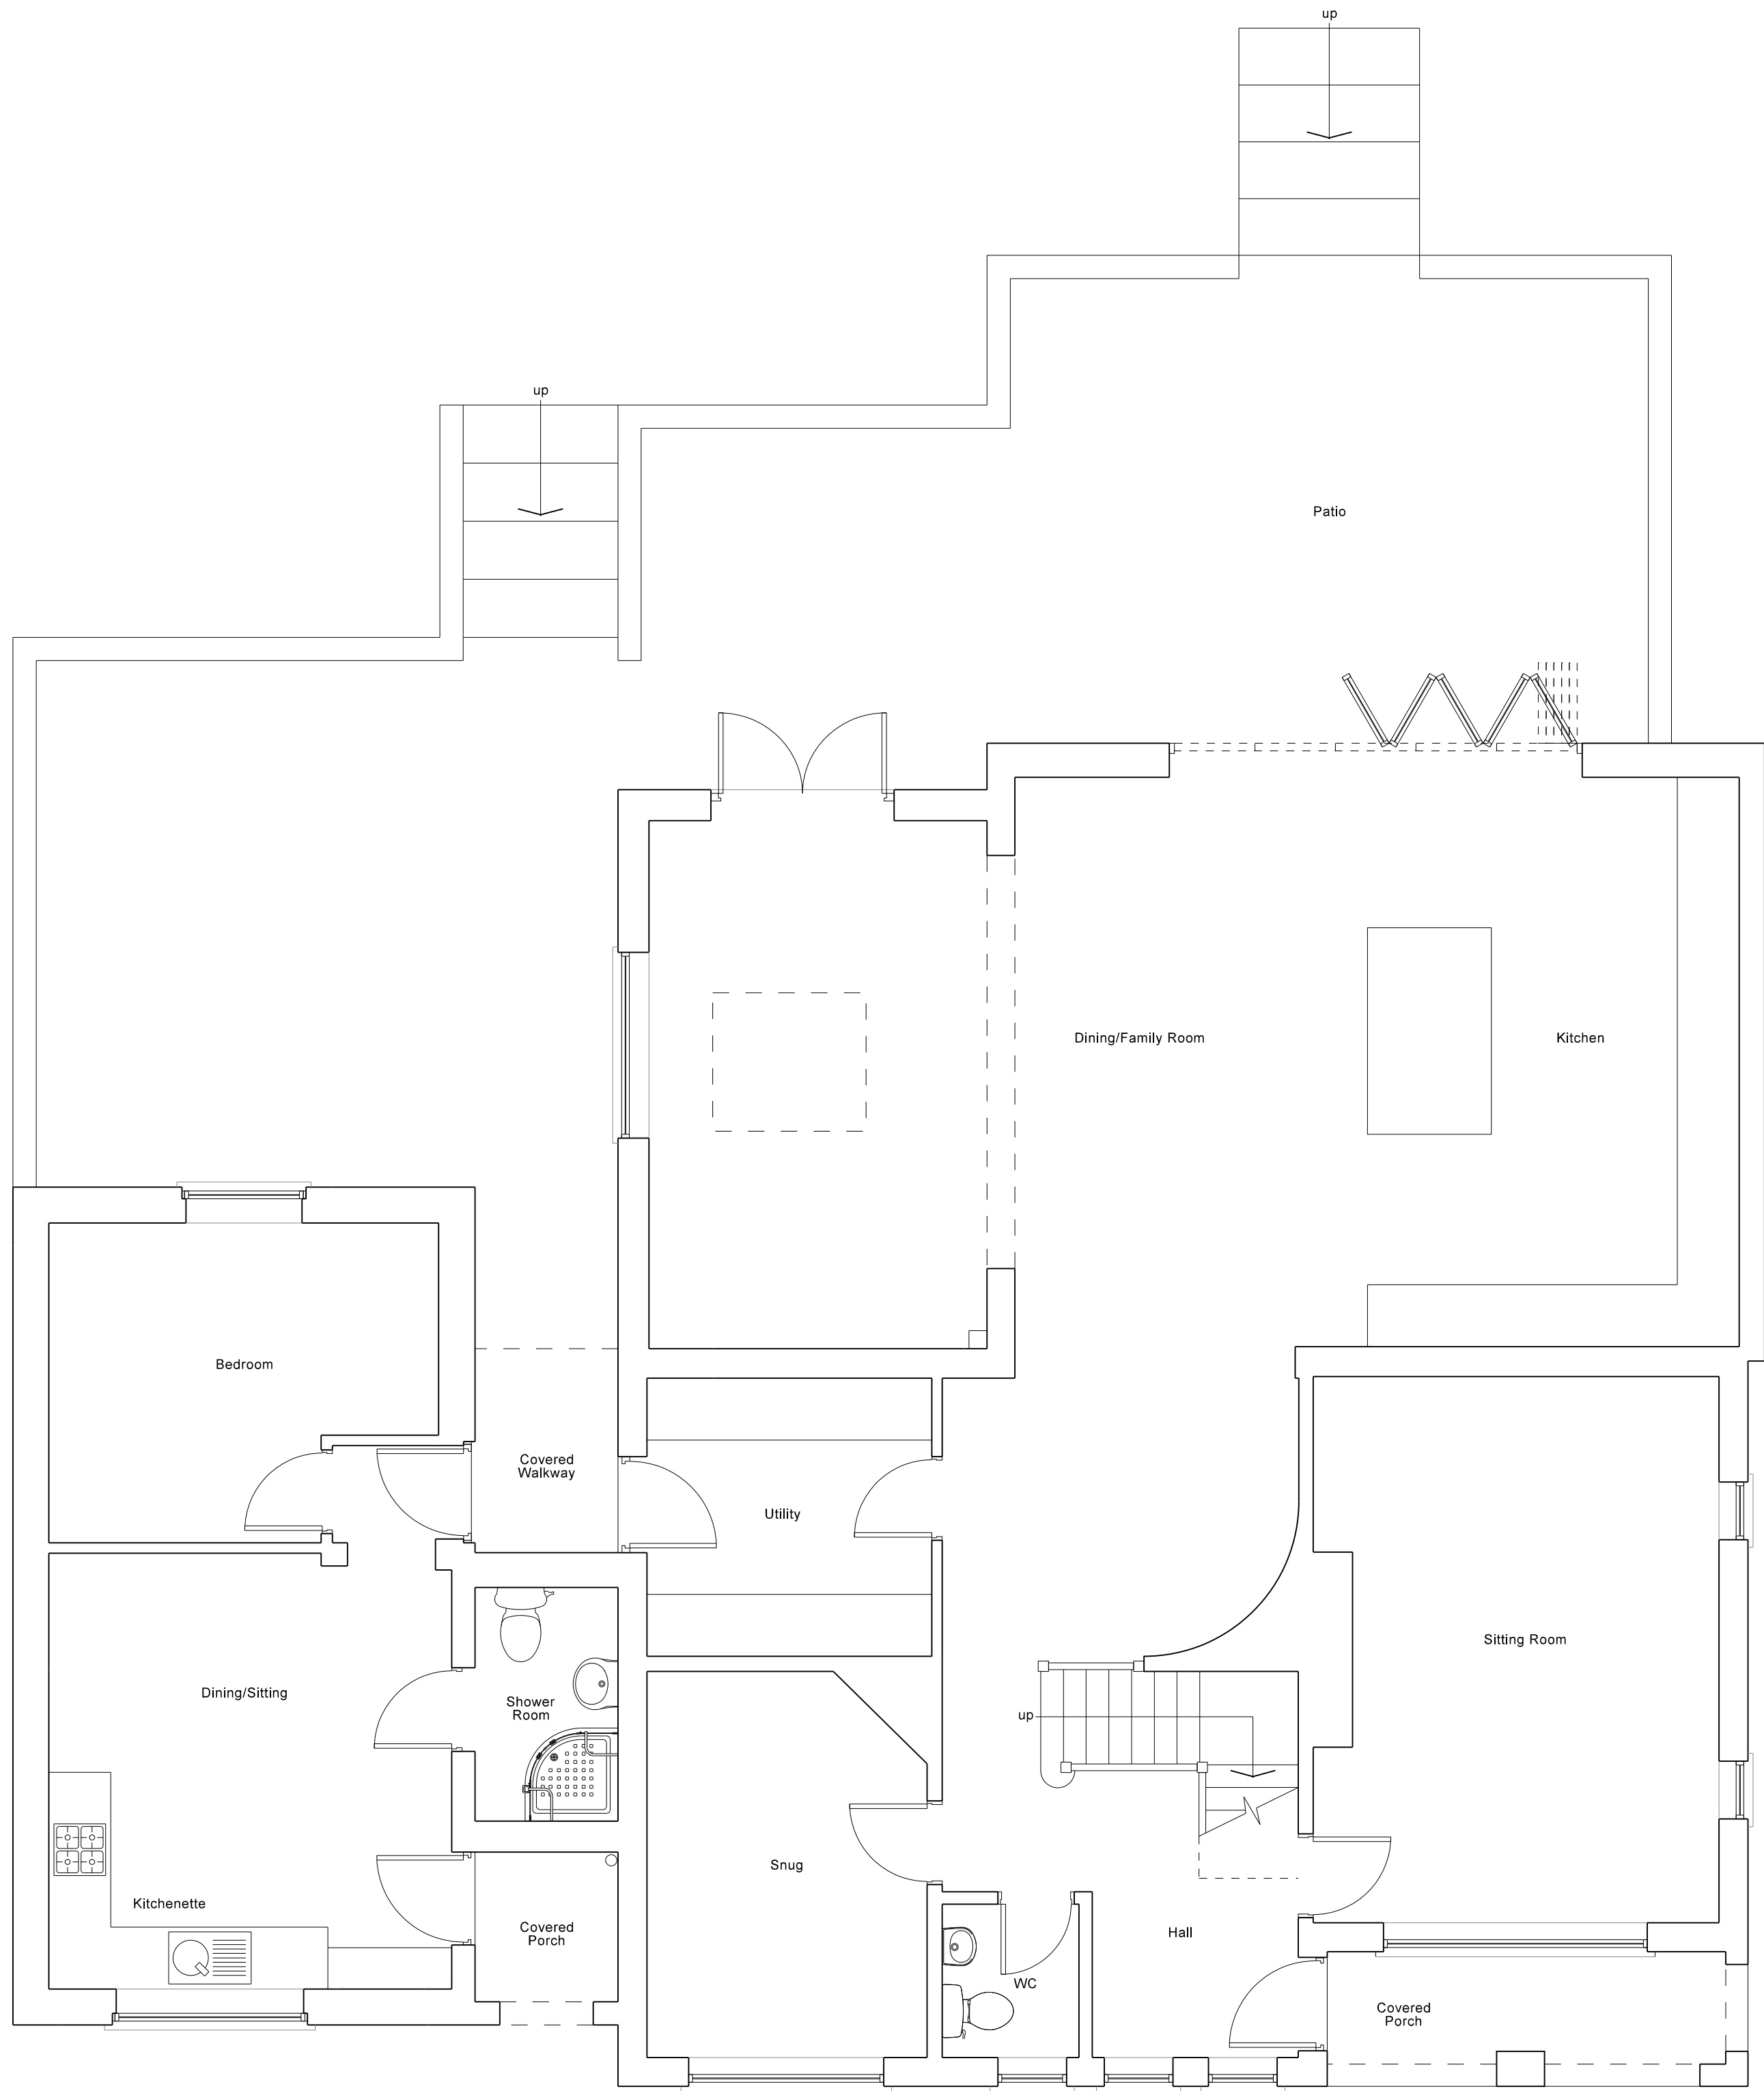


EXISTING GROUND FLOOR PLAN

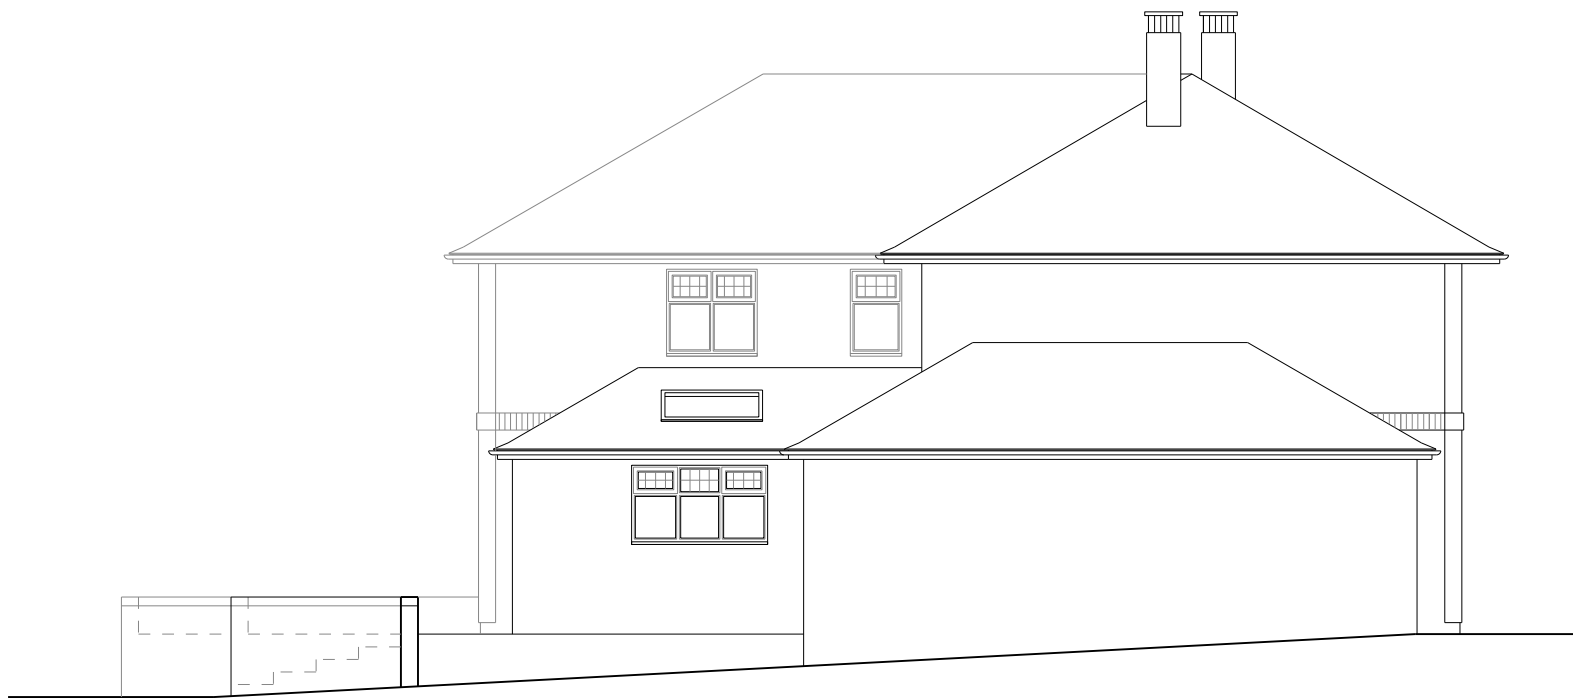


EXISTING SIDE ELEVATION
(facing no. 67)



EXISTING REAR ELEVATION

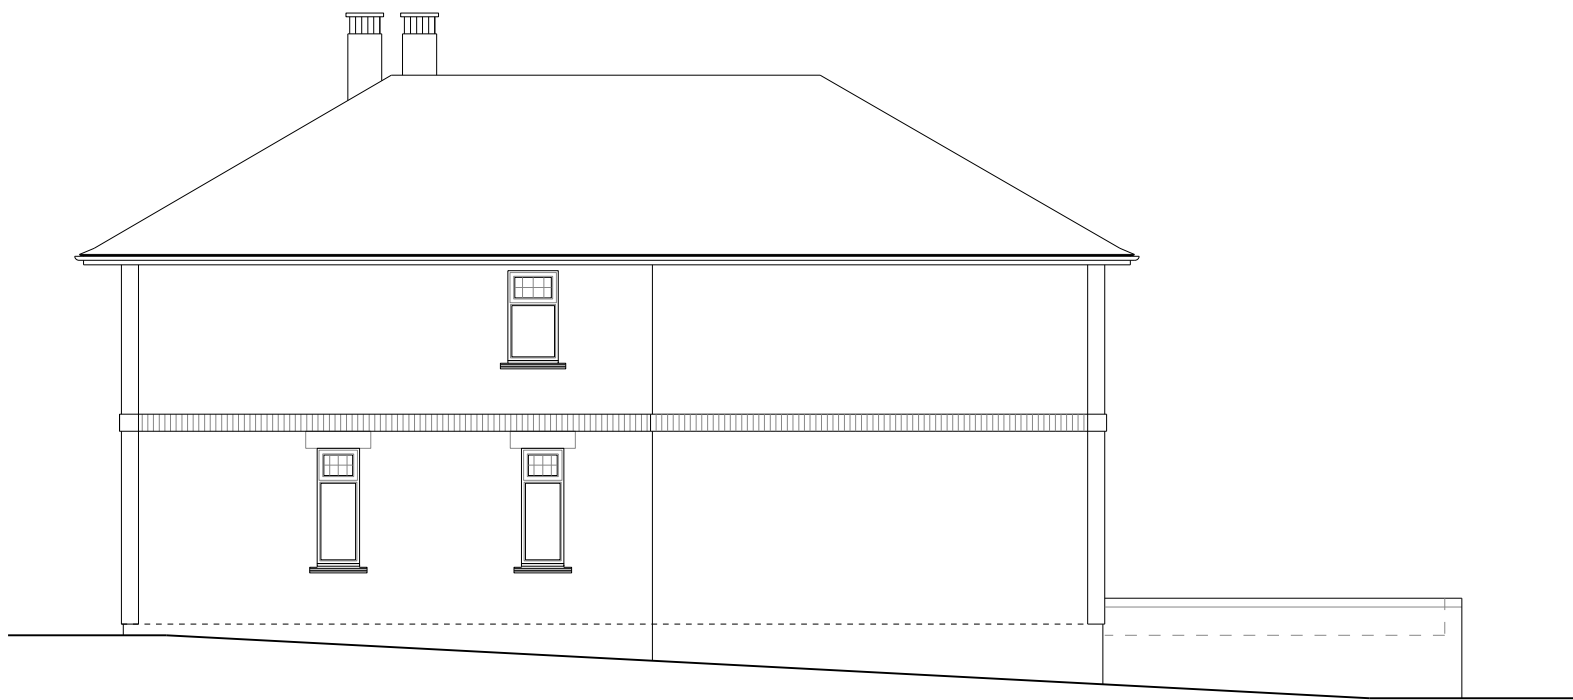

EXISTING SIDE ELEVATION
(facing no. 71)

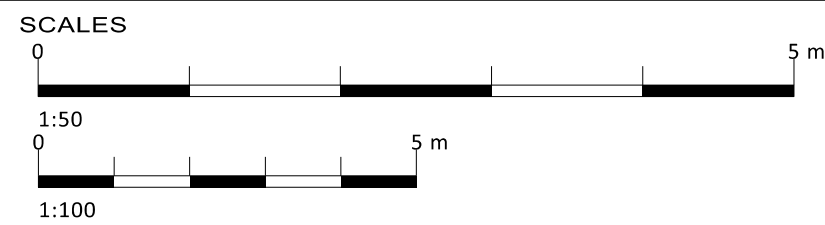

REV	DATE	DETAILS
Copyright © Bratley Architectural Ltd 2020 Written dimensions to be taken in preference to scaled; all dimensions to be checked on site. Report suspected discrepancies or omissions.		

PROJECT
PROPOSED EXTENSION
69 Wynnstay Lane
Marford
Wrexham
LL12 8LH

CLIENT
Mr A Cooper

DRAWING TITLE
Existing plans and elevations

DATE
10 December 2020

SCALE @ A1
1:50, 1:100

DRAWING REF
1493/03

REV

