



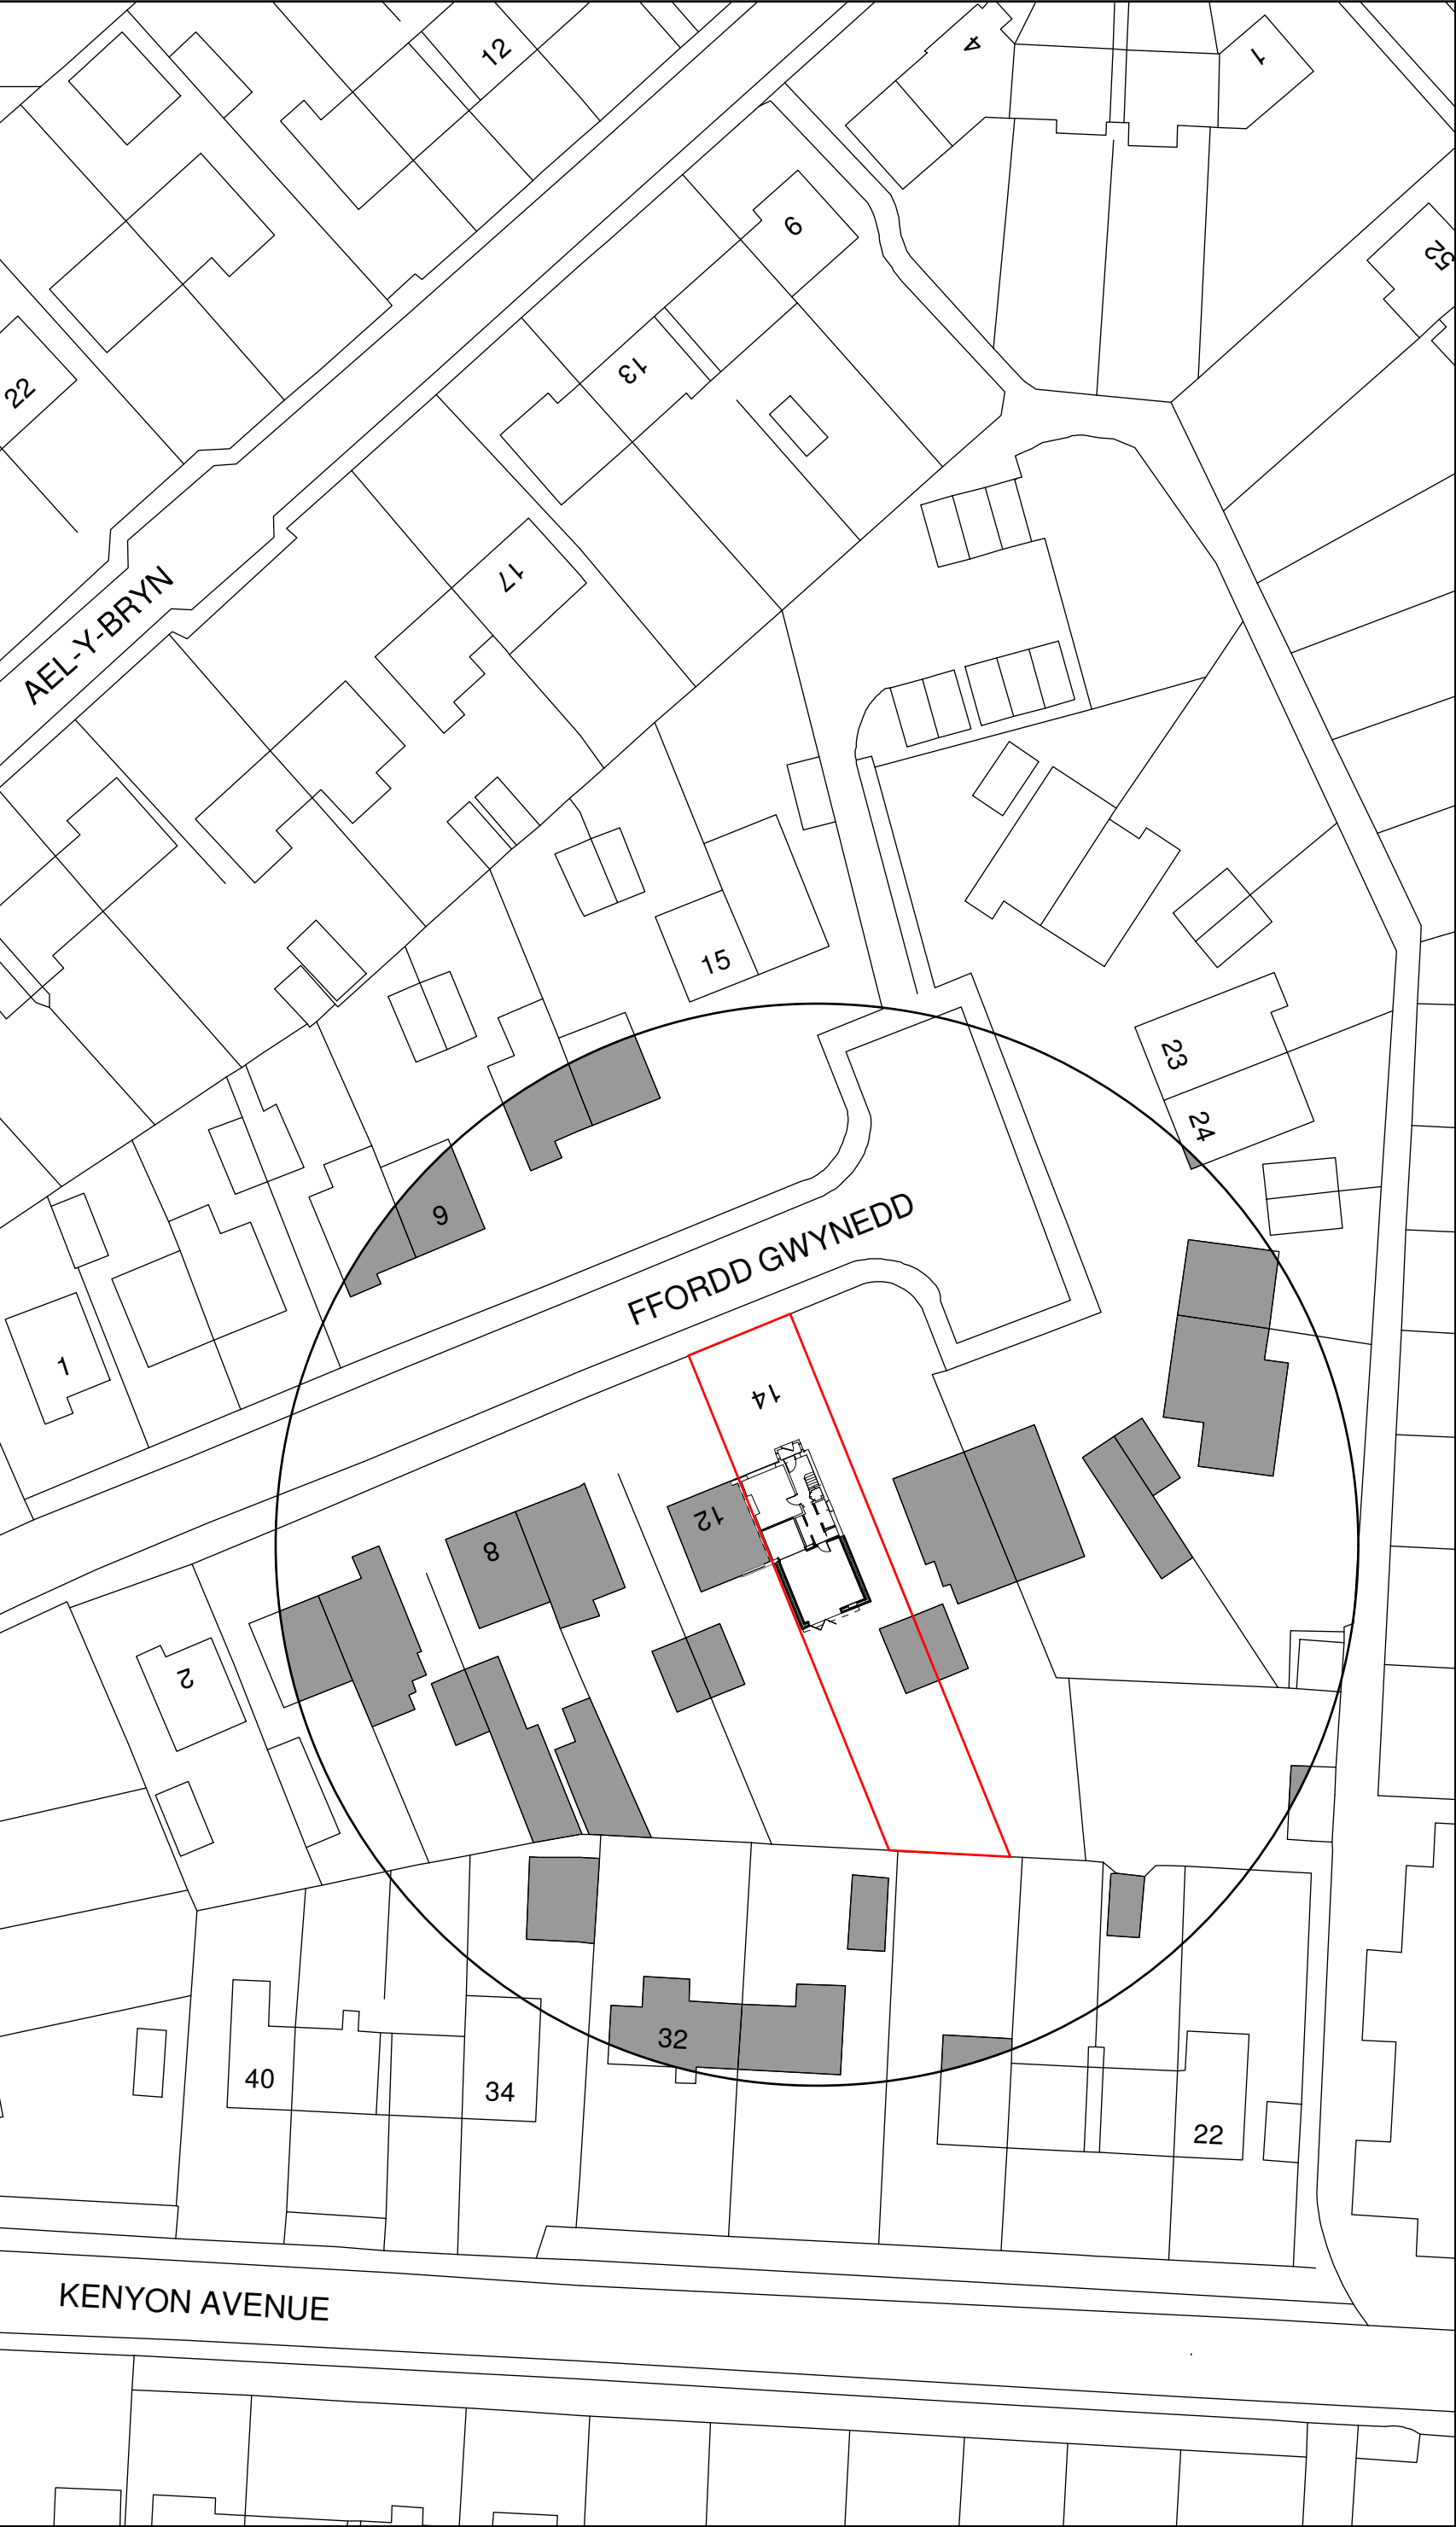

Site Plan 1:500

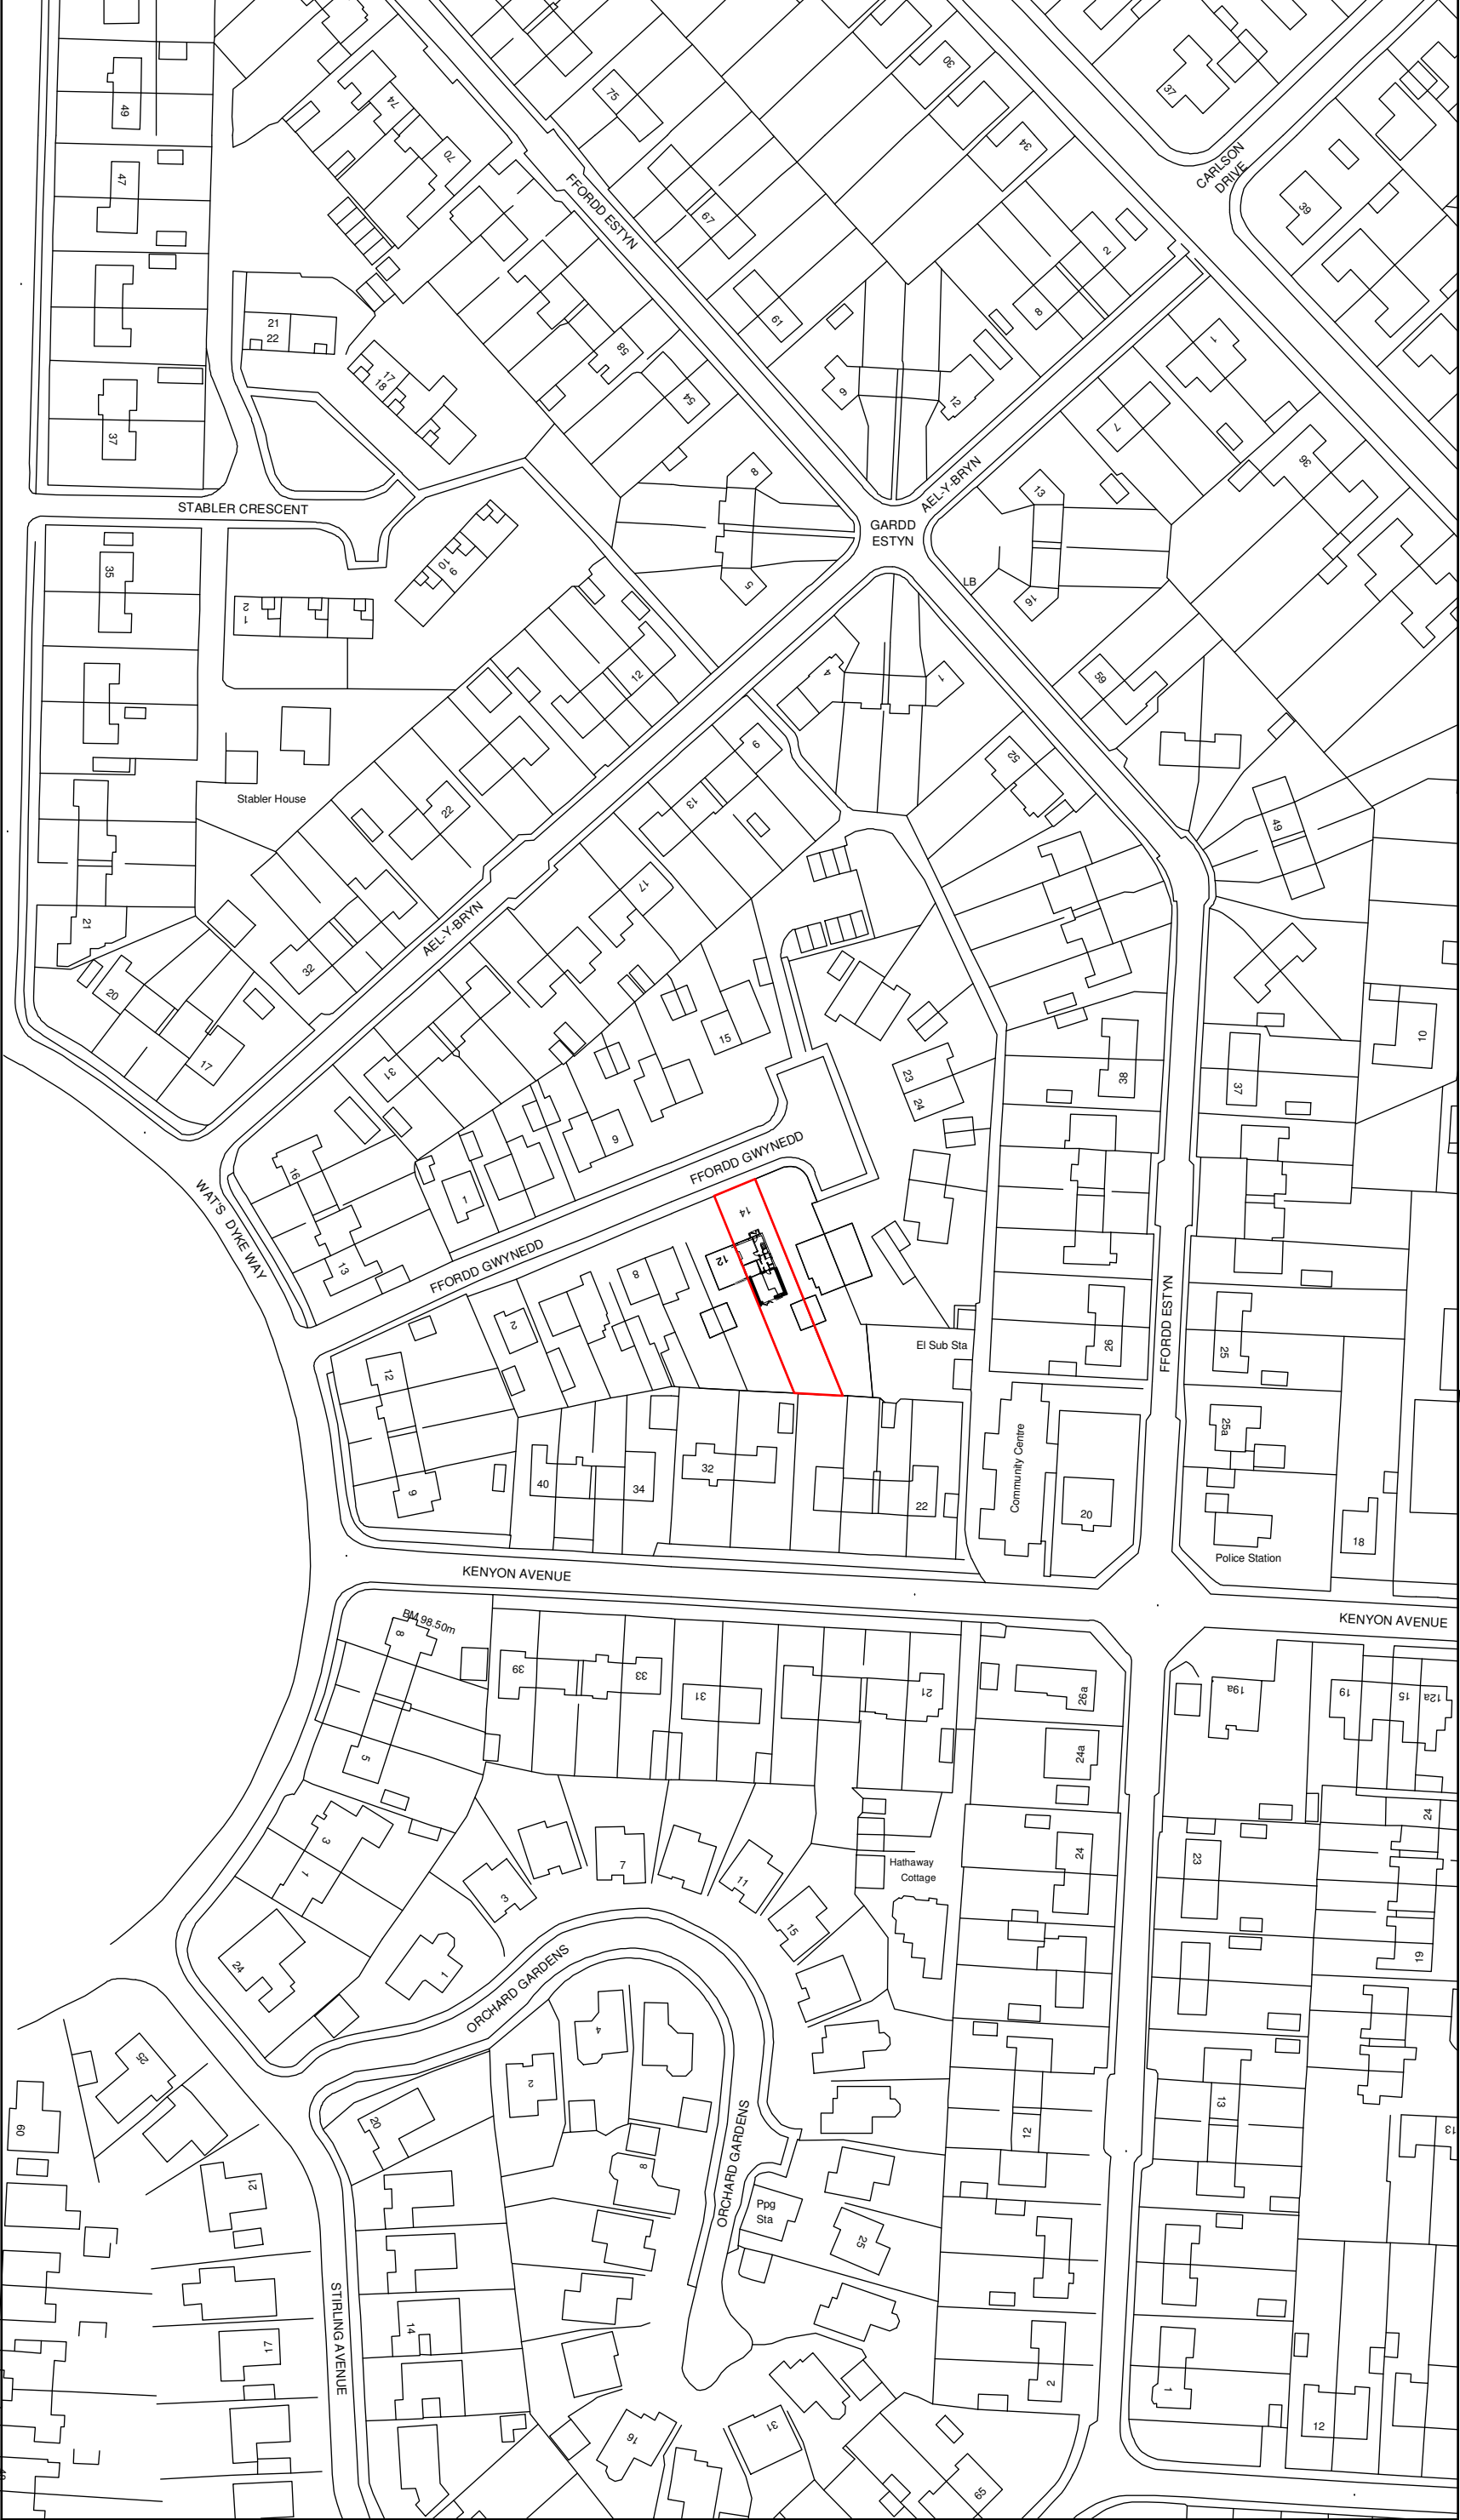

Location Plan 1:1250

Key

- Surrounding Buildings
- Application Site

Rev	Date	Detail	Initial

Project:

Proposed Alterations to,
14 Ffordd Gwynedd,
Garden Village, Off The
Green, Wrexham, LL11 2TF.

Title:	Scale: (A2)
Planning:Site & Location Plan	1:500 & 1:1250

Drawn By:	Date:
S Hatherall	Feb 2021

Drawing No:	Sheet:
J158/004	1 of 1

Office 3K4,
Redwither Business Tower,
Wrexham. LL13 9XT
Tel: 01978 356500
www.blueprintarchitectural.com
© copyright all rights reserved