




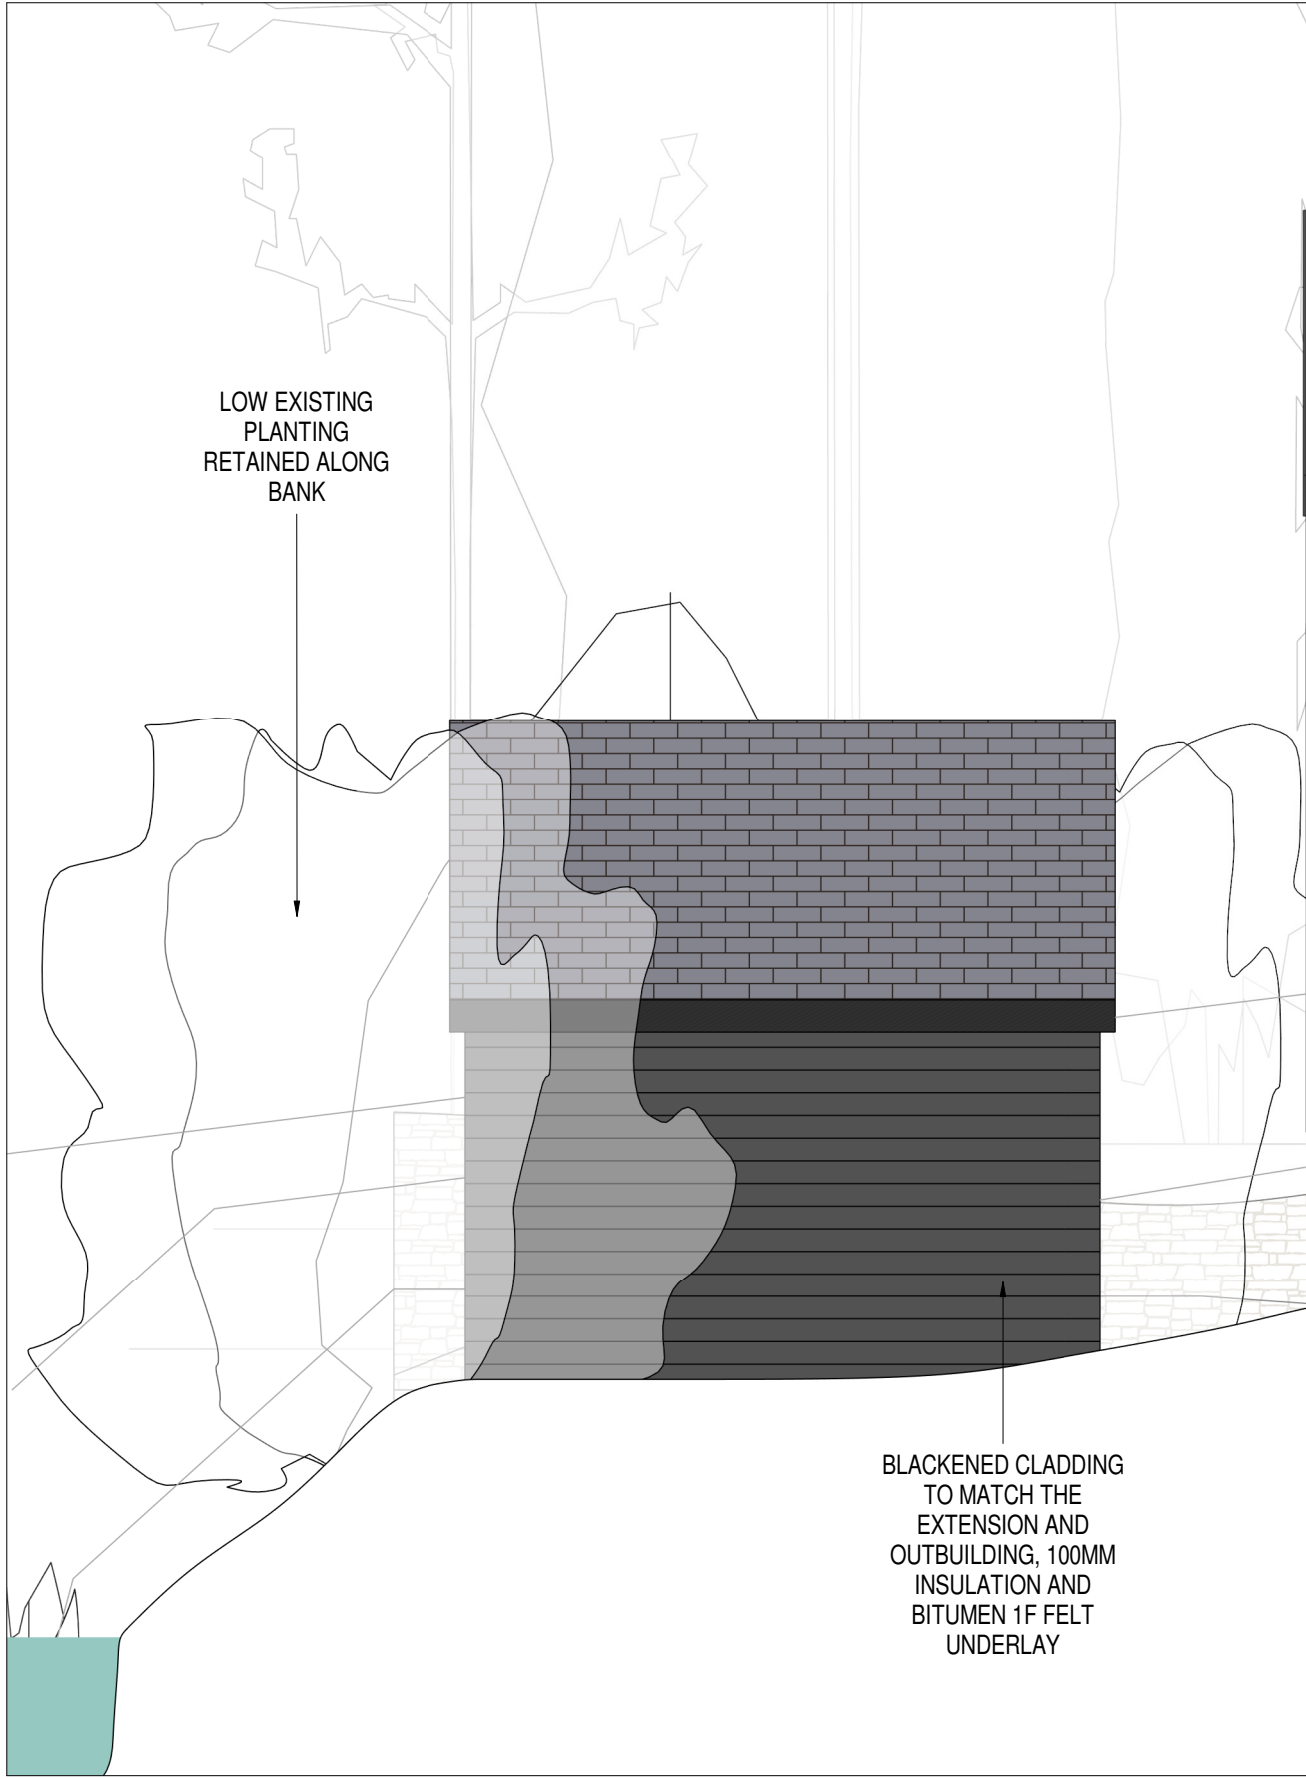


PROPOSED SOUTH ELEVATION 1:50

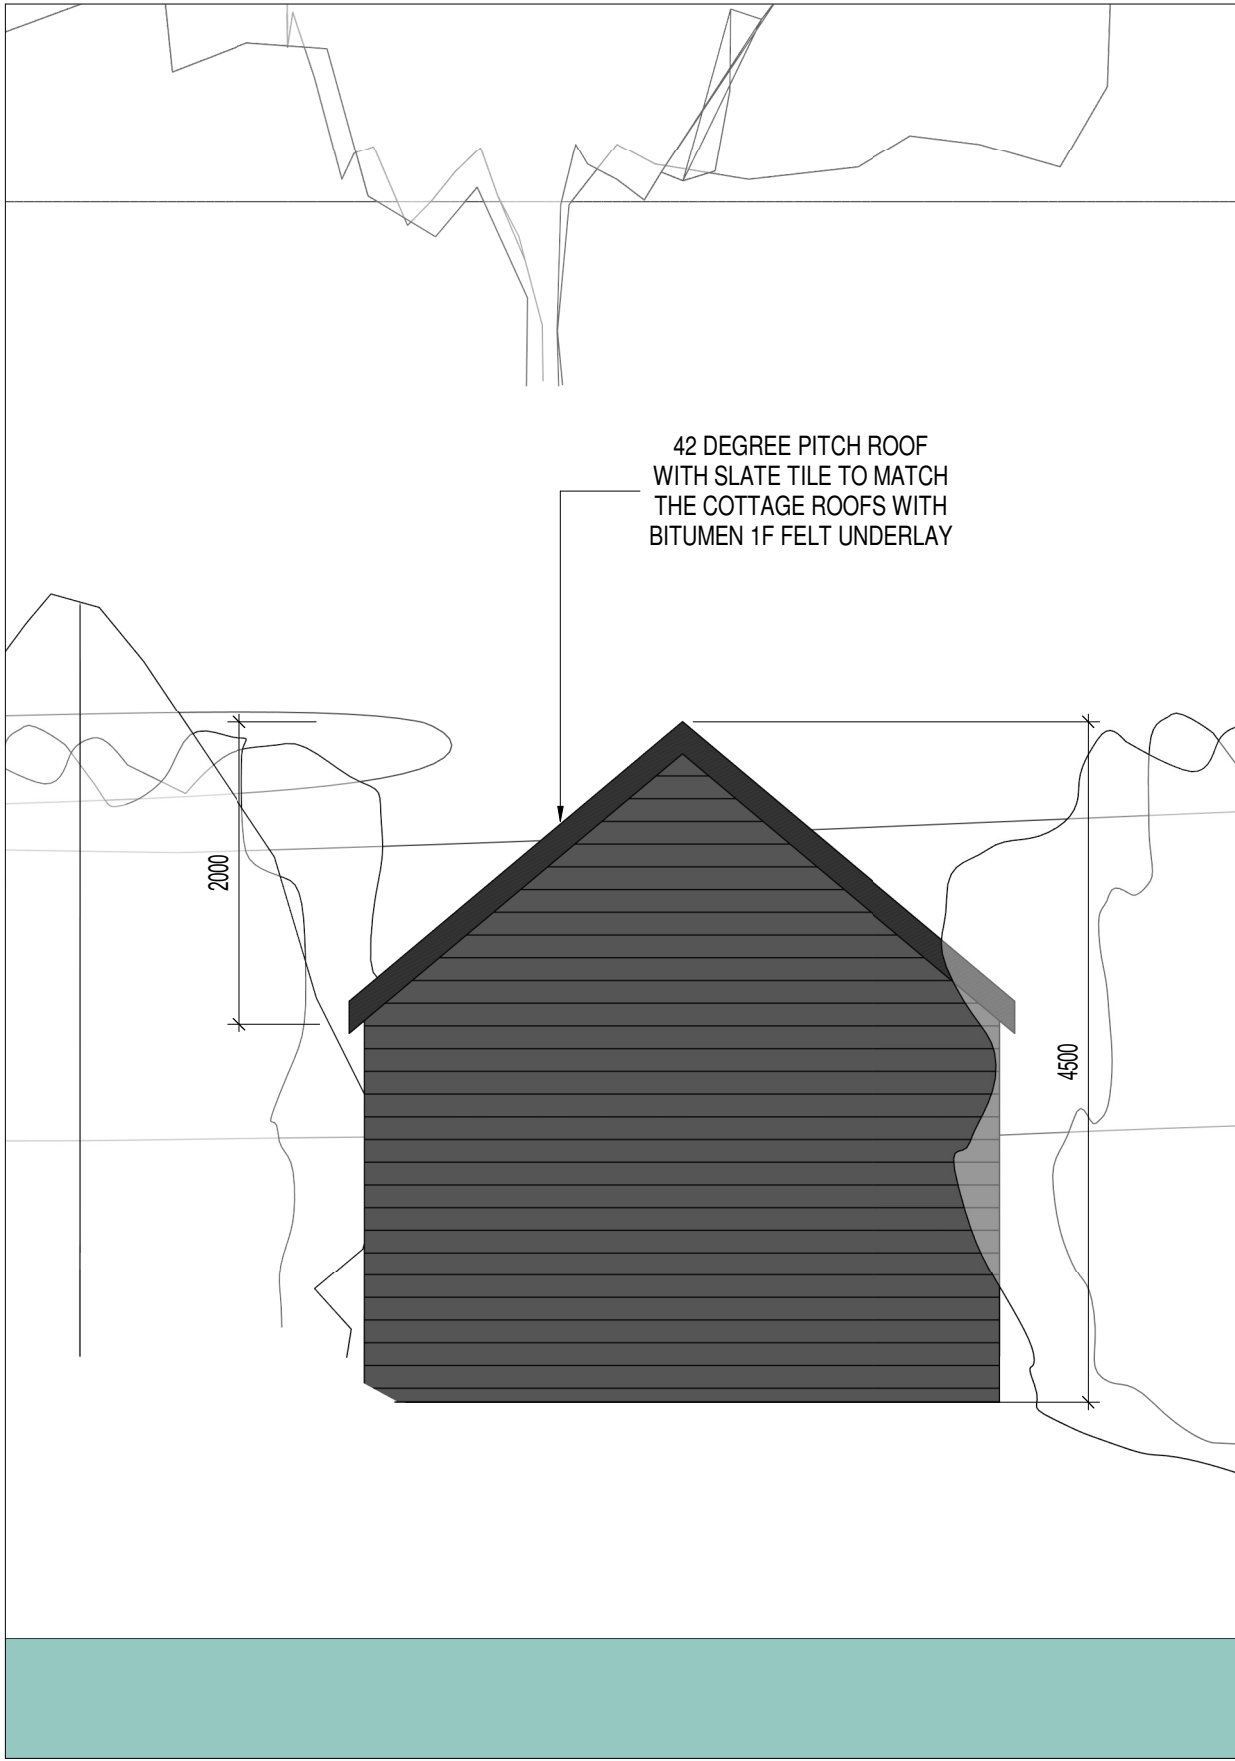


PROPOSED WEST ELEVATION 1:50

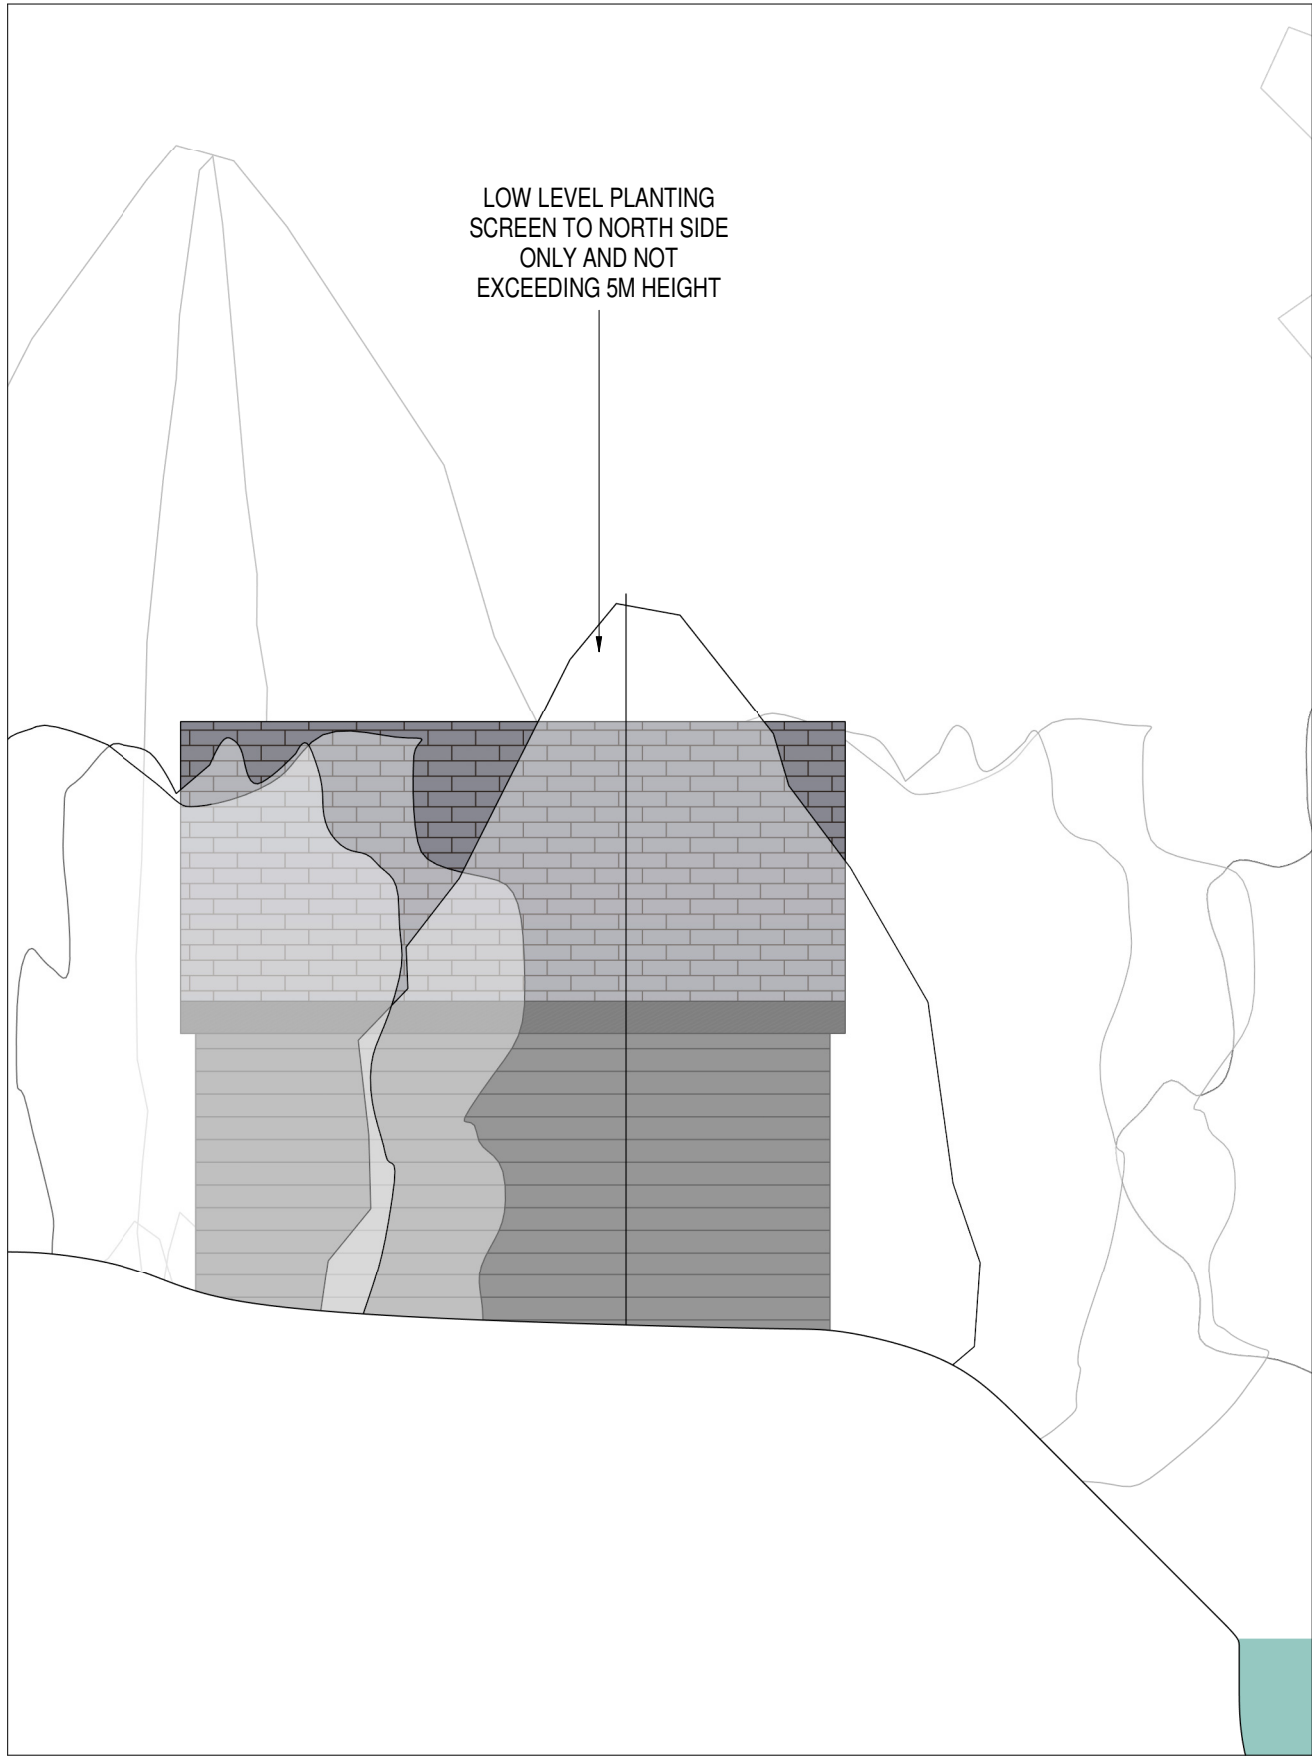


PROPOSED NORTH ELEVATION 1:50

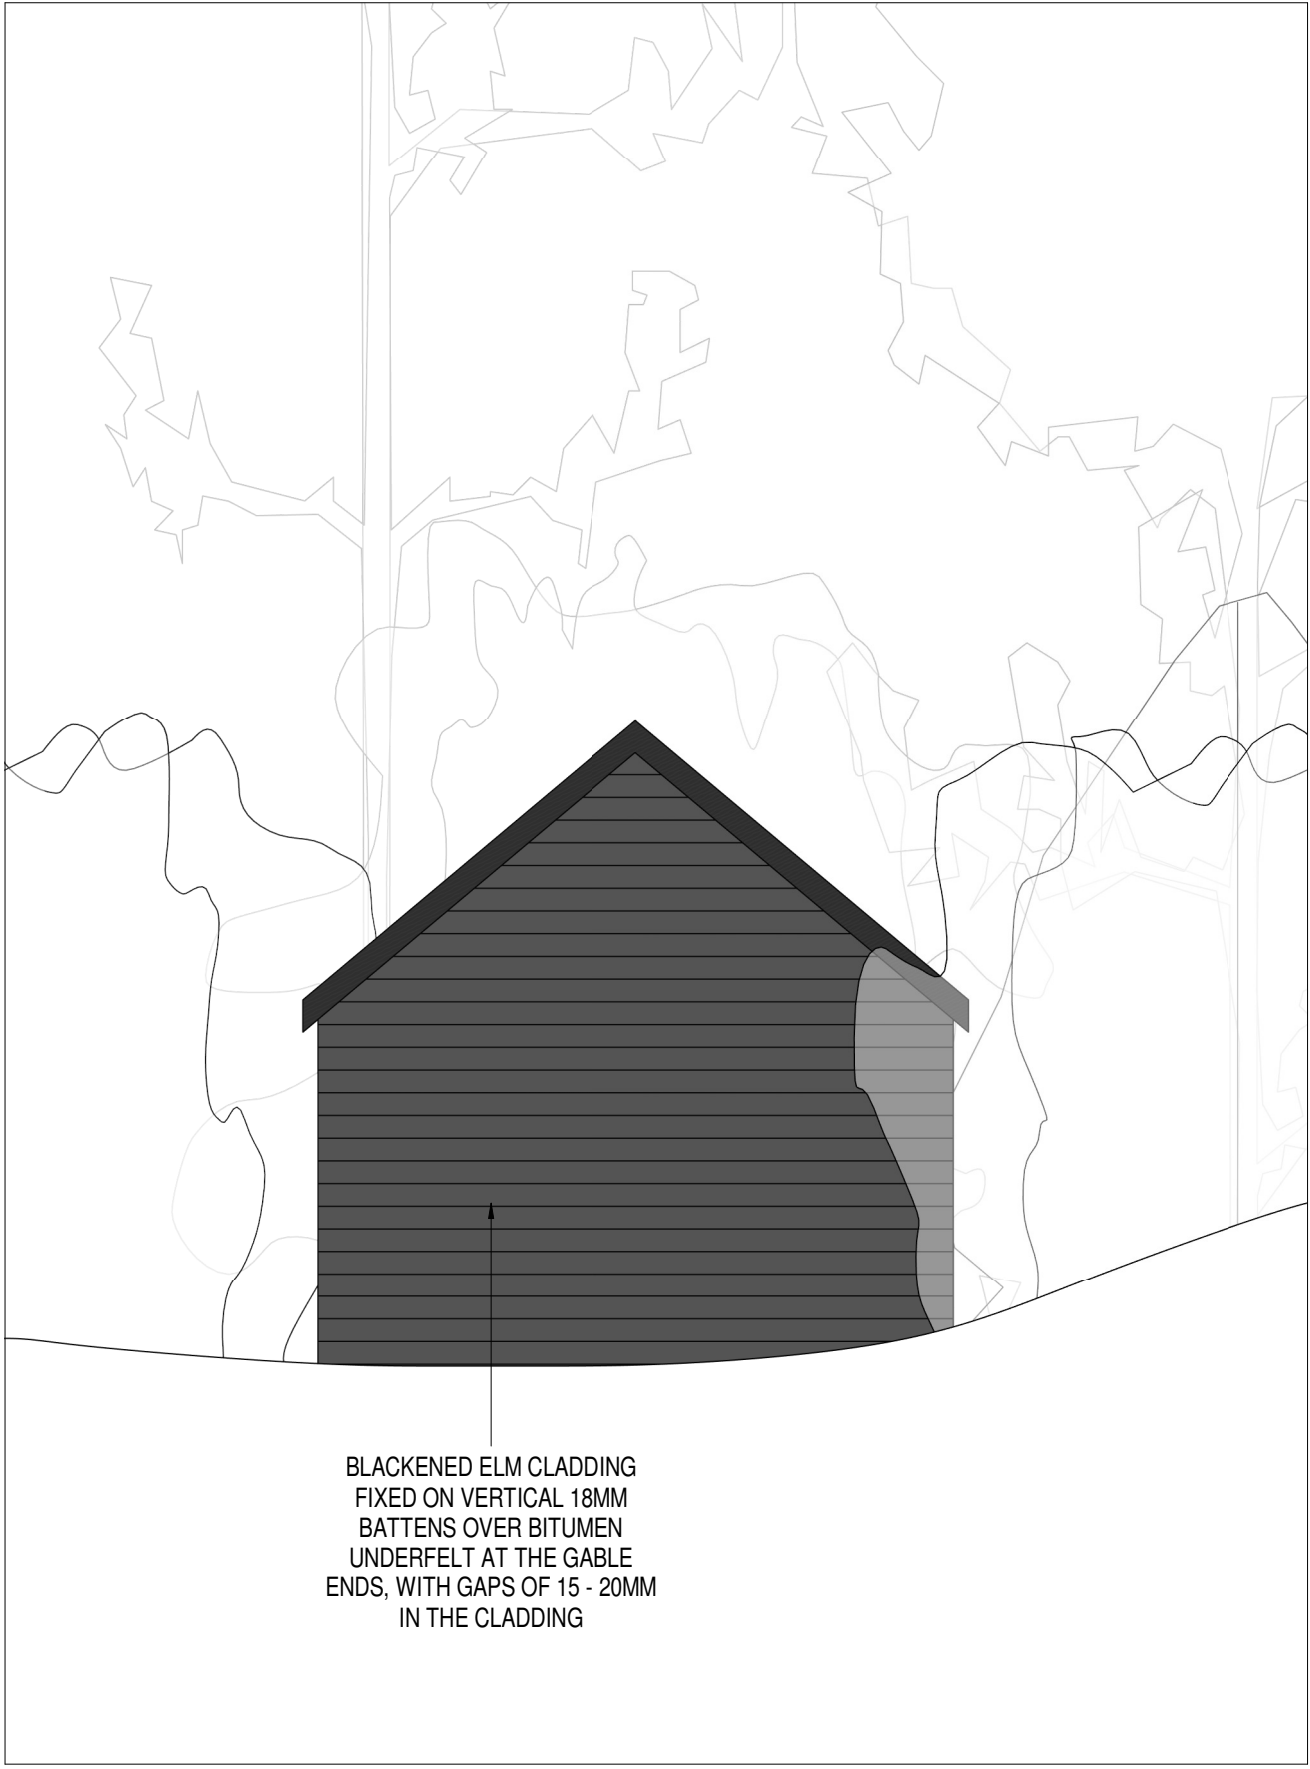

PROPOSED EAST ELEVATION 1:50

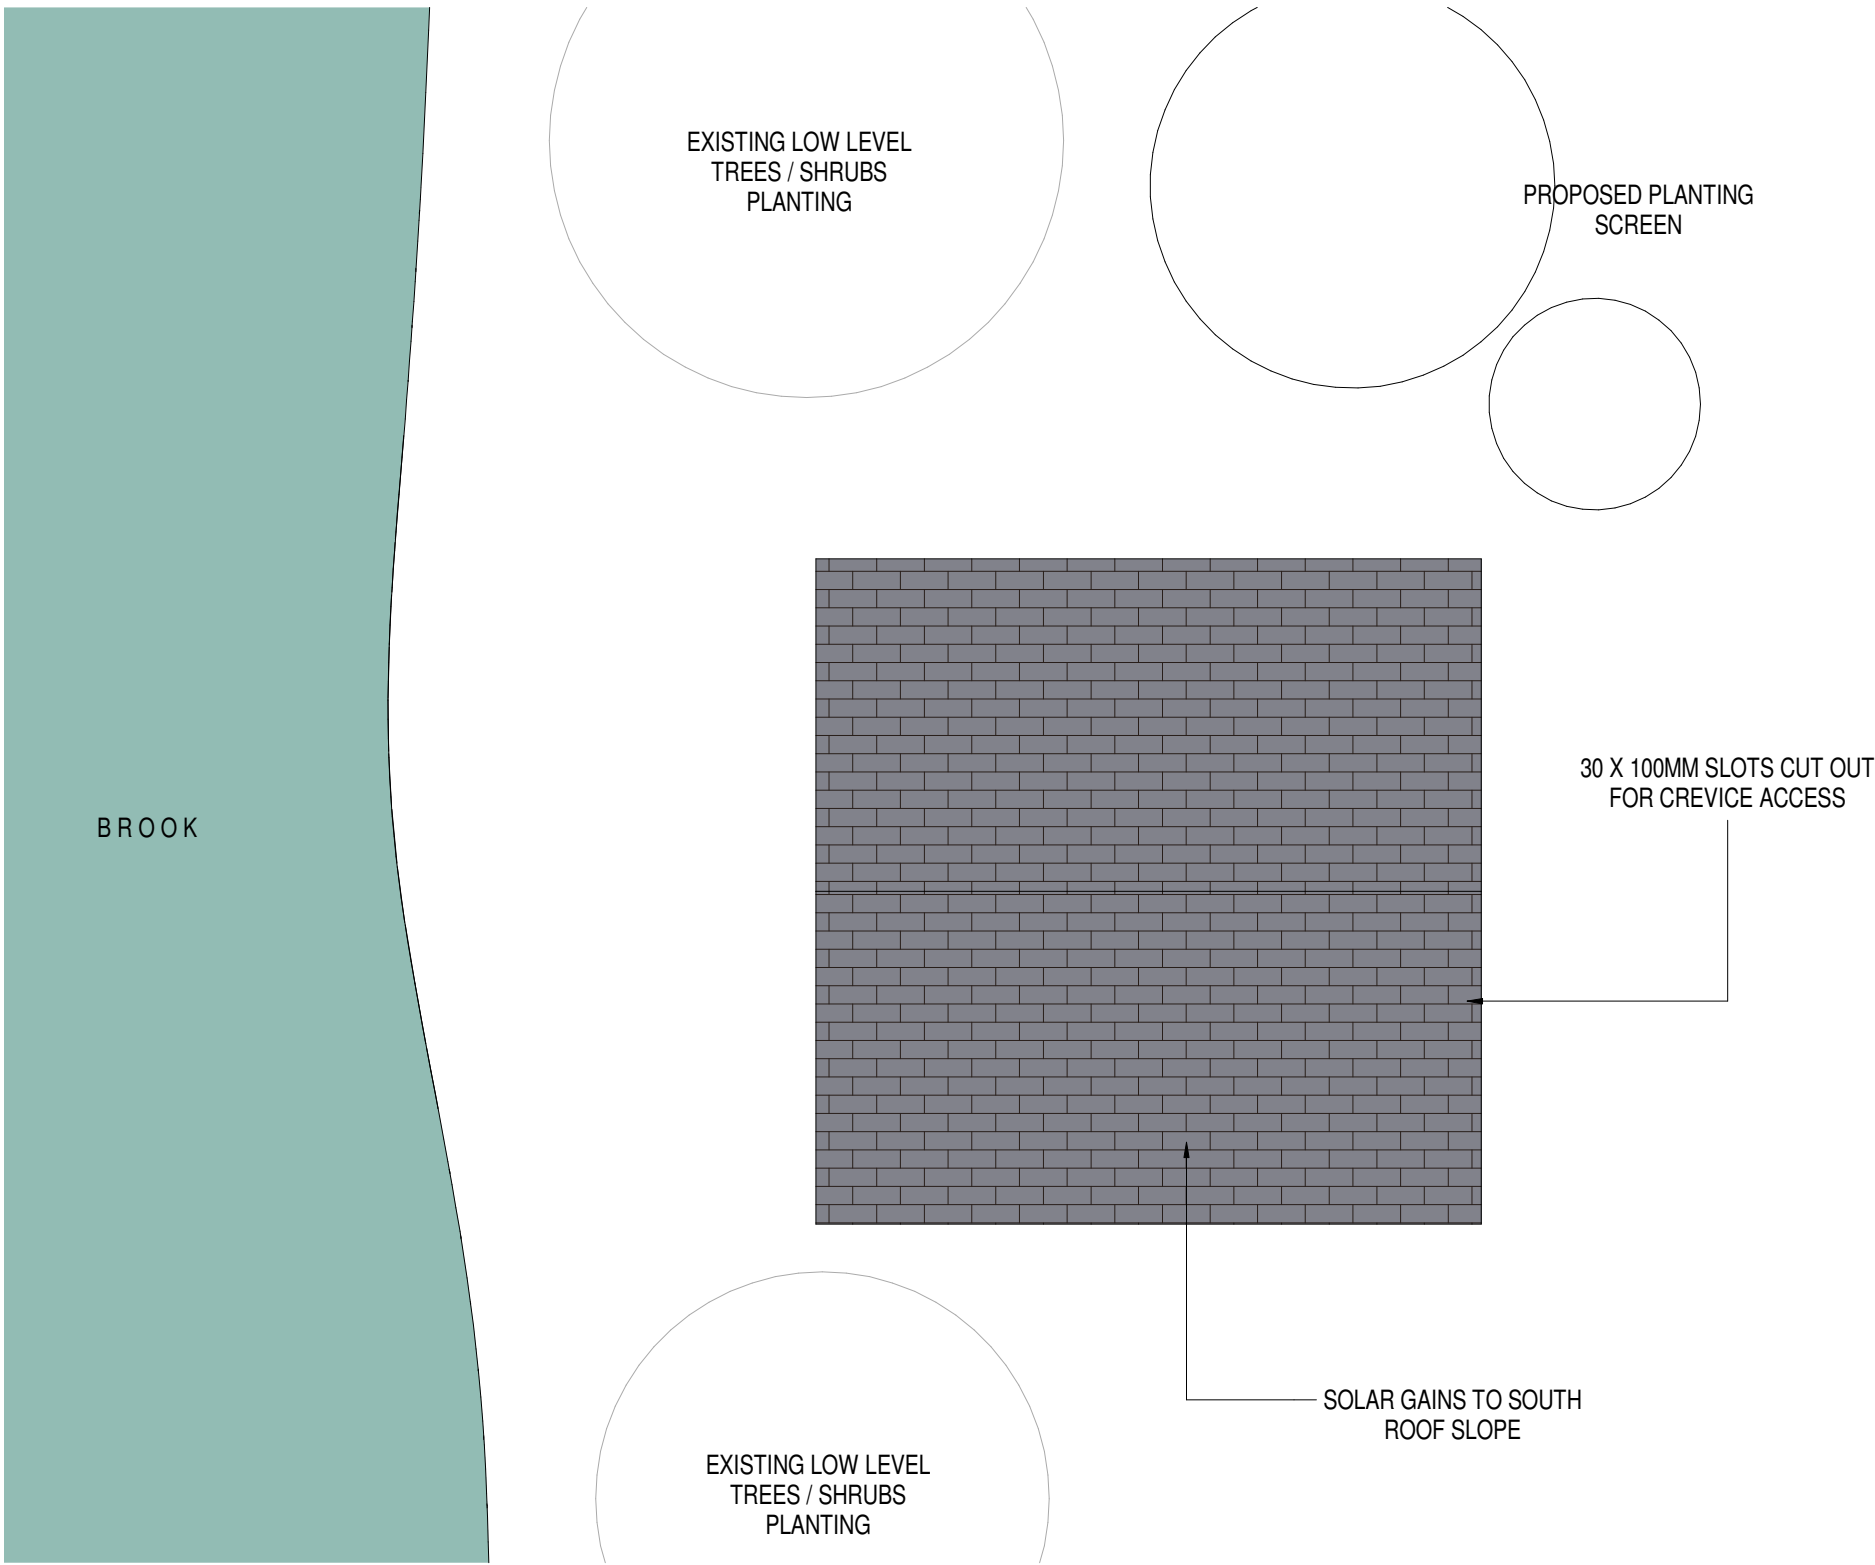

PROPOSED PLAN 1:50

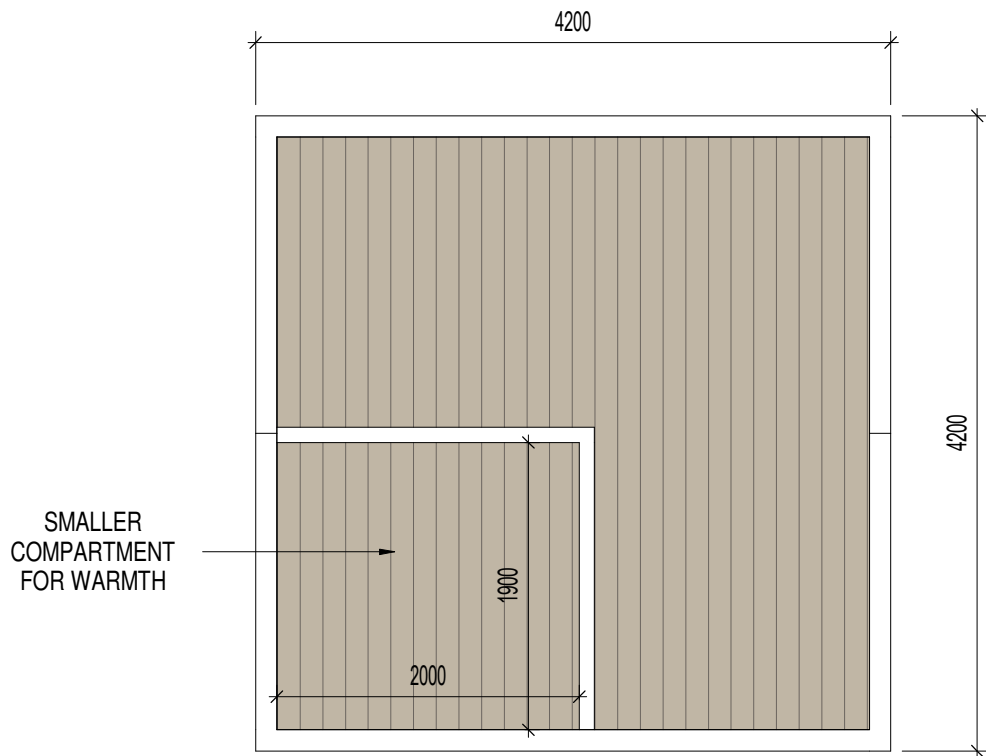

PROPOSED PLAN 1:50

P01 Bat Roost Submission JW DGH	09/10/2020
REV. DESCRIPTION DRAWN BY CHECKED BY APPROVED BY	DATE
RIBA PLAN OF WORK 2013 WORKSTAGE	LEVEL OF MODEL DEFINITION (LoD)
Stage 3 - Developed Design	LoD 4 - Precise Model
PURPOSE OF ISSUE - SUITABLE FOR ...	BS1192 STATUS
Planning Submission	Status A - Approved



CARDIFF 029 2052 8140
LONDON 0207 138 3560
WREXHAM 01978 357 887
www.lawray.co.uk
CLIENT
Mark Creighton and Megan Boreham

PROJECT TITLE
Mill Cottage, Marchwiell Hall

DRAWING TITLE
BAT ROOST PLANS AND ELEVATIONS

PROJECT No 19086	SCALE @ A1 1 : 50
DRAWING No BS1192:2007 4423010A BS EN ISO 9001	PROJECT - ORIGINATOR - VOLUME - LEVEL - TYPE - ROLE - NUMBER MHM-LAW-X-G00-DR- A-061004 P01
DO NOT SCALE	Any discrepancy or query concerning this drawing should be referred to the Architect Copyright © LAWRAY LIMITED Registered Office: Greenmeadow Springs, 1 Cae Gwynedd, Tonypandy, CARDIFF CF15 7AB Reg. Co. No. 2724178, VAT Reg. No. 134 2148 06