




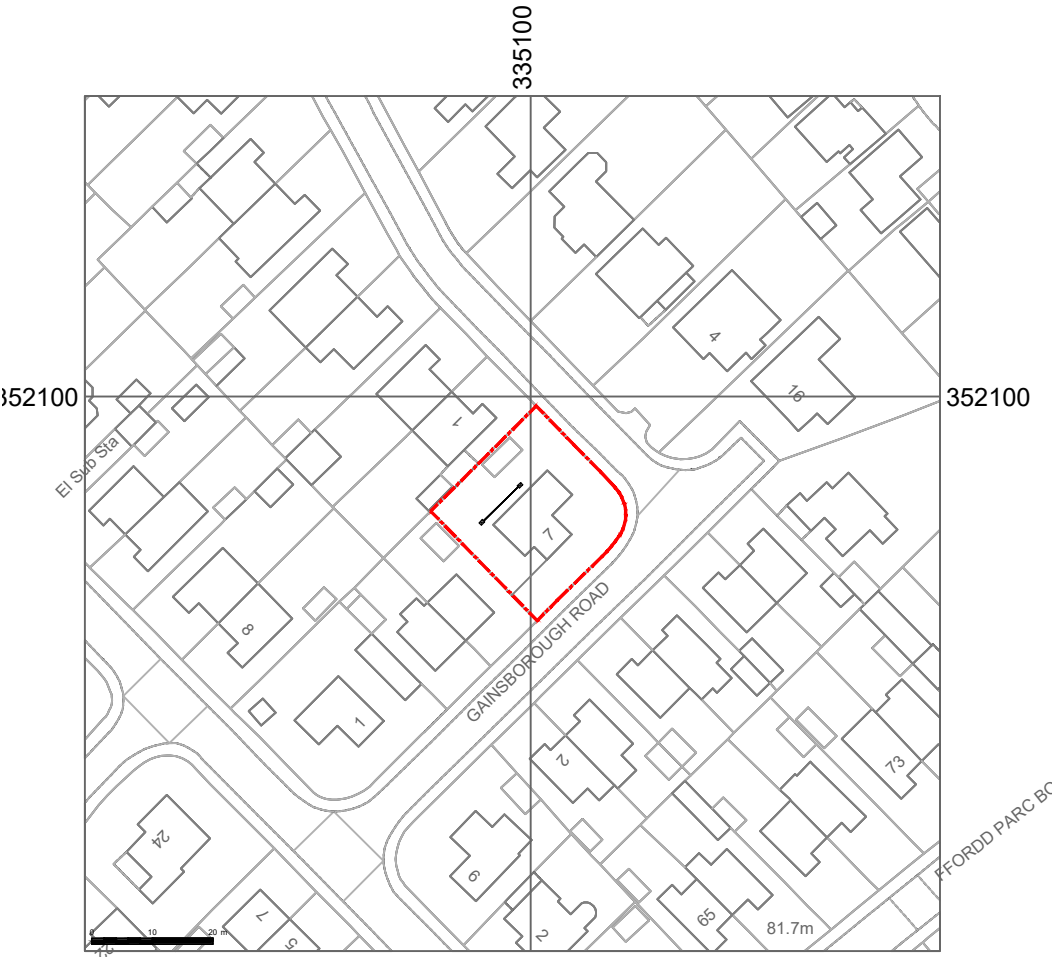

Site location plan 1:1250
1:1250
©Crown Copyright and database rights
2019 OS 100047474

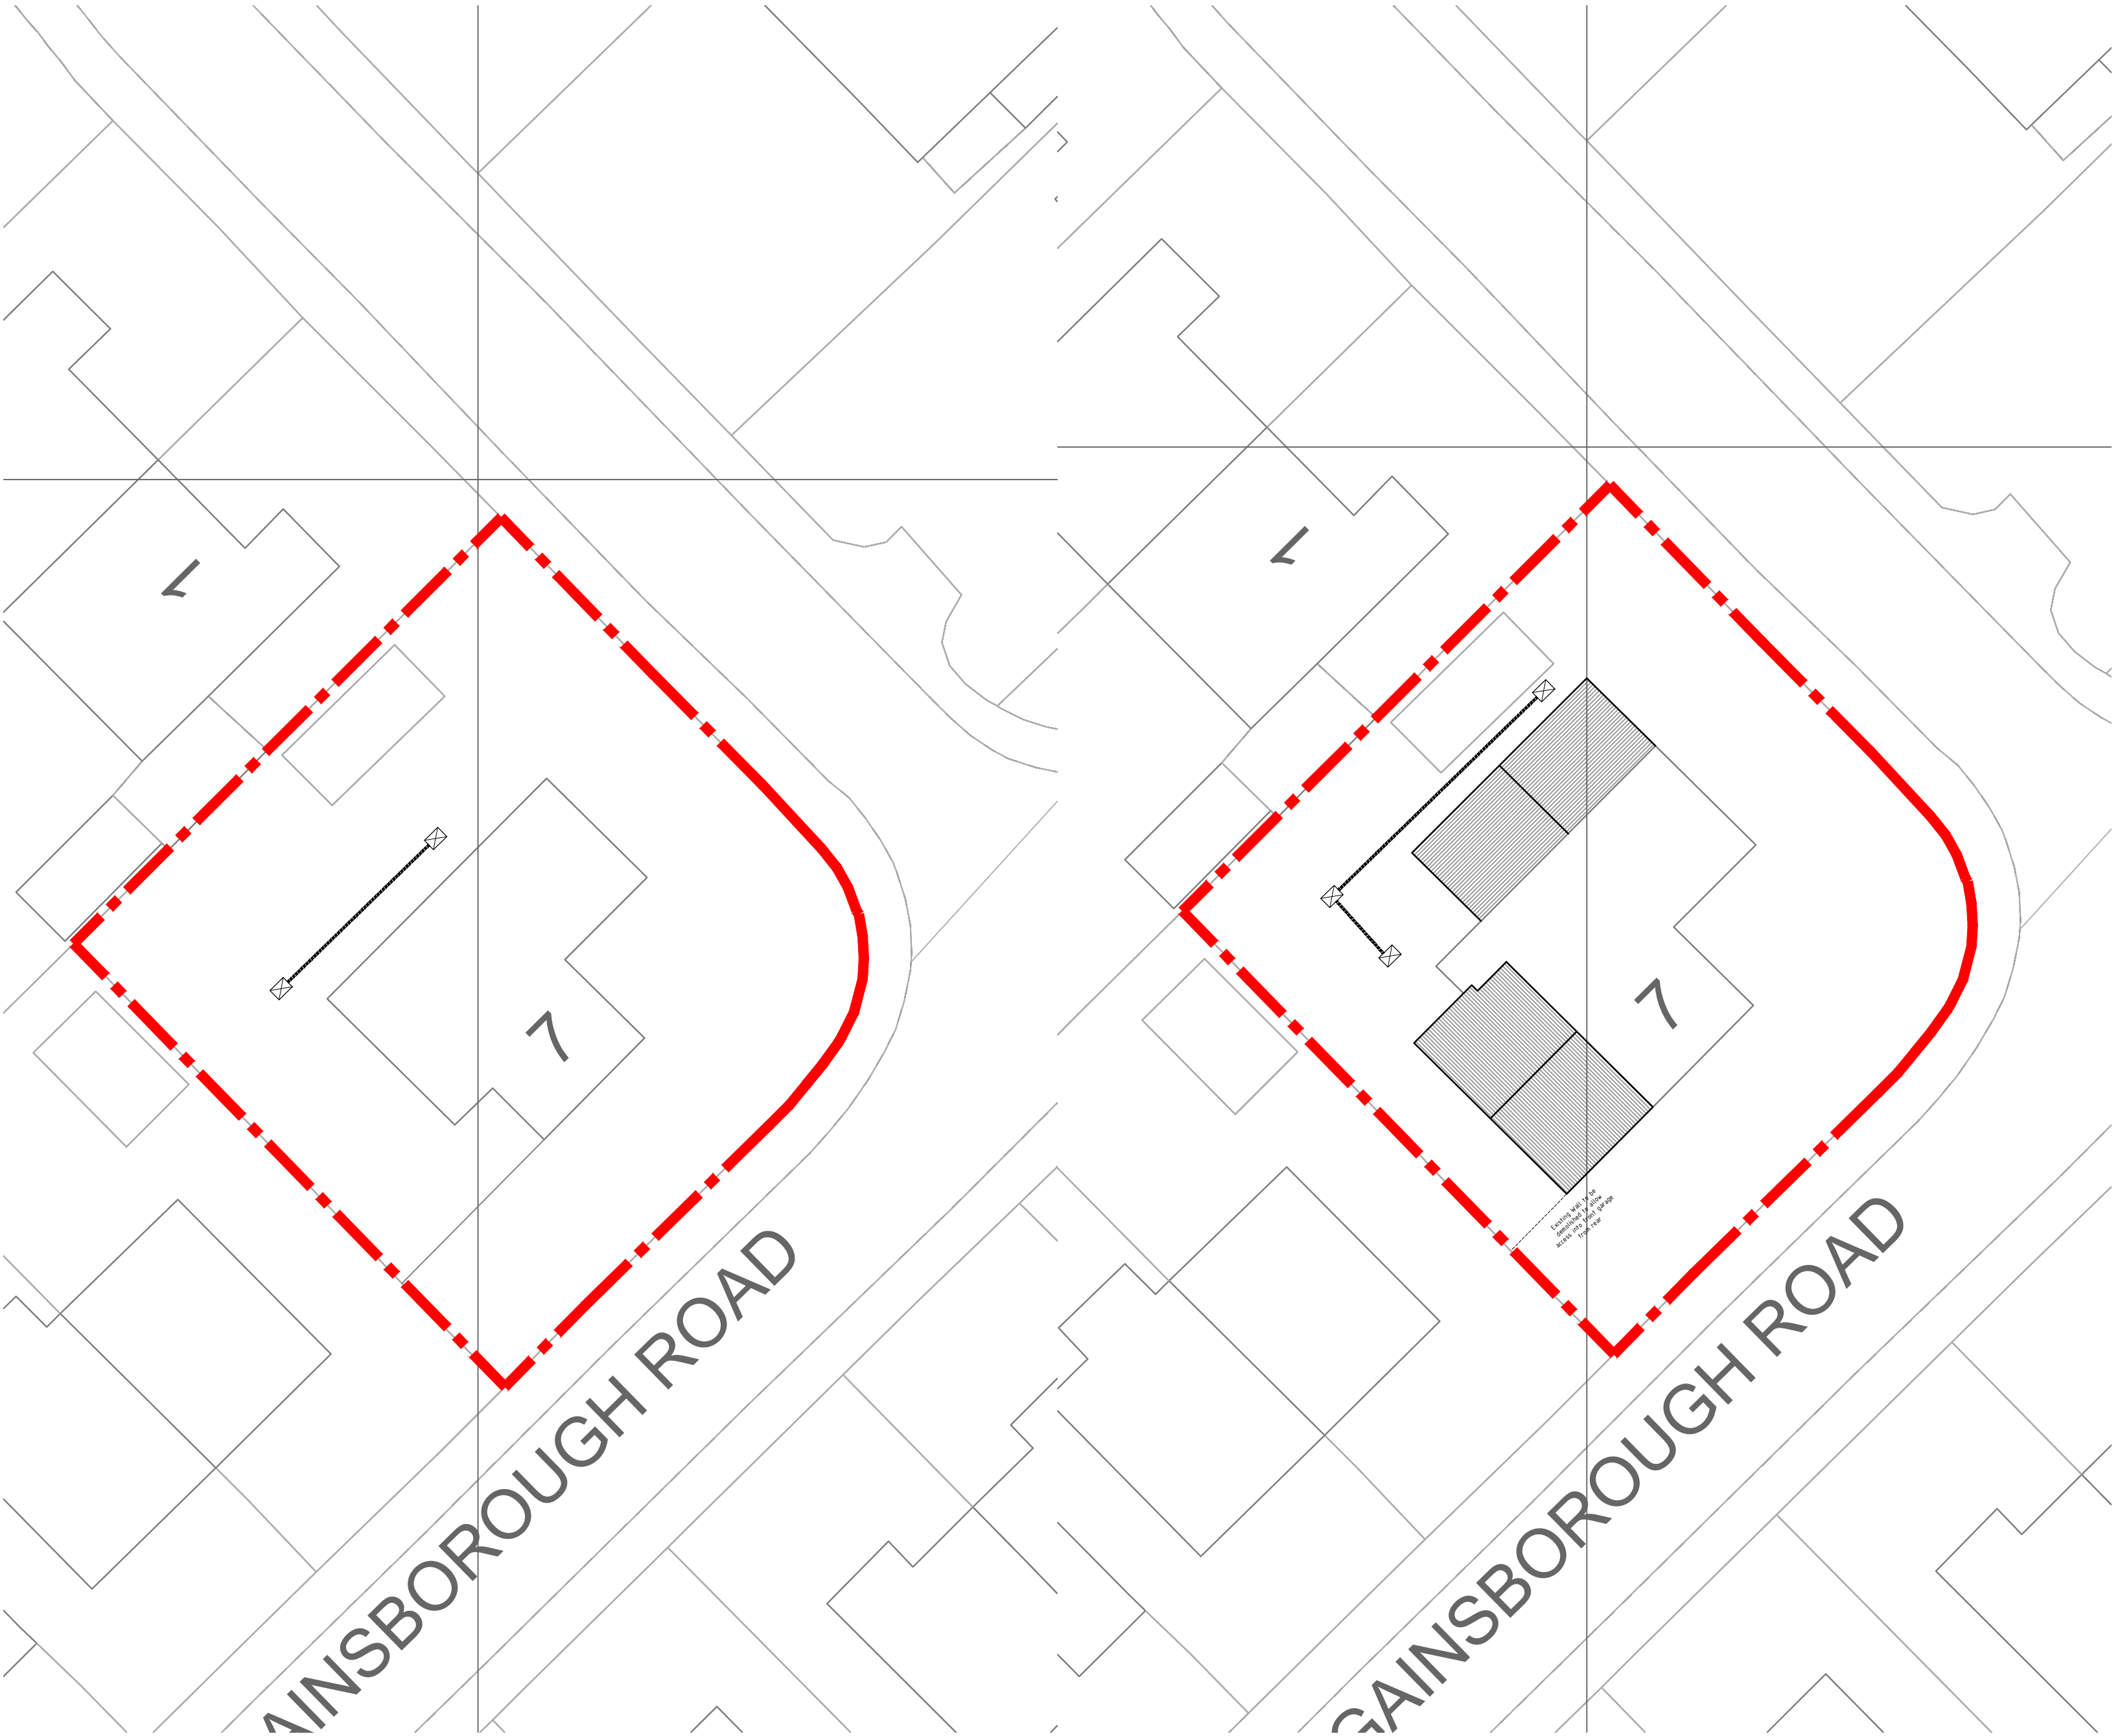

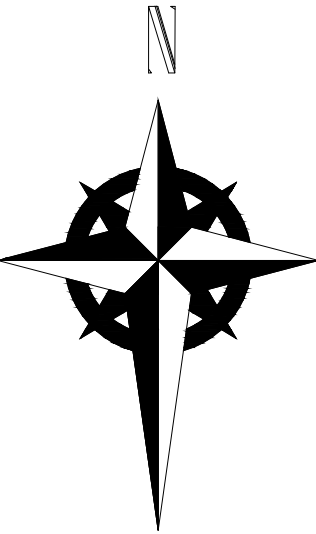

HDS Architectural Services, The Foundry,
15 Yorke Street, Wrexham
LL13 8LW
Tel (01978) 345250
www.hdsarchitectural.co.uk

Project; 7 Gainsborough Road, Wrexham, LL12 7UA	
Title; Site Location & Site plans	Scale (A2); 1:200 & 1:1250
Dwg No; GR/PD/05	Date; January 2021
Revision; REV A - drawing amended to suit Client's comments (13-01-21). REV B - drawing updated to suit Client's comments (18-01-21). REV C - drawing updated to suit Client's comments (20-01-21).	

As Existing Site plan 1:200
1:200

As Proposed Site plan 1:200
1:200