


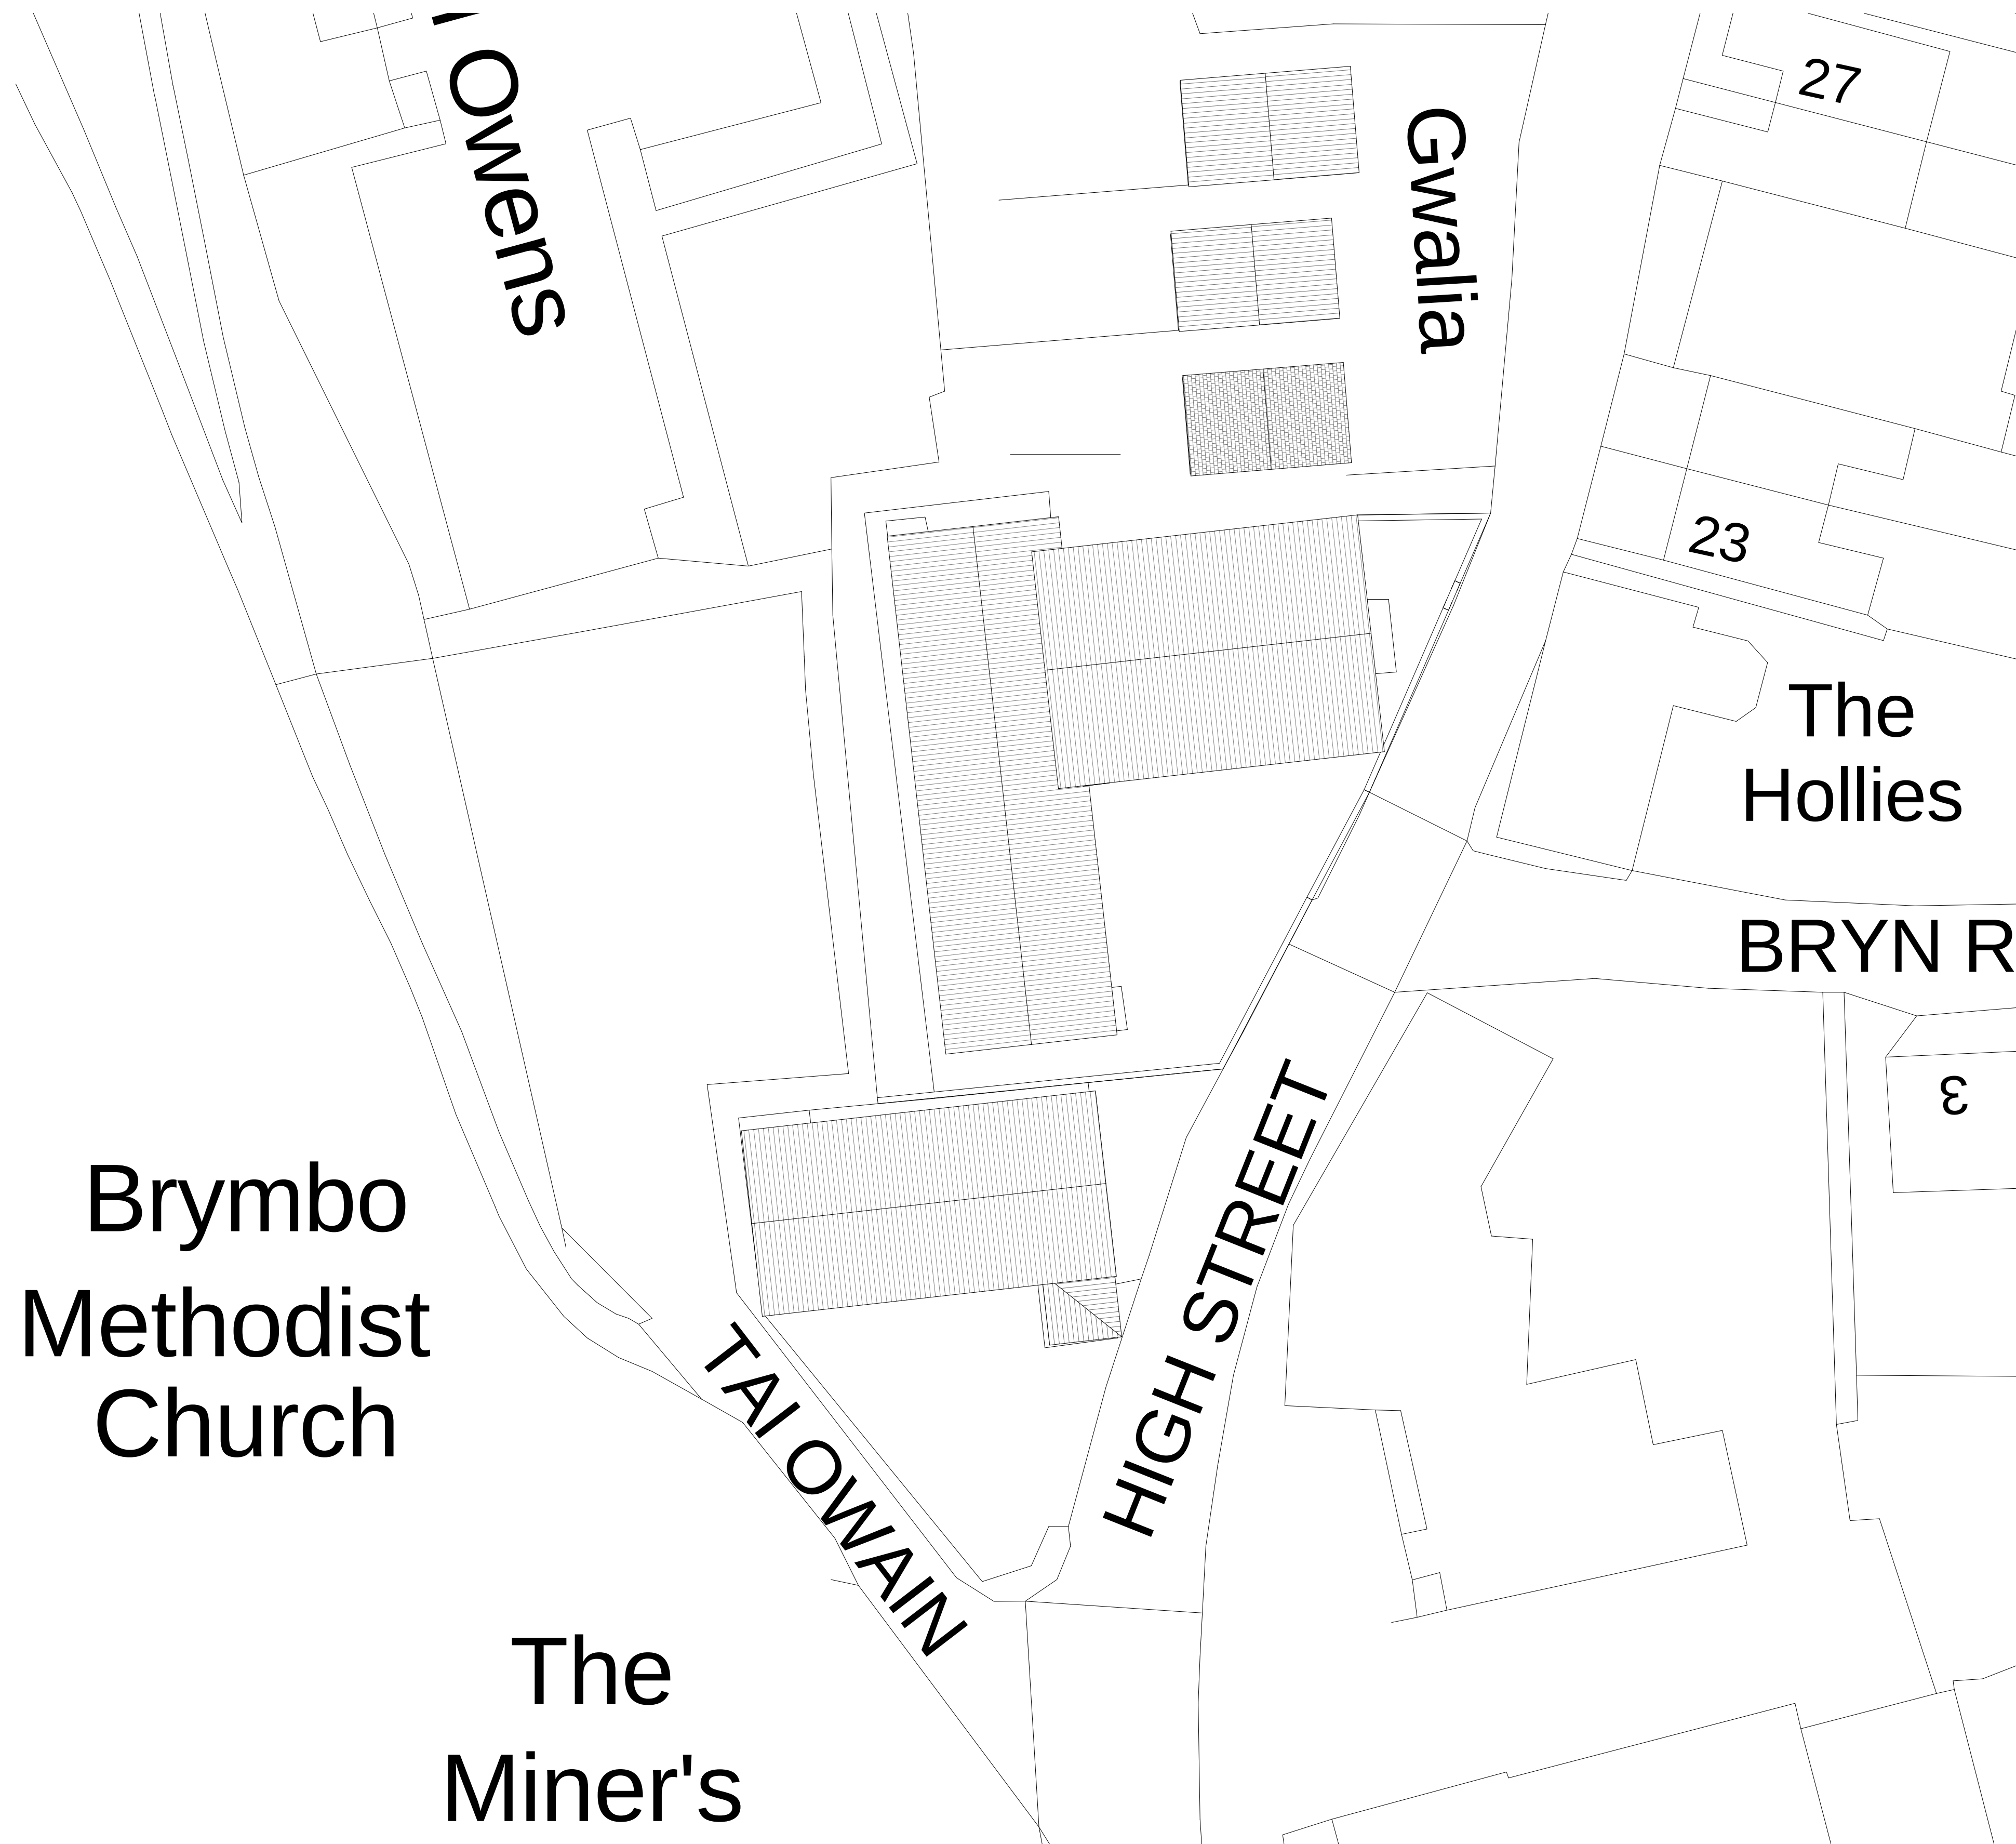

Brymbo
Methodist
Church

The
Miner's

Gwalia

The
Hollies

BRYN R

HIGH STREET

TAI OWAIN

Owens

27

23

3

Planning

Hadfield Architectural Design

Araul:Heol Caradoc:Coedpoeth:LL11 3PS
01978 721219 : 07977 284317 : sjhad@gmail.com



CLIENT Steggles Property Limited

PROJECT Engedi Court

ADDRESS
Engedi Chapel
Brymbo, Wrexham

DRAWING TITLE
Site Plan as Existing

DATE
01/04/2017

SCALE
1 : 200

@ A1

DRAWING No

16-08-100

Rev.
P3

1 Site Plan as Existing
1 : 200