


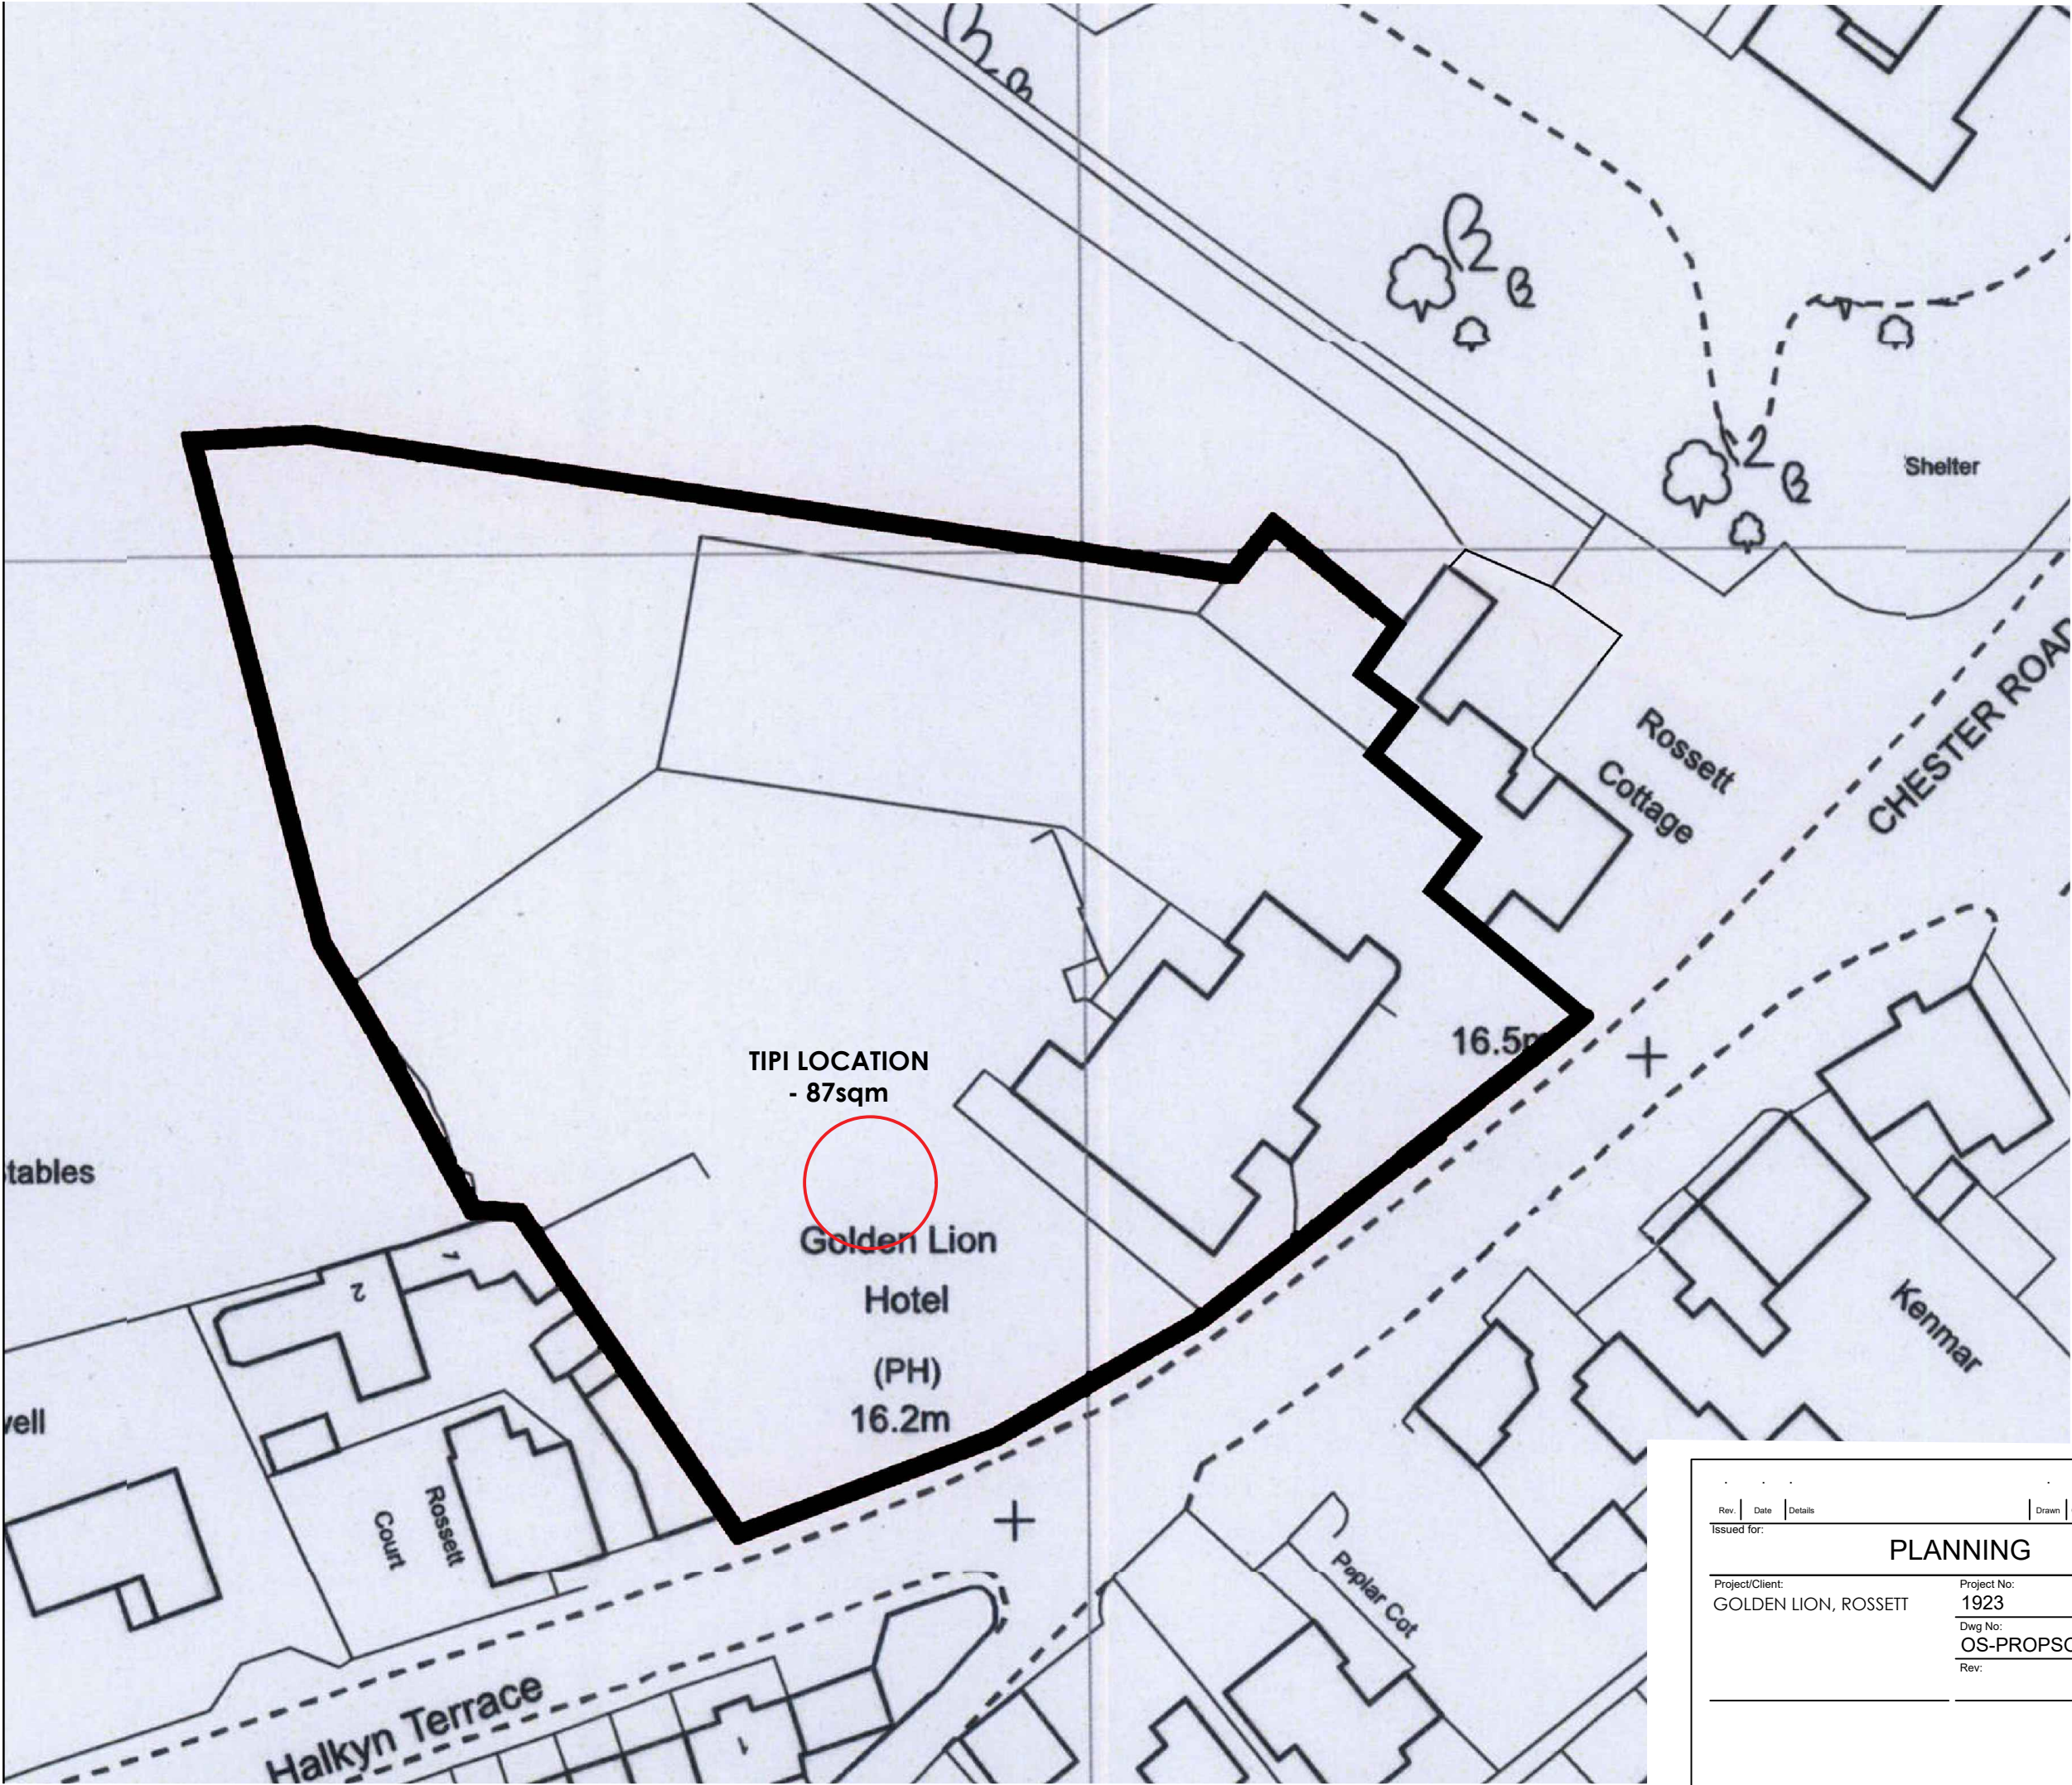

All site dimensions shall be verified by contractors on site prior to work commencing

Do not scale from this drawing  
Only work to written dimensions

This drawing is the property of RMA UK Ltd and copyright is reserved by them. The drawing is not to be copied or disclosed by or to any unauthorised persons without the written consent of RMA UK Ltd.

Notes:

|                      |      |         |             |         |
|----------------------|------|---------|-------------|---------|
| Rev                  | Date | Details | Drawn       | Checked |
| Issued for:          |      |         |             |         |
| PLANNING             |      |         |             |         |
| Project/Client:      |      |         | Project No: |         |
| GOLDEN LION, ROSSETT |      |         | 1923        |         |
|                      |      |         | Dwg No:     |         |
|                      |      |         | OS-PROPOSED |         |
|                      |      |         | Rev:        |         |
|                      |      |         |             |         |

Drawing:  
Proposed Site Plan

Scale:  
1:500 @A3

Drawn By: Date:  
AR FEB21

Checked By: Date:  
- -

**rma**

The Stables, Stanney Brook Farm, Norley, CW8 2RX, Tel:01928 787876