




SITE PLAN
SCALE: 1: 1,750 @ A1

LEGEND
FFLXX.XXX
FINAL SITE LEVELS AOD

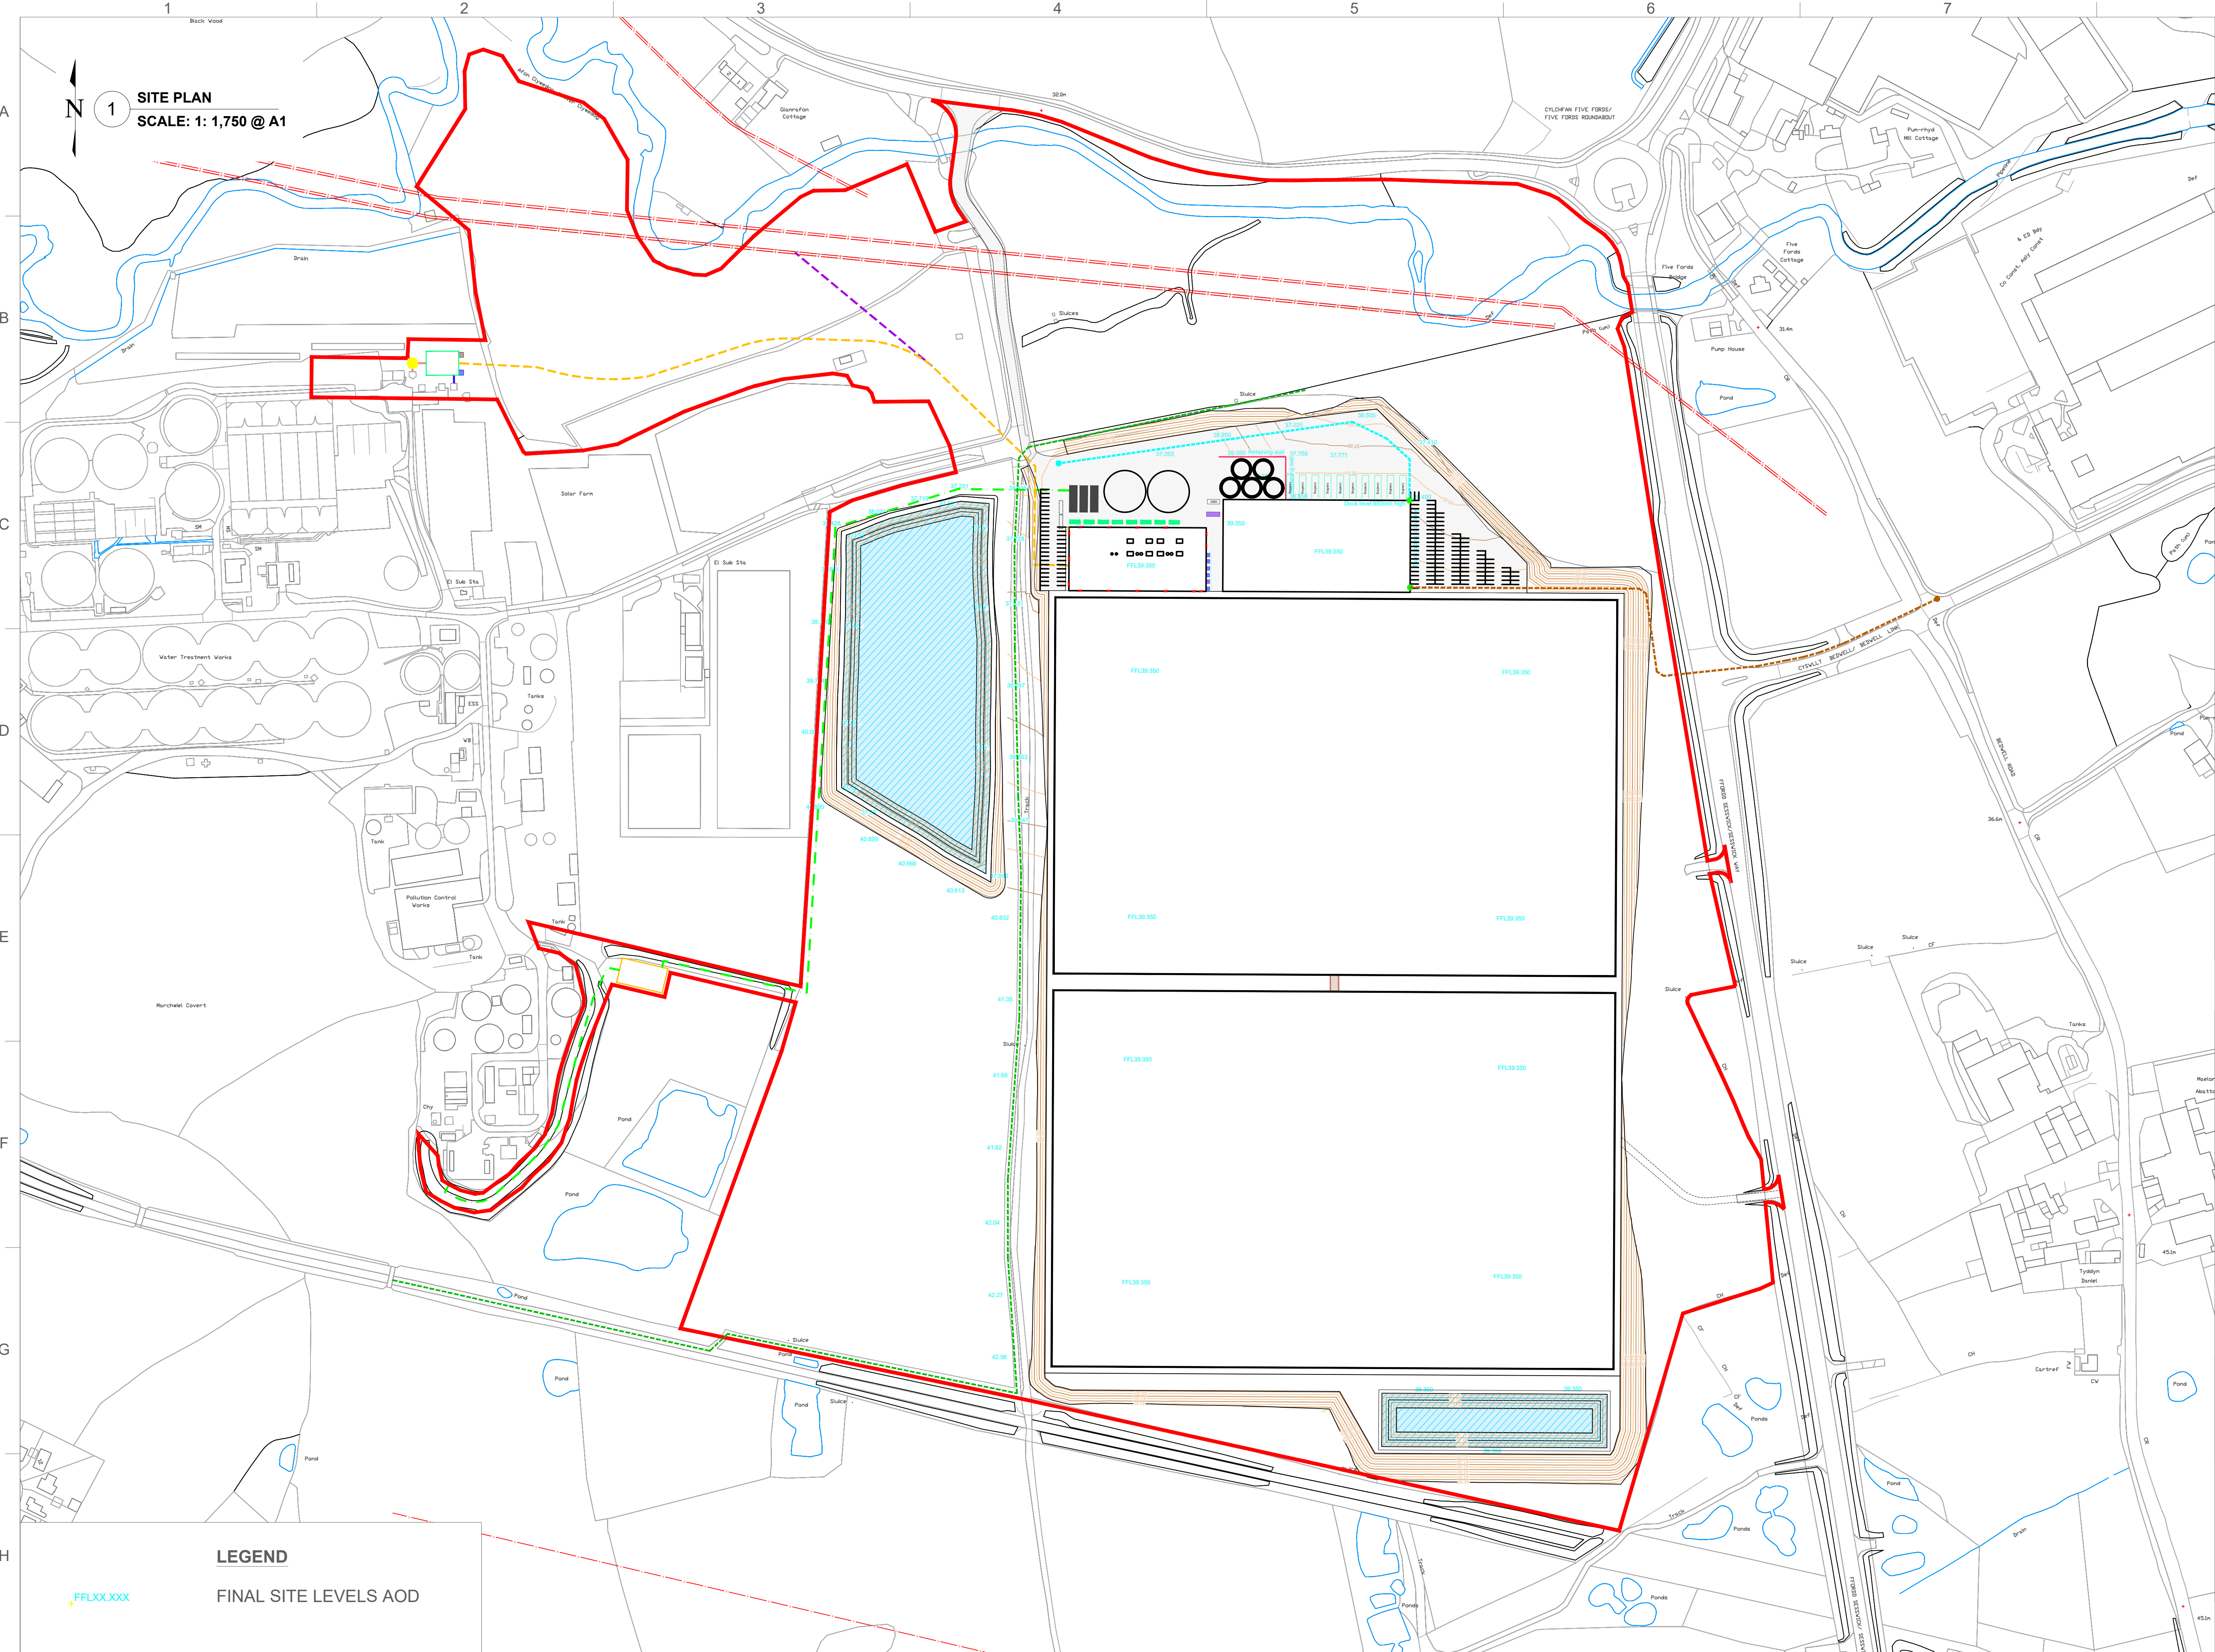

LOW CARBON FARMING

PRELIMINARY FOR PLANNING

GENERAL FINISHED SITE LEVELS

Low Carbon Farming - Five Fords
Wrexham

REV	DATE	DESCRIPTION	DWN	CHKD
01	10/07/20	FINISHED LEVELS	RR	ER
02	14/08/20	ANNOTATION UPDATE	RR	ER
03	19/03/21	APPEAL UPDATE	RR	AA

LATITUDE:
53.025°

LONGITUDE:
-2.941°

SCALE
AS SHOWN

ORIGINAL SIZE: ISO A1

DRAWING NO:
00165-20-107 Rev03