

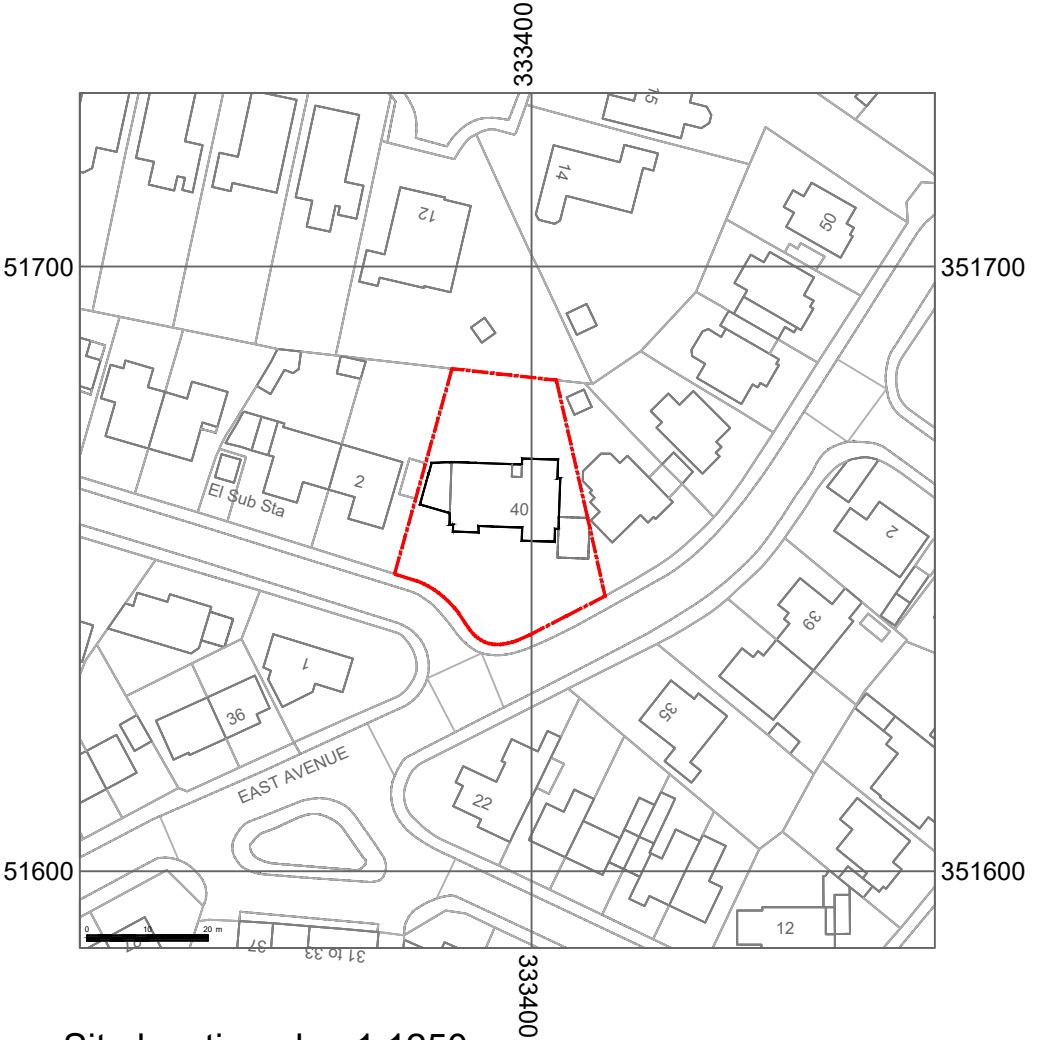


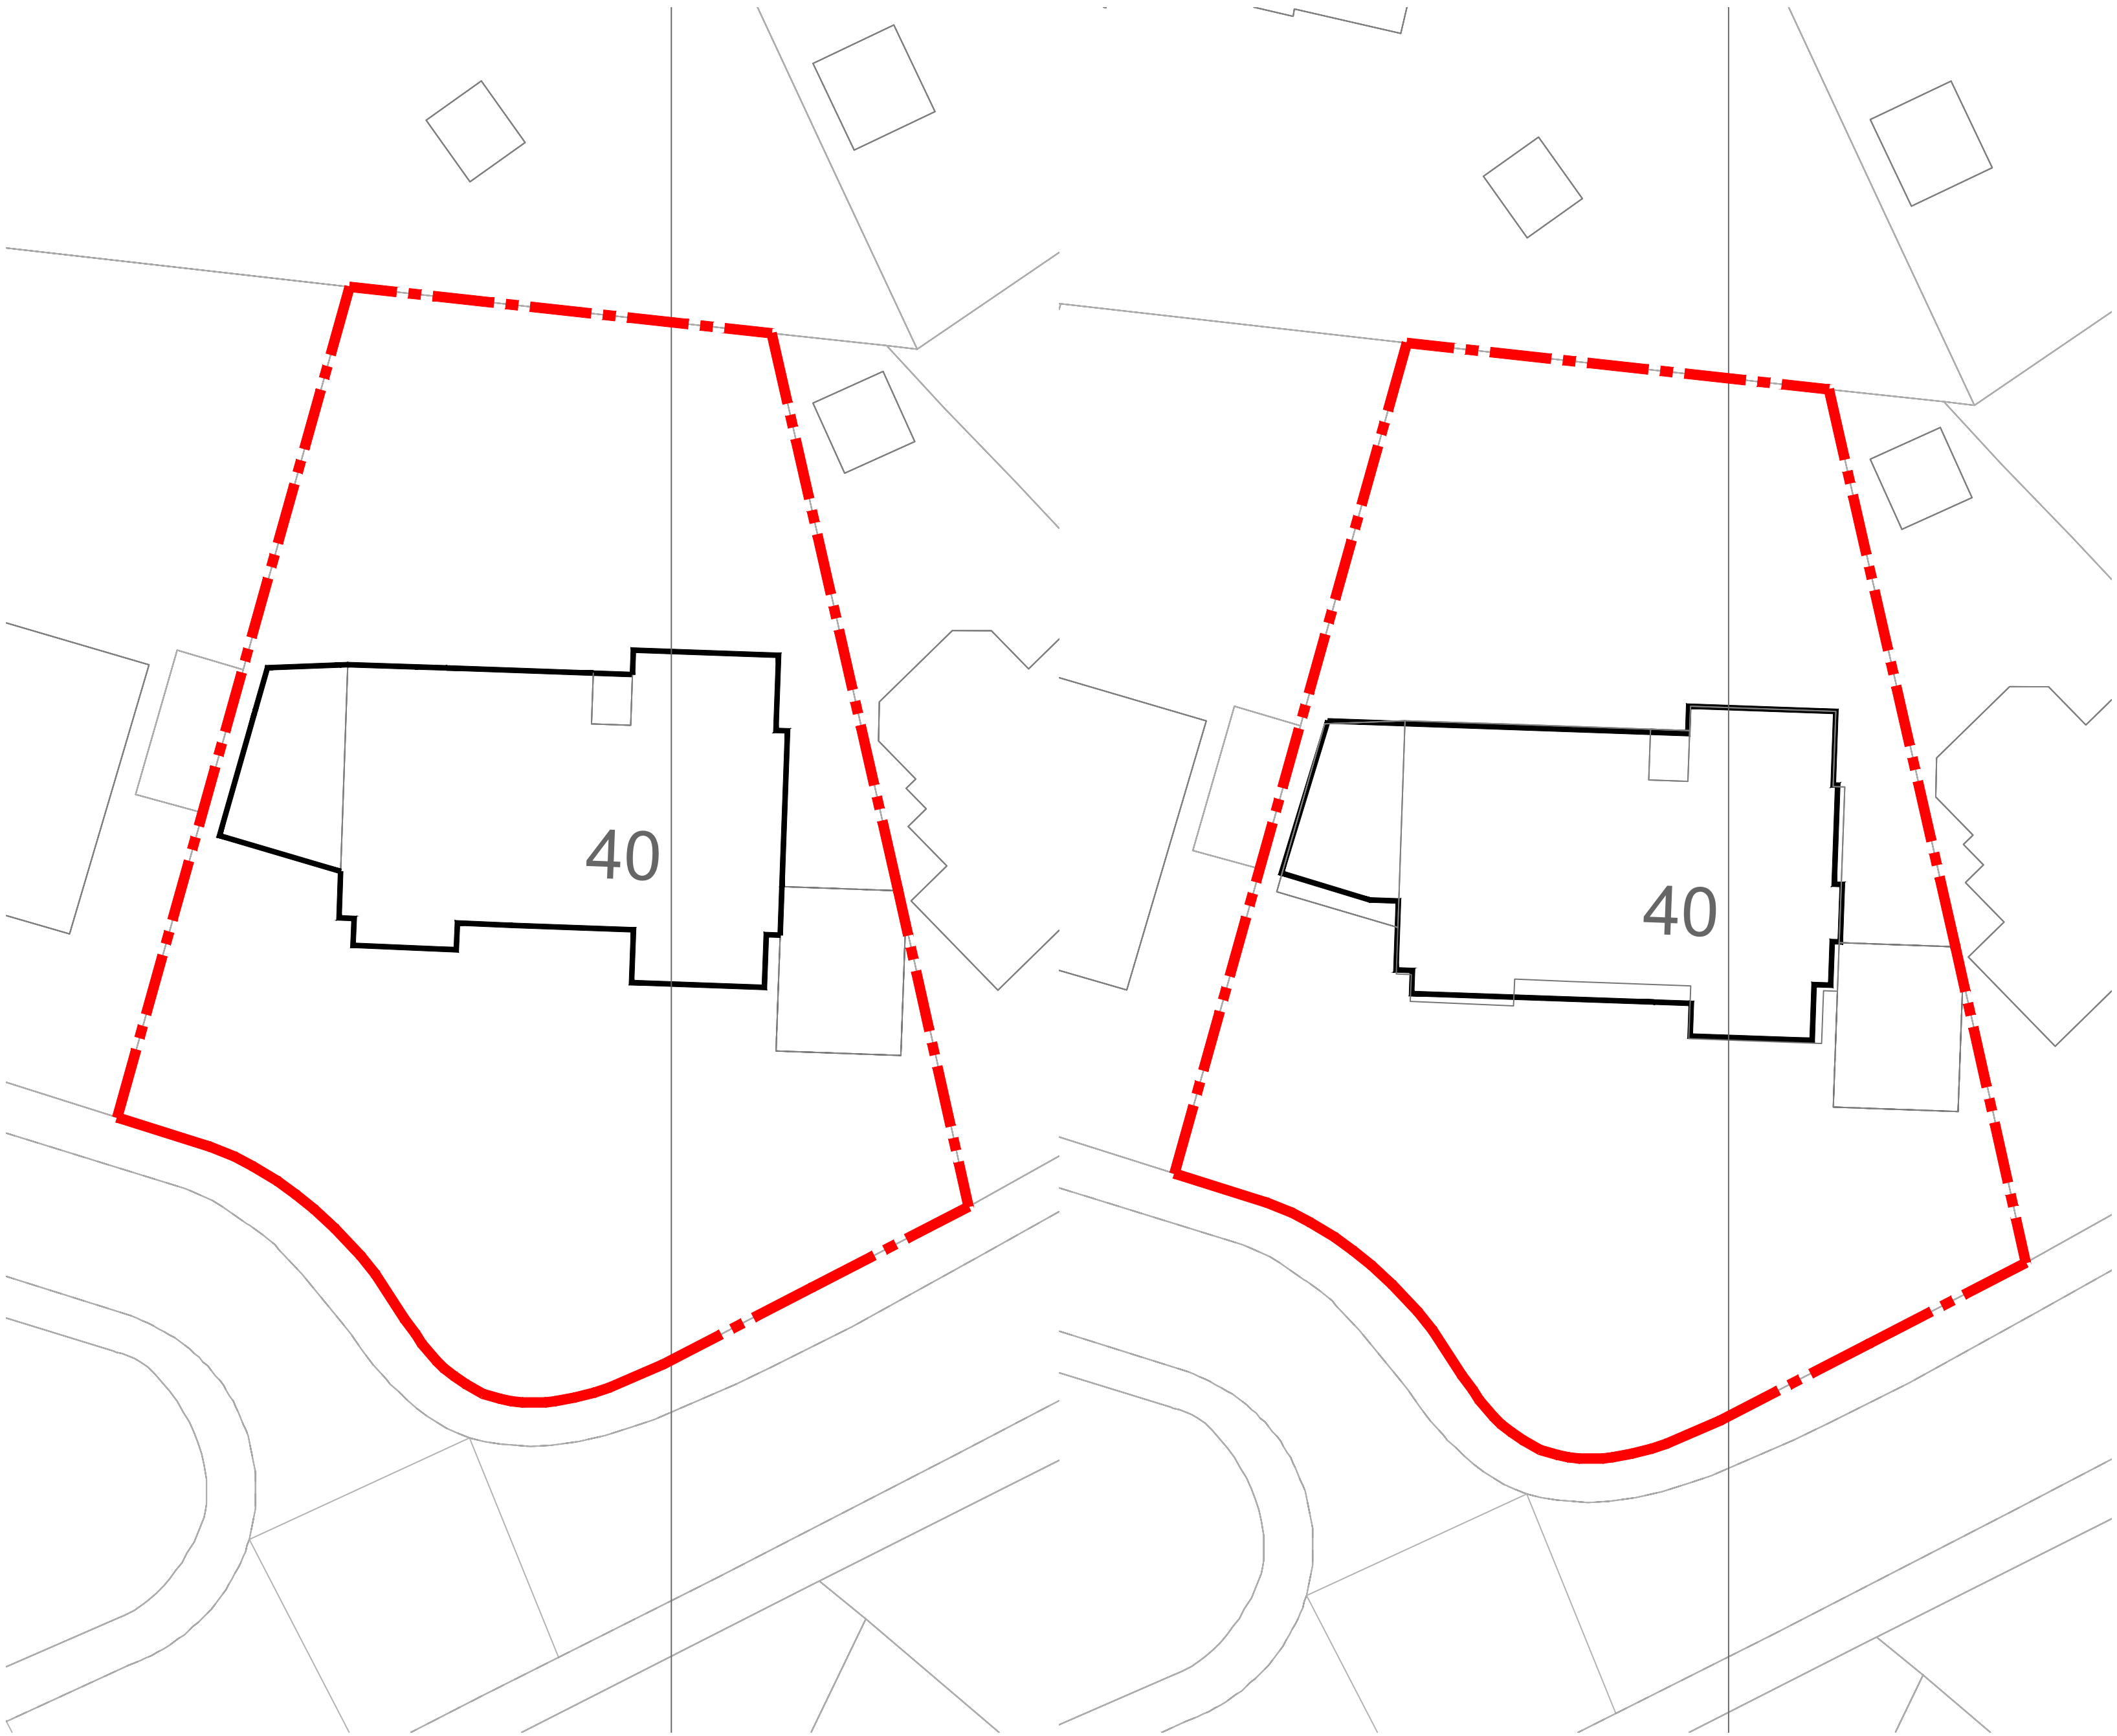

Site location plan 1:1250

1:1250 0 10m 20m 30m 40m 50m 60m 70m 80m 90m 100m

©Crown Copyright and database rights
2019 OS 100047474

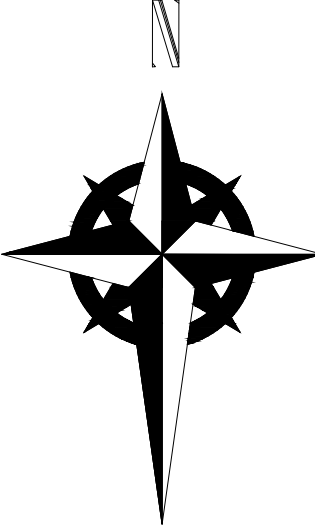



HDS Architectural Services, The Foundry,
15 Yorke Street, Wrexham
LL13 8LW
Tel (01978) 345250
www.hdsarchitectural.co.uk

Project; 40 East Avenue, Rhosddu, Wrexham, LL11 2EH	
Title; Site Location & Site plans	Scale (A2); 1:200 & 1:1250
Dwg No; EA/PI/05	Date; September 2020
Revision;	

As Existing Site plan 1:200

1:200 0 2m 4m 6m 8m 10m 12m 14m 16m 18m 20m

As Proposed Site plan 1:200

1:200 0 2m 4m 6m 8m 10m 12m 14m 16m 18m 20m