




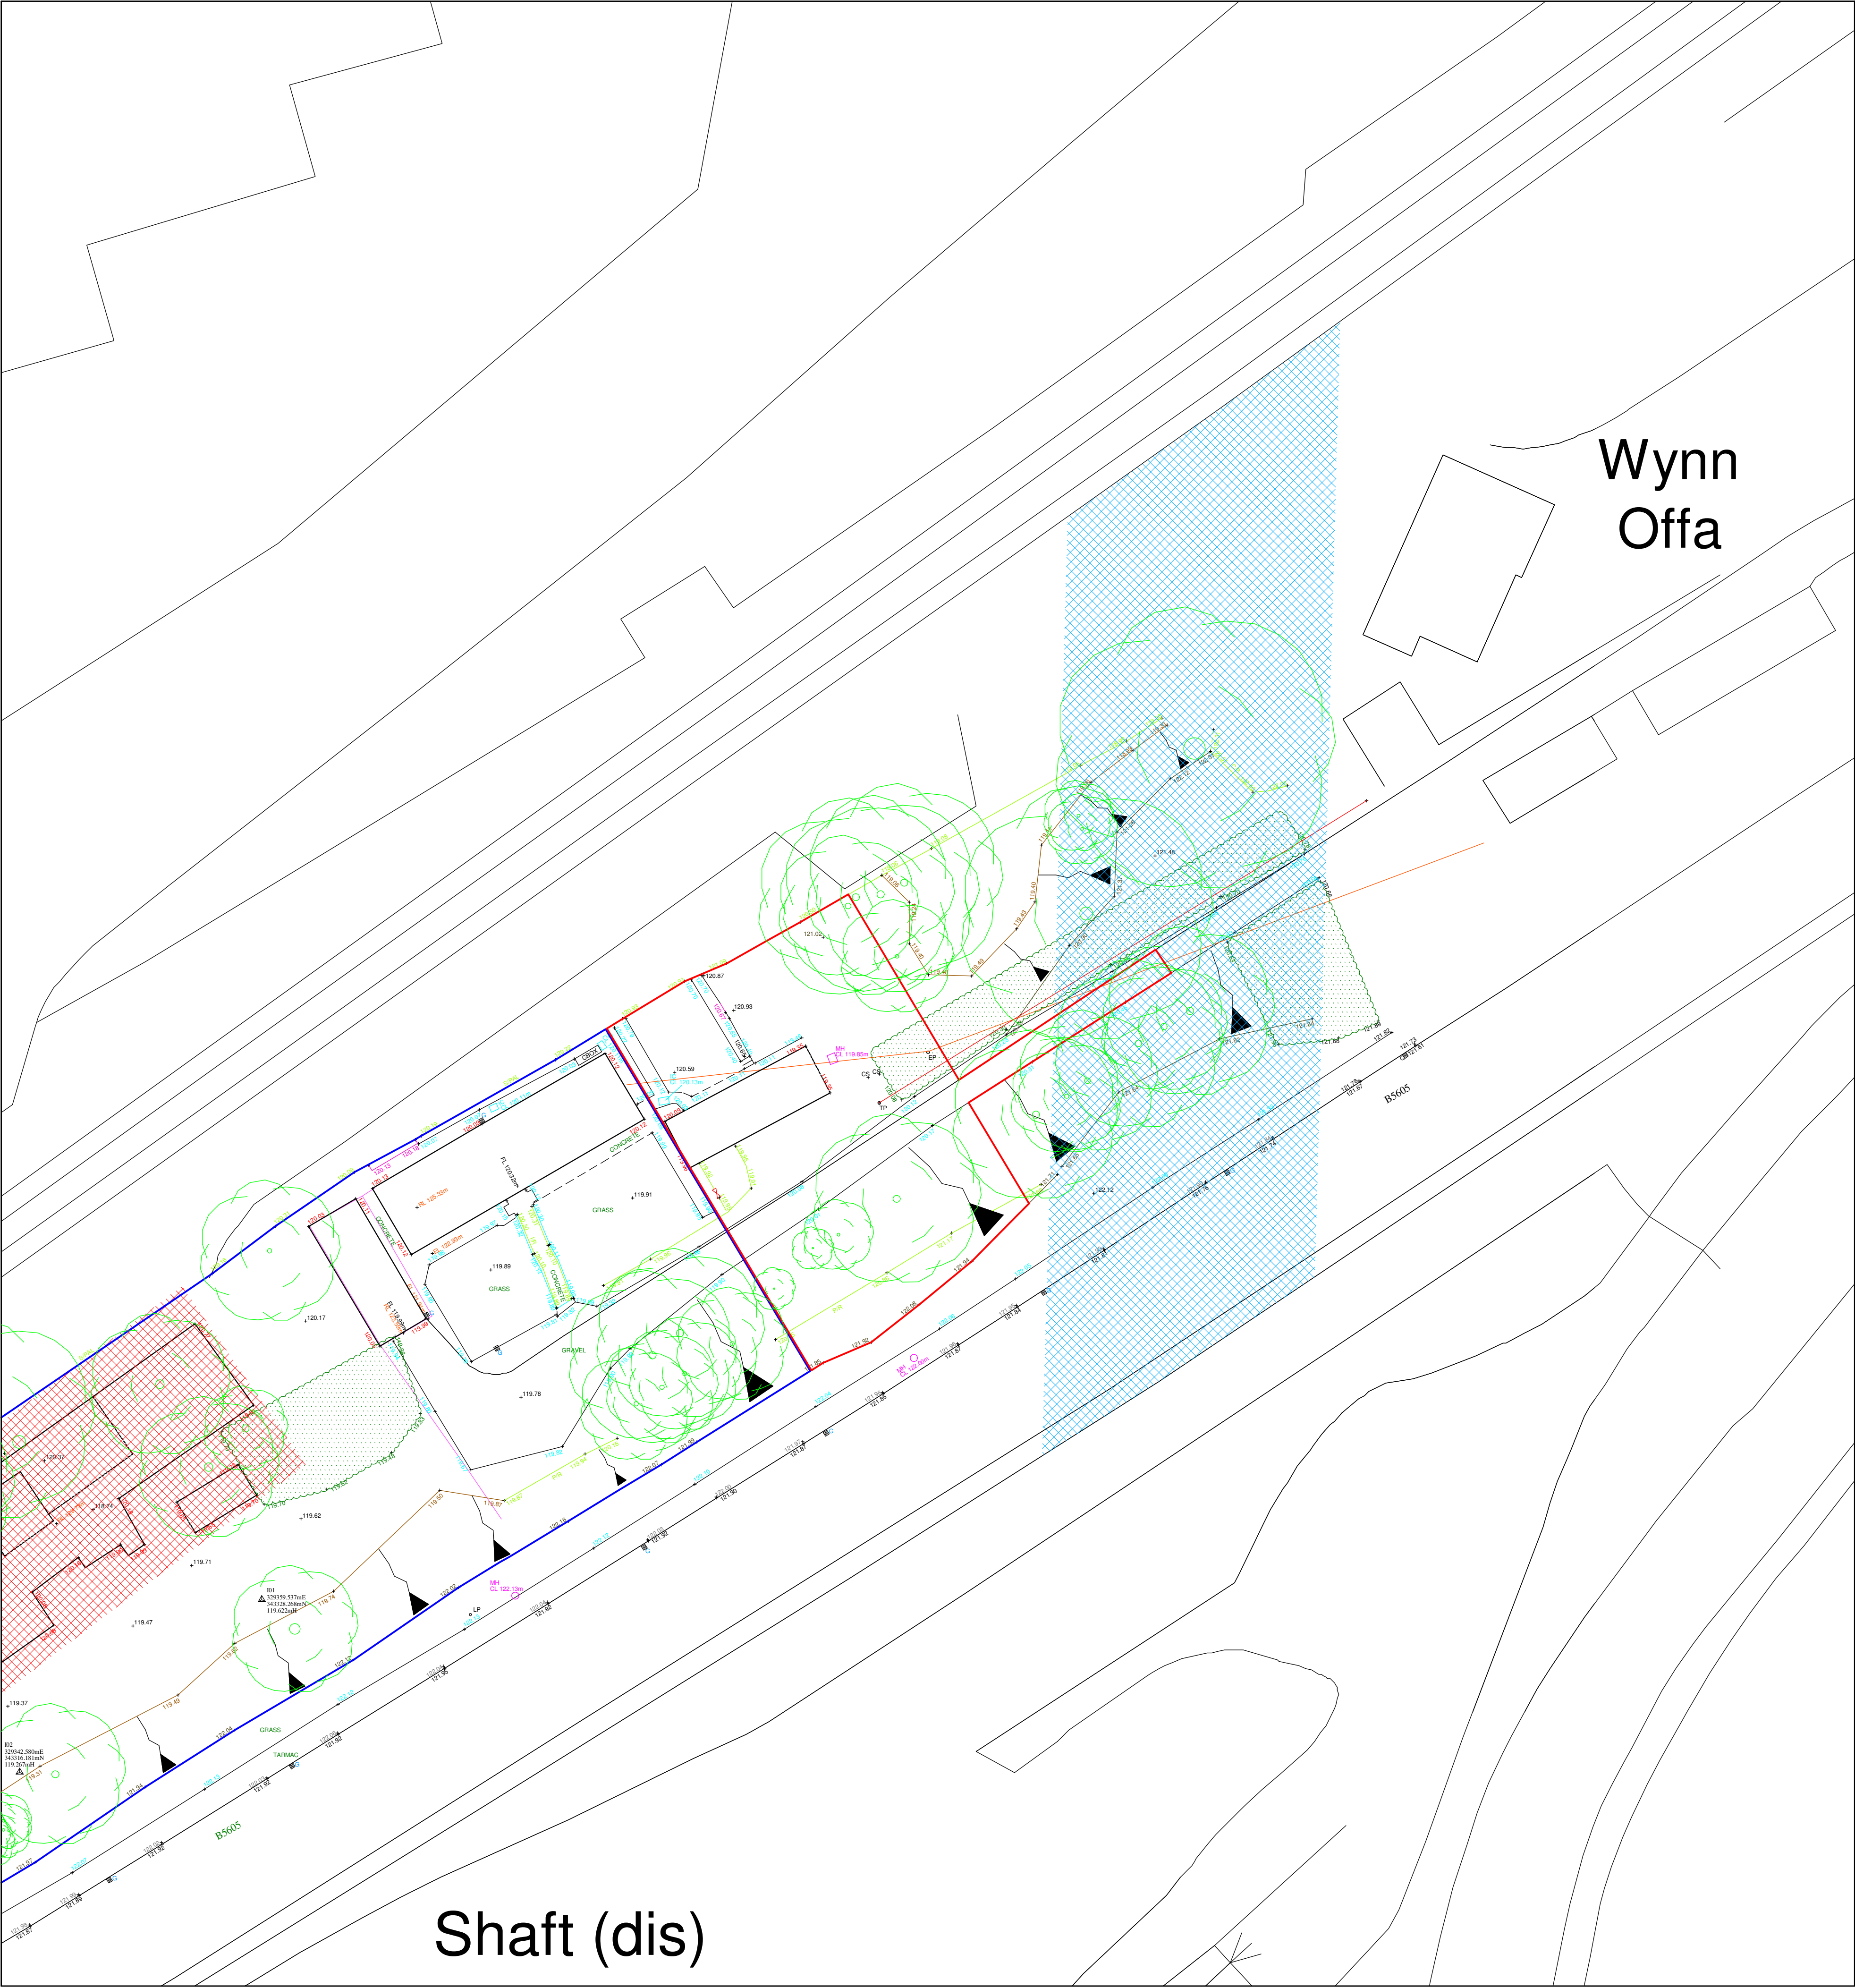

Site Plan 1:250

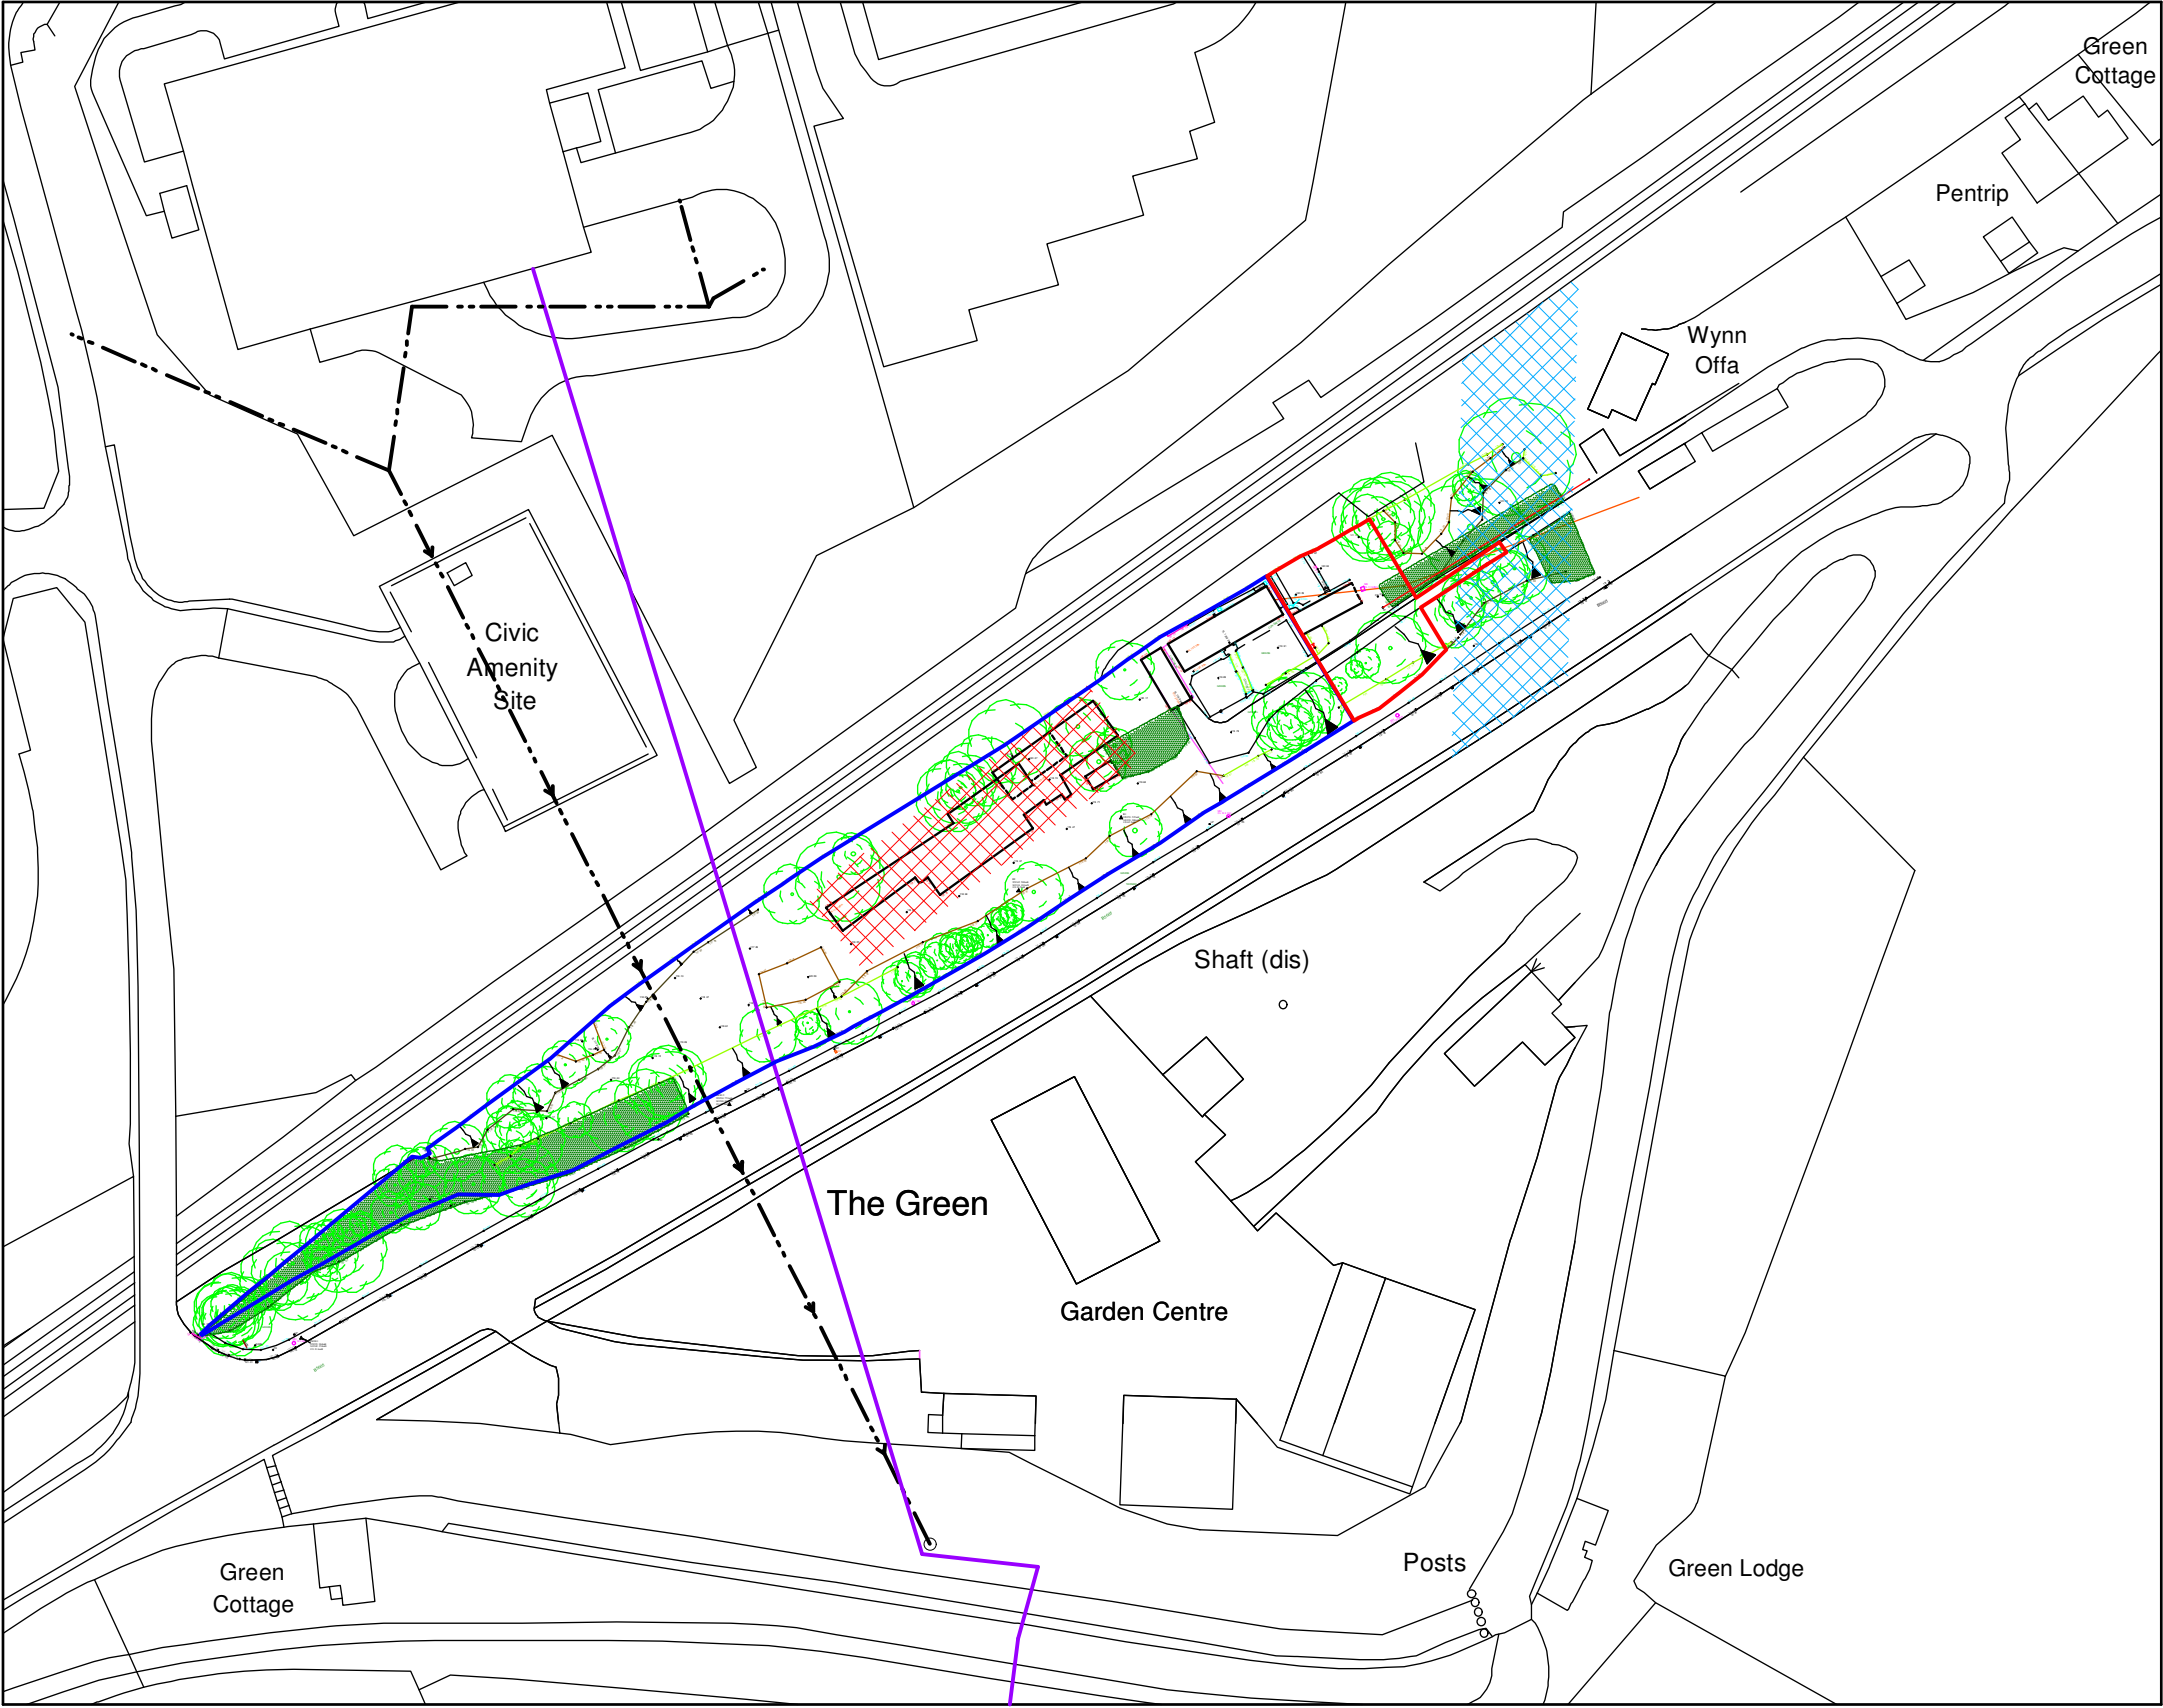

Location Plan 1:1250

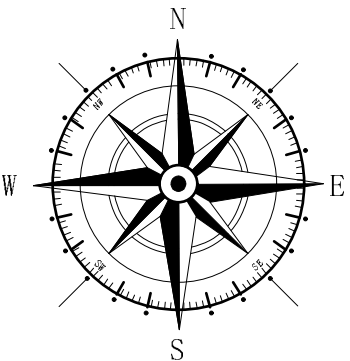

Key	
	Land Owned By Client
	Proposed Site
	Possible area in which sub surface remains of Offa's Dyke Ditch may be encountered
	Scheduled Monument Site (Walker Fan House) Reference Number: DE190
	Location of existing trees
	Drainage Run
	Ordinary Watercourse

Rev	Date	Detail	Initial
Project: Proposed residential development on land adj to The Bungalow, Wynnstay Yard, Ruabon, Wrexham. LL14 6DP.			
Title: Existing: Site # Location Plan		Scale: (A1) 1:250 # 1:1250	
Drawn By: S M Eltham		Date: Sept 2019	
Drawing No: D075/022		Sheet: 1 of 1	

Office 3K4,
Redwither Business Tower,
Wrexham. LL13 9XT
Tel: 01978 356500
www.blueprintarchitectural.com