


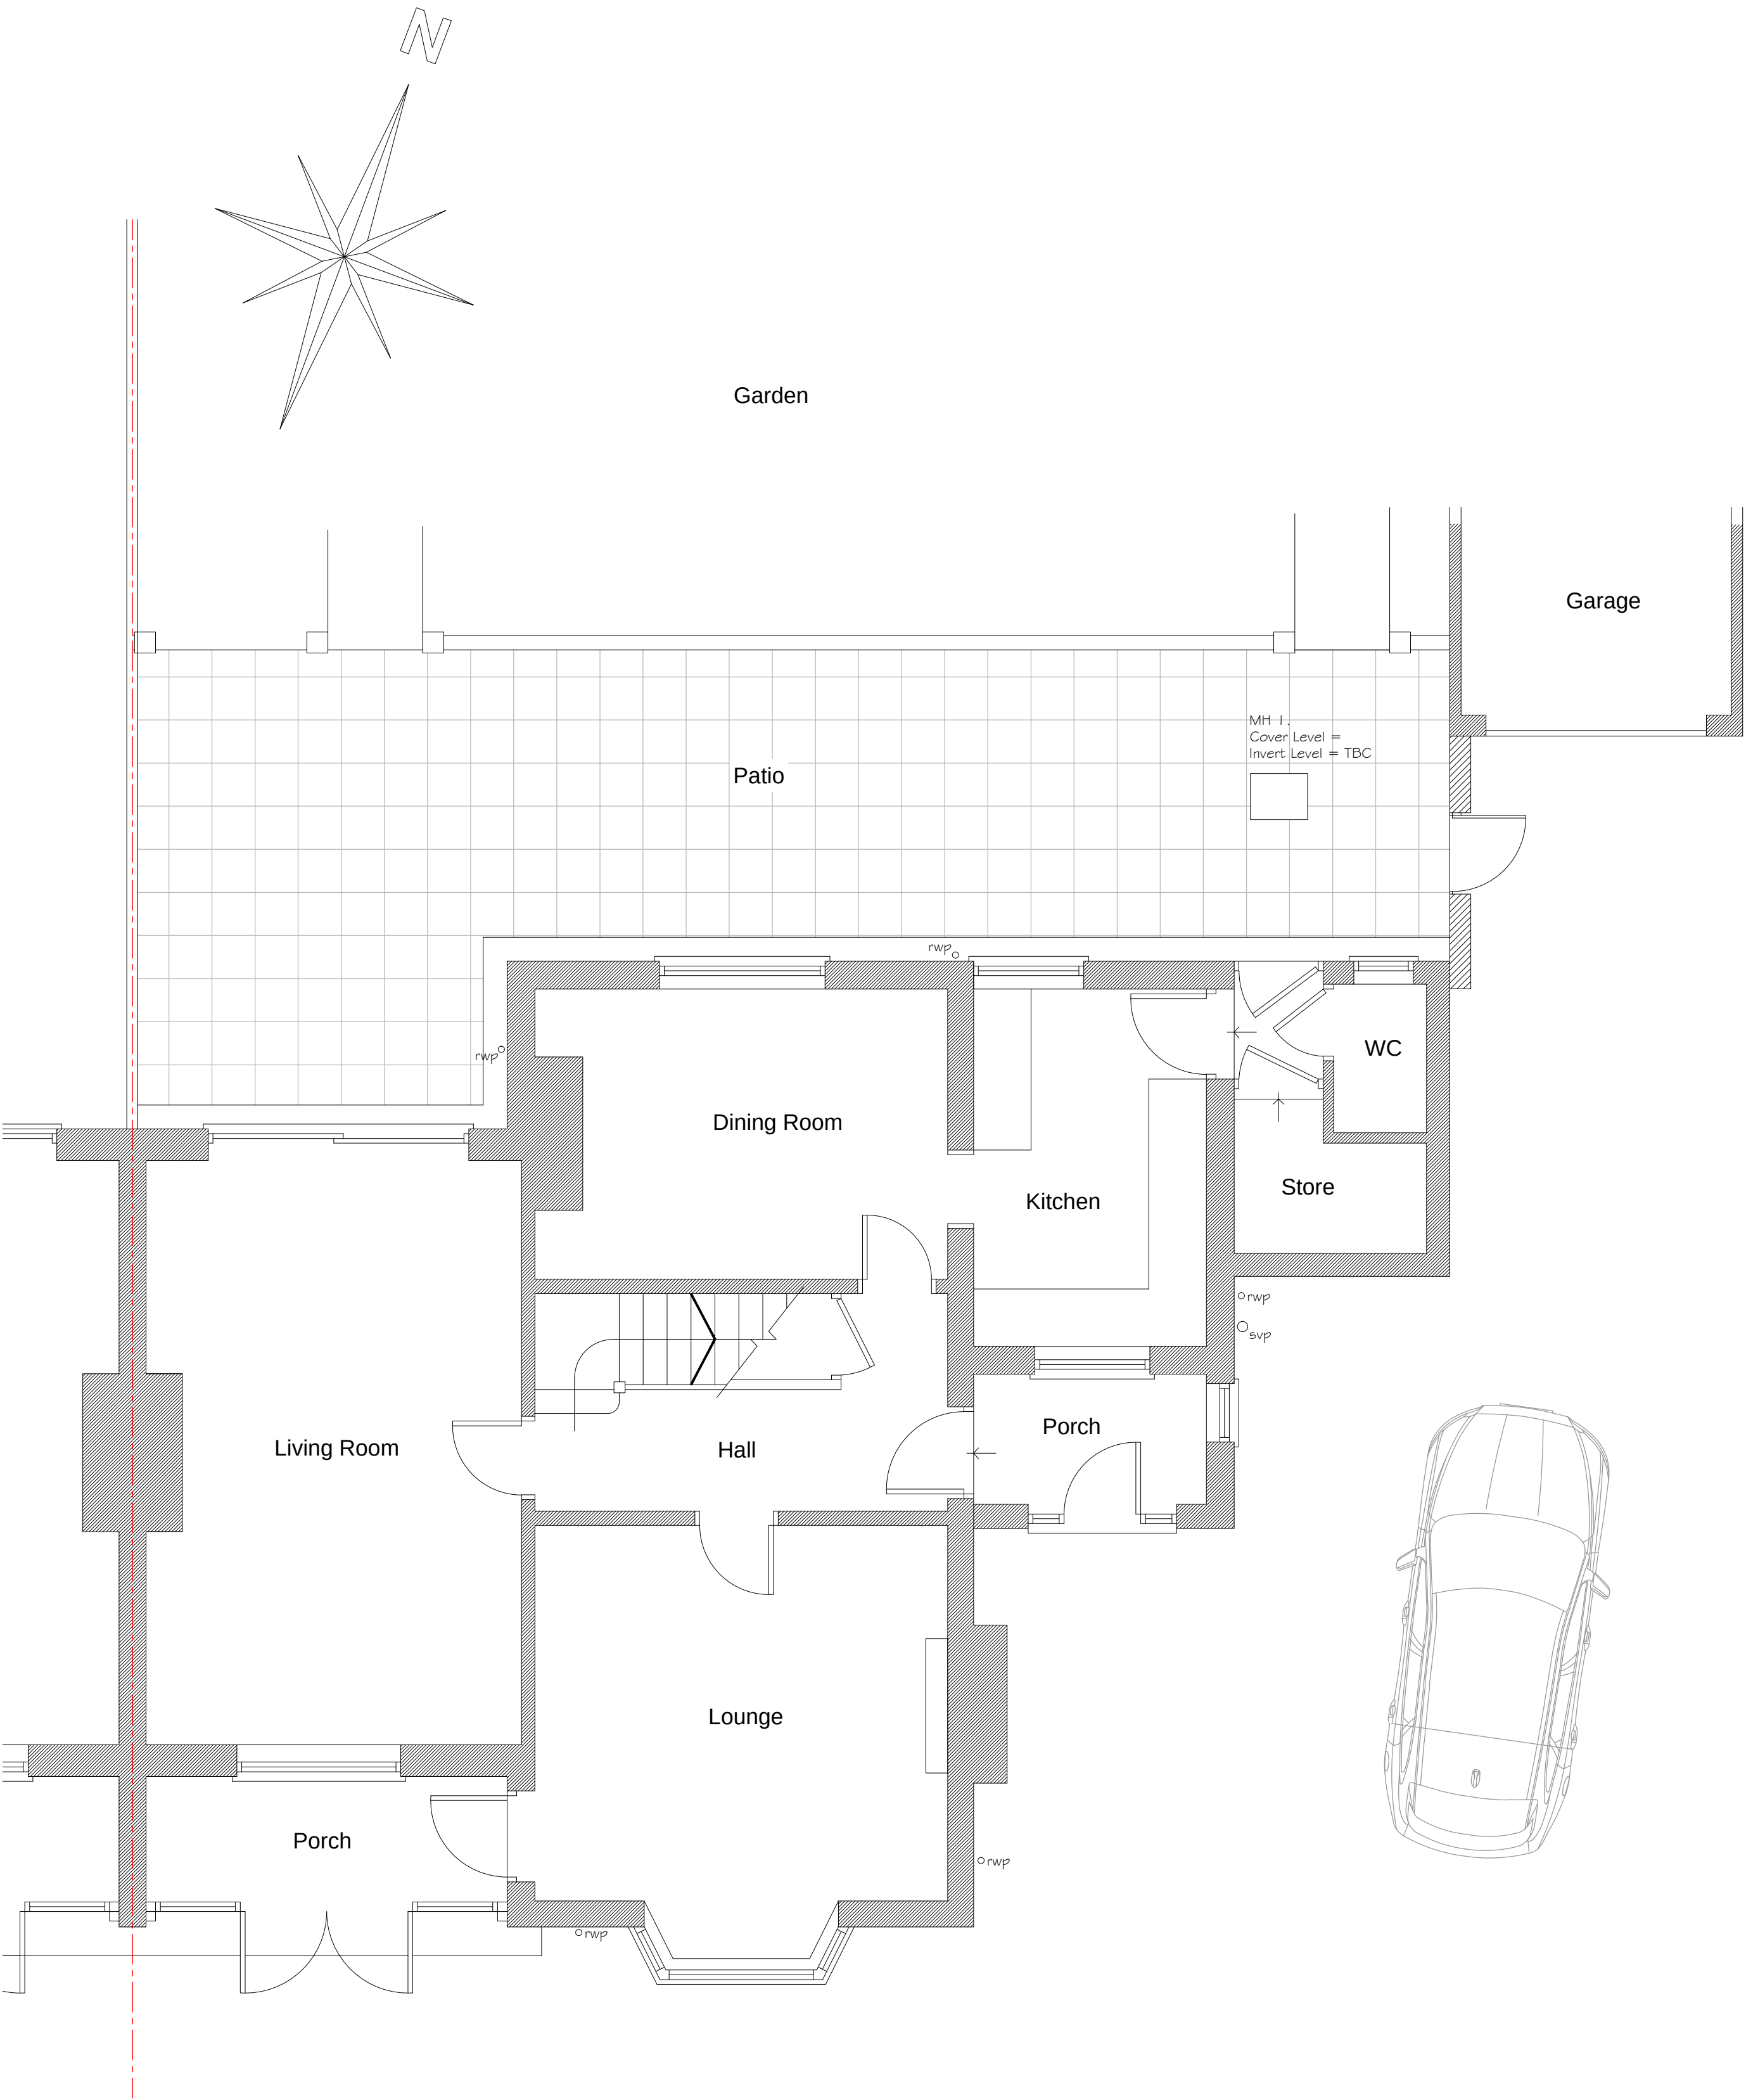


Existing Ground
Floor Plan

1:50




Site Plan

Scale 1:500

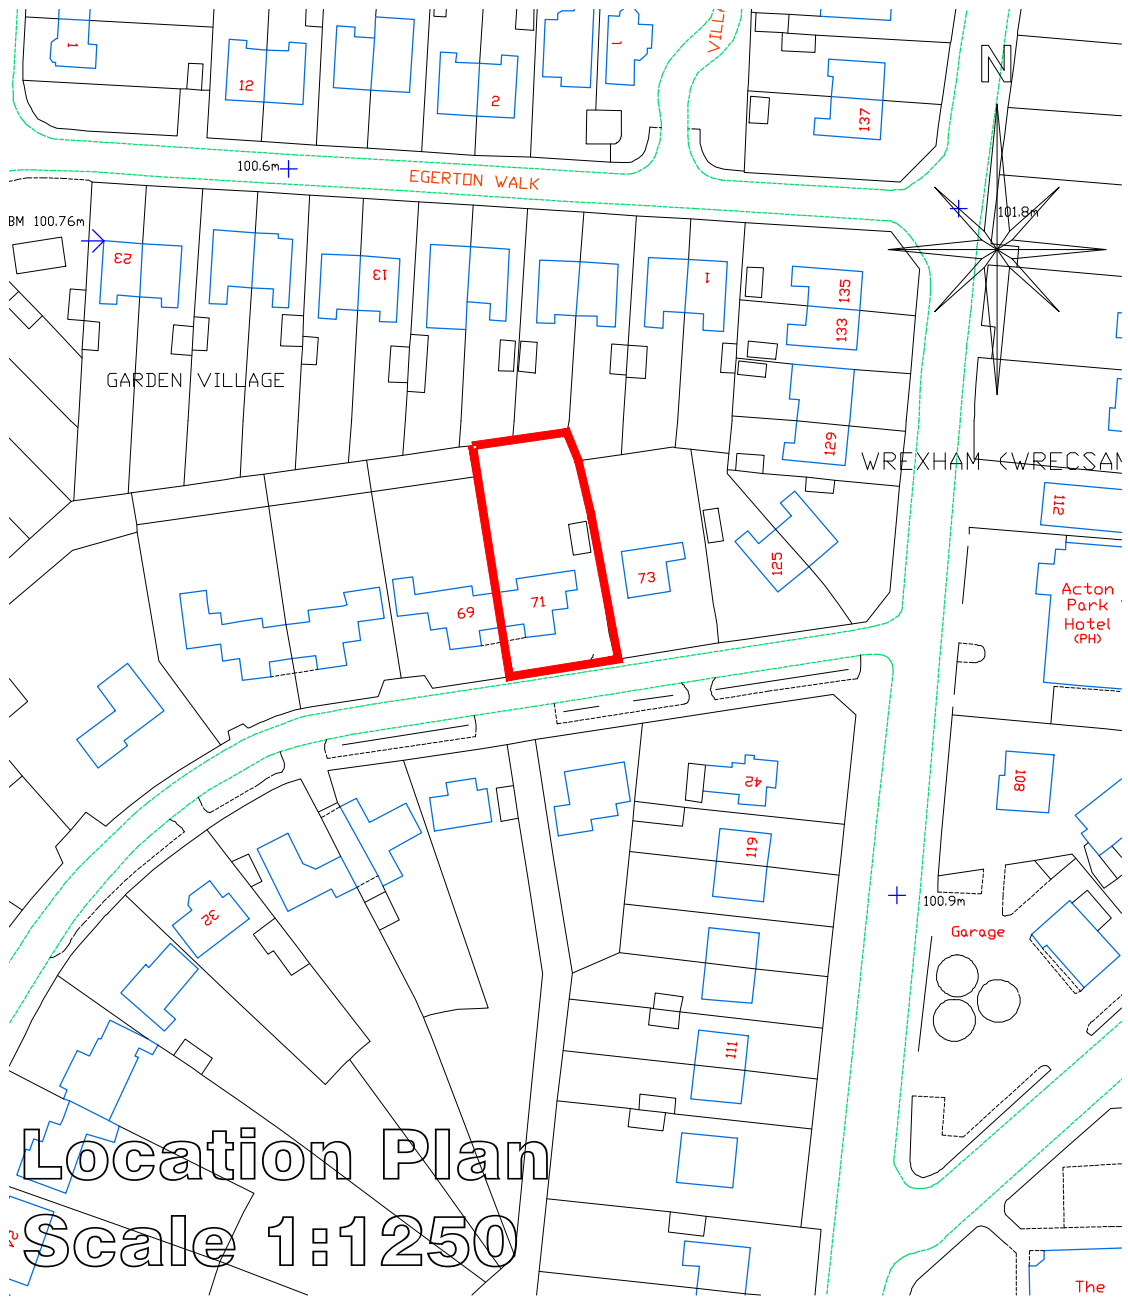

Location Plan

Scale 1:1250

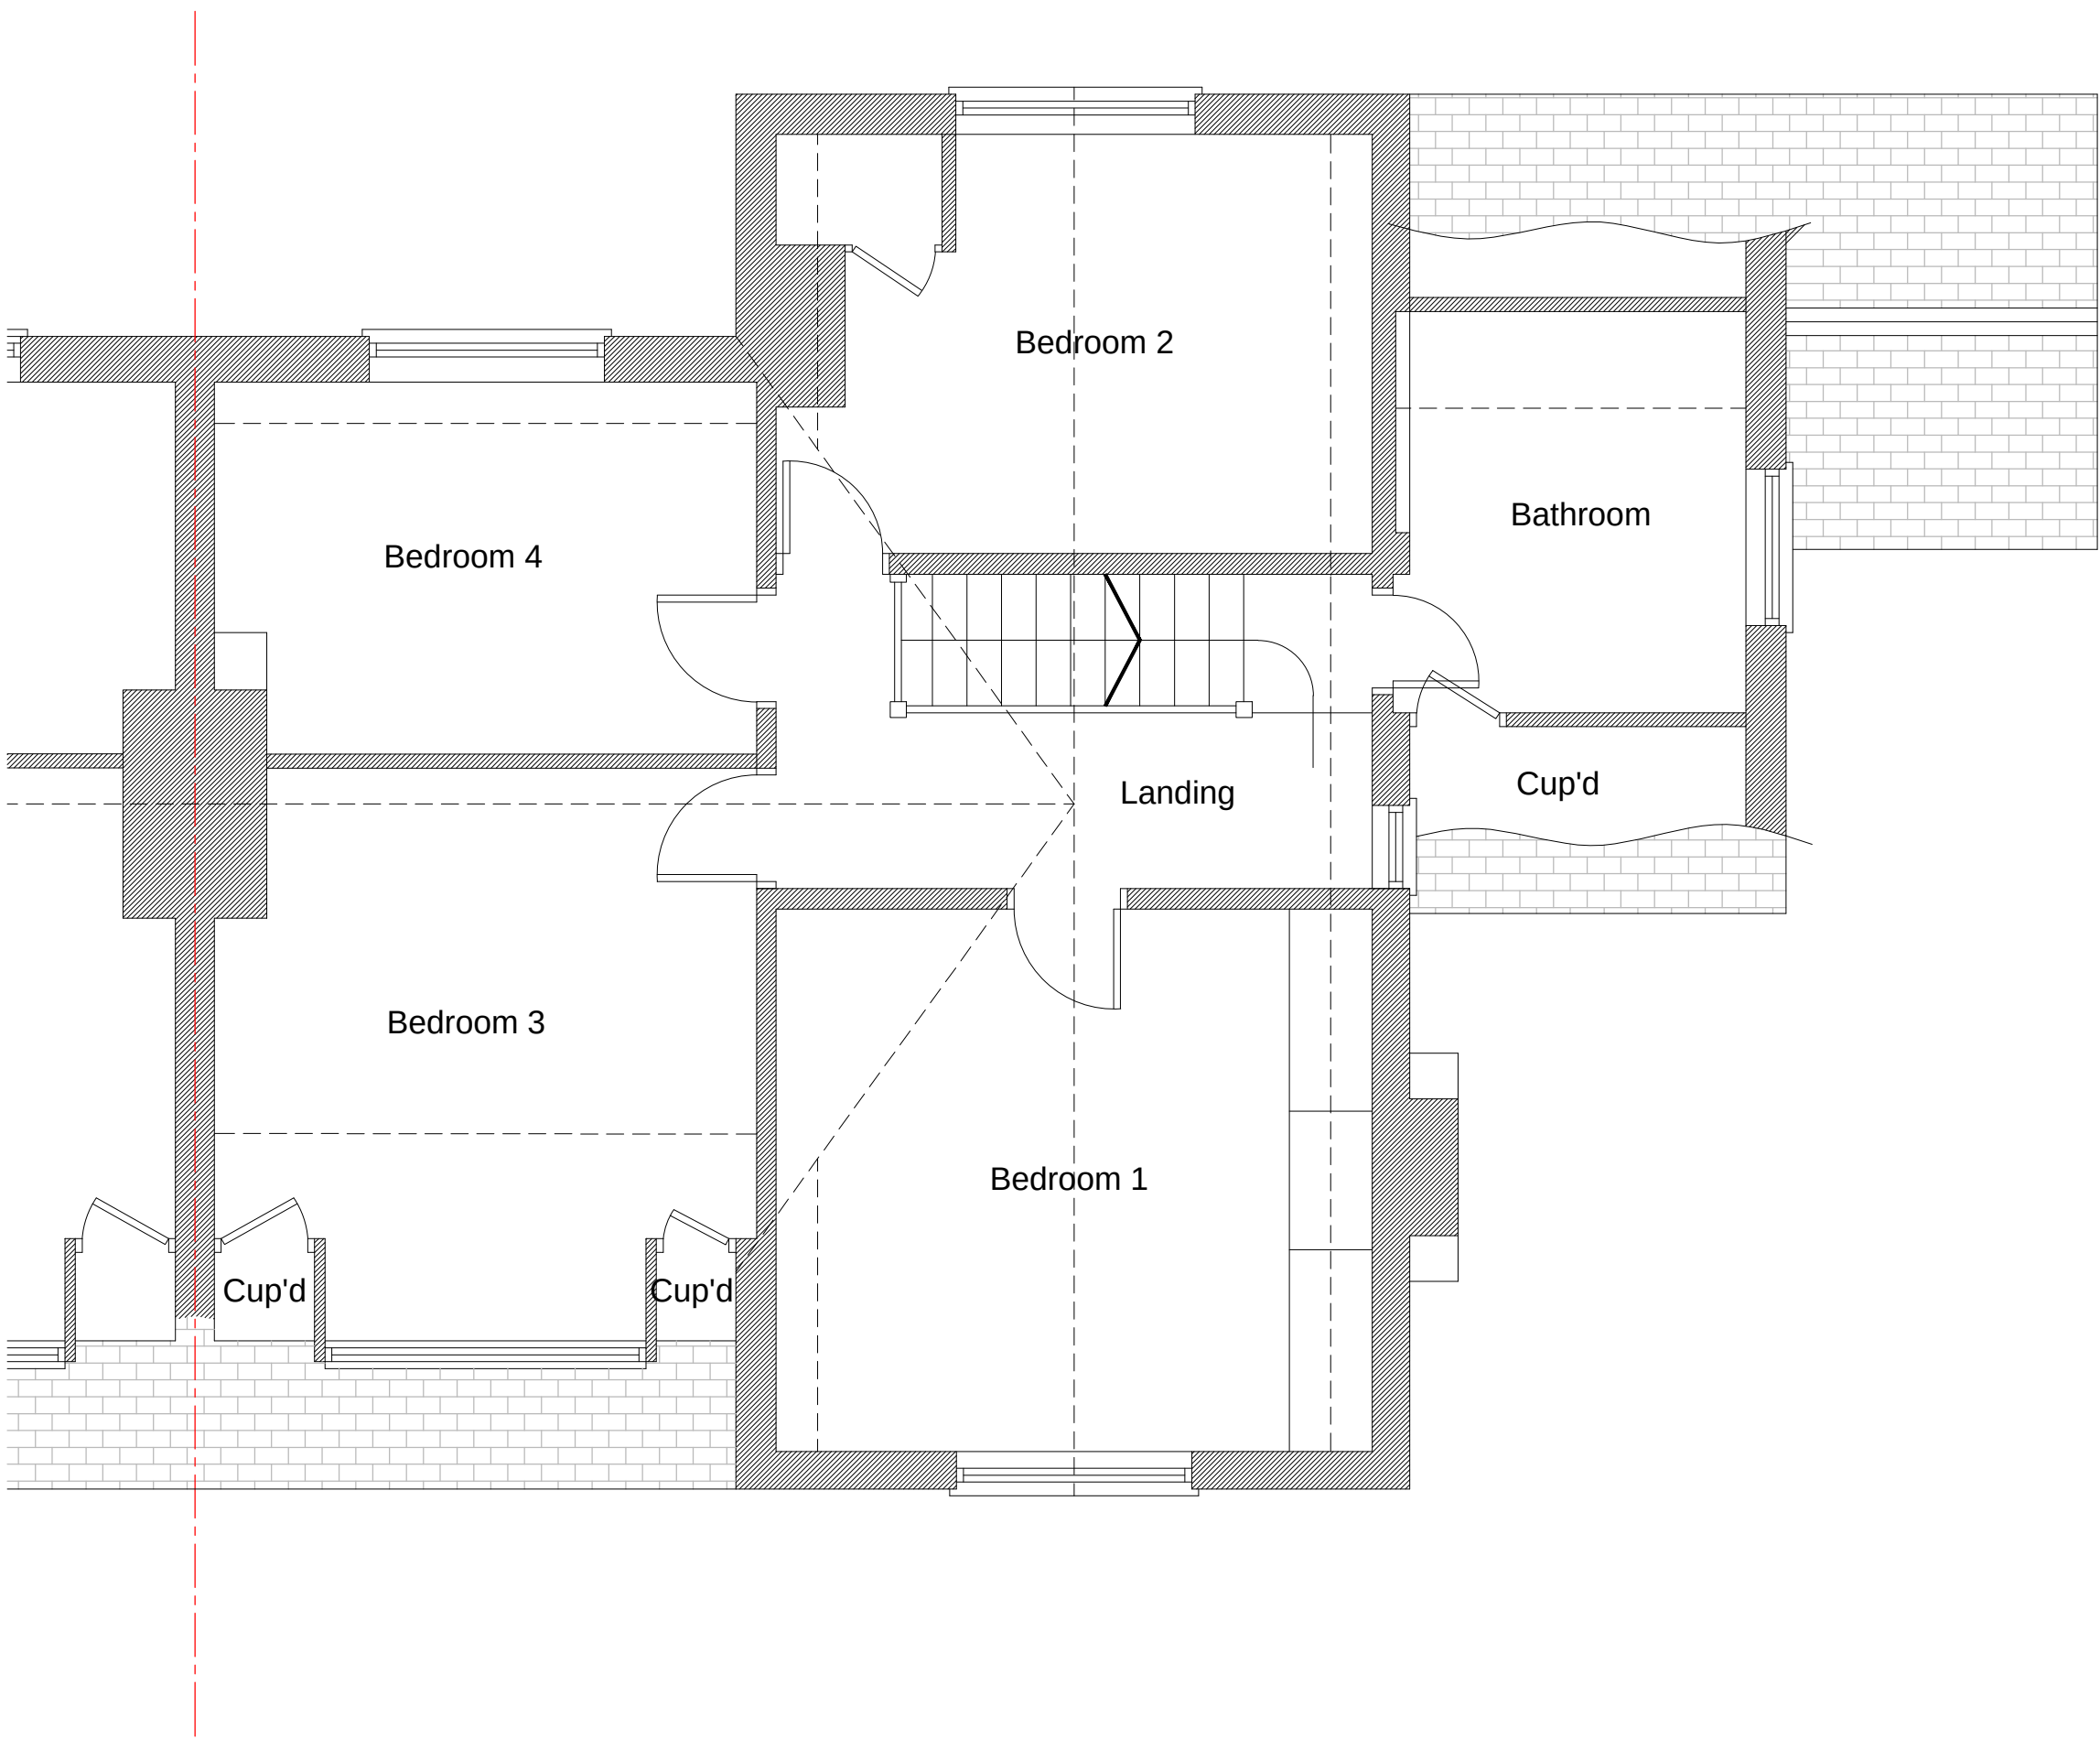

Existing First Floor
Plan

1:50