


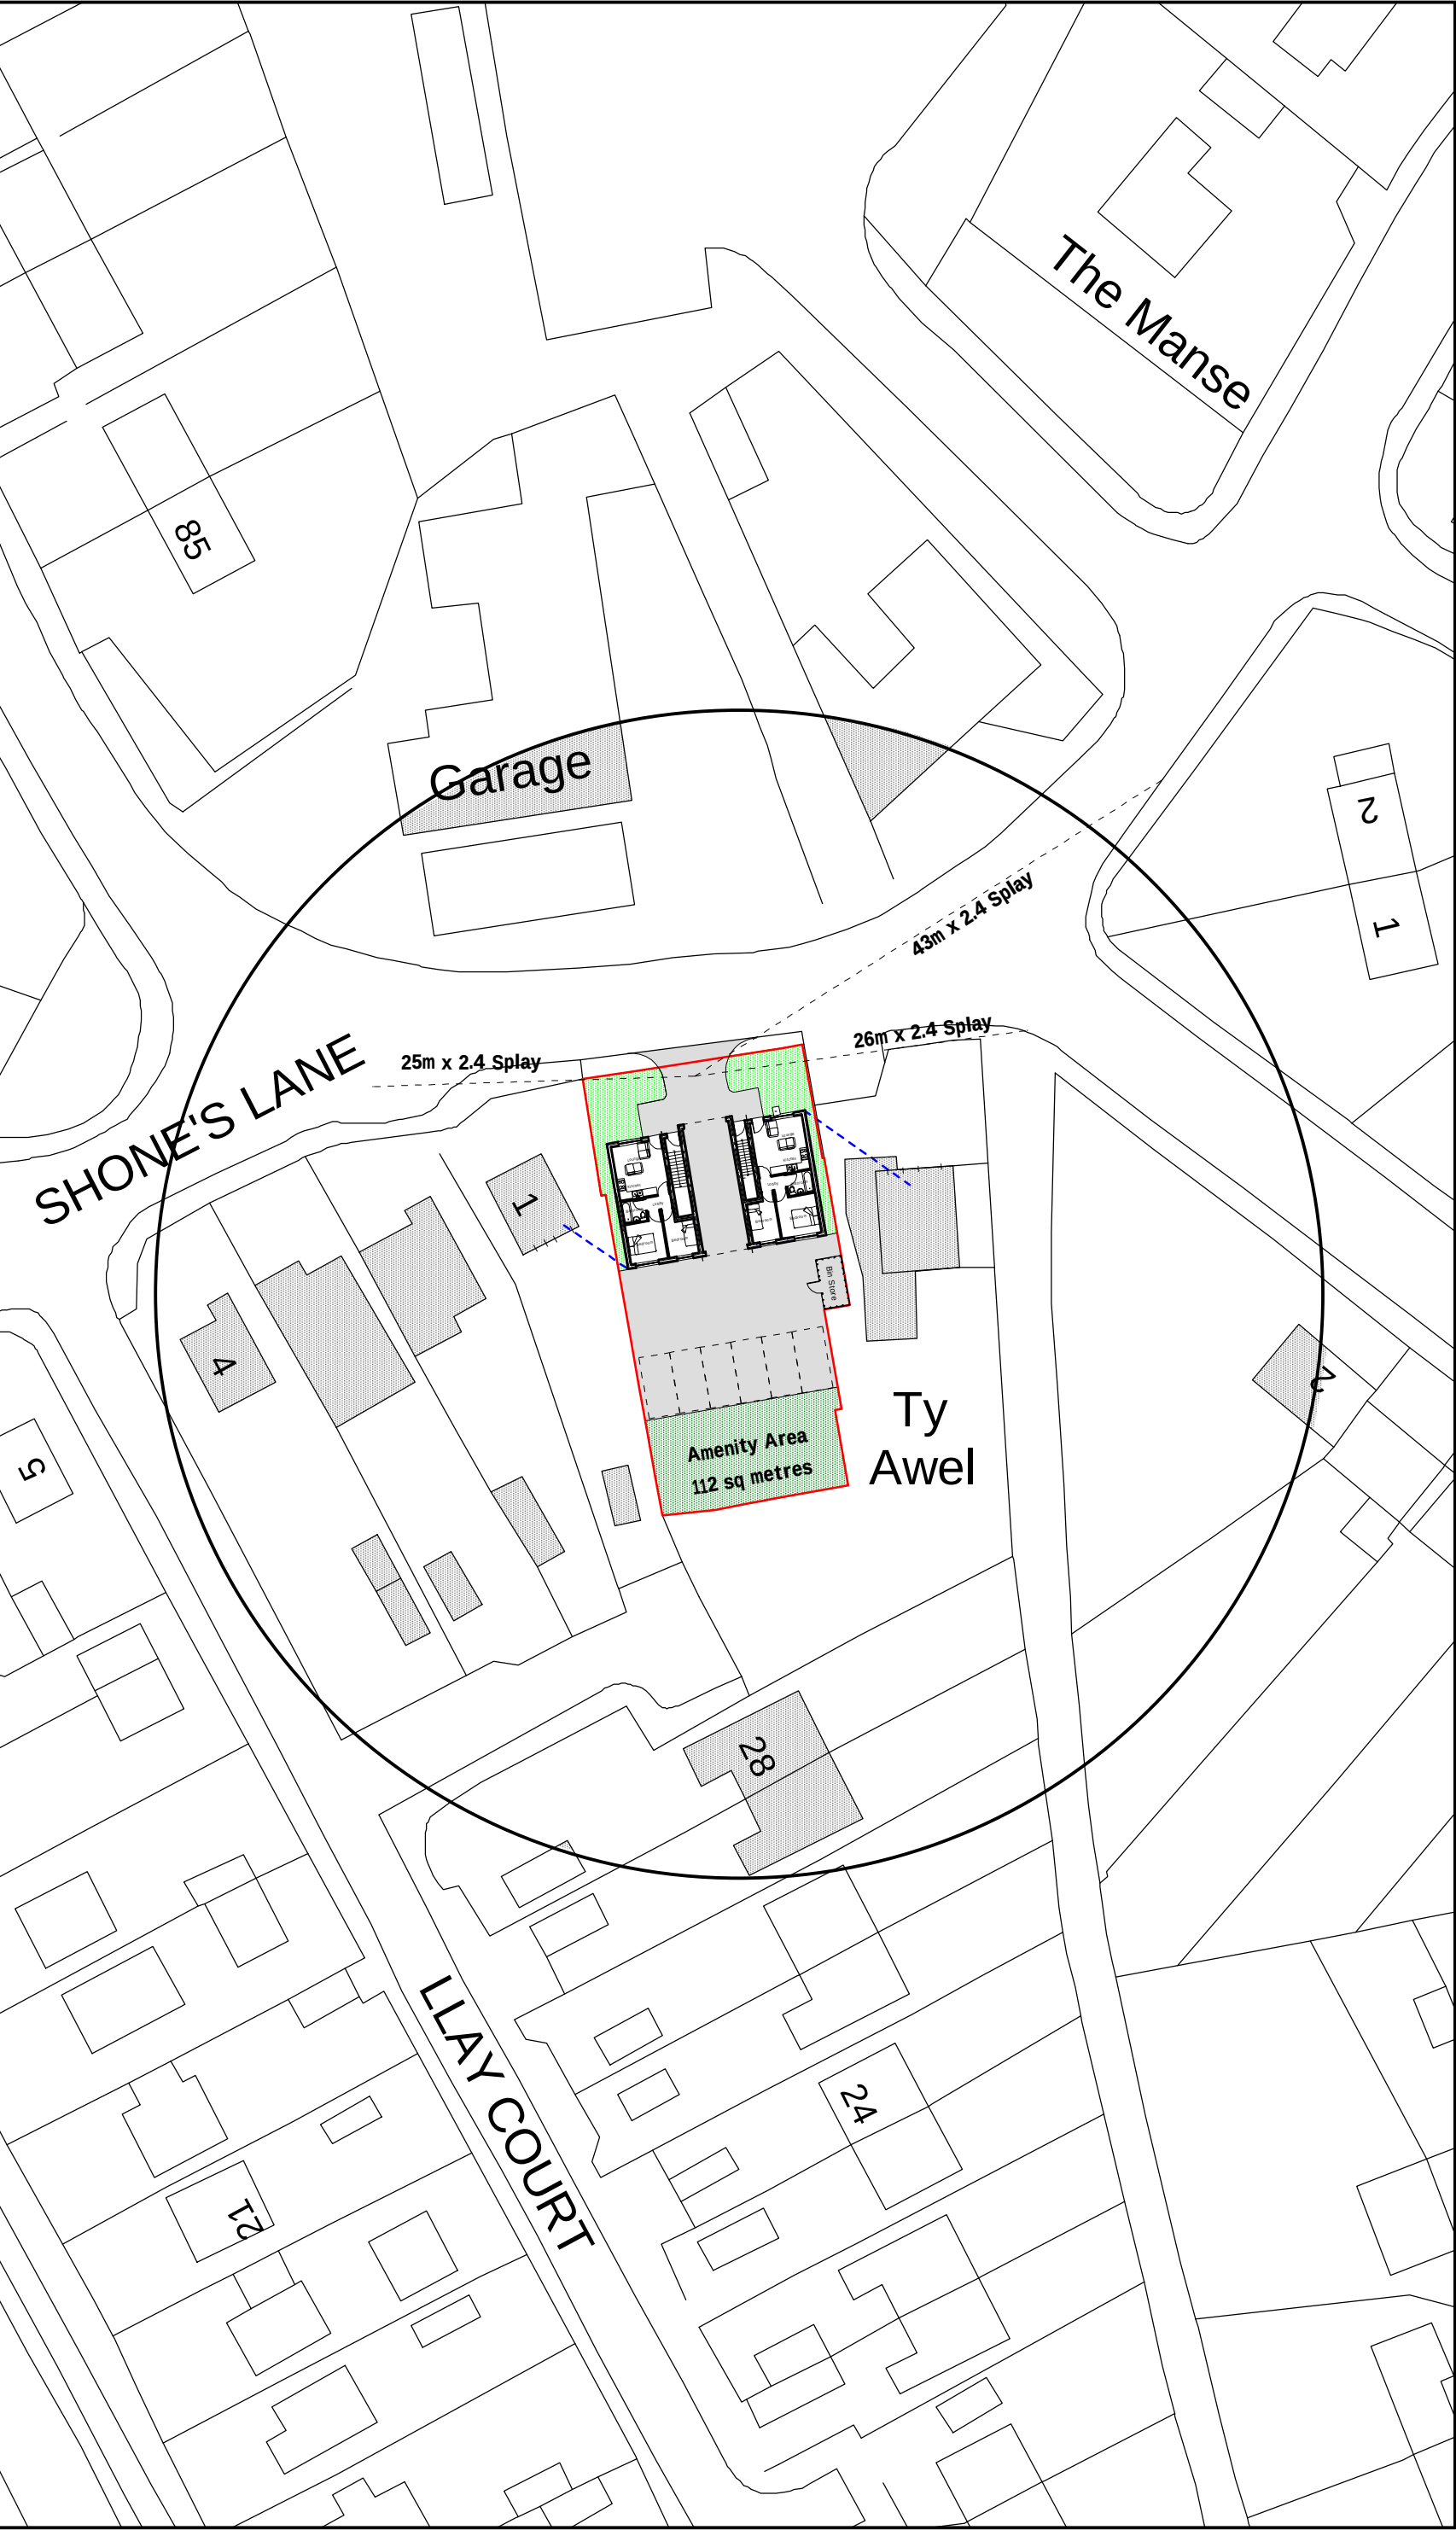

Site Plan 1:500



Location Plan 1:1250

Key

- Surrounding Buildings
- Application Site

Rev	Date	Detail	Initial
D	03/21	Building moved to the rear	SIH
C	03/21	Visibility Splays	SIH
B	02/21	Building moved forward	SIH
A	02/21	Light splays added	SIH

Project:
Proposed Residential
Development at,
Former Co-Operative Food,
Shones Lane, Llay,
Wrexham, LL12 0PL

Title:
Planning: Site &
Location Plan

Scale: (A2)
1:500 &
1:1250

Drawn By: D.J.Edwards	Date: Oct 2020
Drawing No: P134/005	Sheet: 1 of 1

Office 3K4,
Redwither Business Tower,
Wrexham. LL13 9XT
Tel: 01978 356500
www.blueprintarchitectural.com
© copyright all rights reserved