


FARM BUILDING CONVERSION TO HOLIDAY LET  
at Highbrooke House, Higher Wych, SY14 7JT


PACE | ARCHITECTURE  
T| 07964 736 546 E|info@pace-architecture.co.uk  
W| www.pace-architecture.co.uk

RIBA  Royal Institute of British Architects 


5000mm  
SCALE CHECK

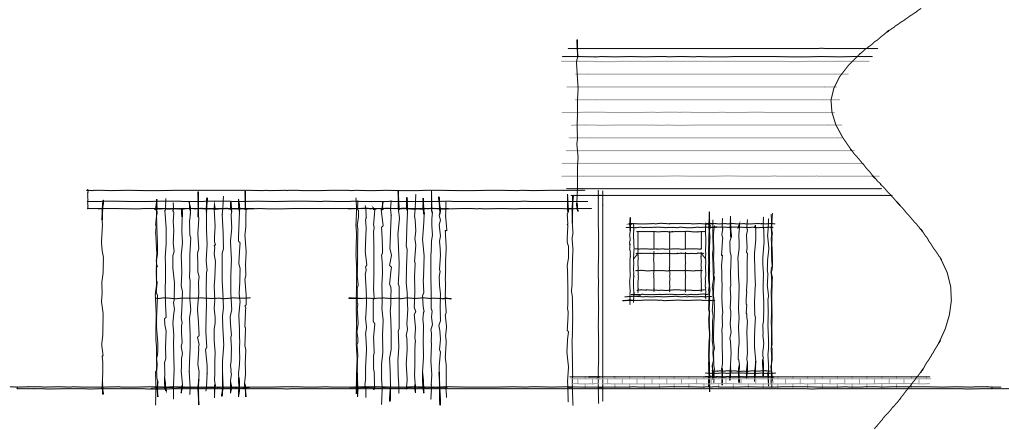


EXISTING WEST ELEVATION

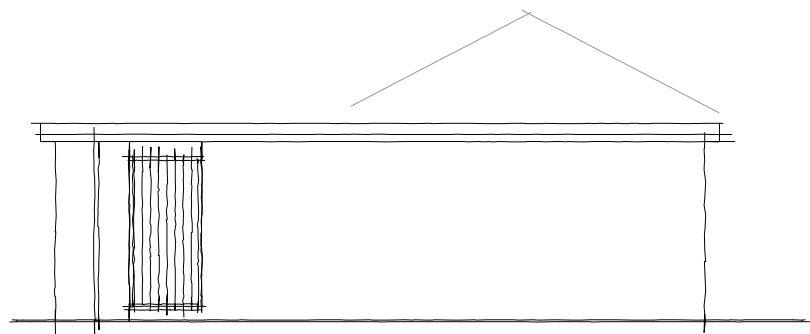


EXISTING NORTH ELEVATION

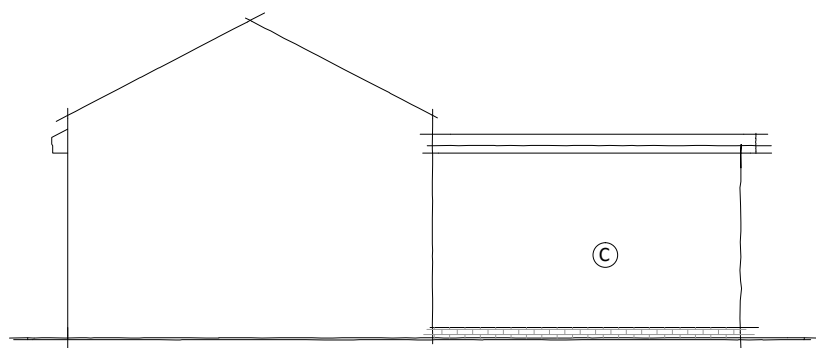

EXISTING SOUTH ELEVATION

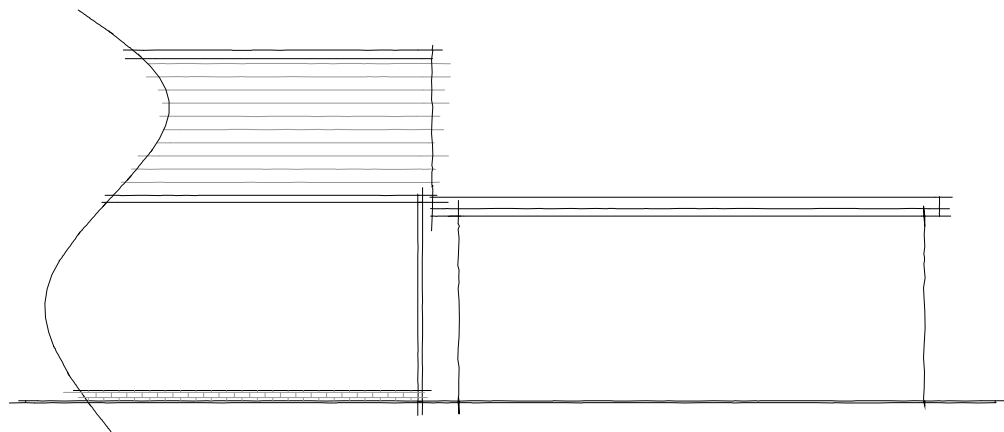

EXISTING EAST ELEVATION

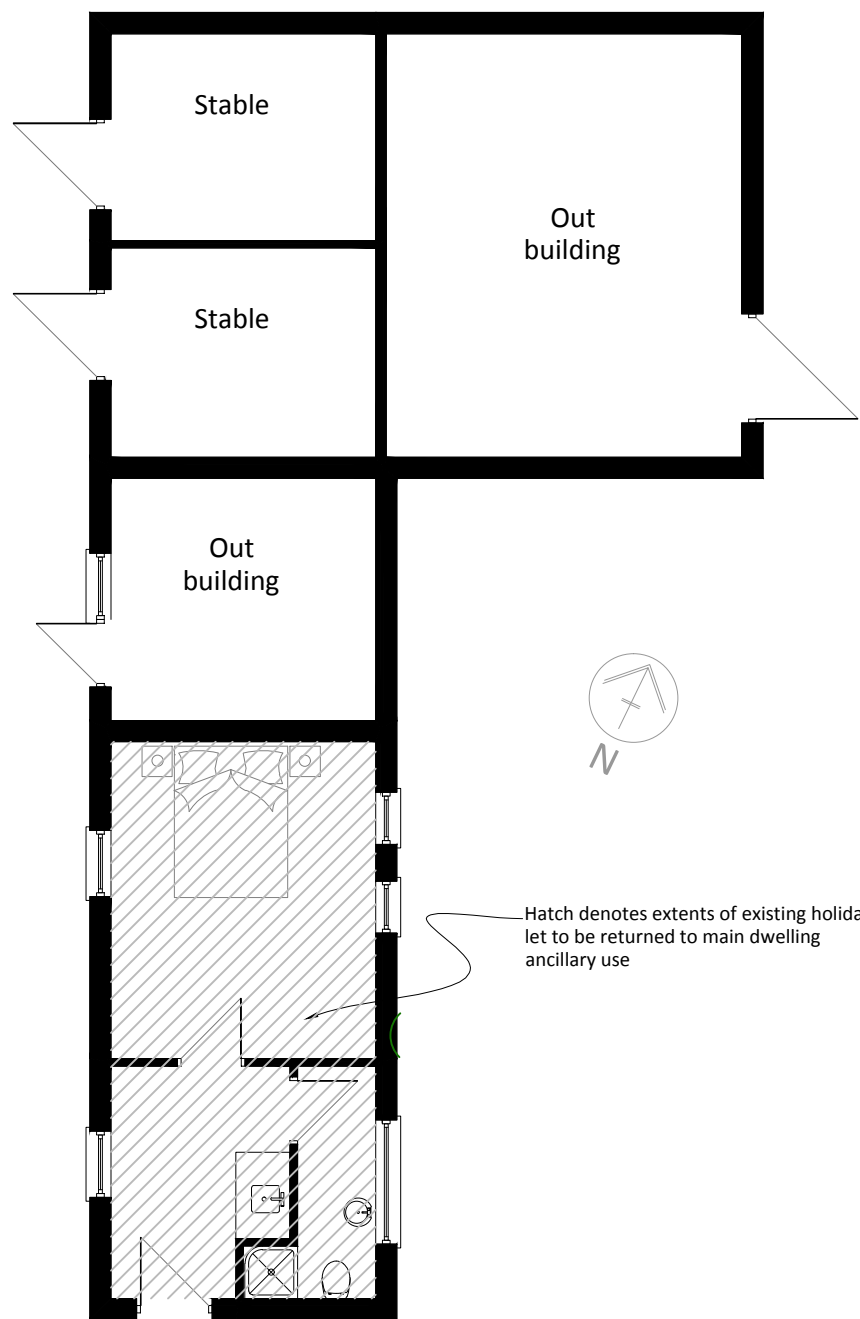

EXISTING FLOOR PLAN

MATERIALS KEY

- A Brick
- B Slate
- C Render

A EXISTING UNIT DETAILS ADDED

19.02.21

CLIENT Mrs Pearson  
PROJECT Farm Building conversion to Holiday Let at Highbrooke House, Higher Wych, SY14 7JT  
DRAWING TITLE EXISTING PLAN & ELEVATIONS  
DRAWING NO. 1160 . P . 002(A) SHEET A3  
DATE July 2020 SCALE 1:100