

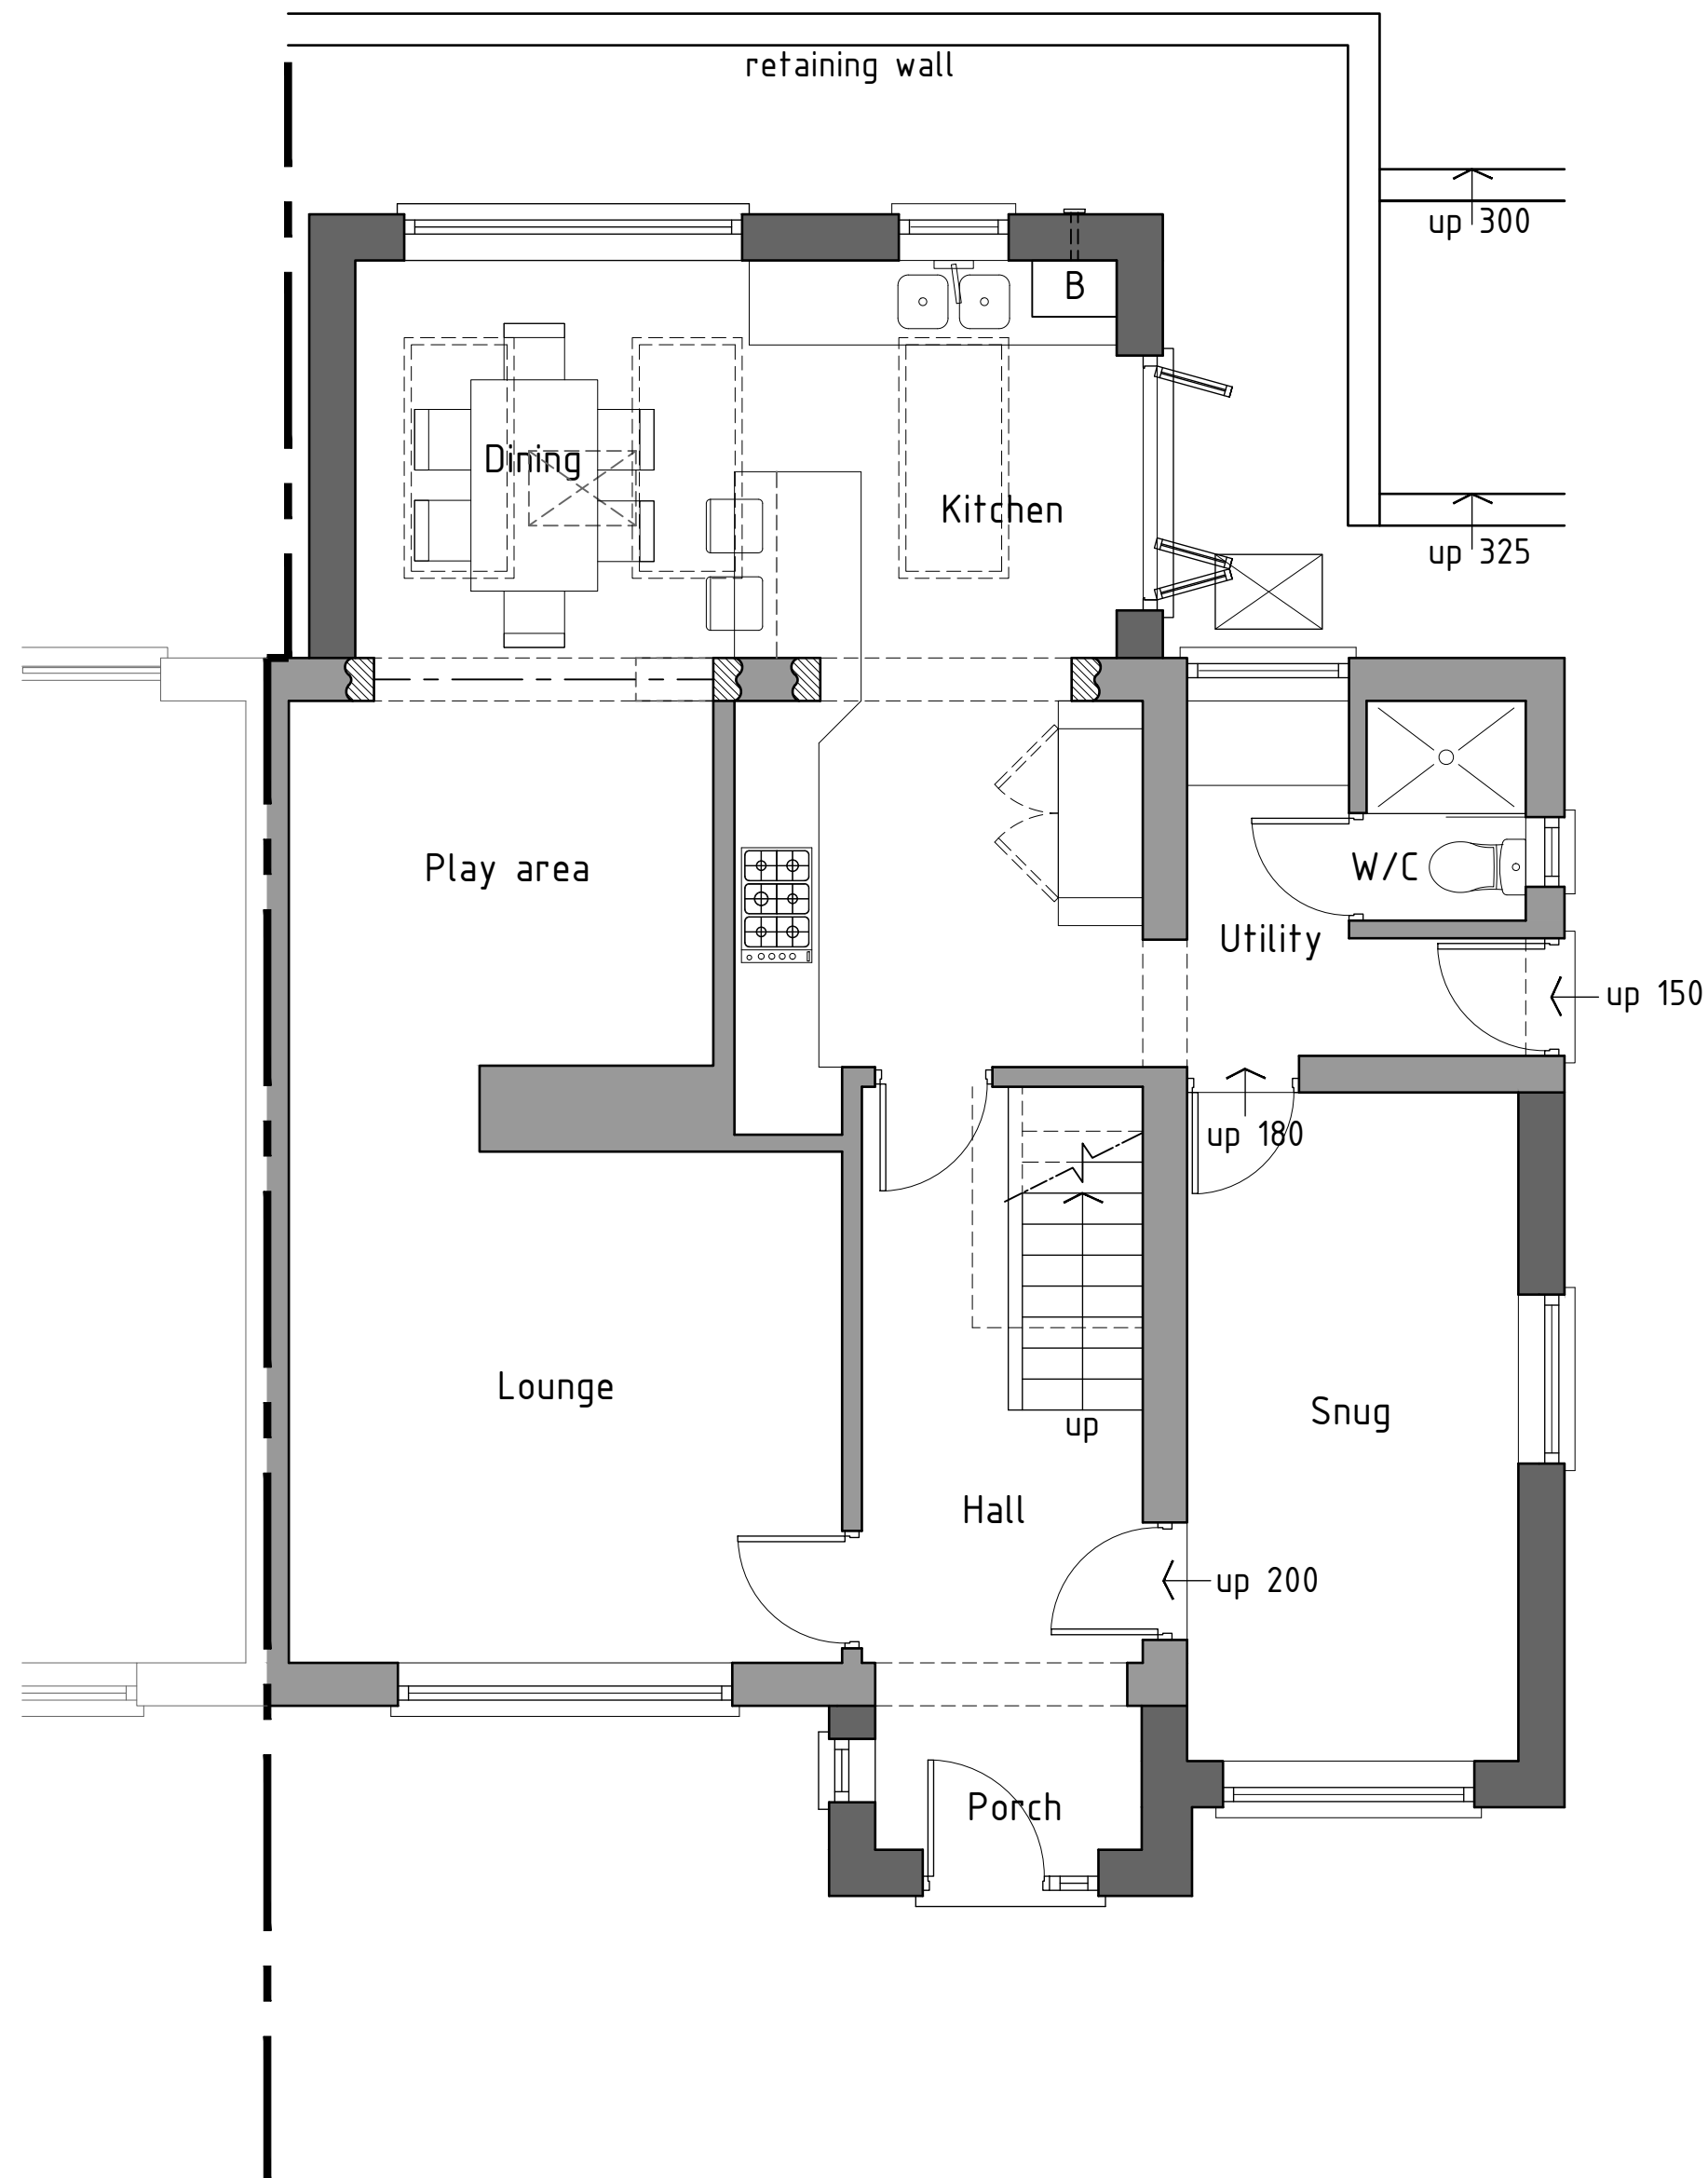


 

Ground floor plan 1:50

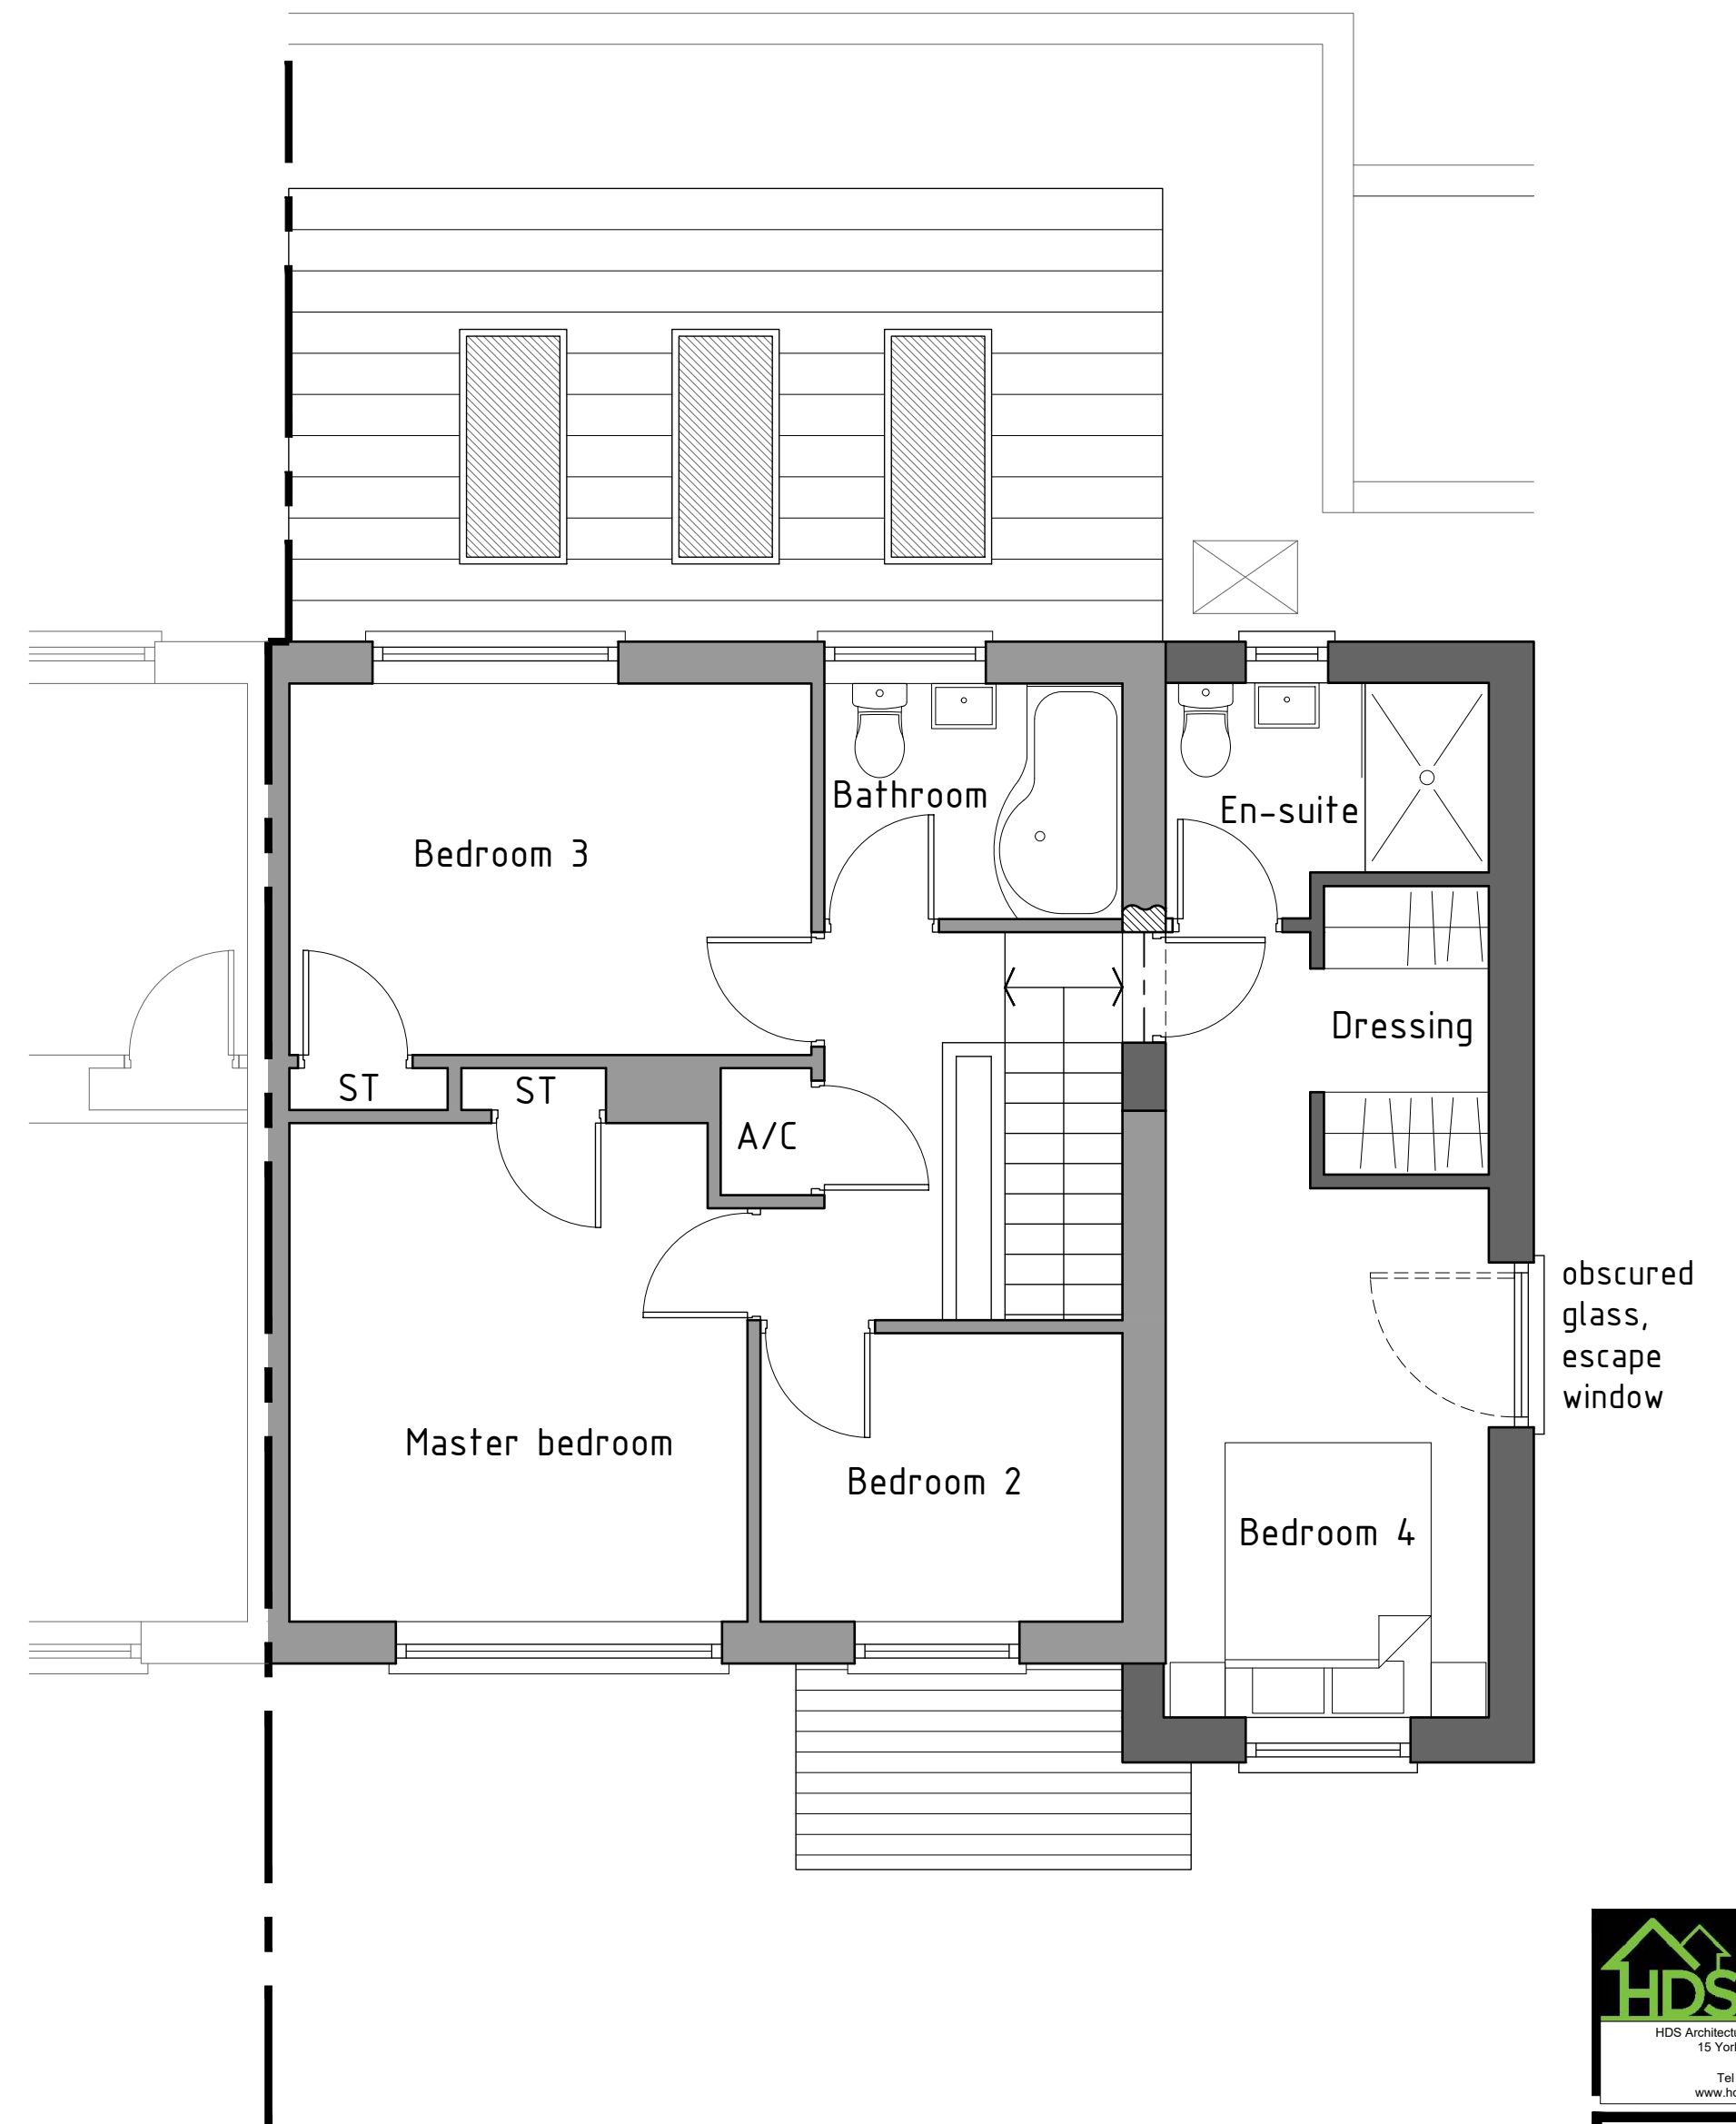

First floor plan 1:50

HDS ARCHITECTURAL SERVICES
HDS Architectural Services, The Foundry,
15 York Street, Wrexham
LL13 8LW
Tel (01978) 345250
www.hdsarchitectural.co.uk

Project; No.21 Burton Drive, Wrexham LL12 8BG	
Title; Proposed Floor Plans	Scale (A2); 1:50
Dwg No; BD/PD/03	Date; February 28th 2020
Revision; Rev-A changed to clients comment 17.03.20 Rev-B windows altered 28.03.20	