


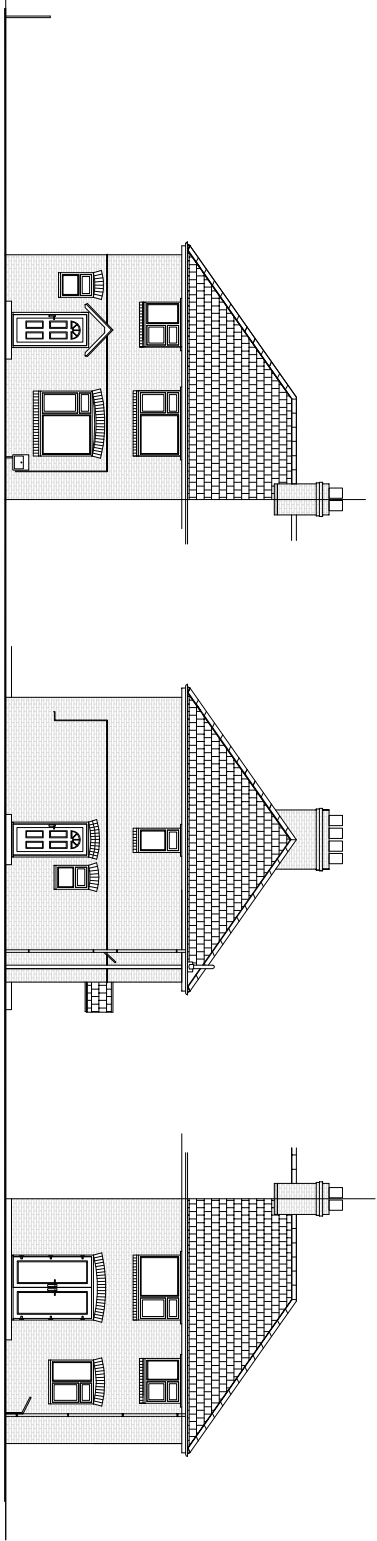


EXISTING FRONT ELEVATION

EXISTING SIDE ELEVATION

EXISTING REAR ELEVATION




LOCATION PLAN 1:2500 AT A1

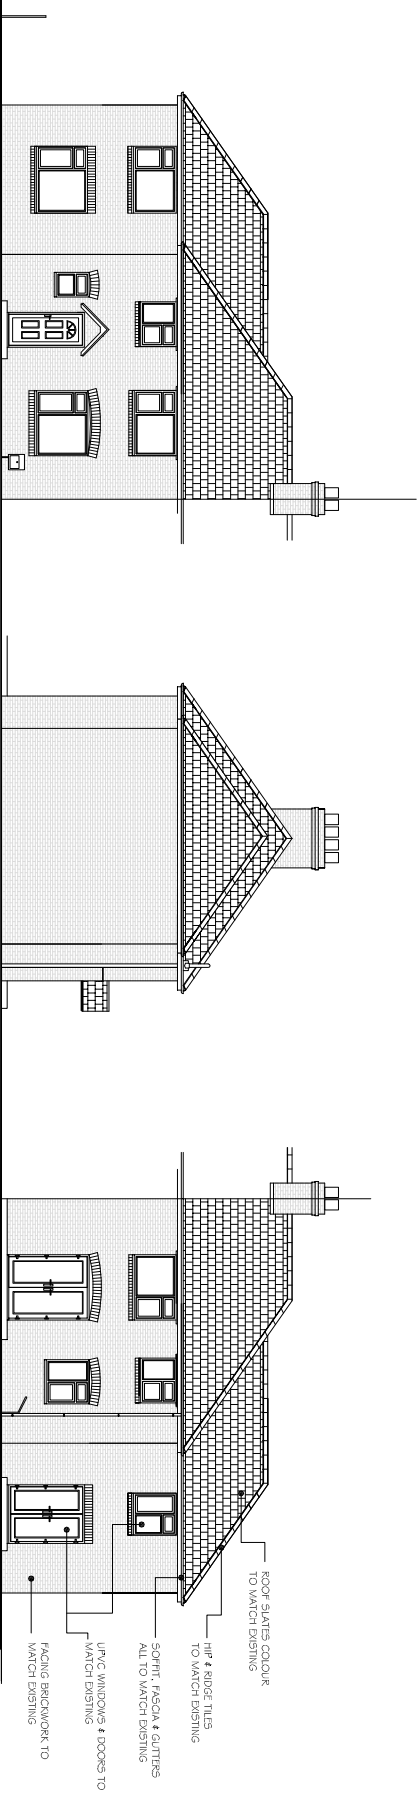

PROPOSED FRONT ELEVATION

PROPOSED SIDE ELEVATION


PROPOSED REAR ELEVATION

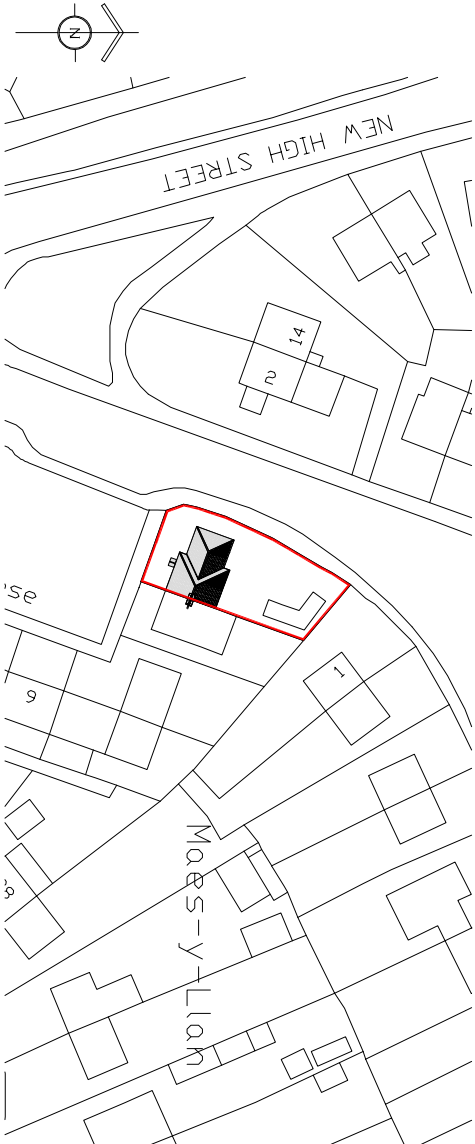


BLOCK PLAN 1:500 AT A1

FLOOR PLANS SCALE 1:50 AT A1
EXISTING & PROPOSED PLANS
ELEVATIONS SCALE 1:100 AT A1


CLIENT MR. D. PARRY		PROJECT PROPOSED EXTENSION AT 1 WILLIAMS CLOSE, RUABON, WREXHAM, LL14 6AP	
DRAWING EXISTING & PROPOSED PLANS & ELEVATIONS	SCALE 1:50 1:100 AT A1	DWG. NUMBER 202 / WCOI	DATE FEBRUARY 2021
REVISIONS		DATE	TEXT

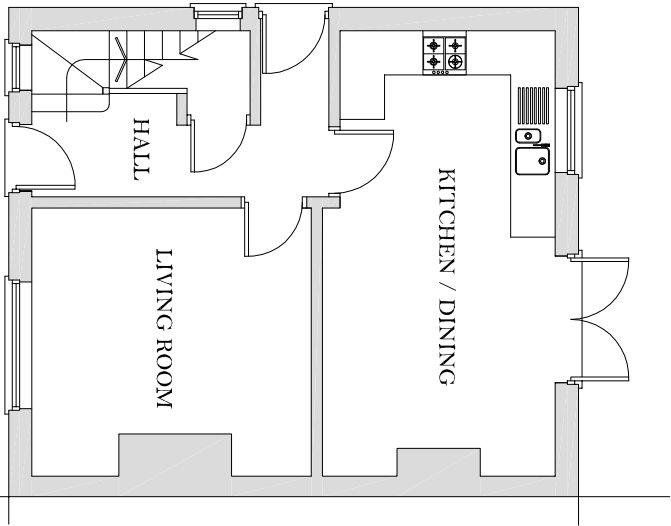


EXISTING GROUND FLOOR
PLAN

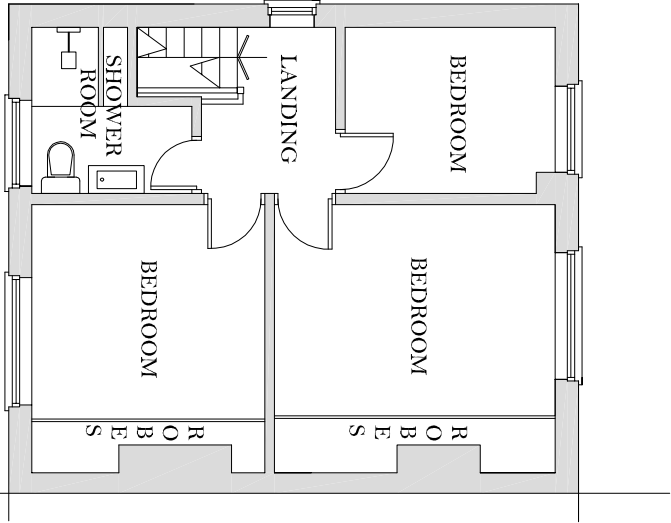

EXISTING FIRST FLOOR
PLAN

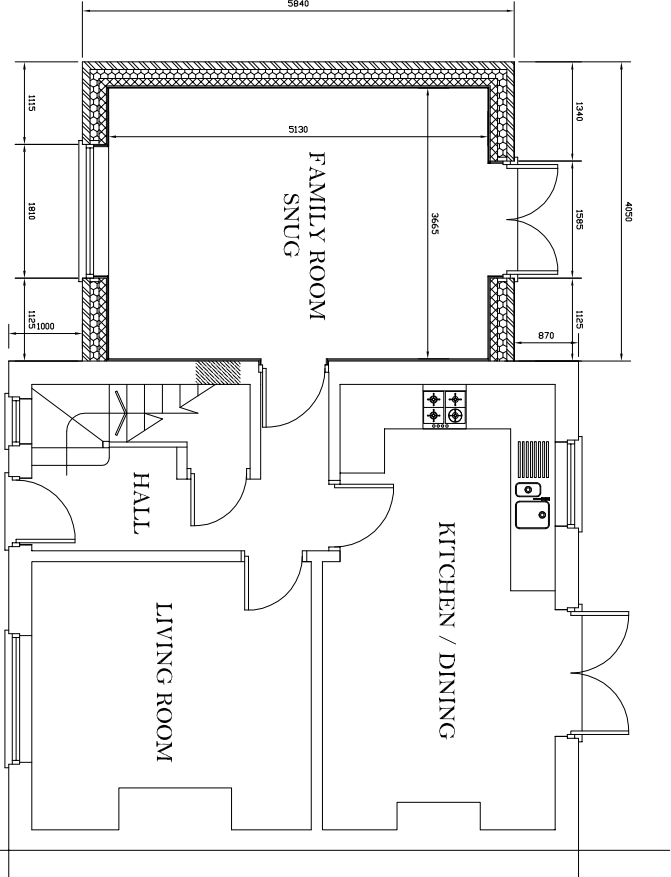

PROPOSED GROUND FLOOR
PLAN

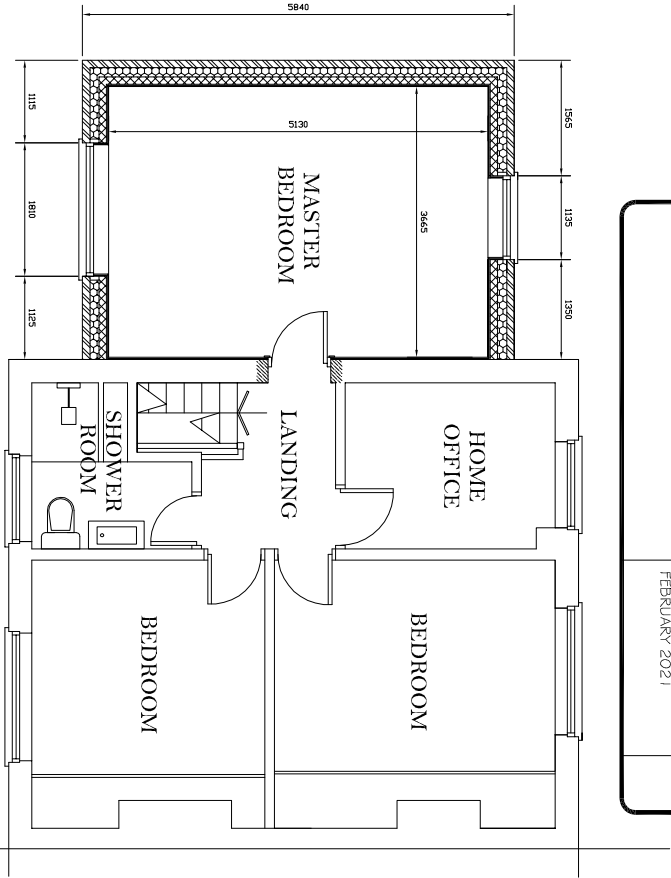

PROPOSED FIRST FLOOR
PLAN