



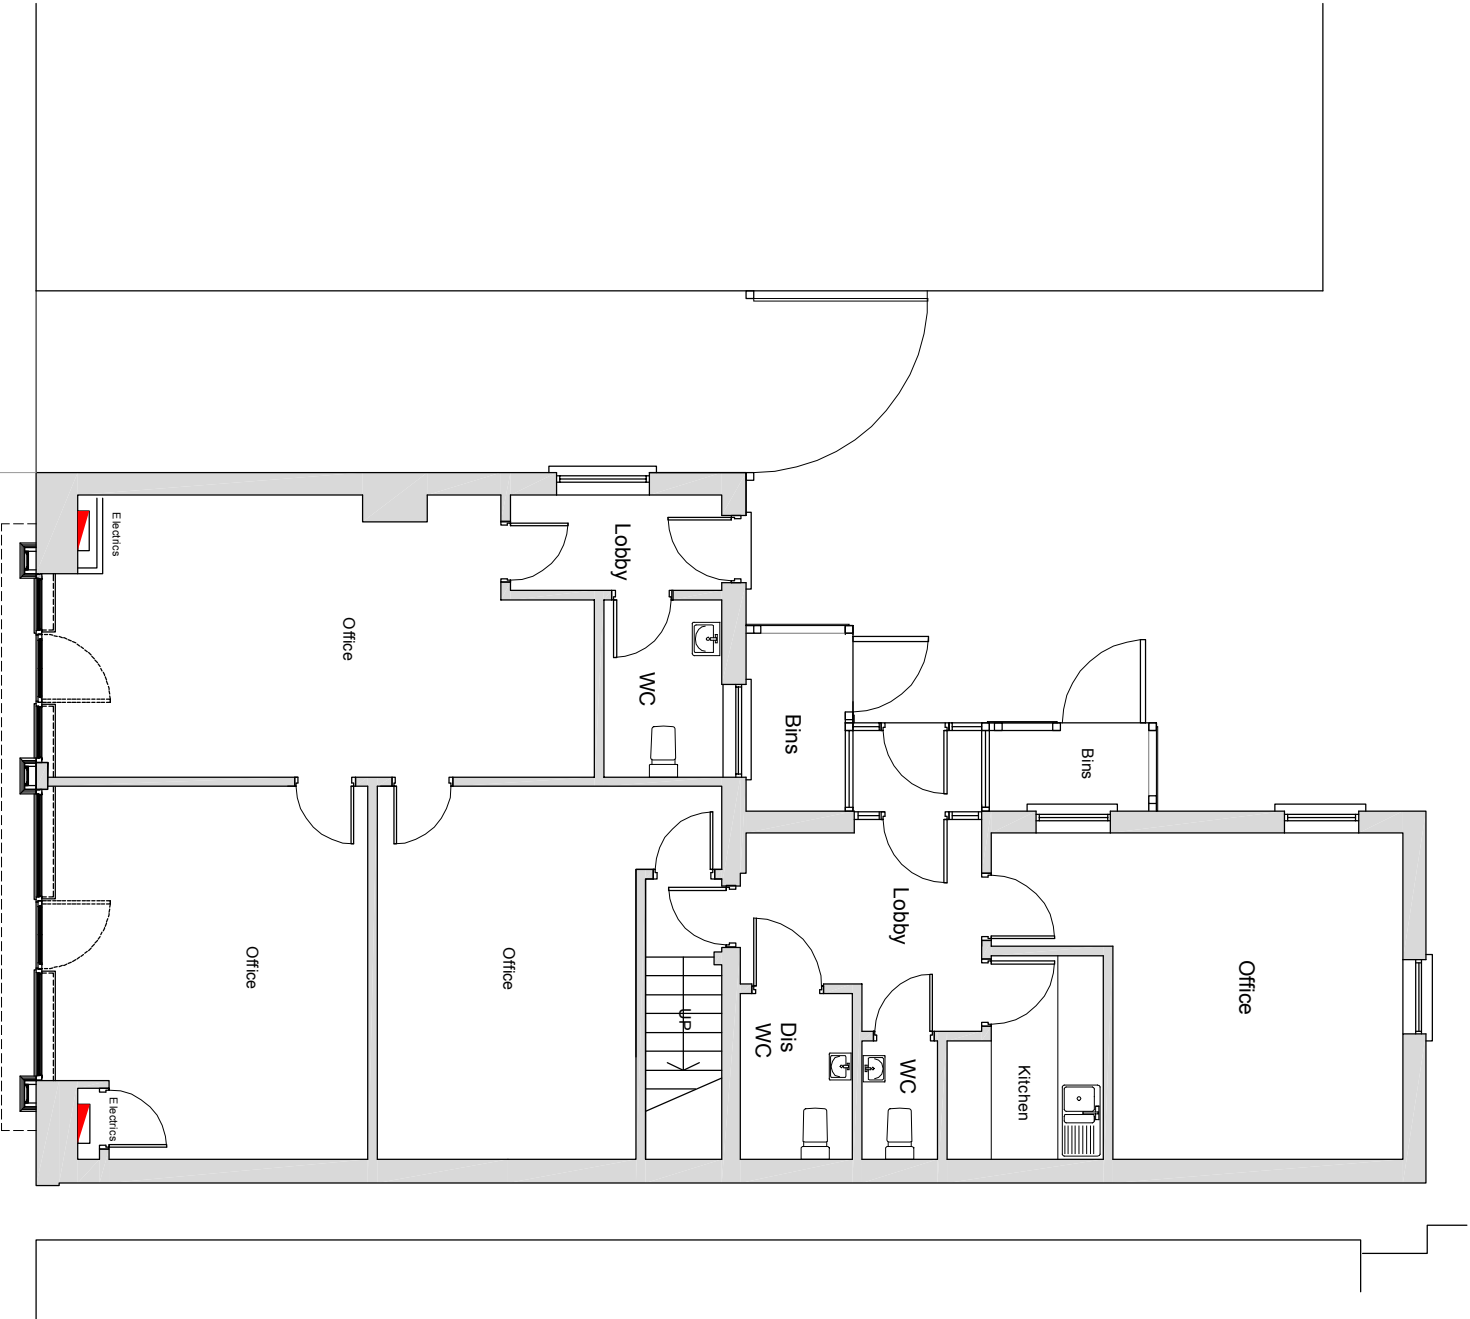

Existing Ground Floor

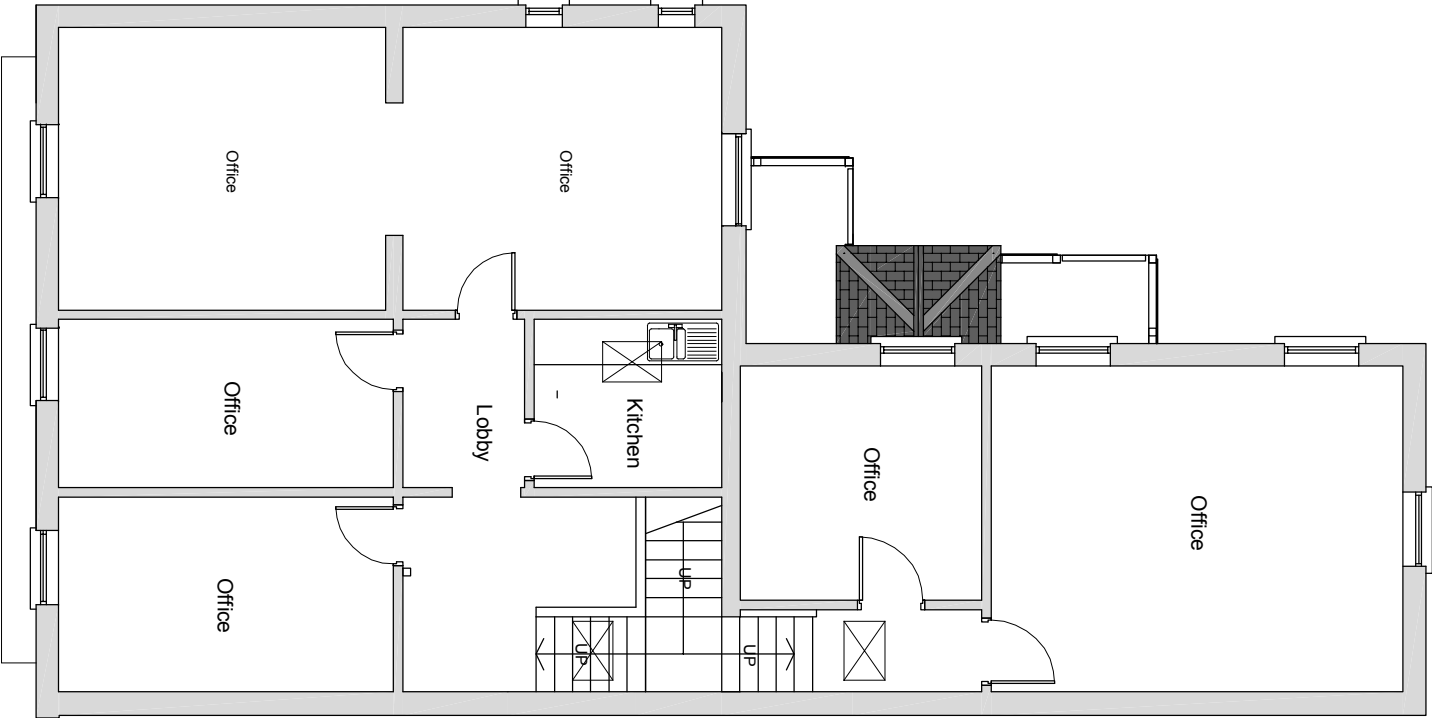

Existing First Floor

project

Proposed change of use from
Office to 5 Residential Units at
43 and 43a King Street,
Wrexham

client:

Mr M Palamarczuk

title:

Existing Floor Plans

GENERAL NOTES:
Any discrepancy found between this and any schedule
or specification must be referred back to the consultant
before work is executed.
All dimensions to be checked on site.
This drawing must not be copied in whole or in part
without the prior written permission of John Parry Jones

revisions		
no	description	date

des

ipj

ign

JOHN PARRY JONES

Tel: 01492 873042
Mail: 07778 658192
email: jipjcd@gmail.com

1 Liwynon Terrace, Llandudno, Conwy, LL30 2QP

job no.:
658 - 11 - 20

drg no.:
01

rev

scale
1:100 @A3

drawn

date