




NORTH ELEVATION - proposed



EAST ELEVATION - proposed





SOUTH ELEVATION - proposed

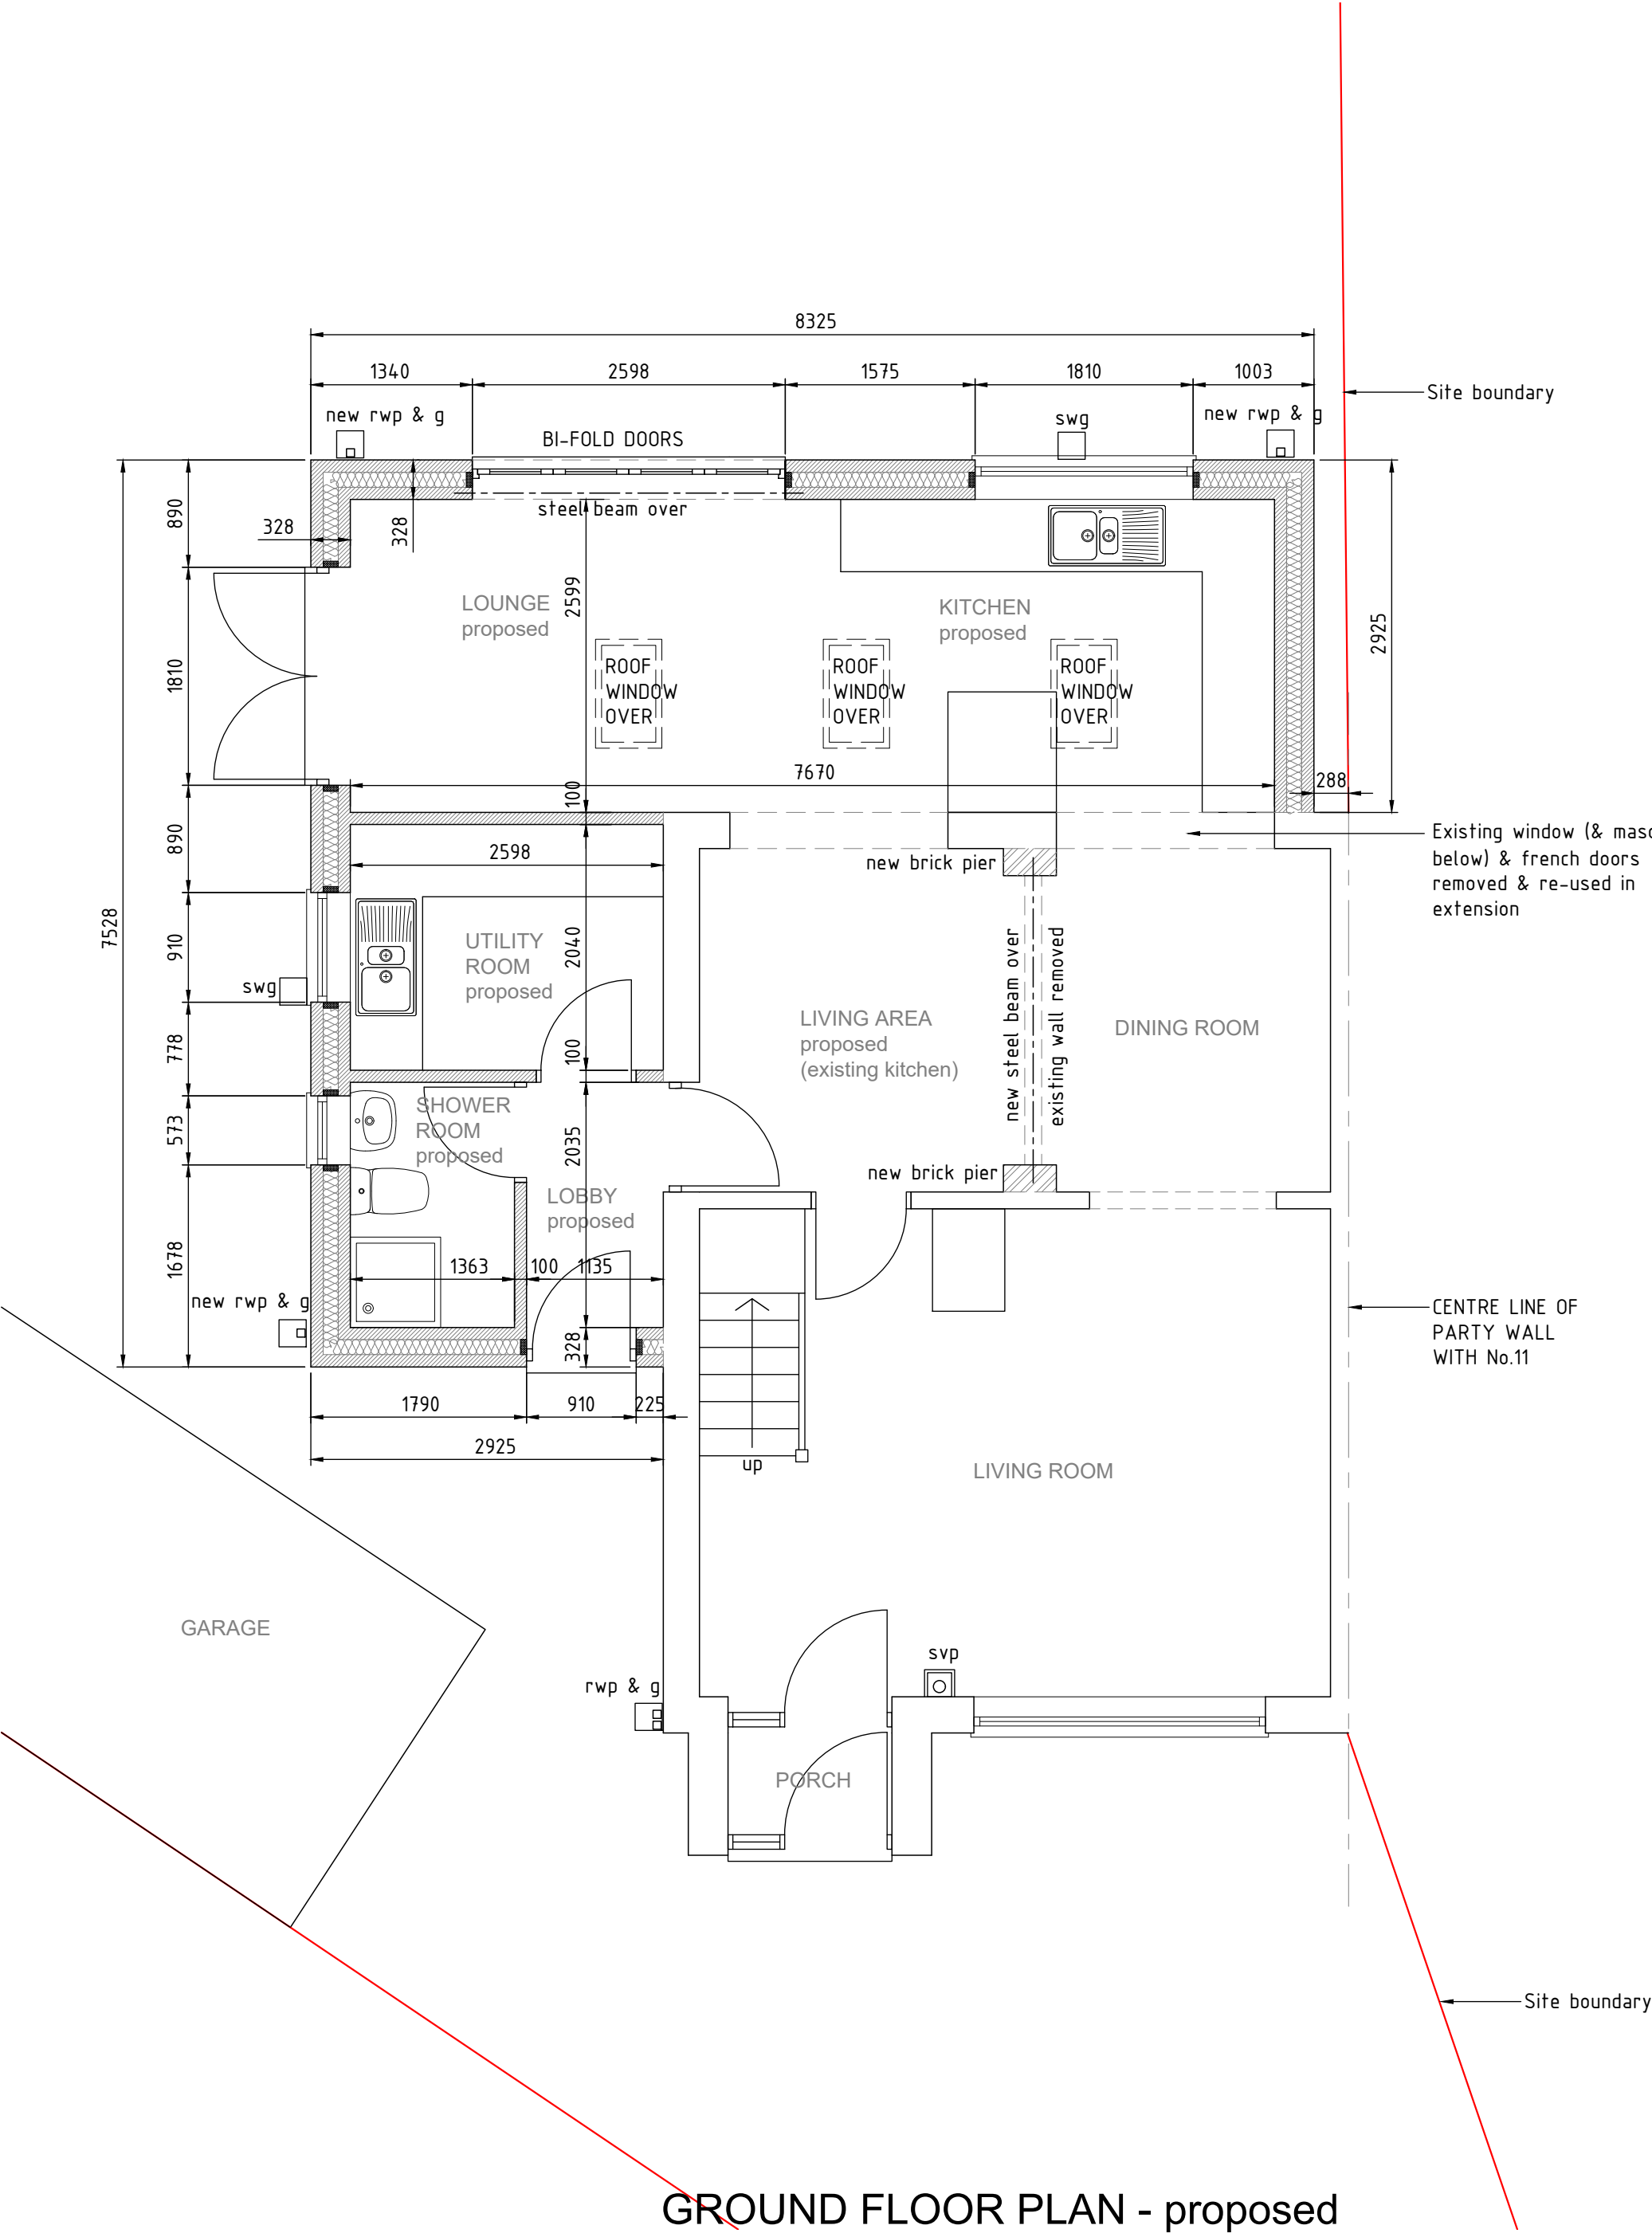

GROUND FLOOR PLAN - proposed



BLOCK PLAN - scale 1:500

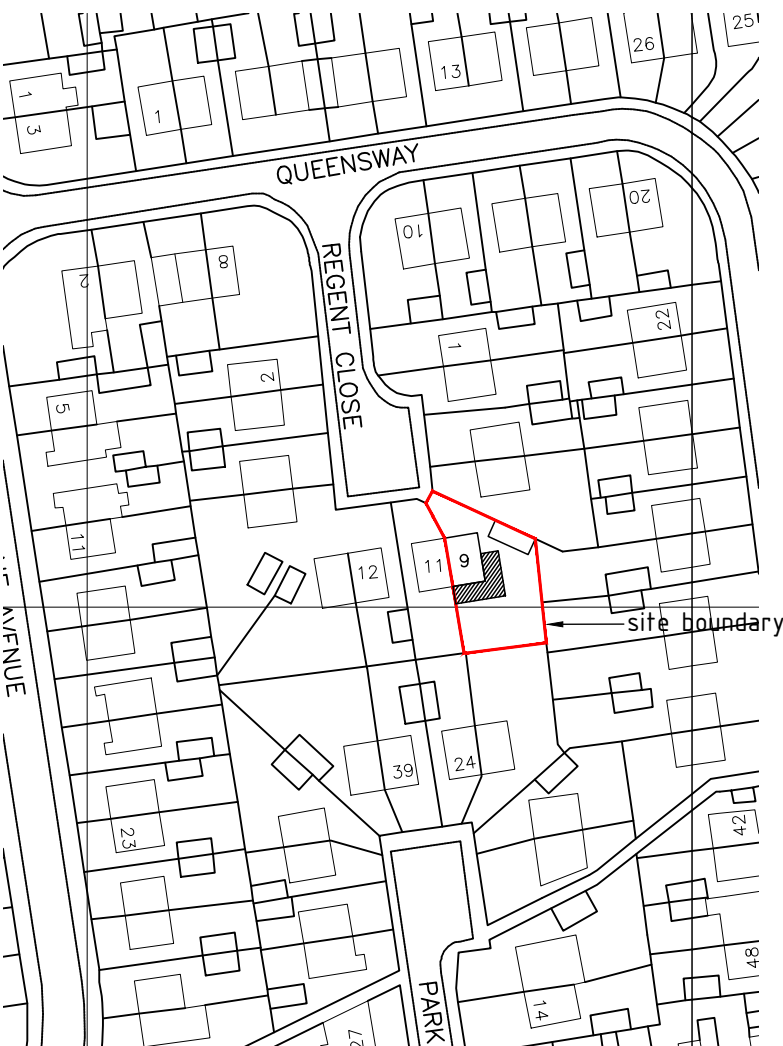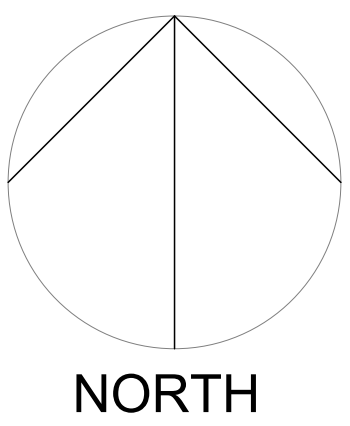

LOCATION PLAN - scale 1:1250

A - Facing brick amended to render
Revision
22.03.21
Date

Kevin Shone MCIAT, ICIQB
Chartered Architectural Technologist
13, Leaches Lane,
Mancot,
Deeside,
Flintshire, CH5 2EH
Tel 01244 533564
Mobile 07832 968303
Email: kevinshone@btinternet.com

Project
Alteration & Extension of
9, Regent Close, Gwersyllt

Drawing
Proposed Plans & Elevations

Scale 1:50, 1:500, 1:1250
Drawn ks
Date March 2021

Dwg. No.
310 - 02A