



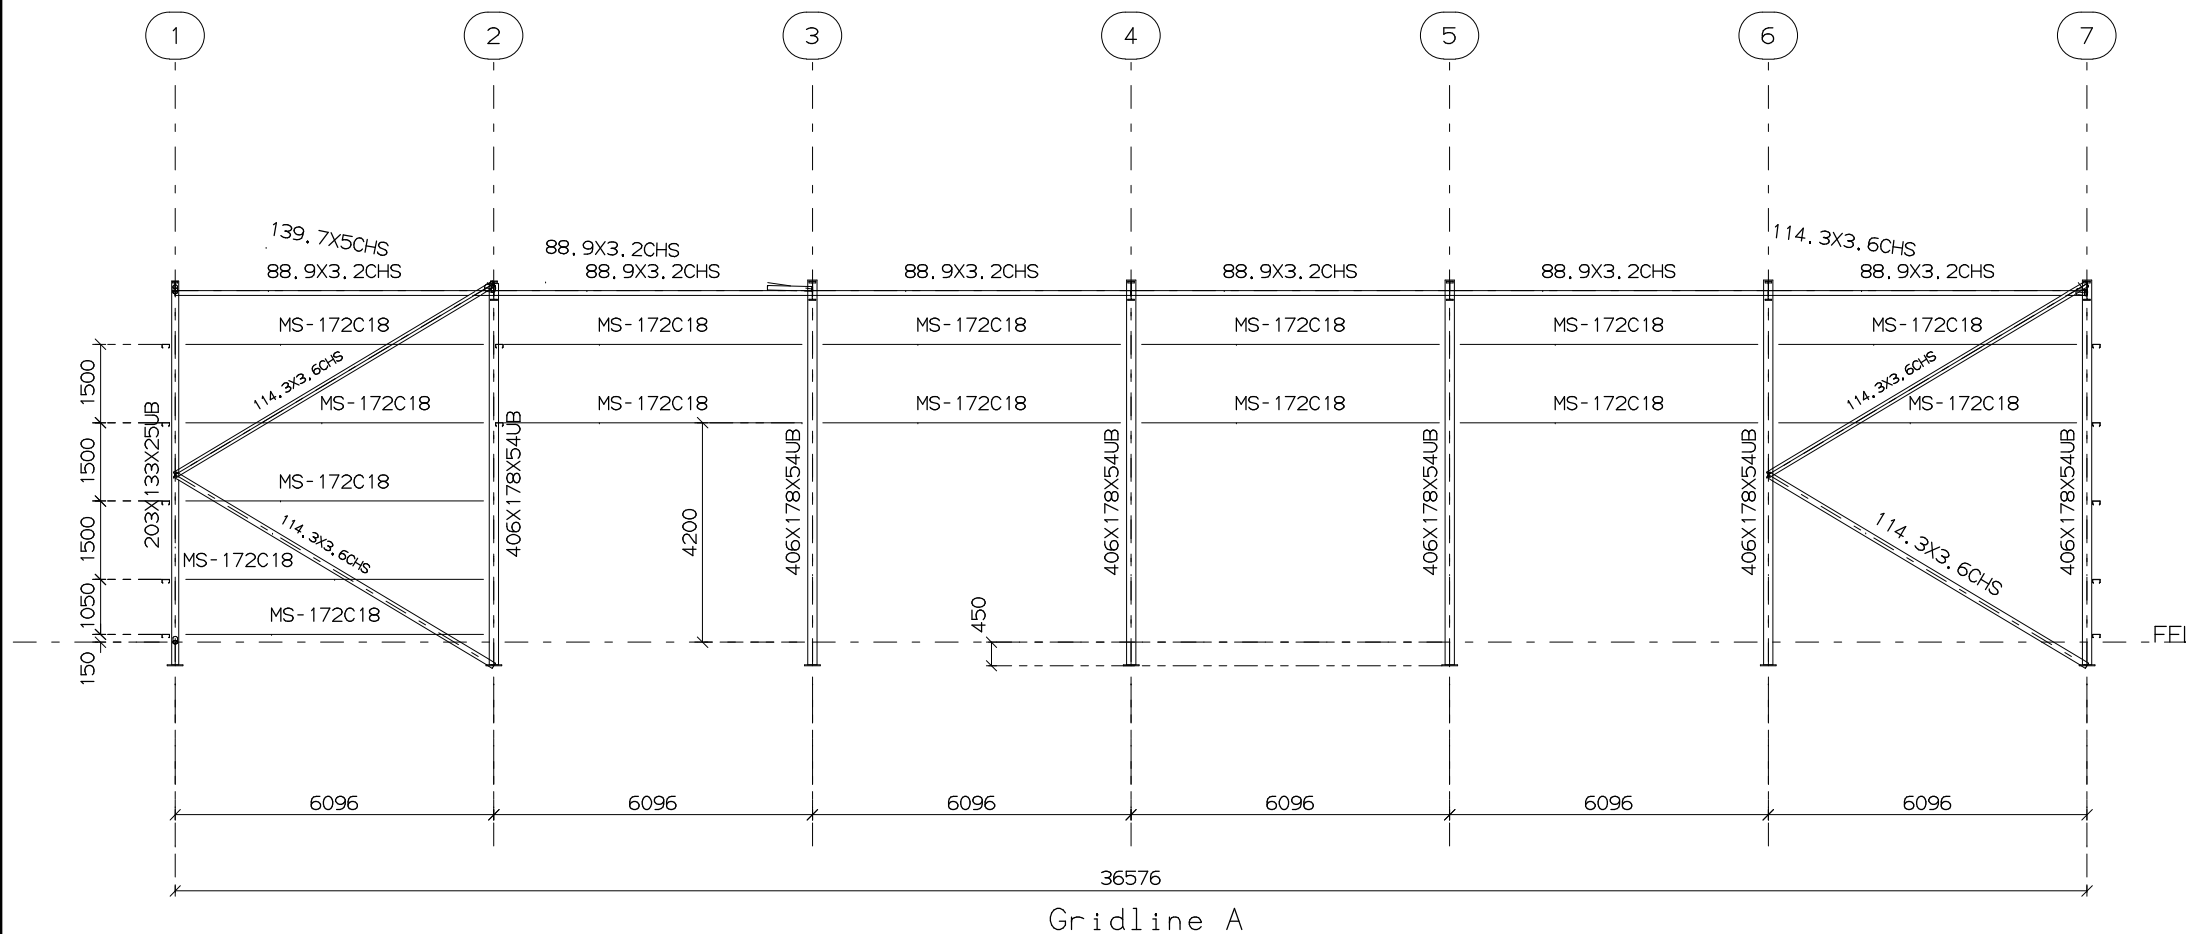


Refer to STANDARD work instructions	CLIENT G Davies	DRAWN	aj	10/11/20	 ALAN JUKES STEEL FRAMED BUILDINGS Ltd Caemawr, Llanfechain, Powys, SY22 6XH Tel: 01691 828094 Fax: 01691 828740 www.alanjukes.co.uk			
Steel Finish: Galvanized		CHECKED						
	PROJECT Biomass	GENERAL NOTES:			STEEL FRAMED BUILDINGS LTD.			
	TITLE Wrexham				SCALE	JOB/REV No	DWG No.	
					NTS	1655	ga05	

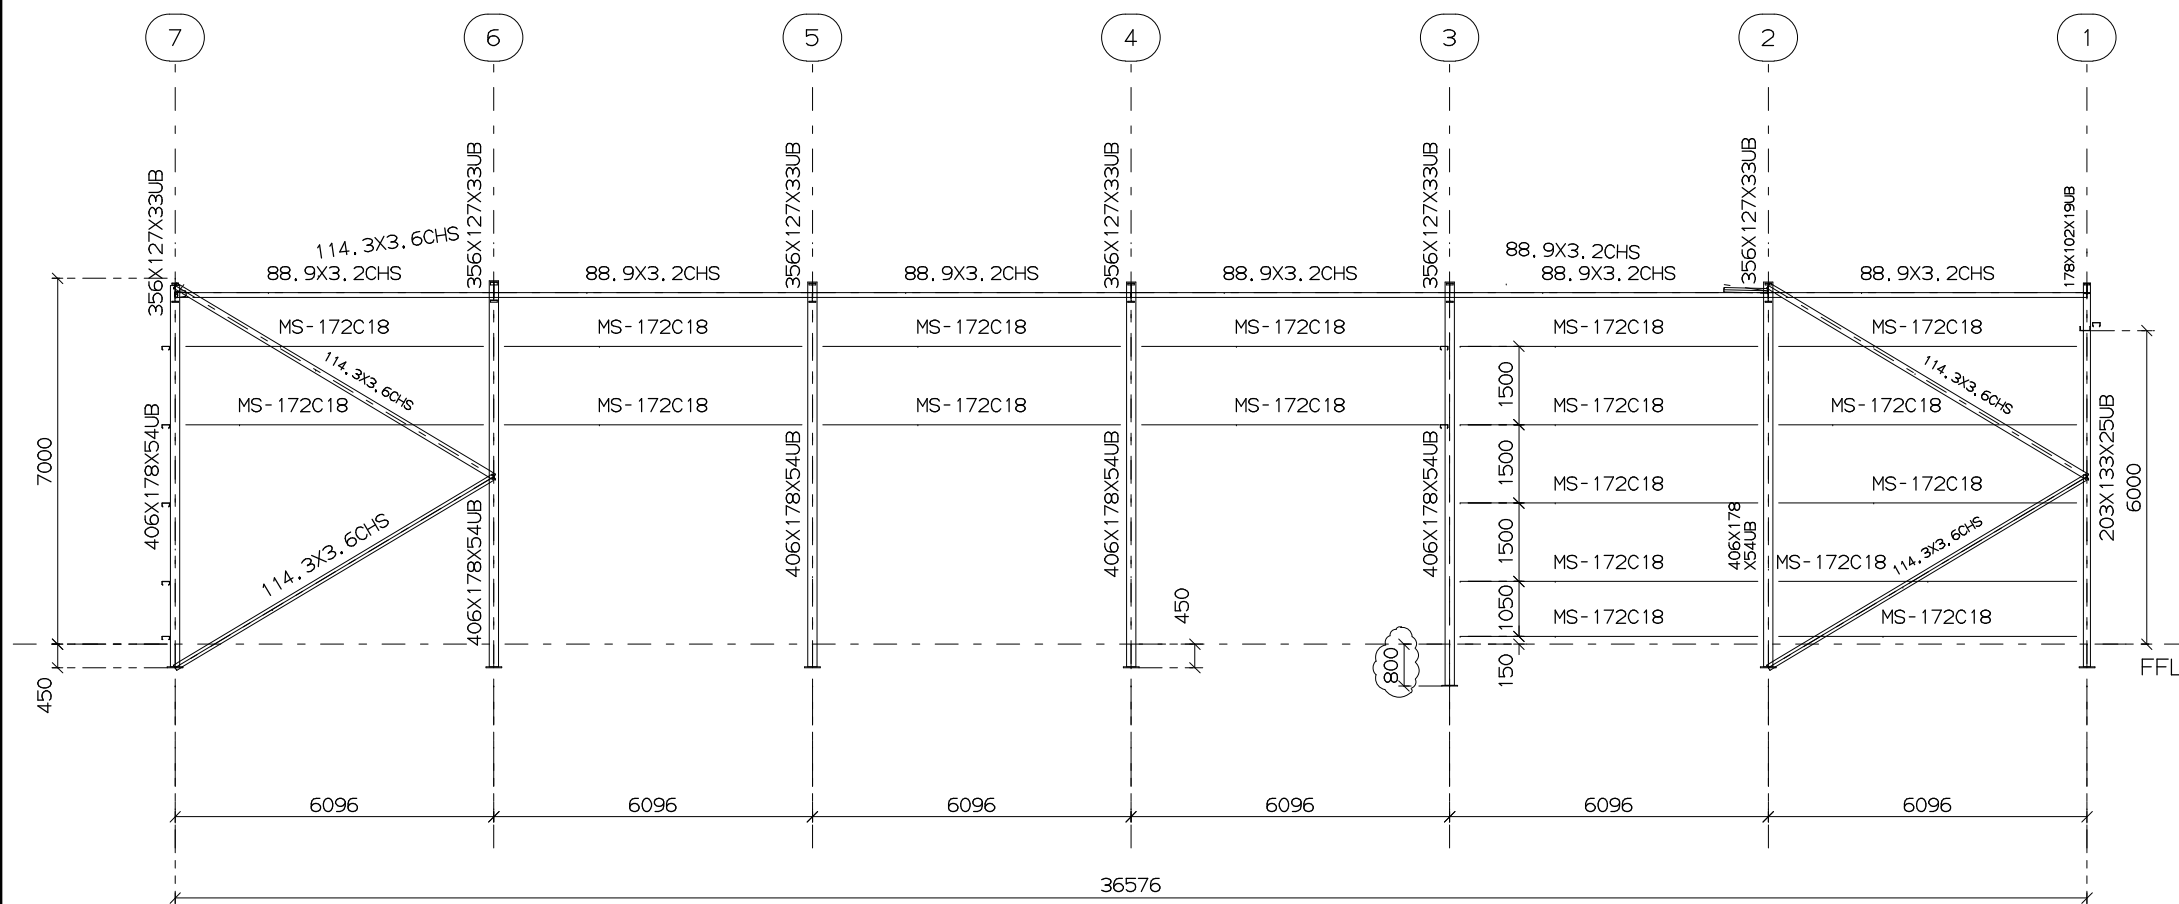

Gridline C


Refer to STANDARD work instructions	CLIENT G Davies	DRAWN	aj	10/11/20	 ALAN JUKES STEEL FRAMED BUILDINGS Ltd Caemawr, Llanfechain, Powys, SY22 6XH Tel: 01691 828094 Fax: 01691 828740 www.alanjukes.co.uk			
Steel Finish: Galvanized		CHECKED						
	PROJECT Biomass	GENERAL NOTES:			STEEL FRAMED BUILDINGS LTD.			
					SCALE	JOB/REV No	DWG No.	
	TITLE Wrexham				NTS	1655	ga06	

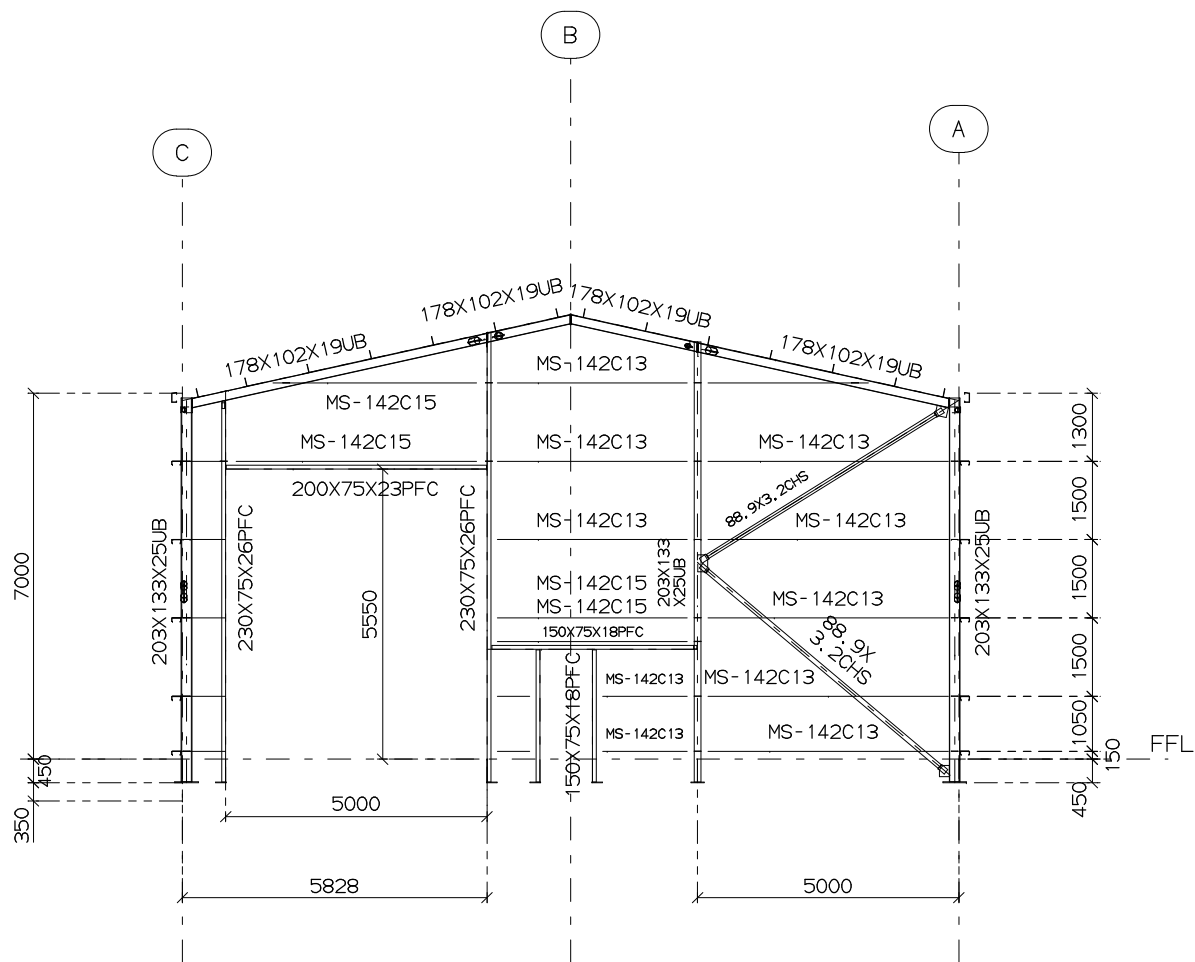

Gridline 1

STRUCAD


Refer to STANDARD work instructions	CLIENT G Davies	DRAWN	aj	16/11/20	 ALAN JUKES STEEL FRAMED BUILDINGS Ltd Caemawr, Llanfechain, Powys, SY22 6XH Tel: 01691 828094 Fax: 01691 828740 www.alanjukes.co.uk				
Steel Finish: Galvanized		CHECKED							
	PROJECT Biomass	GENERAL NOTES:			STEEL FRAMED BUILDINGS LTD.				
					SCALE	JOB/REV No	DWG No.		
	TITLE Wrexham				NTS	1655	ga07		

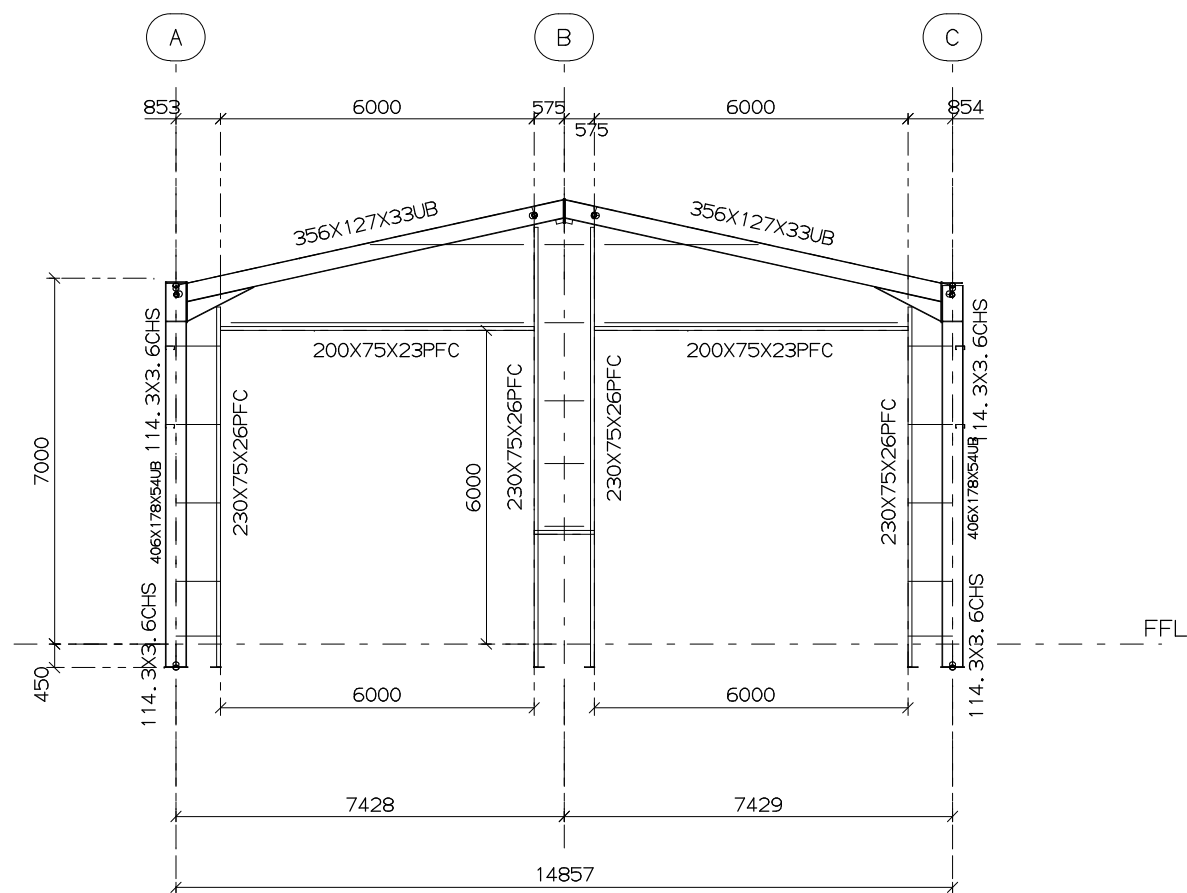

Gridline 7

STRUCAD

Refer to STANDARD work instructions	CLIENT G Davies	DRAWN	aj	10/11/20	 ALAN JUKES STEEL FRAMED BUILDINGS Ltd Caemawr, Llanfechain, Powys, SY22 6XH Tel: 01691 828094 Fax: 01691 828740 www.alanjukes.co.uk				
Steel Finish: Galvanized		CHECKED							
	PROJECT Biomass	GENERAL NOTES:			STEEL FRAMED BUILDINGS LTD.				
					SCALE	JOB/REV No	DWG No.		
	TITLE Wrexham				NTS	1655	ga08		

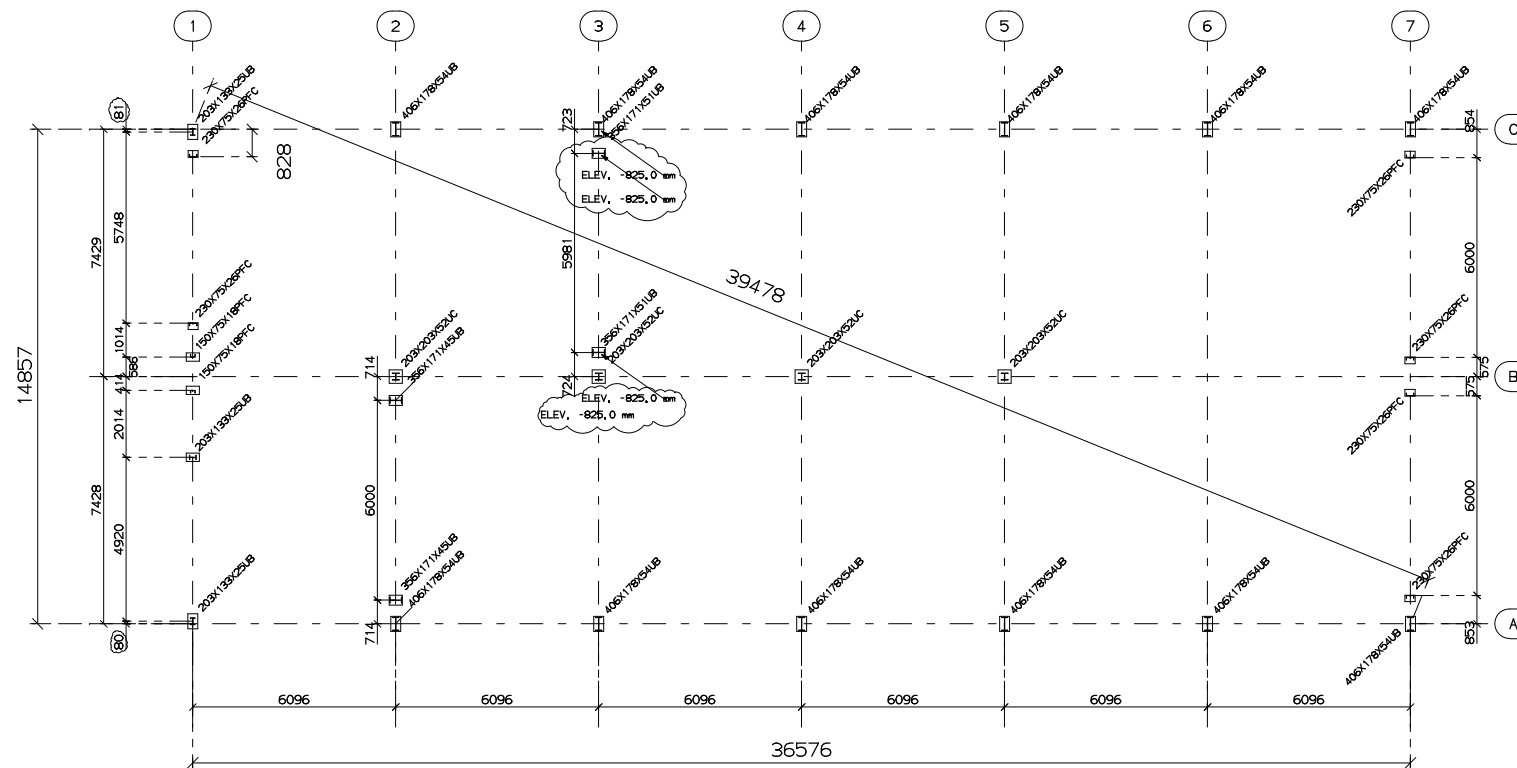


Foundation Plan

FOUNDATION ELEVATION -825.0 mm EXCEPT AS NOTED

STRUCAD

Refer to STANDARD work instructions	CLIENT G Davies	DRAWN	aj	10/11/20	 ALAN JUKES STEEL FRAMED BUILDINGS LTD Caemawr, Llanfechain, Powys, SY22 6XH Tel: 01691 828094 Fax: 01691 828740 www.alanjukes.co.uk			
Steel Finish: Galvanized		CHECKED						
	PROJECT Biomass	GENERAL NOTES:			STEEL FRAMED BUILDINGS LTD.			
					SCALE	JOB/REV No	DWG No.	
	TITLE Wrexham				NTS	1655	ga10	

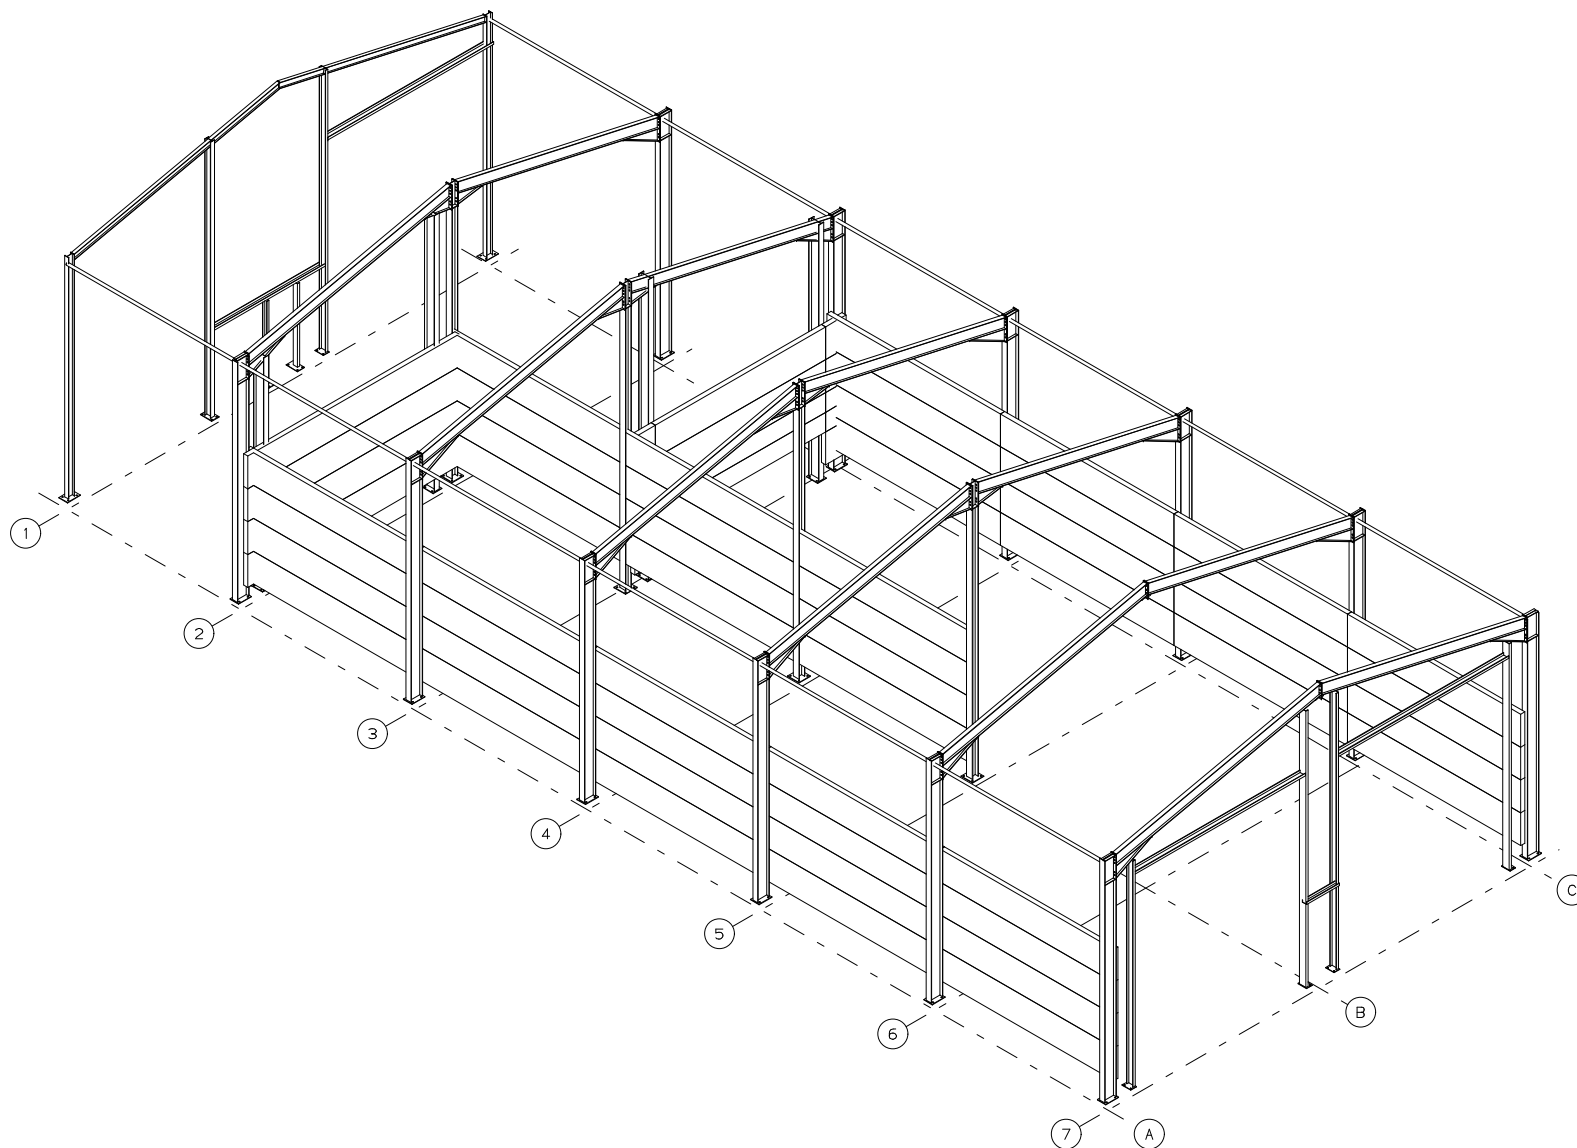

3-D VIEW

STRUCAD

Refer to STANDARD work instructions	CLIENT	DRAWN	aj	10/11/20				
Steel Finish: Galvanized	G Davies	CHECKED						
	PROJECT	GENERAL NOTES:			STEEL FRAMED BUILDINGS LTD.			
	Biomass				ALAN JUKES STEEL FRAMED BUILDINGS Ltd Caemawr, Llanfechain, Powys, SY22 6XH Tel: 01691 828094 Fax: 01691 828740 www.alanjukes.co.uk			
	TITLE				SCALE	JOB/REV No	DWG No.	
	Wrexham				NTS	1655	v2	