

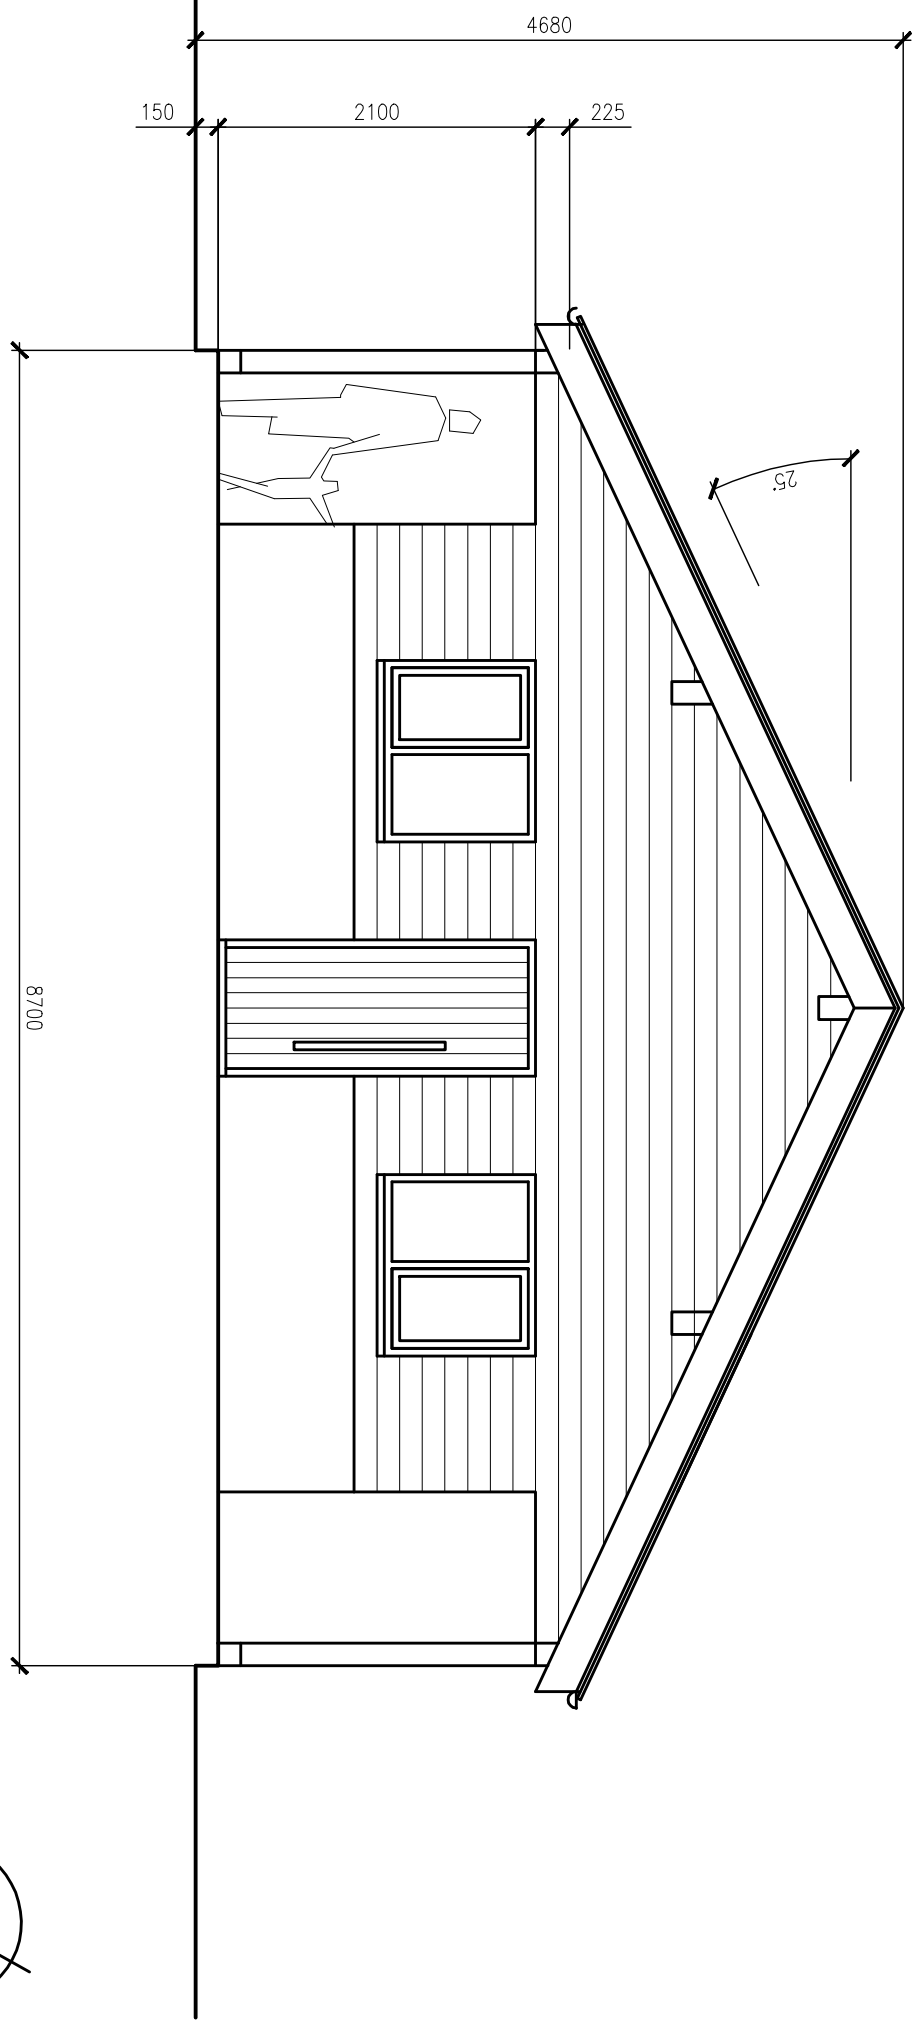


REVISIONS


LETTER	REVISION	DATE	BY
A	UPDATED TO SUIT CLIENTS COMMENTS 24.06.20	MILT	

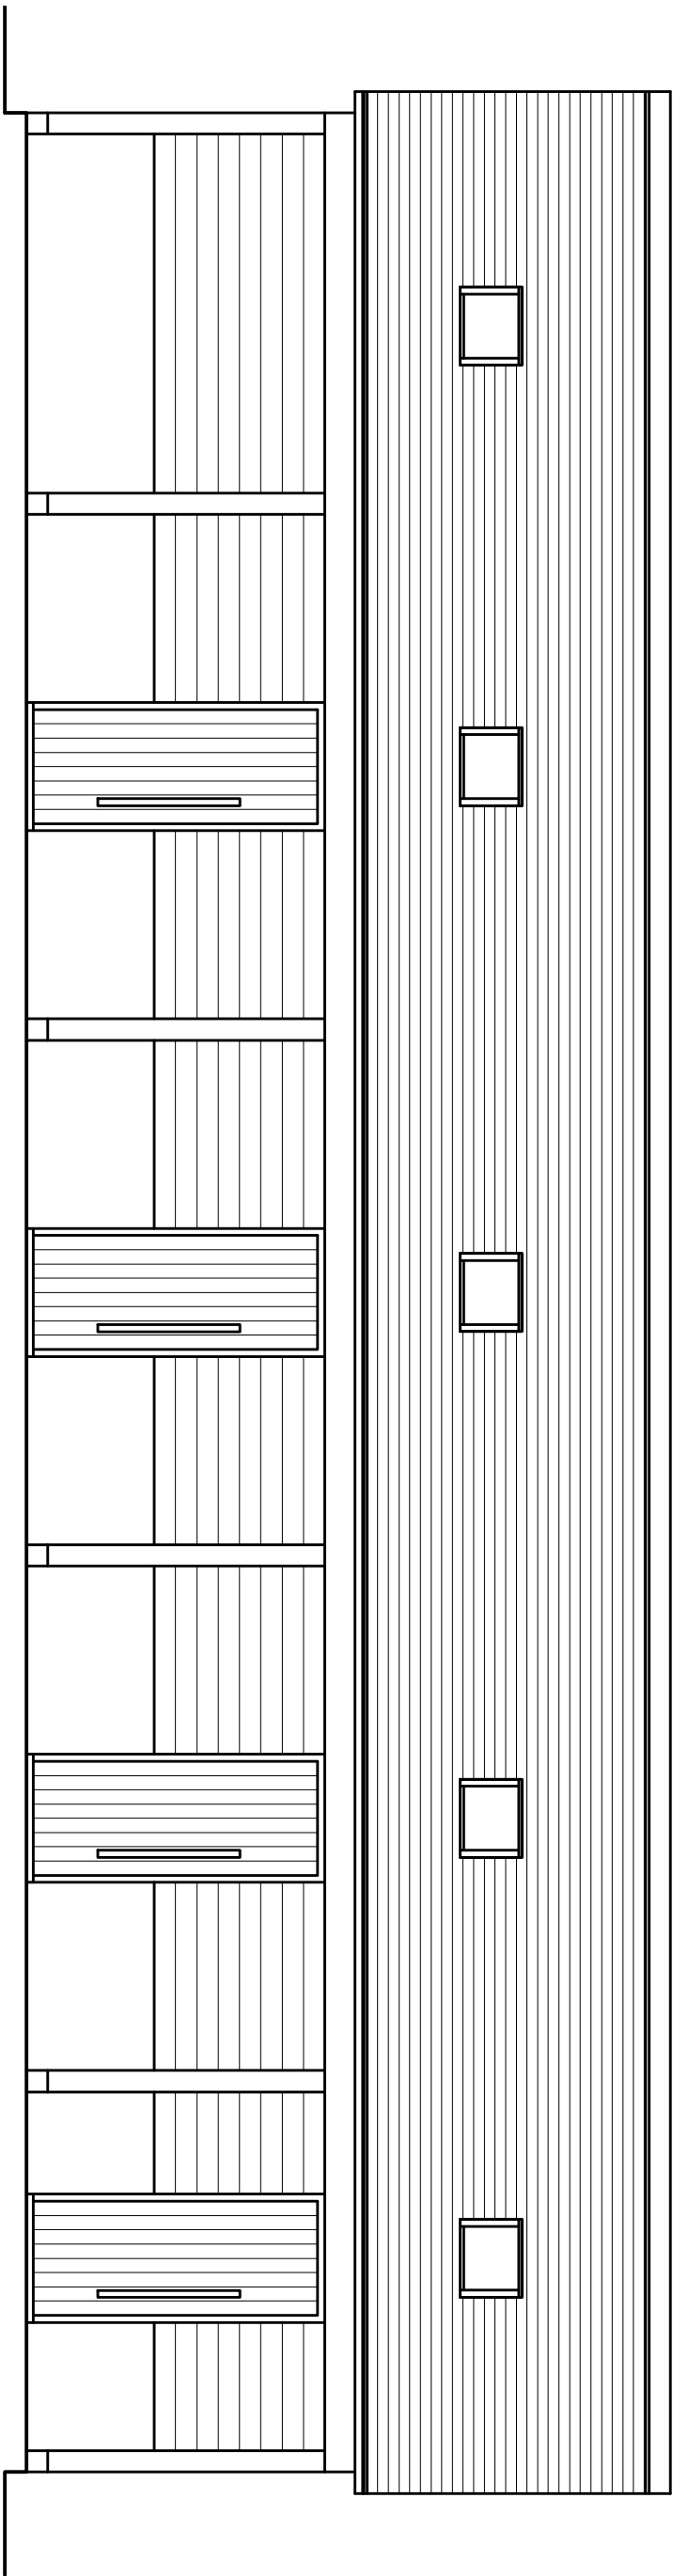


EAST ELEVATION

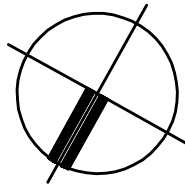


NORTH ELEVATION

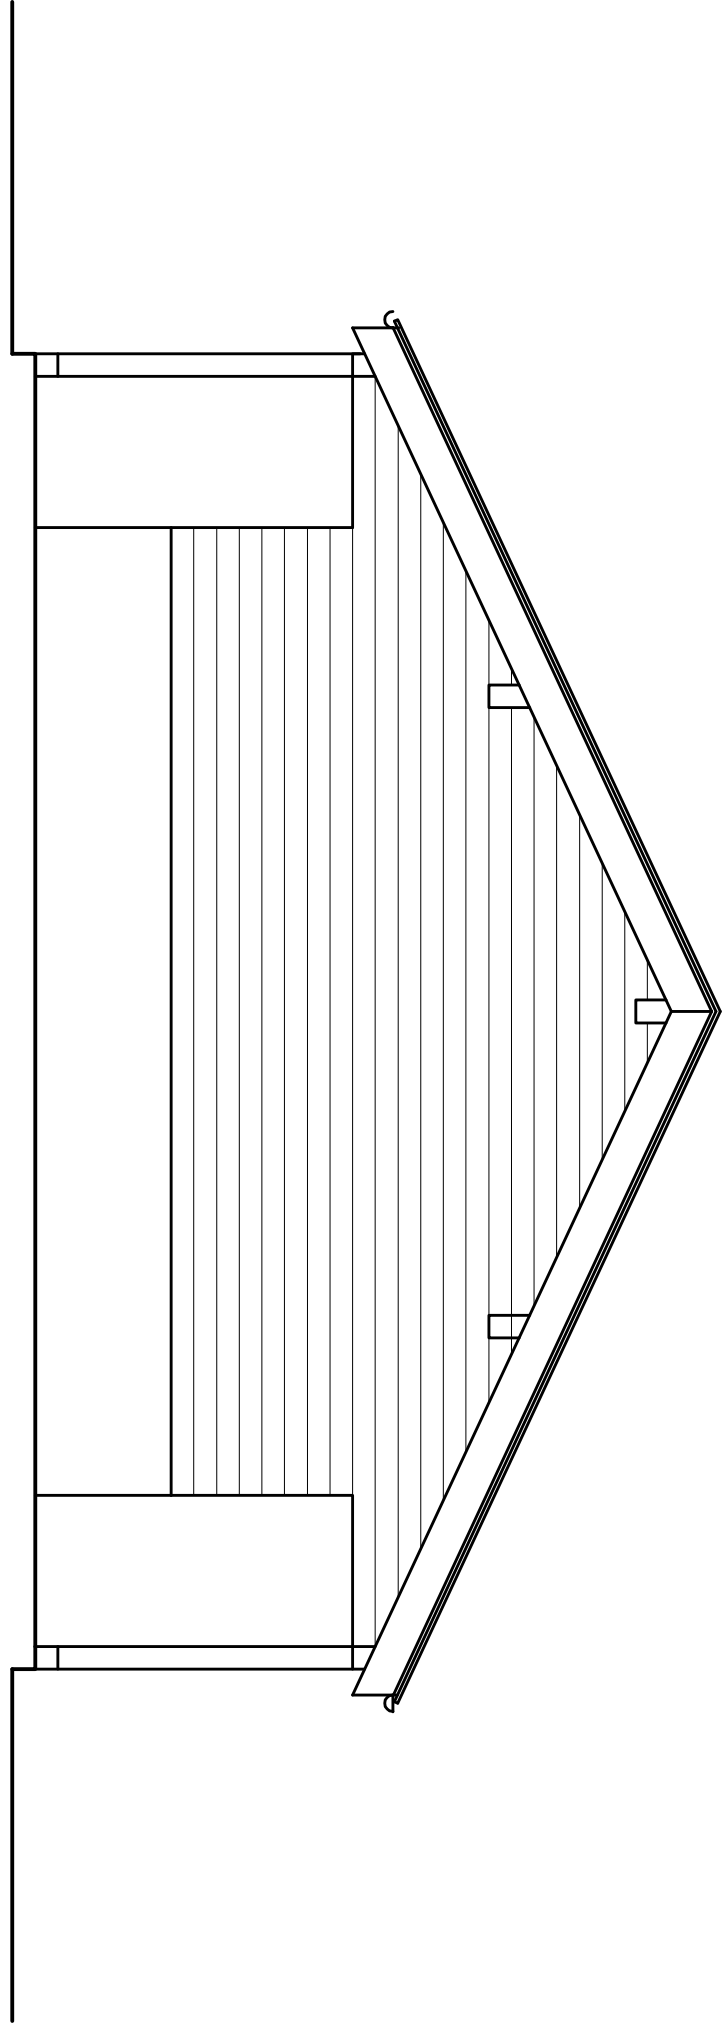

WEST ELEVATION

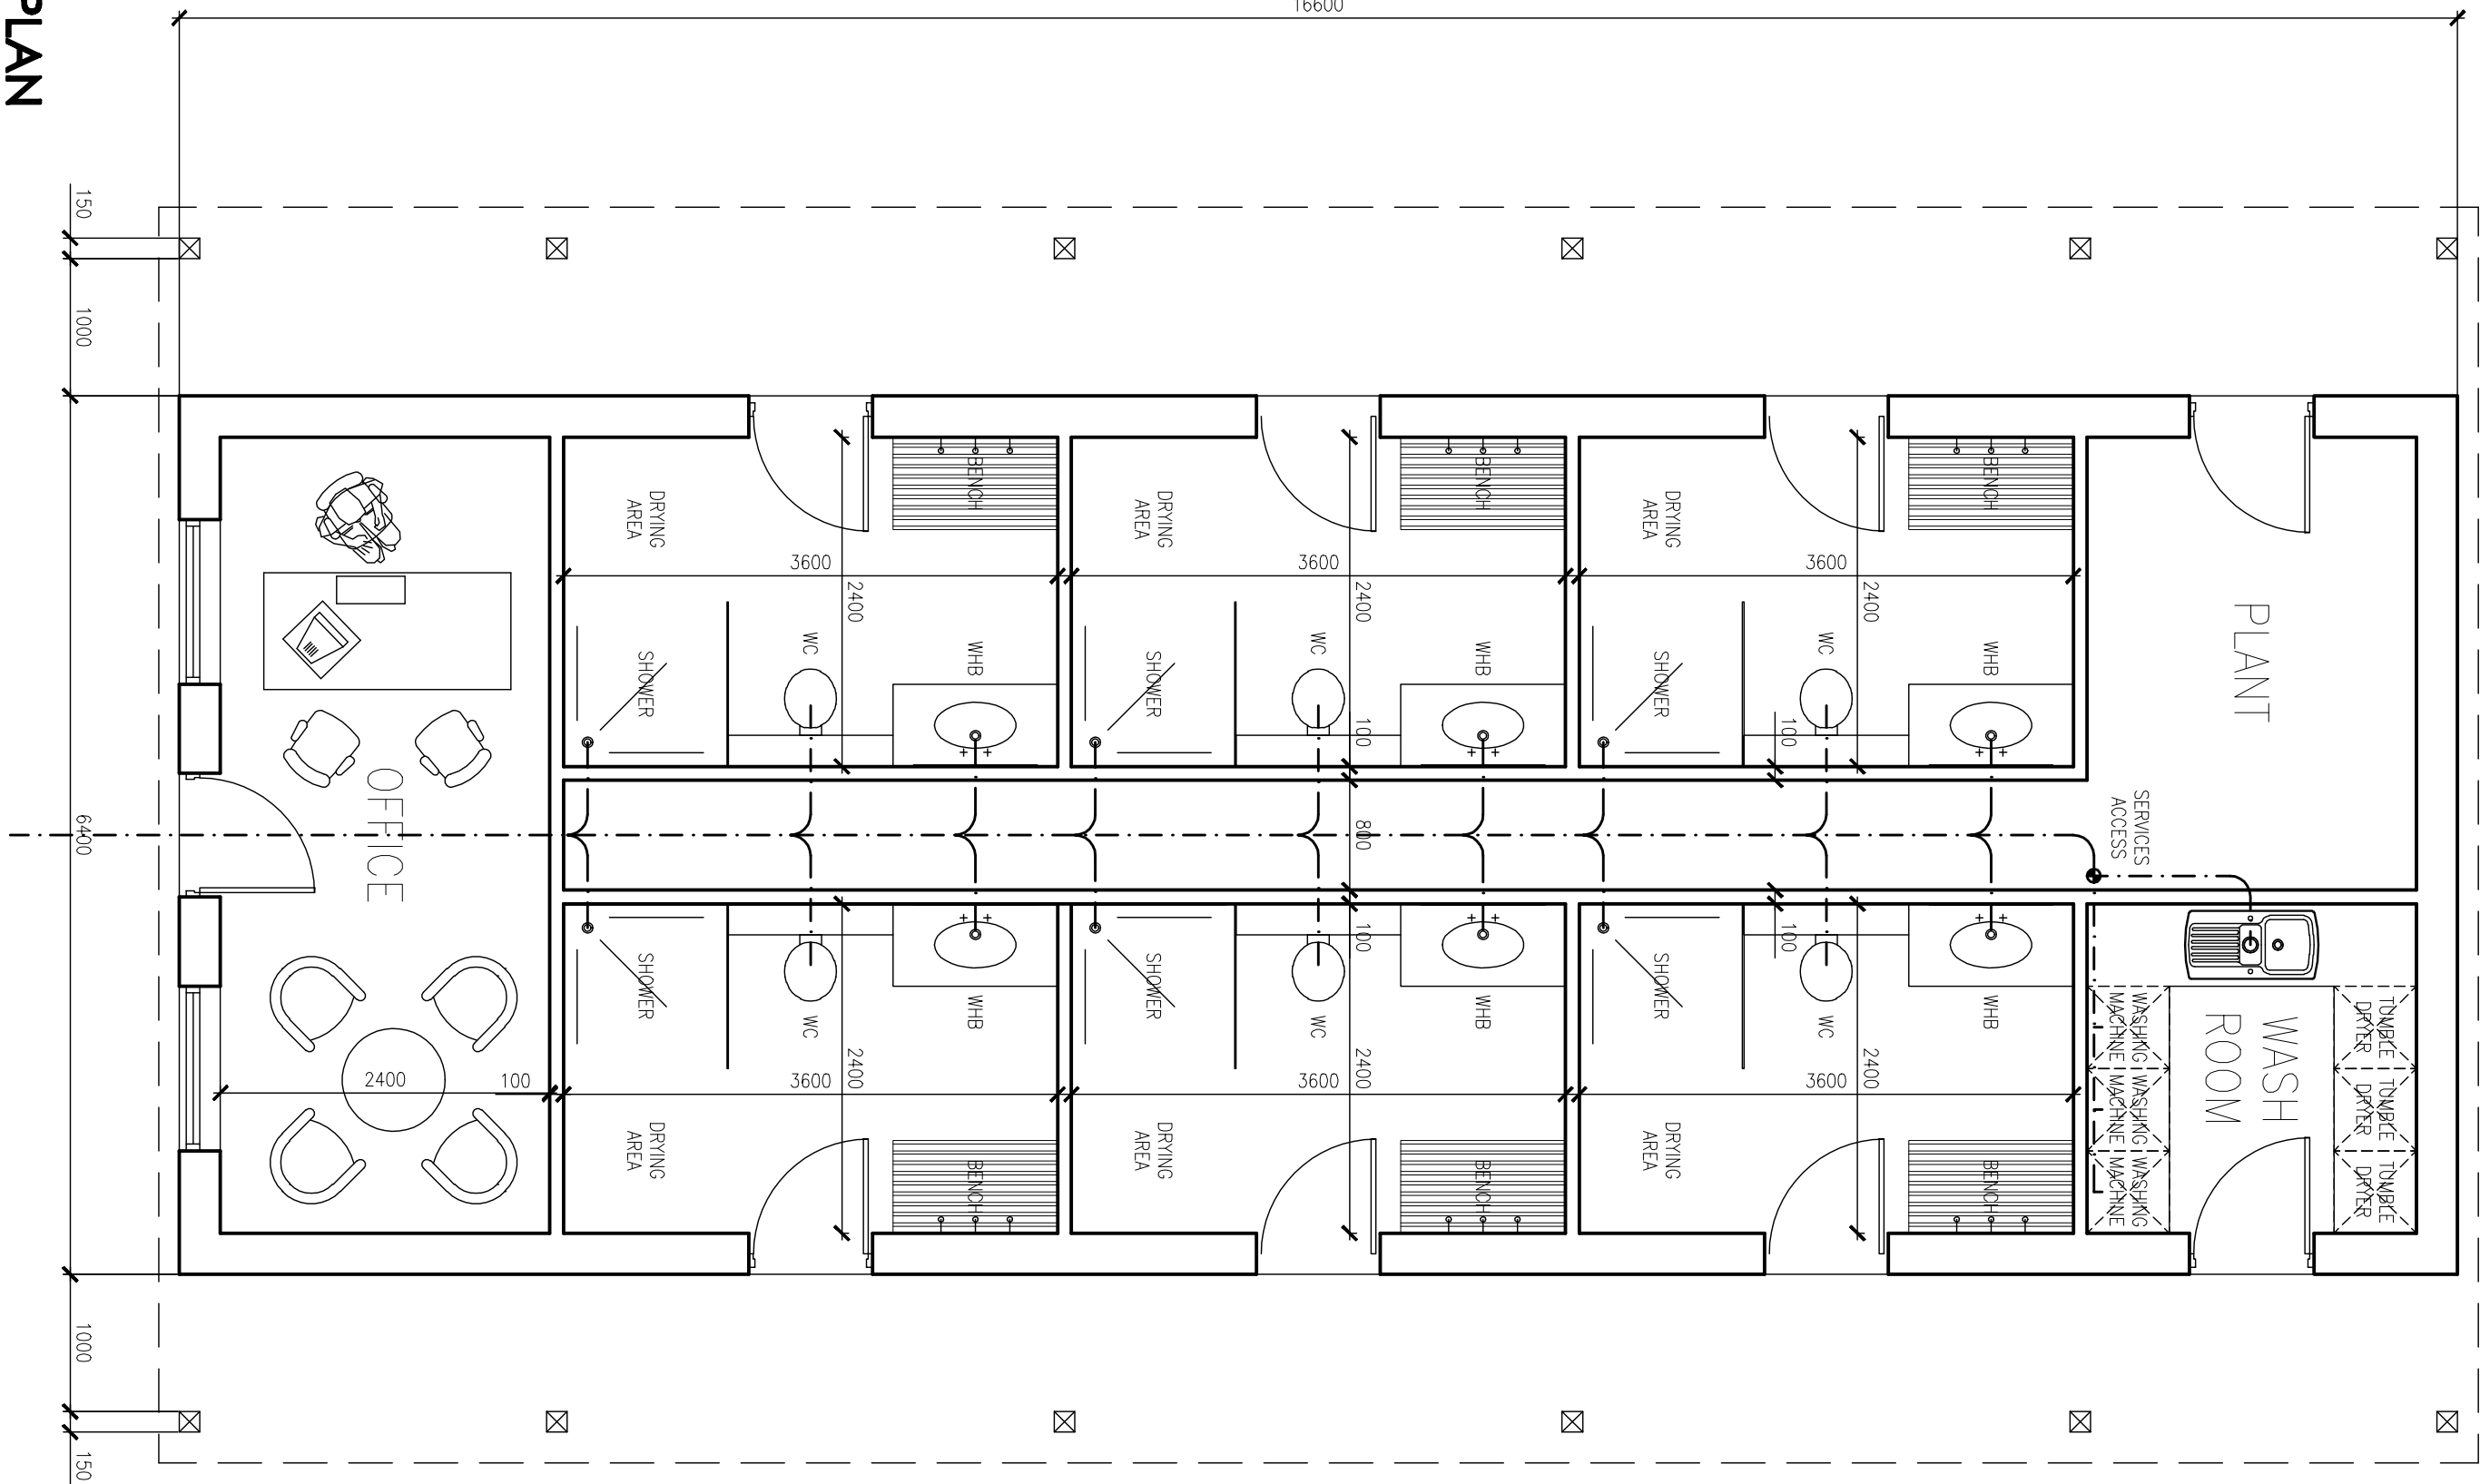

FLOOR PLAN

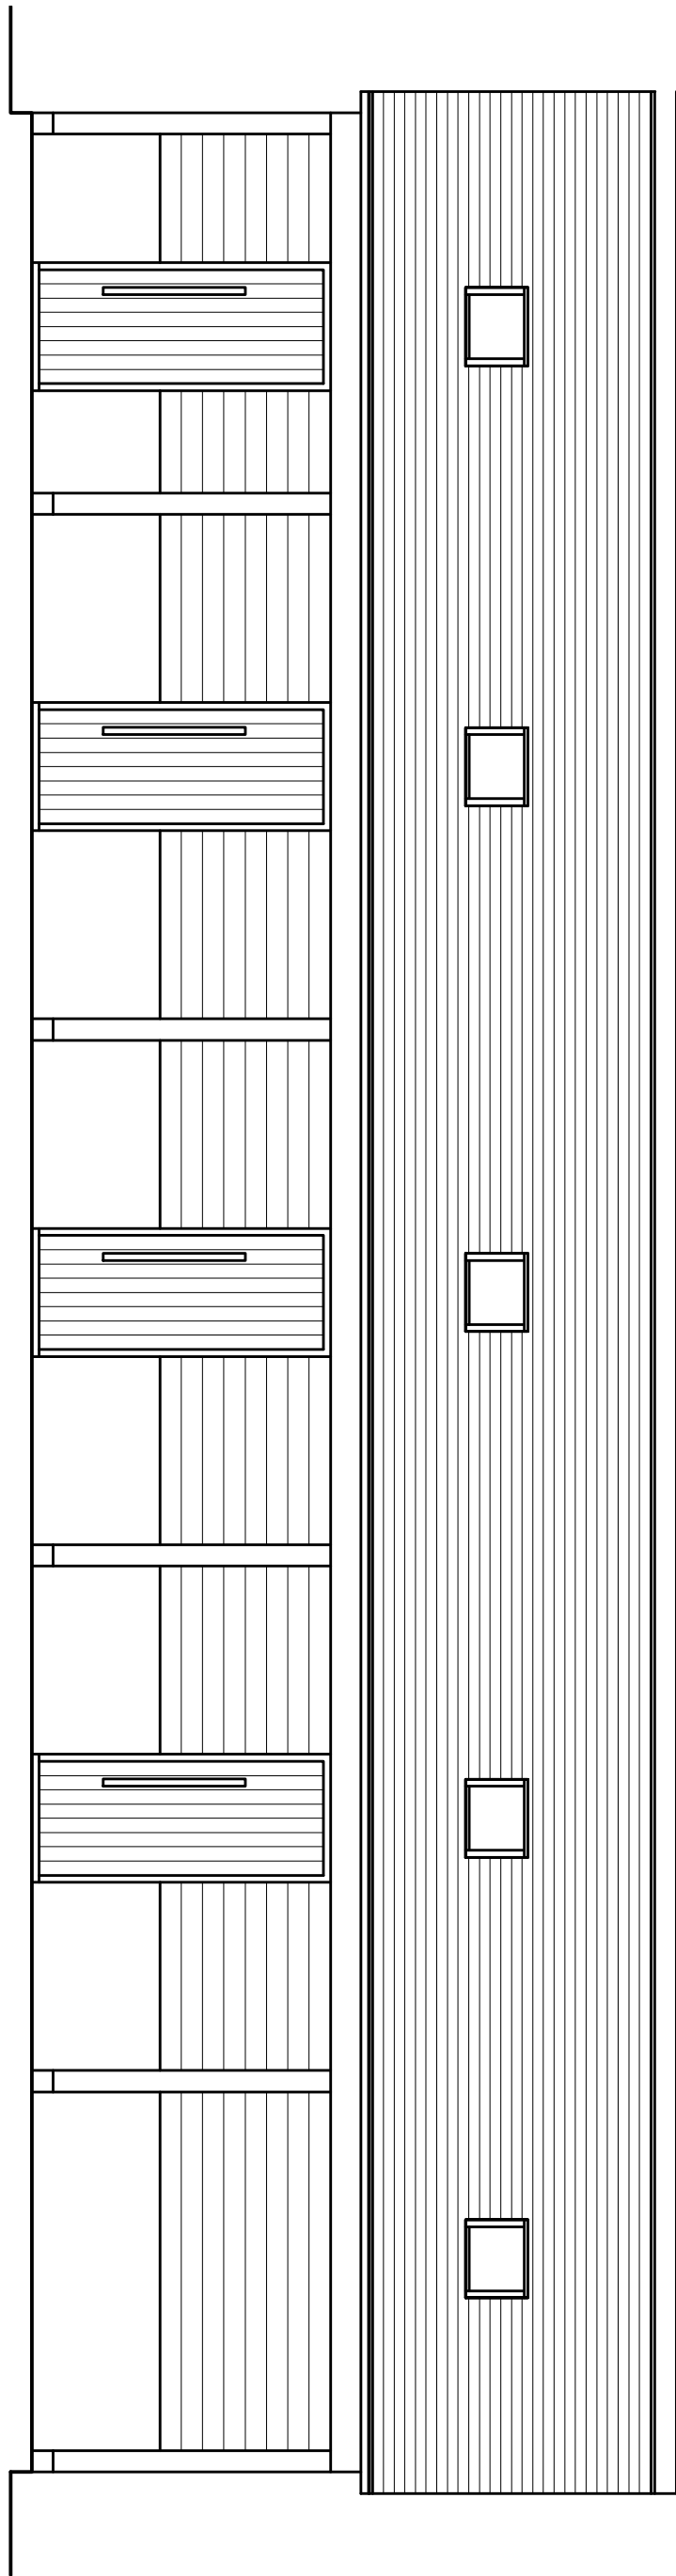

SOUTH ELEVATION

BOWER EDELESTON
ARCHITECTS
SWEETBRIAR HALL, NANTWICH, CHESHIRE CW5 5RW
TELEPHONE: 01270 624129 FACSIMILE: 01270 627684
E.MAIL: A.D.M.I.N @ BOWER - EDELESTON .C.O.M
W E B S I T E : W W . B O W E R - E D E L E S T O N . C O M

PROJECT
LAND OFF A539, HANMER

TITLE
PROPOSED SHOWER & TOILET BLOCK
FLOOR PLAN & ELEVATIONS

SCALE 1:50@A1
DATE MAR 2018
DRAWN BY MLT
STAGE
REVISION A