



No.	Type	Dwg No
W1	A	CC02
W2	A	CC02
W3	A	CC02
W4	B	CC03
W5	C	CC04
W6	C	CC04
W7	D	CC05
W8	D	CC05
W9	D	CC05
W10	D	CC05
W11	E	CC06
W12	E	CC06
W13	E	CC06
W14	E	CC06
W15	F	CC07
W16	F	CC07
W17	F	CC07
W18	F	CC07

No.	Type	Dwg No
RL1	G	CC08
RL2	G	CC08
RL3	G	CC08
RL4	G	CC08
RL5	G	CC08
RL6	G	CC08
RL7	G	CC08
RL8	G	CC08
D1	H	CC09
D2	I	CC10
D3	J	CC11

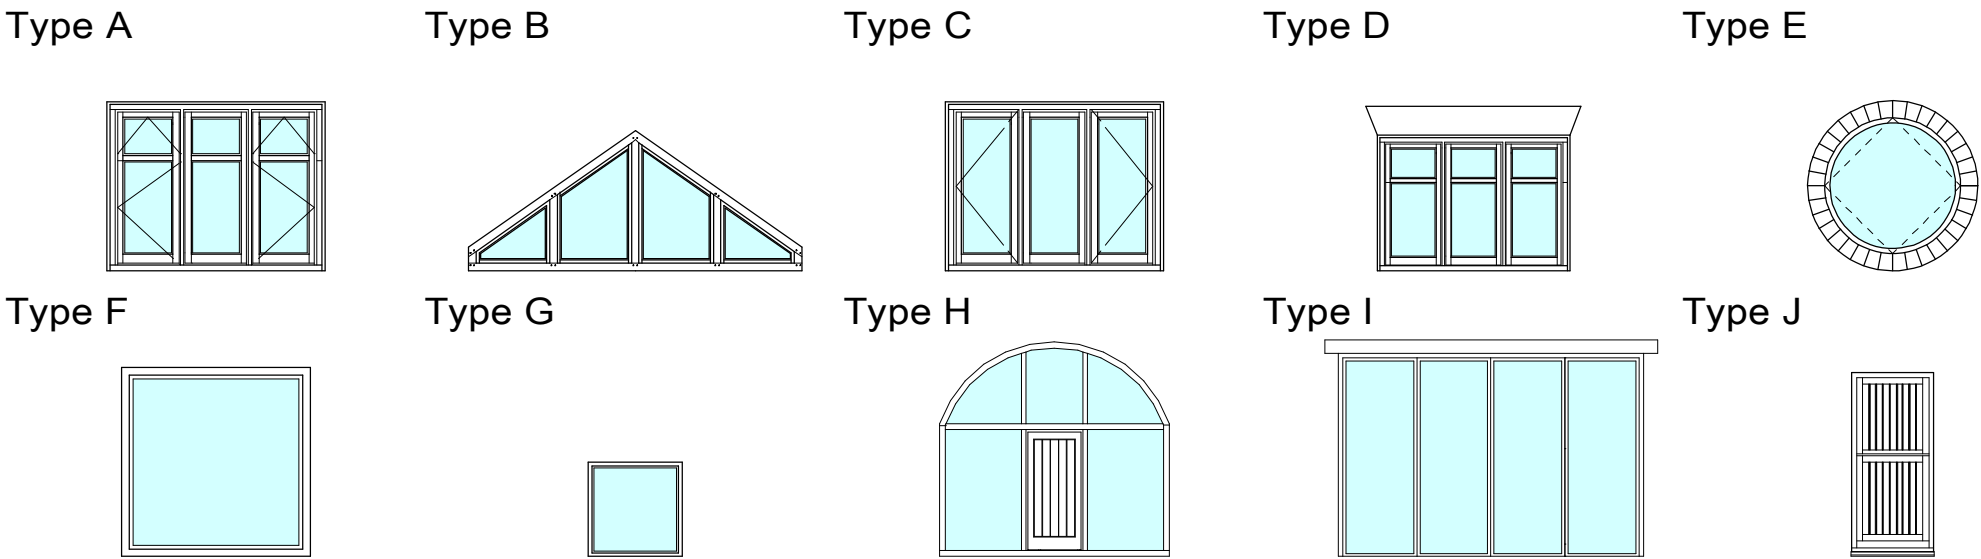


NOTES
All drawings and specifications contained in this document are copyright to SHENTON OWEN PLANNING & DESIGN. All dimensions must be checked on site and not scaled from the drawings. All discrepancies must be notified to the Agent immediately.

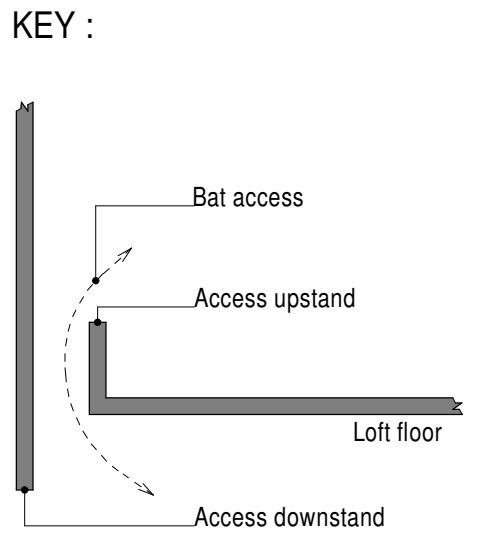


Bat Access Detail



PROPOSED CLOTTED CREAM R9 TIMBER WINDOW FRAMES.

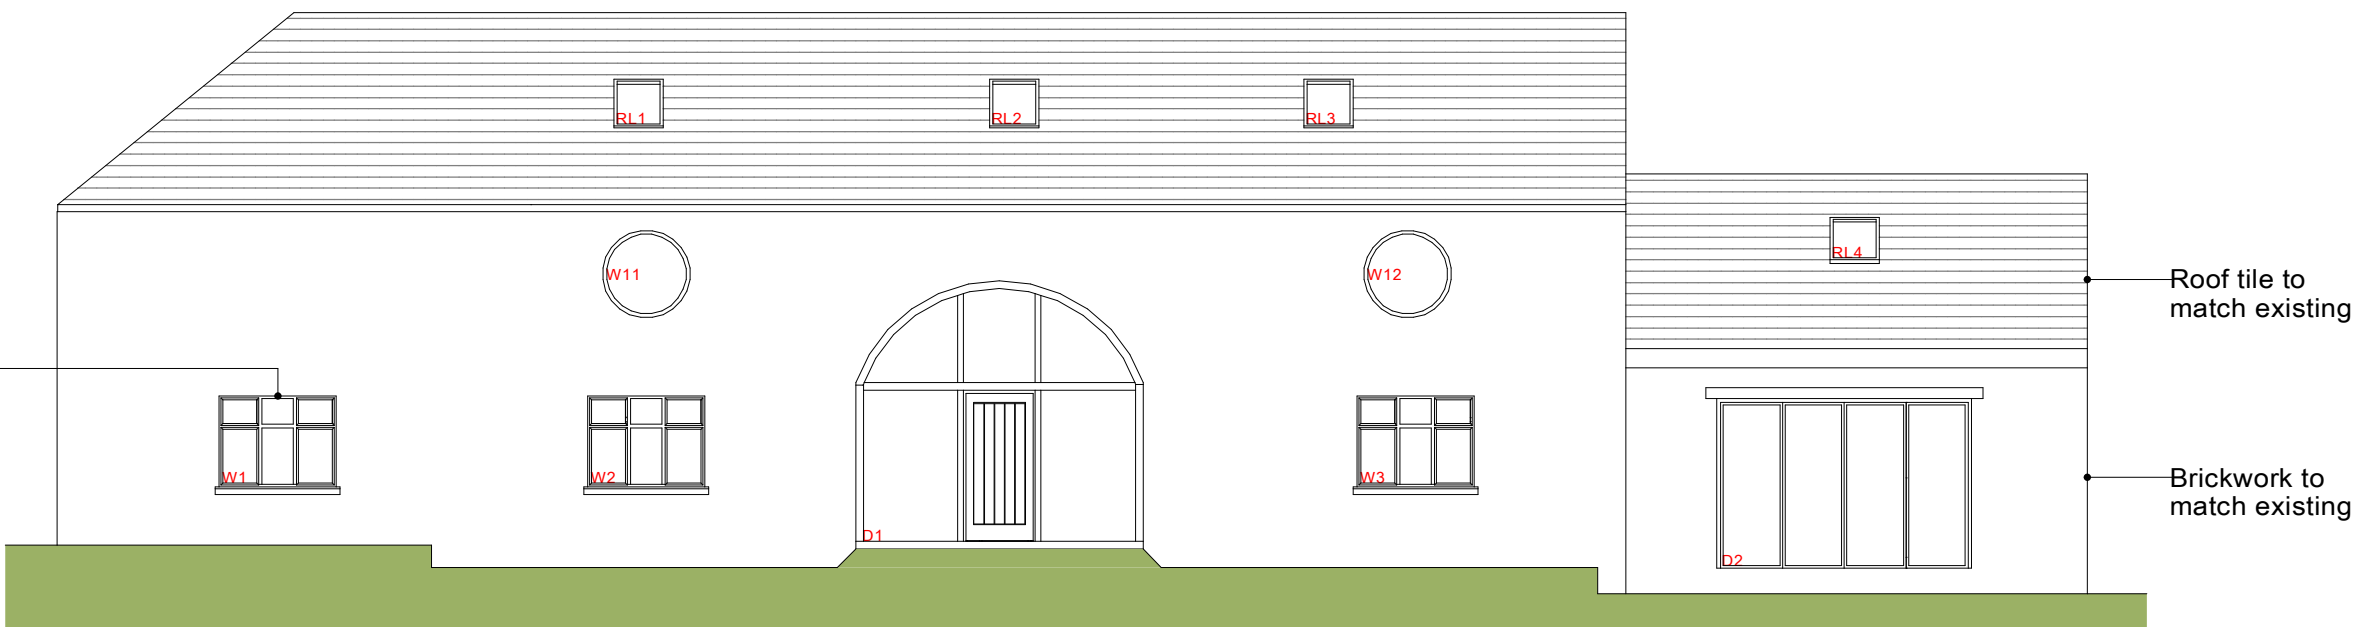

PROPOSED SOUTH ELEVATION - 1:100

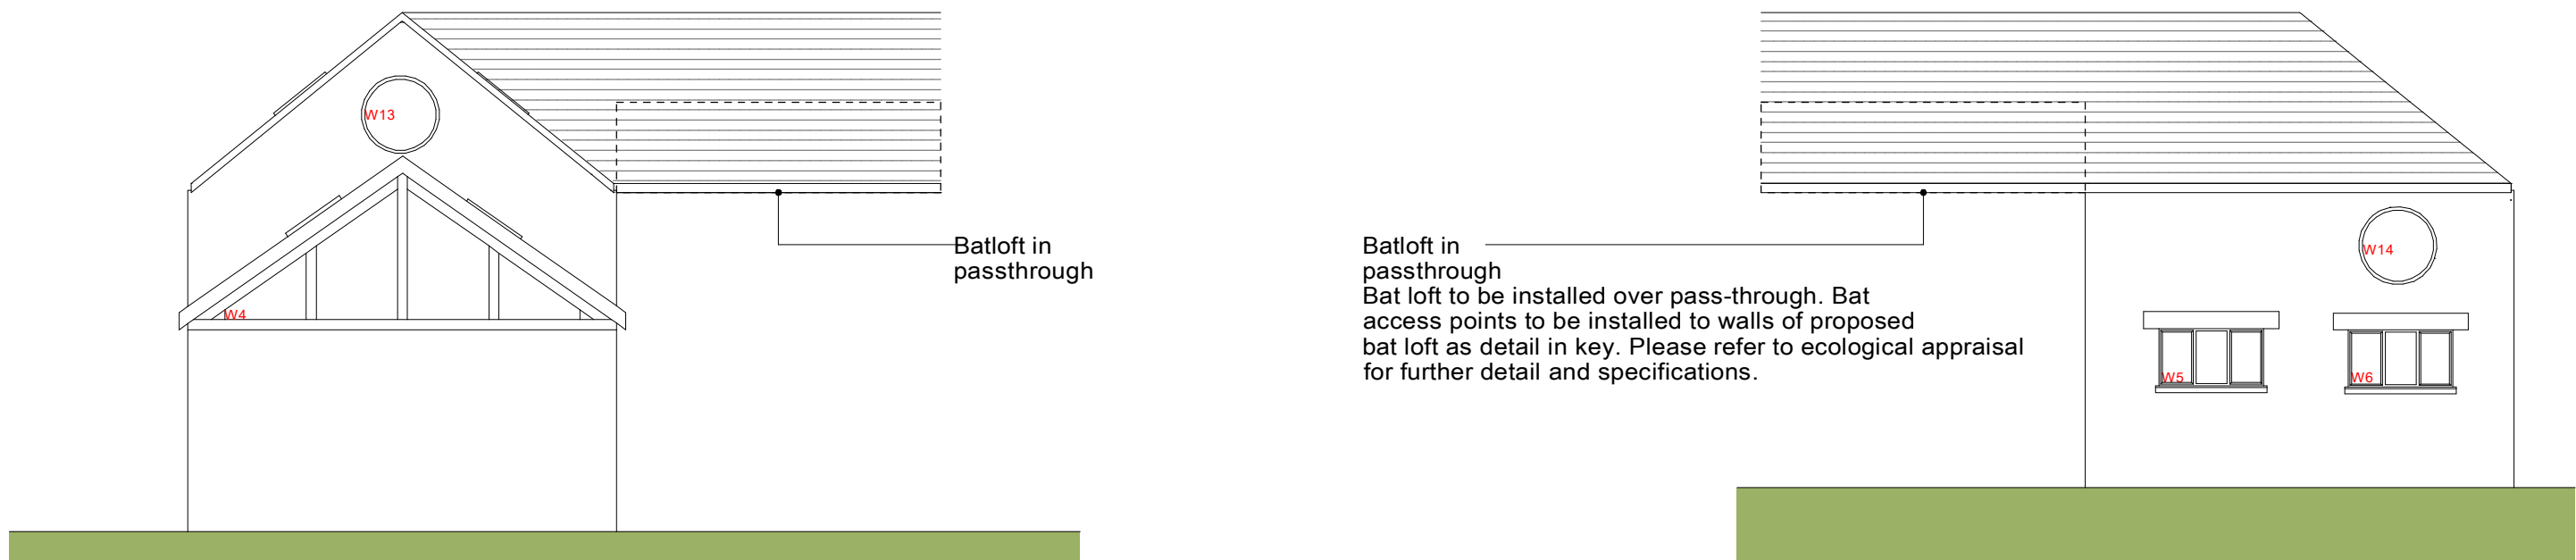

PROPOSED EAST ELEVATION - 1:100

PROPOSED WEST ELEVATION - 1:100



PROPOSED NORTH ELEVATION - 1:100

Rev	Date	Revisions	Name
Drawn by :	Date :		
R SHENTON	OCT 2020		

**Shenton Owen**
PLANNING & DESIGN
2 St Catherine's
23a Dodington
Whitchurch
Shropshire
SY13 1EE
Tel: (01948) 663004
e-mail
info@shenton-owen.co.uk
© copyright
This drawing must not be reproduced without first obtaining written permission

Client :
MR & MRS LATHAM

Job Title :
PROPOSED ALTERATIONS AT:
KNOLTON FARM,
OSWESTRY ROAD,
OVERTON-ON-DEE,
WREXHAM,
LL13 0LG

Drawing Title :
PROPOSED ELEVATIONS

Dwg No : W20/2703/CC01	Scale : 1:100 @ A2 1:200 @ A4	Rev : -
---------------------------	-------------------------------------	------------