



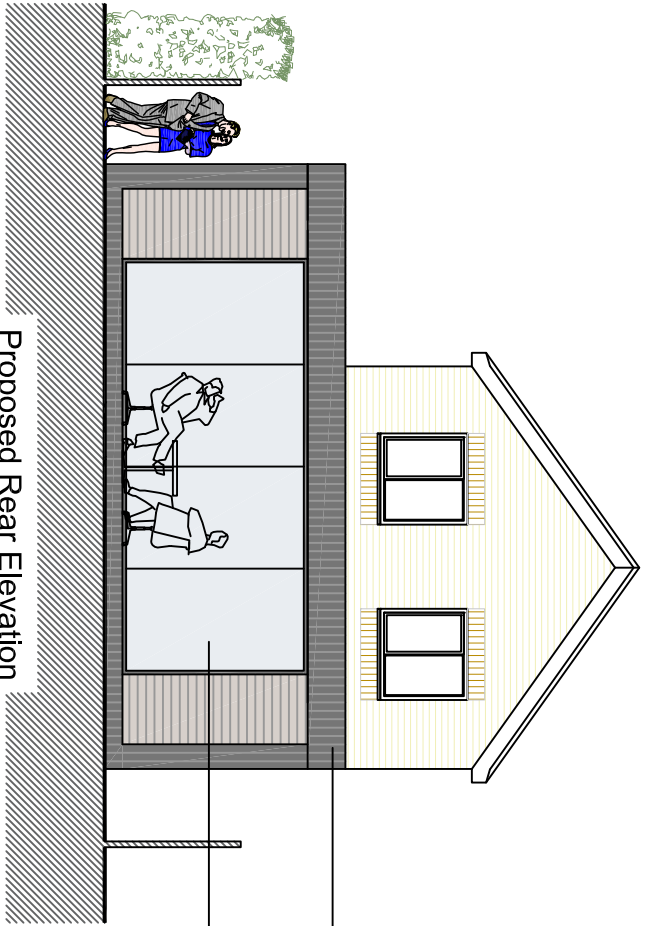

Proposed Rear Elevation

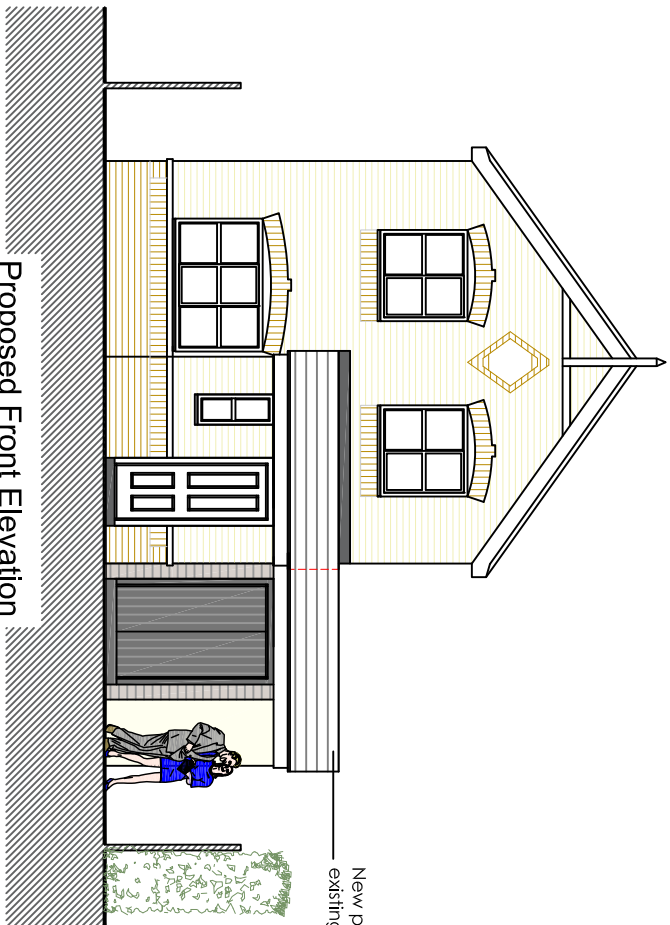


Proposed Front Elevation



Ecoscape Spiced Oak Cladding



Ecoscape Argent Cladding

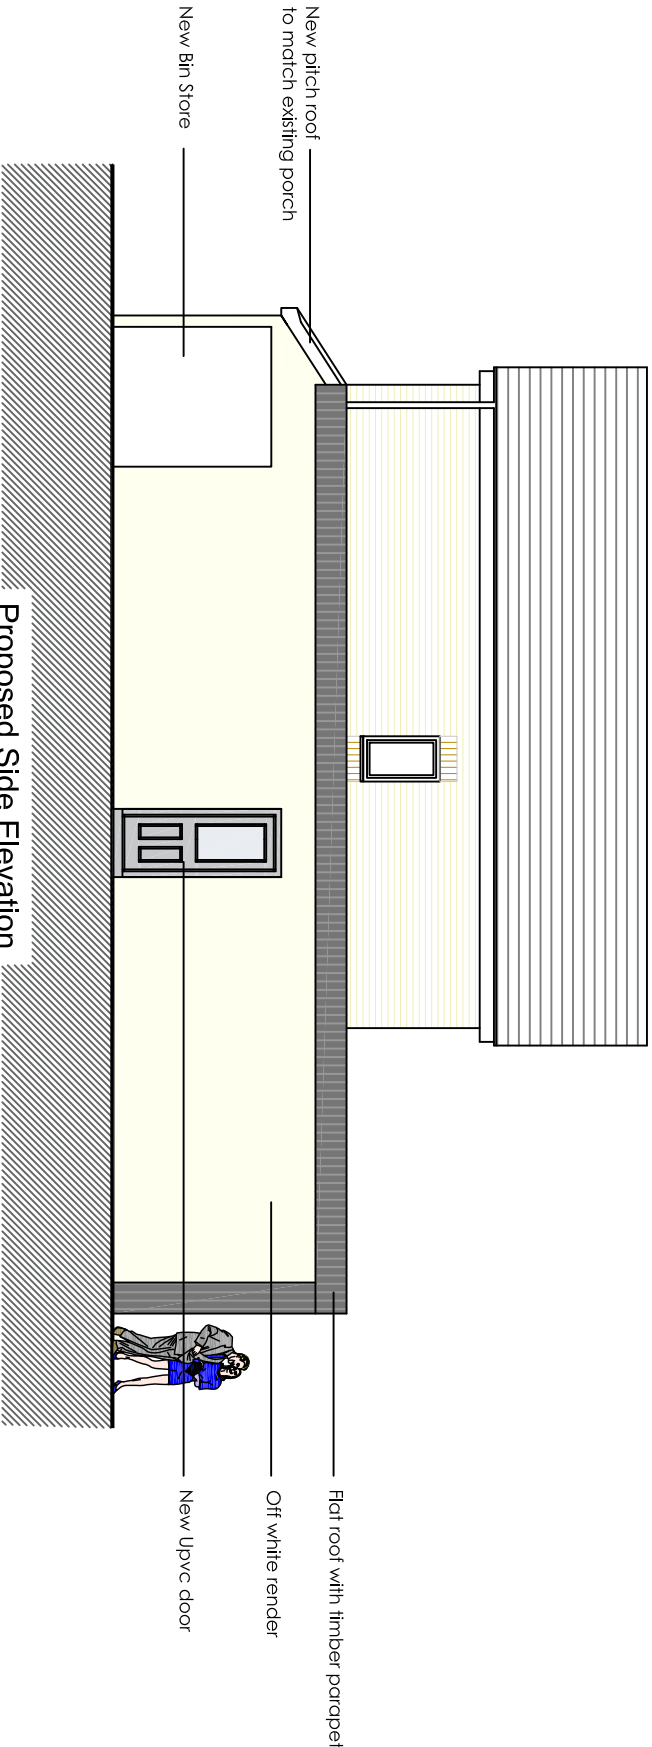

Proposed Side Elevation

Project Proposed Extension and Internal Alterations
Address 22 Hawkstone Way, The Fairways, Holt Road, Wrexham, LL13 9GP
Client Mr & Mrs Owen
Scale Scale 1:100 @A3

- **Planning Drawings**



Landline - 01824 702444
Mobile - 07833340997
www.tyarchitecture.co.uk
info@tyarchitecture.co.uk

TY Architecture Cymru
15A Cwysd Street
Ruthin
Denbighshire
LL15 1HF