


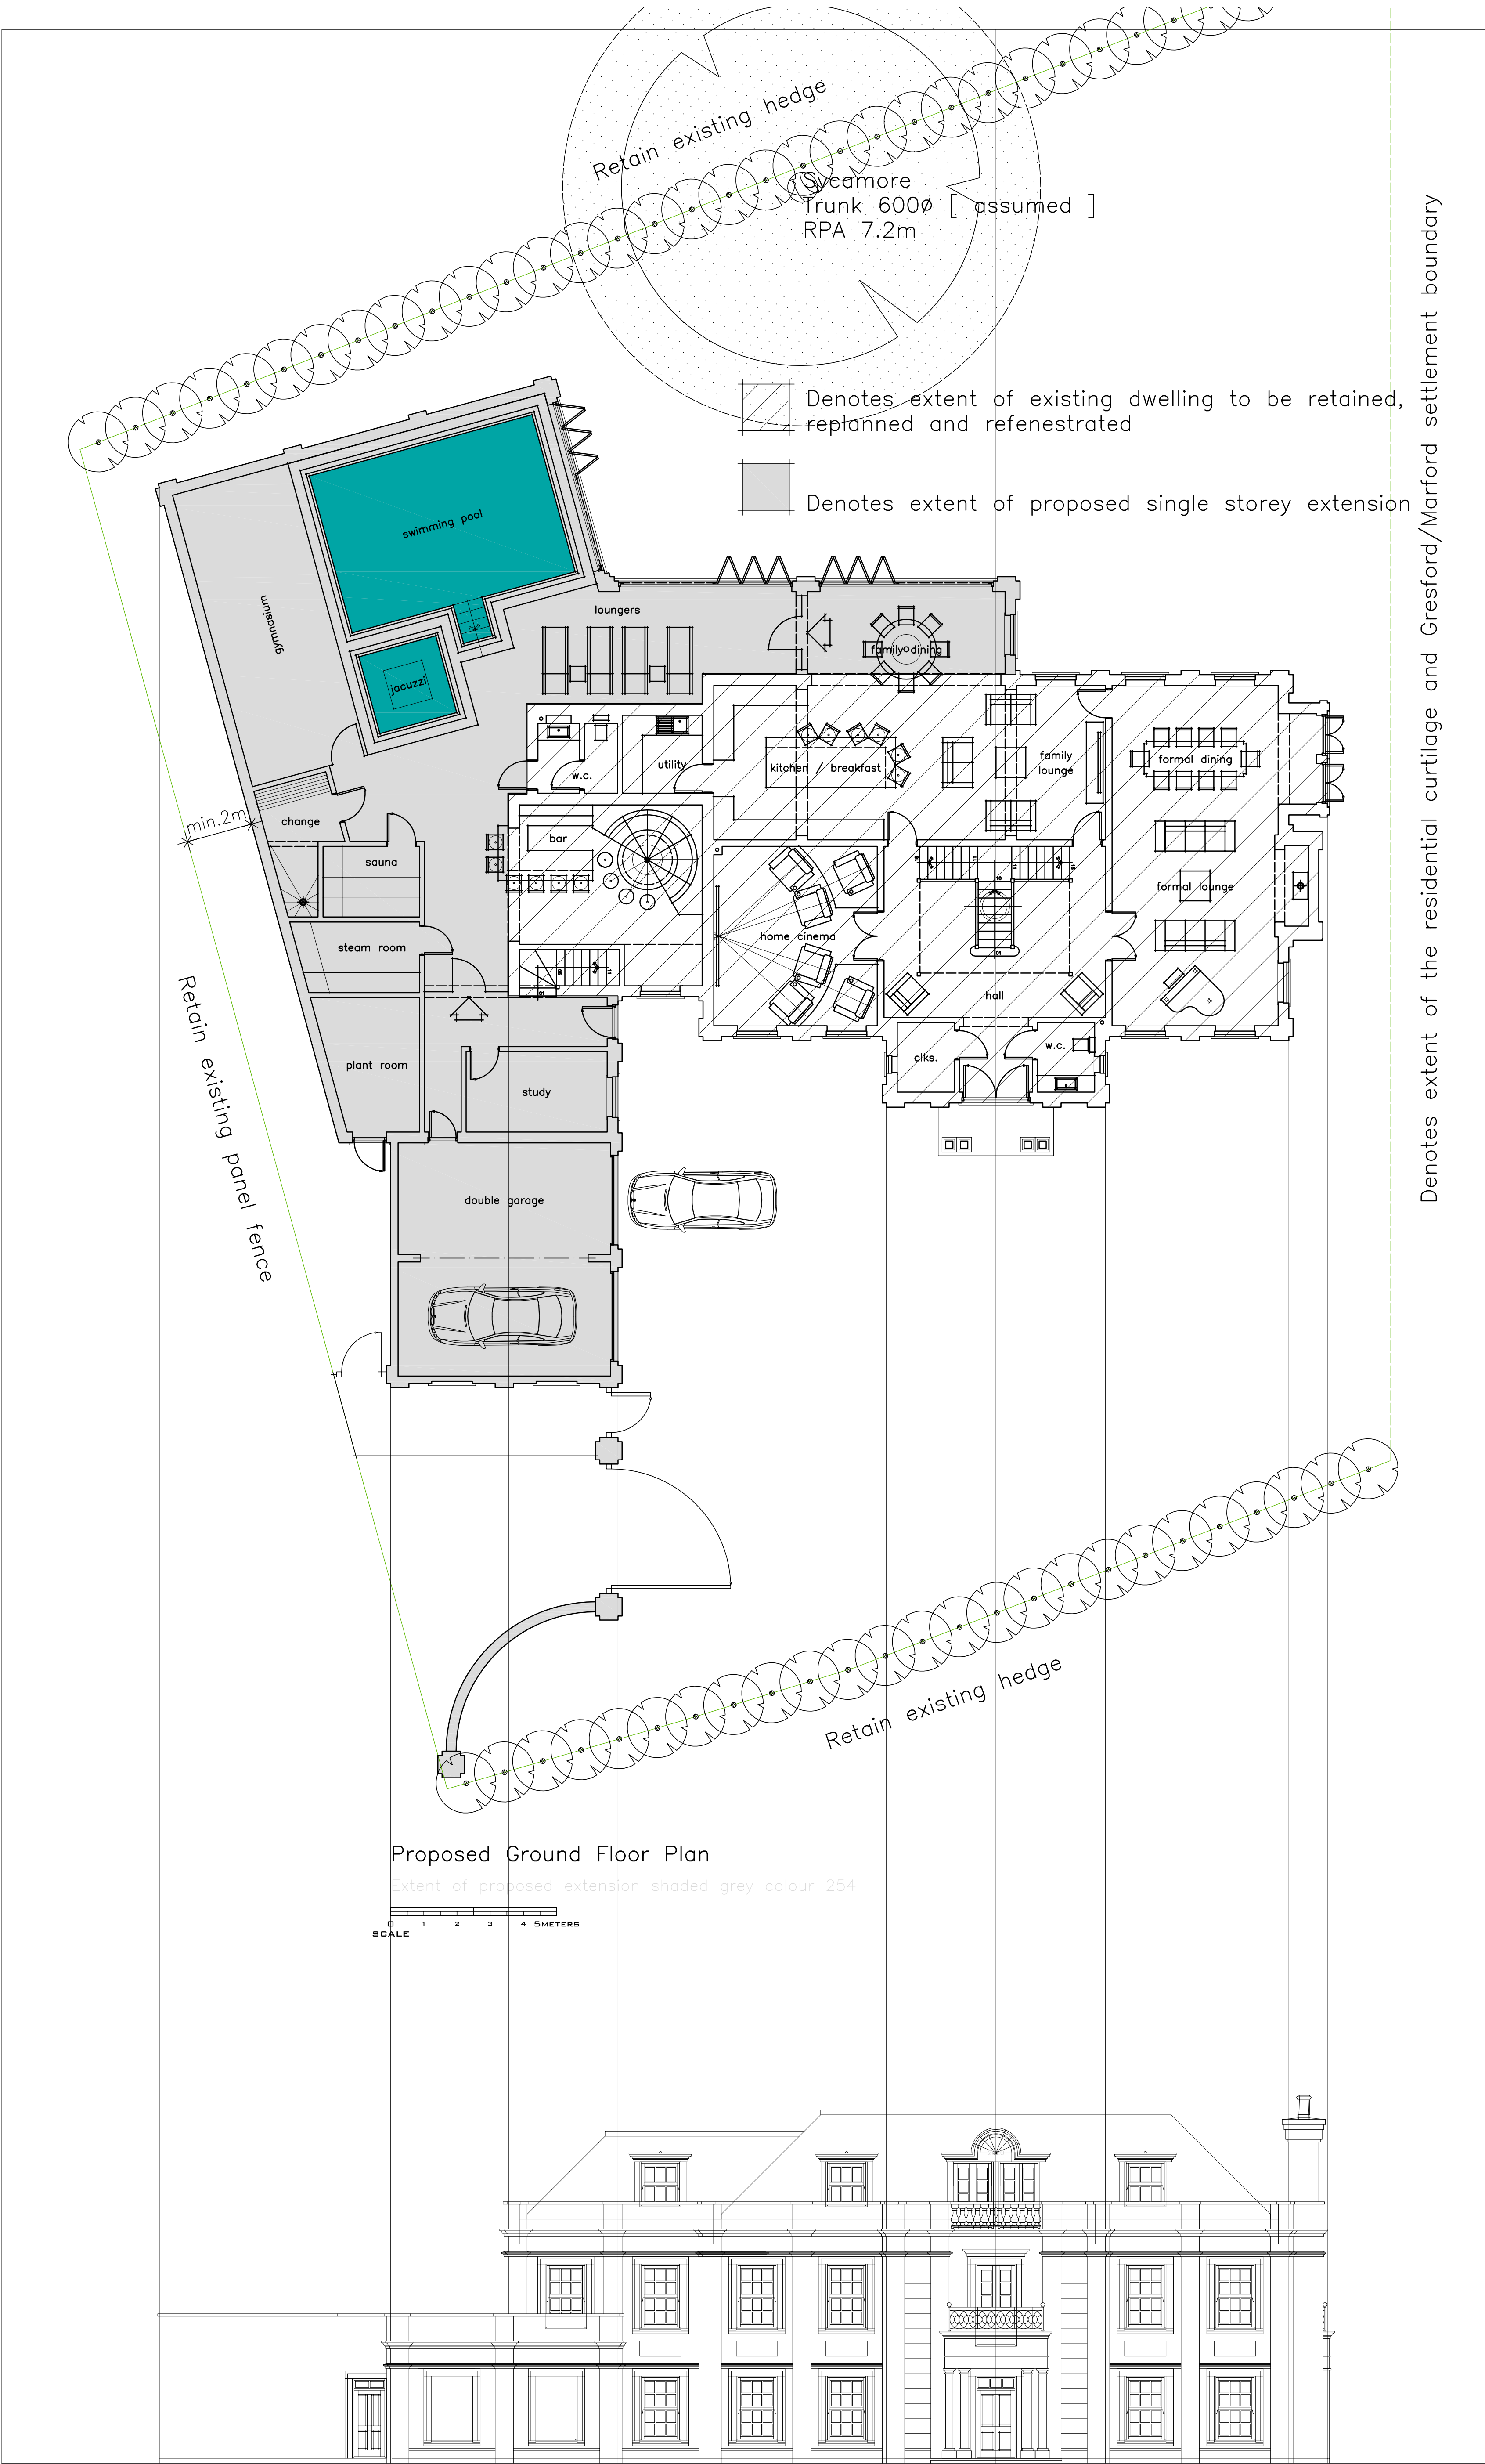

Denotes extent of the residential curtilage and Gresford/Marford settlement boundary

Proposed Ground Floor Plan

Extent of proposed extension shaded grey colour 254

SCALE
0 1 2 3 4 5 METERS

Proposed Front Elevation

SCALE
0 1 2 3 4 5 METERS

REVISIONS

REV	DATE	NOTES
REV A	19.01.21	NOTES ADDED, HEDGE & TREE SHOWN



S M ARCHITECTURAL LIMITED
T/A S HOMEWOOD DESIGN
THE COACH HOUSE
BURLEIGH LODGE
BURLEIGH DRIVE
OFF SUTTON ROAD
MILE OAK
TAKWORTH
STAFFORDSHIRE
B75 3PE
T : 01827 289898
E : INFO@HOMWOODDESIGN.CO.UK
W : WWW.HOMWOODDESIGN.COM

CLIENT:
M J RUSSELL

PROJECT:
PROPOSED ALTERATIONS
& EXTENSIONS
MIDLAKE HOUSE
OFF HILLOCK LANE
GRESFORD

DRAWING TITLE:
PROPOSED FLOOR PLANS
& ELEVATIONS
[SHEET 1 OF 4]

PLANNING DRAWING

SCALE 1:100@A1	CHECKED SM
DATE NOV.2020	DRAWN BY EC

DWG.NO 1222	03	REV. A
----------------	----	-----------