




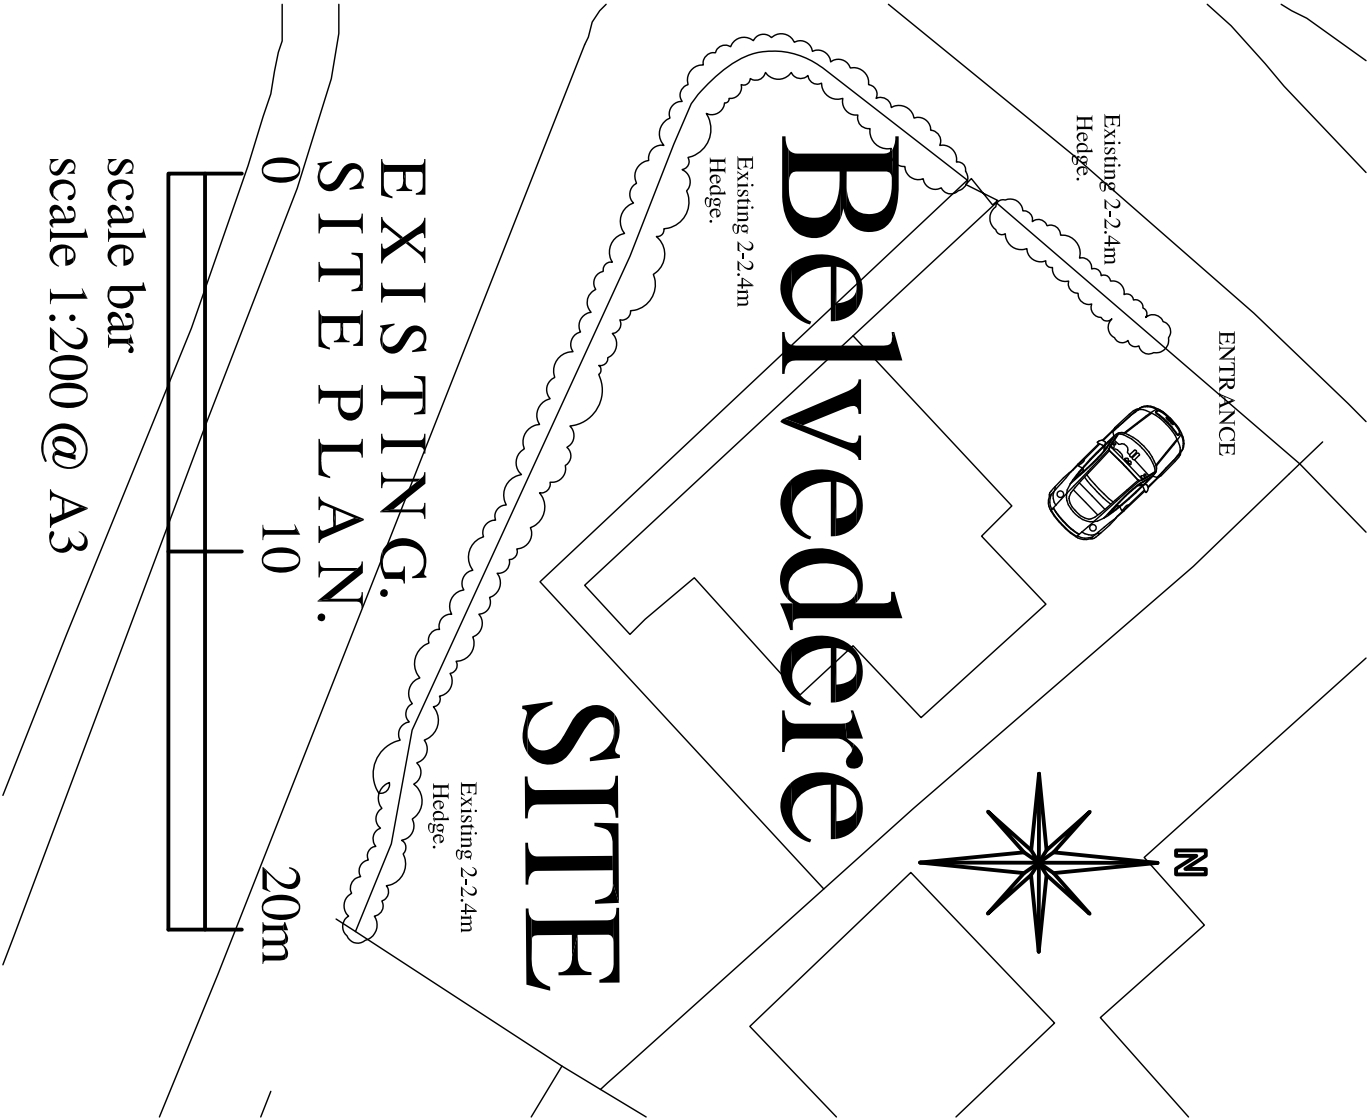

scale bar
scale 1:200 @ A3

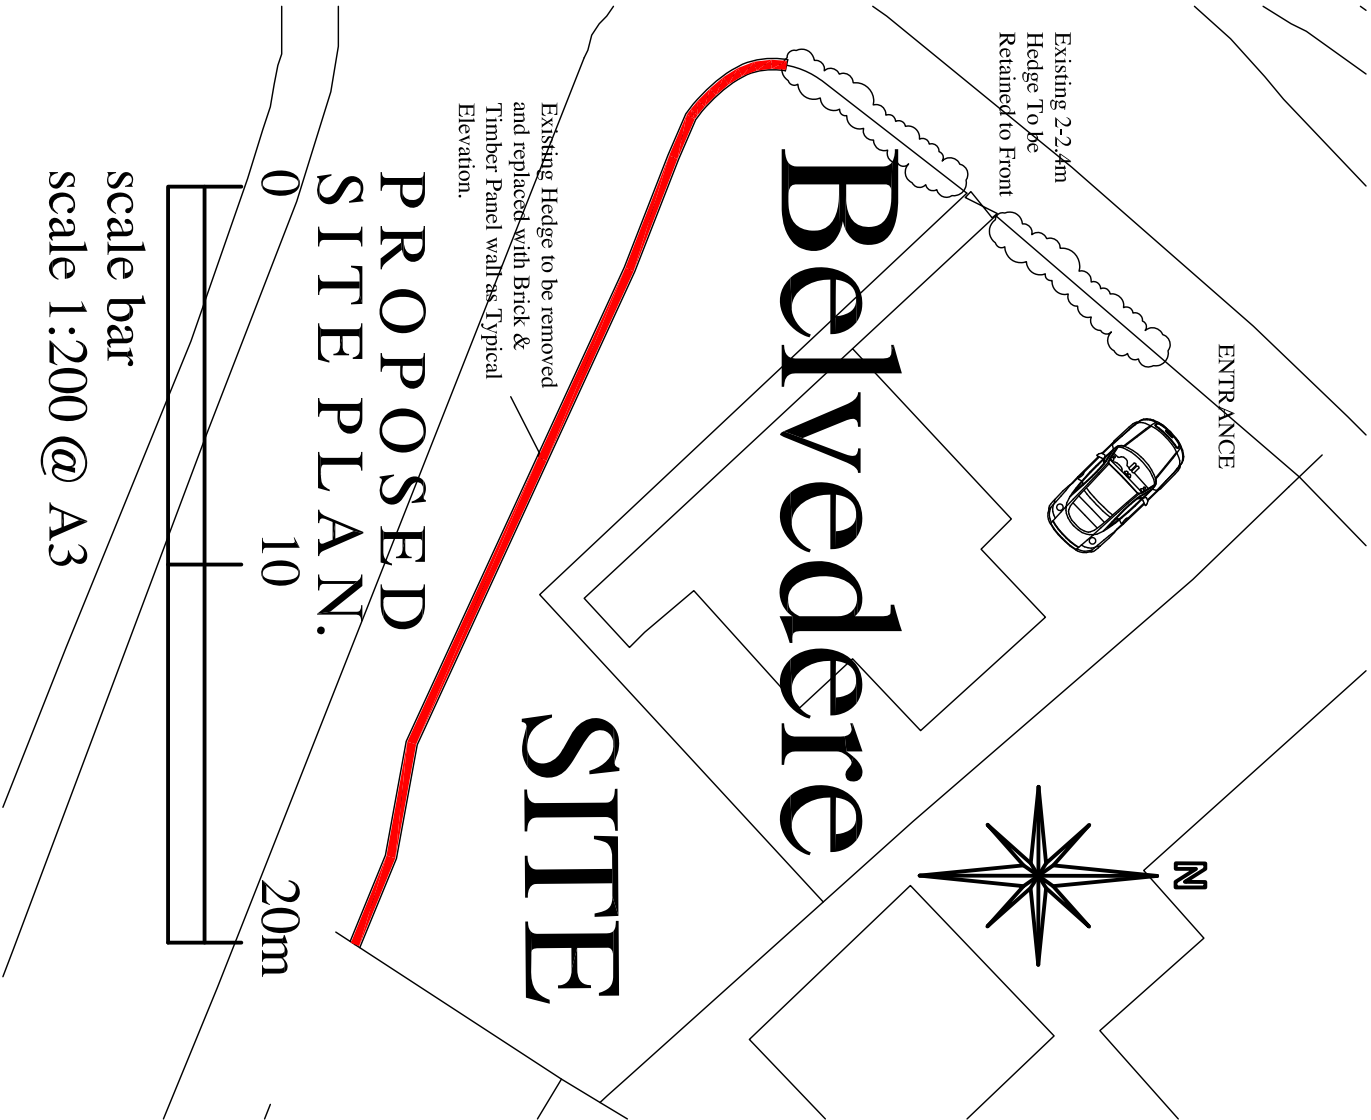

scale bar
scale 1:200 @ A3

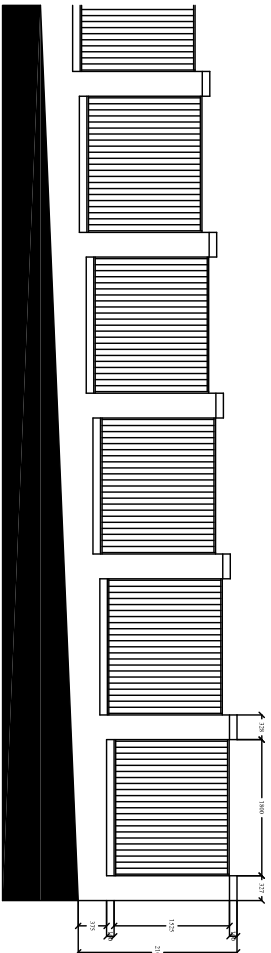

TYPICAL ELEVATION
SCALE 1:100

BRIEF WALL SPECIFICATION

NEW BOUNDARYWALL TO BE CONSTRUCTED WITH THE FOLLOWING MATERIALS.
BRICK WALL TO MATCH BRICK COLOUR OF HOUSE WITH BLUE BRICK DETAIL AS COPING AND UNDER FENCE PANEL.
TIMBER INFILL PANELS TO BE STAINED FOR WEATHER PROTECTION.
WALL HEIGHT TO BE MINIMUM OF 2m HIGH DUE TO SLOPE OF FOOTPATH ON ROAD SIDE.



Ph/Rev.	Revision Details	Date

andrew hannett limited
civil | structural | architectural

Office 14, Redwither Business Centre, Wrexham. LL13 9XR.
Tel. 01978 664256 Mobile 07761 346542 e-mail ah.ltd@talktalk.net

Client: Mr.R, Murphy.		
Project: Proposed New Boundary Wall At Belvedere, Glan Llyn Rd, Bradley, Wrexham Existing, Proposed Site Plan & Proposed Wall Elevation.		
Scales: As shown @ A3	Date: October 2020	Phase/Rev: -
Drawing No: 2020/02		