


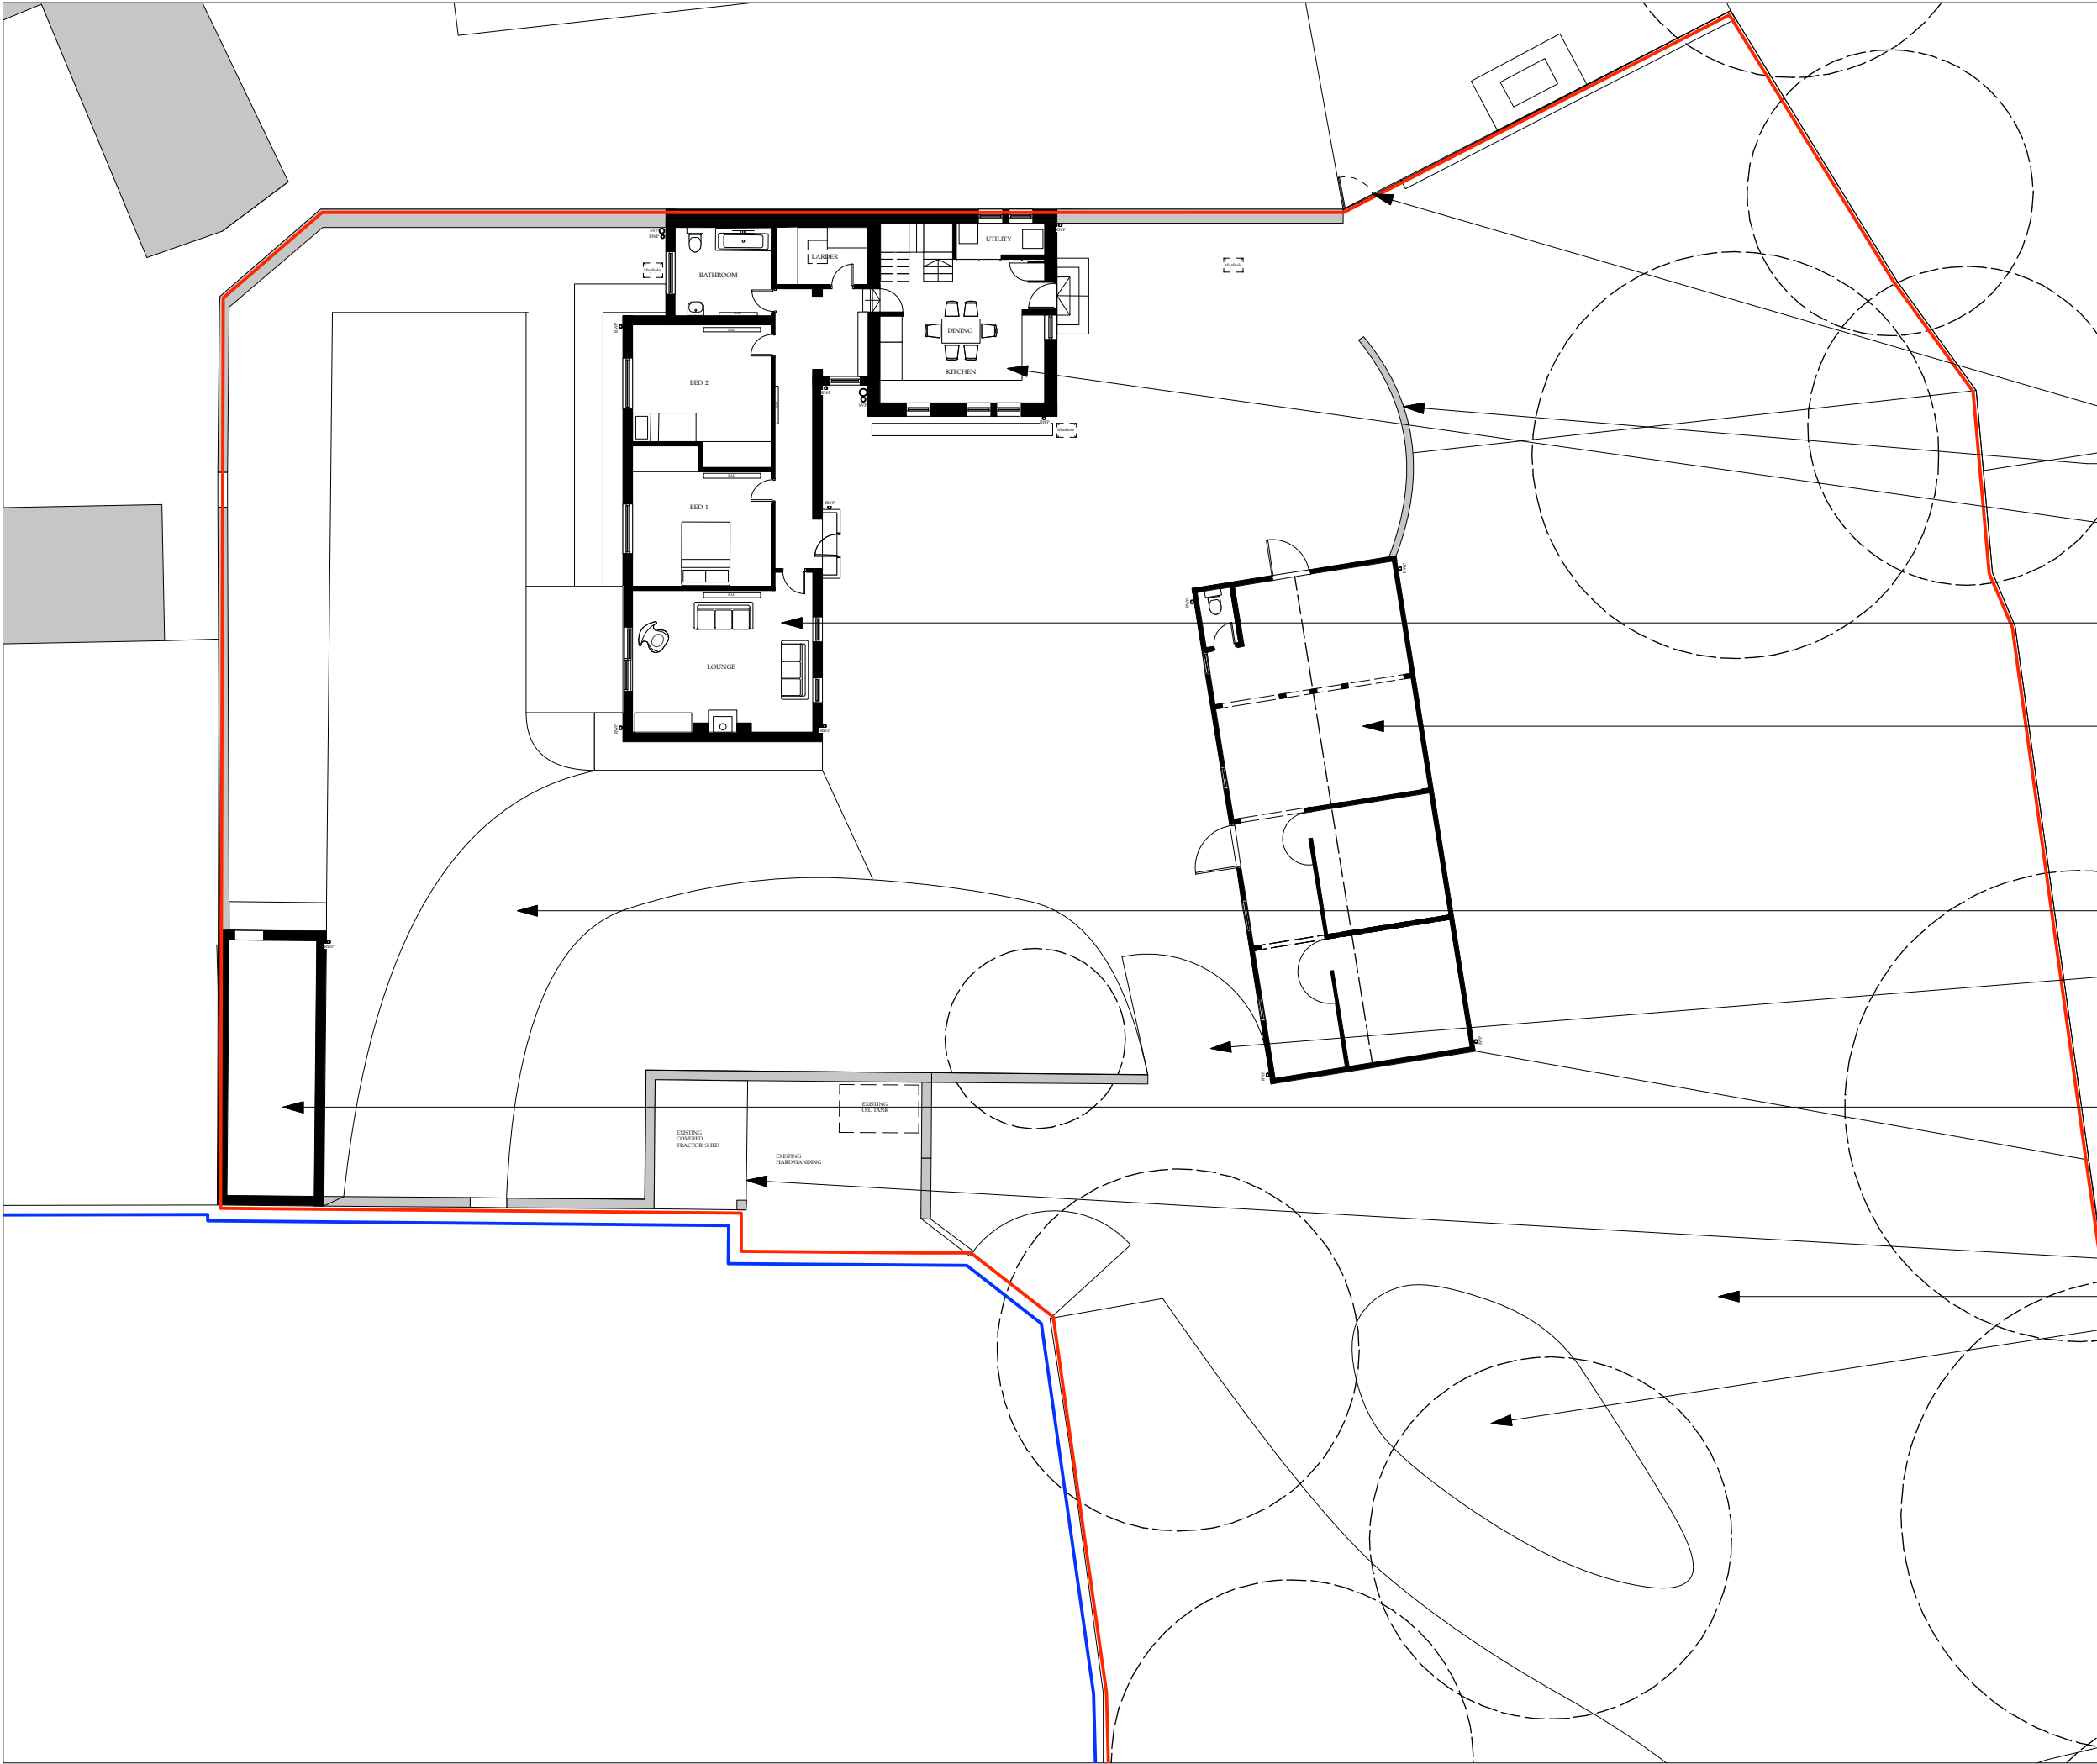

TREVALYN WOOD, ROSSETT - 373

ARCHITECTURAL EMPORIUM Ltd
EMAIL: mail@architectural-emporium.co.uk
WEB: www.architectural-emporium.co.uk
ADDRESS: 13 Hope St, Liverpool, L1 9BQ
PHONE: +44 (0)151 363 0000

0 1 2 5 10



- North Point

- Application Site Boundary

Existing pedestrian metal gate access to rear access road

Existing curved brick wall with stone copings.

Existing two storey grain store as part of main family home

Existing single storey 1980's bungalow as part of main family home

Existing single storey barn currently utilised as storage space.

Existing area of cobbled floor finish.

Existing automatic timber vehicular access gate to be removed and retained for re use

Existing outbuilding currently utilised as storage

Existing tractor store. Refer to drawing 3.201 for further details.

Existing gravel driveway

Existing planted roundabout

Rev A: 14.05.20
Revised planning submission

FOR: PLANNING

CHECKED BY: TW | DRAWN BY: MS

SCALE: 1:200

PAPER SIZE: A3

JOB: TREVALYN WOOD, ROSSETT NO. 373

0.003_Rev_A

FIRST ISSUE: 26.09.19

EXISTING SITE PLAN_02