


Proposed
Ground Floor

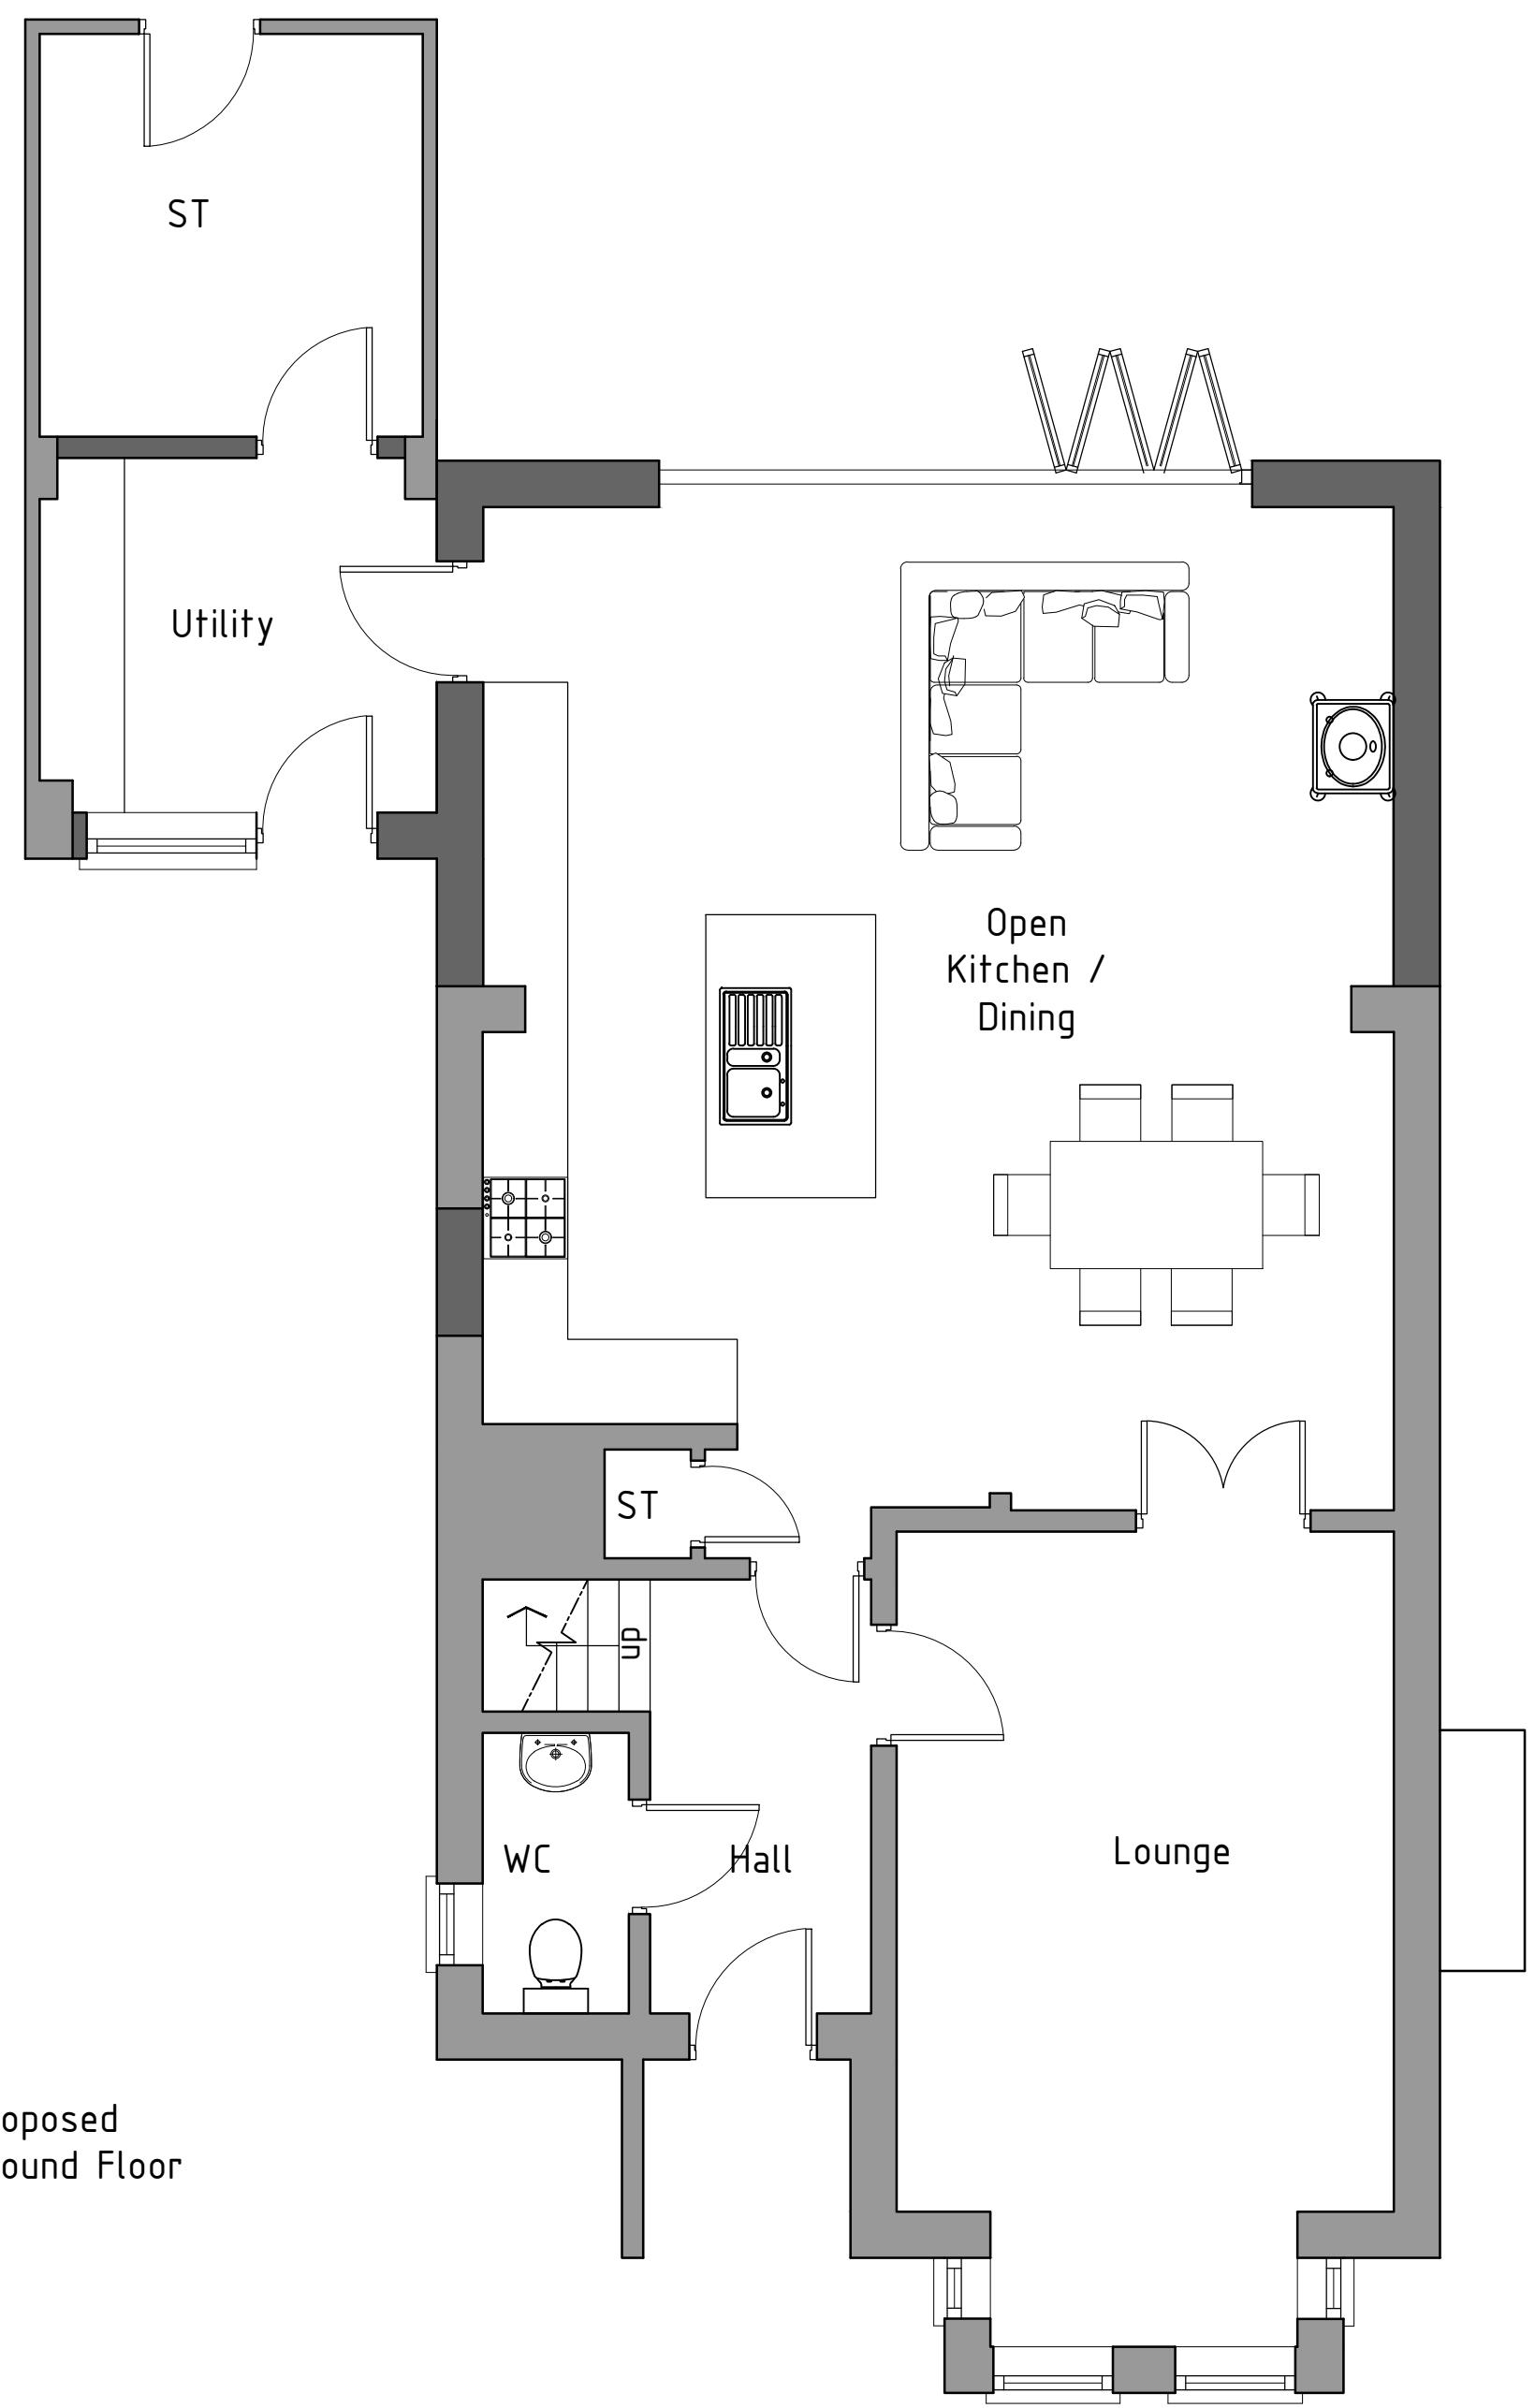



HDS Architectural Services, The Foundry,
15 Yorke Street, Wrexham
LL13 9LW
Tel (01978) 345250
www.hdsarchitectural.co.uk

Project; 14 St. Mellion Crescent , The Fairways, Wrexham, LL13 9GZ	
Title; Ground Floor Plan as Proposed	Scale (A2); 1:50
Dwg No; MC/PD/03	Date; October 2020
Revision;	