


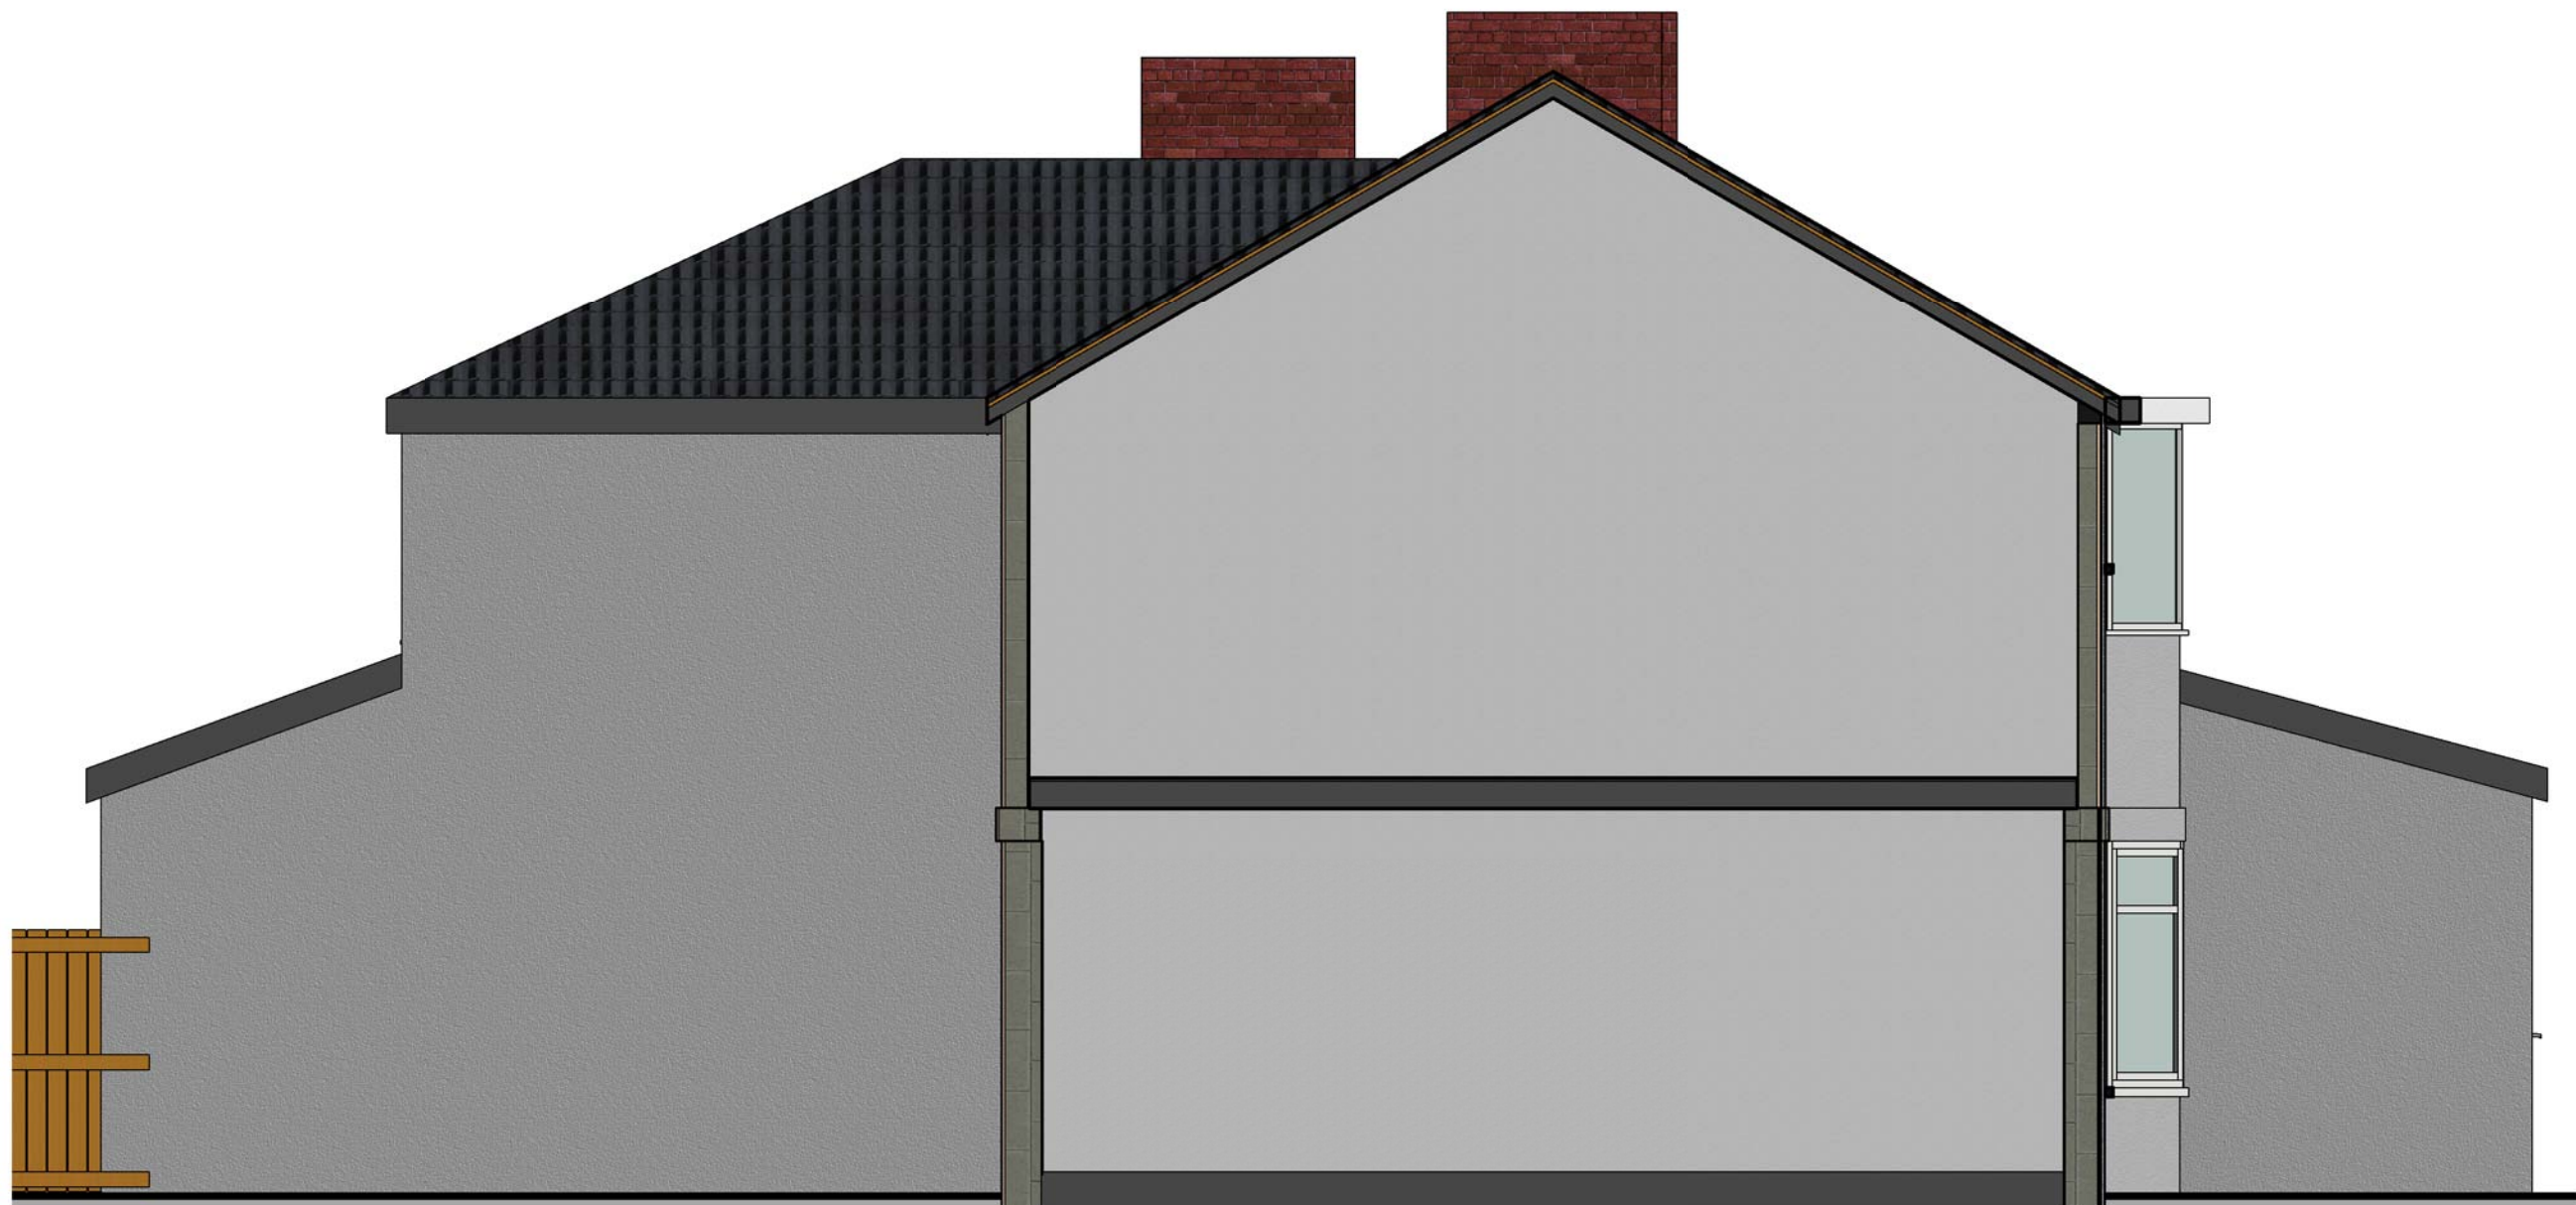


1 Side Elevation (Neighbour)
1 : 50



2 Front Elevation
1 : 50



3 Side Elevation
1 : 50

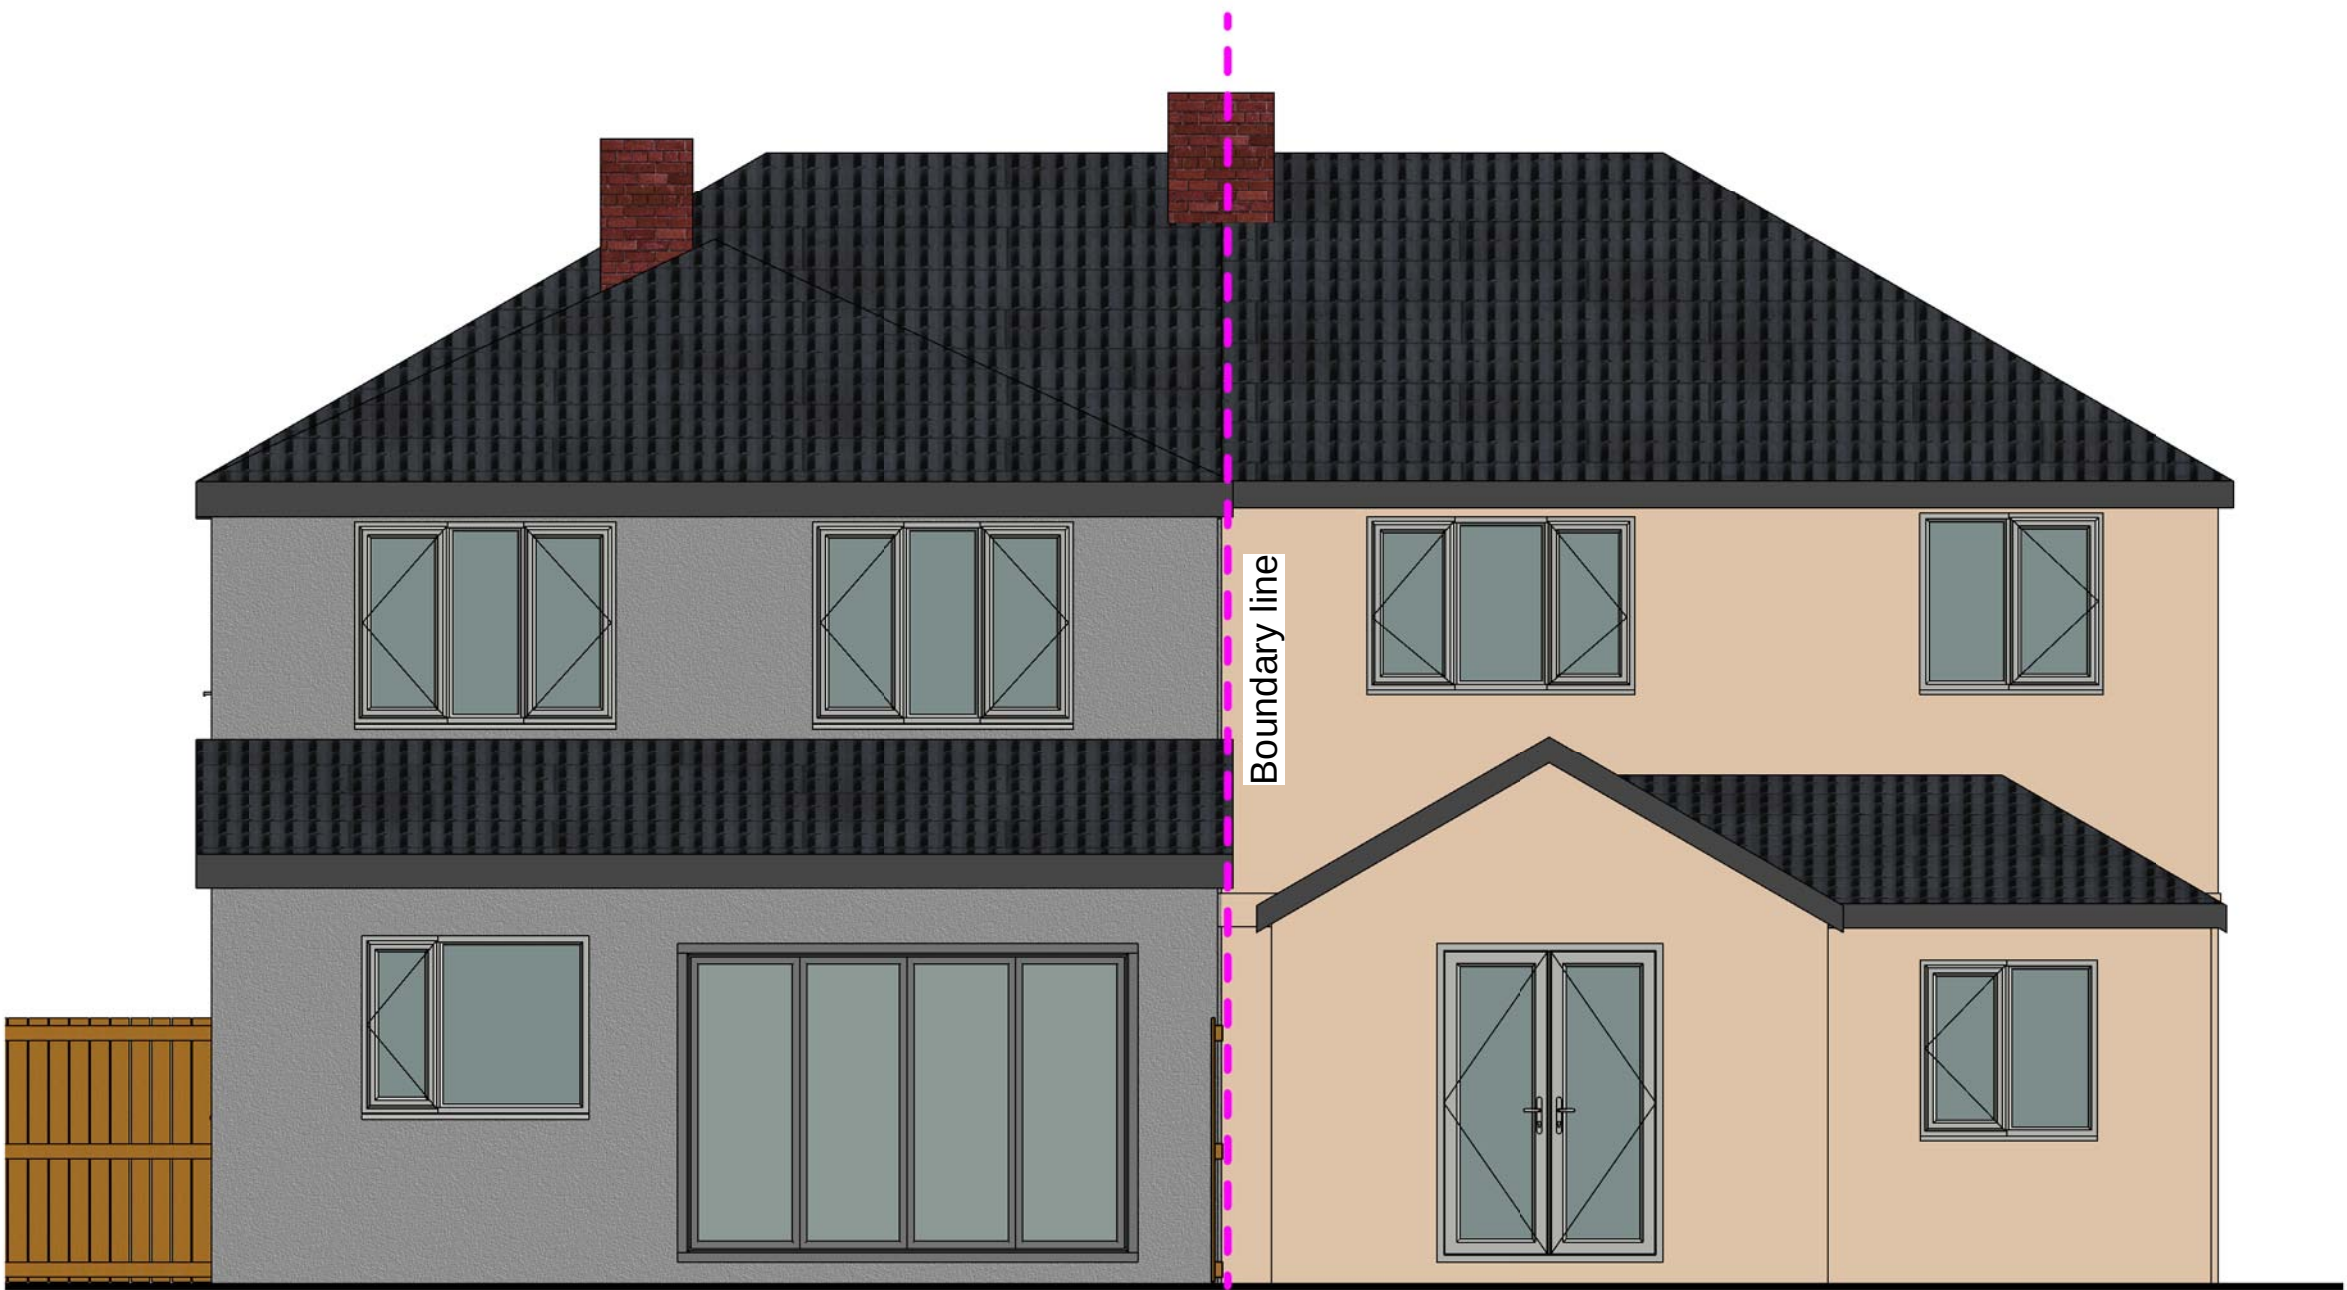

4 Rear Elevation
1 : 50

This drawing (or any part thereof) may not be copied, transmitted or disclosed to any third party or unauthorized person without written permission of space.
This drawing is to be read in conjunction with all other relevant drawings prepared by consultants and sub-contractors.
Do not scale from this drawing. Work only to printed dimensions. Report any discrepancies to the architect or representatives thereof

Rev	Description	Date
A	Updated to client comments	15/09/20
B	Updated to client comments	18/09/20

CODE	SUITABILITY DESCRIPTION

STATUS	PURPOSE OF ISSUE

Space Architectural Ltd.
121 Penny Lane
Haydock, St. Helens
WA11 0QX
stuart@space-architectural.co.uk

PROJ Briarwood, Llwyneinion Road,
Legacy Rhostyllen,
Wrexham LL14 4ET

TITLE

Proposed Elevations

CLIENT

Mrs Paulina Jecz

DRAWN BY	CHECKED BY	DATE
RM	-	31/08/2020

SCALE (@ A1)	PROJECT NUMBER
1 : 50	1057

DRAWING NUMBER	REV
A103	B