



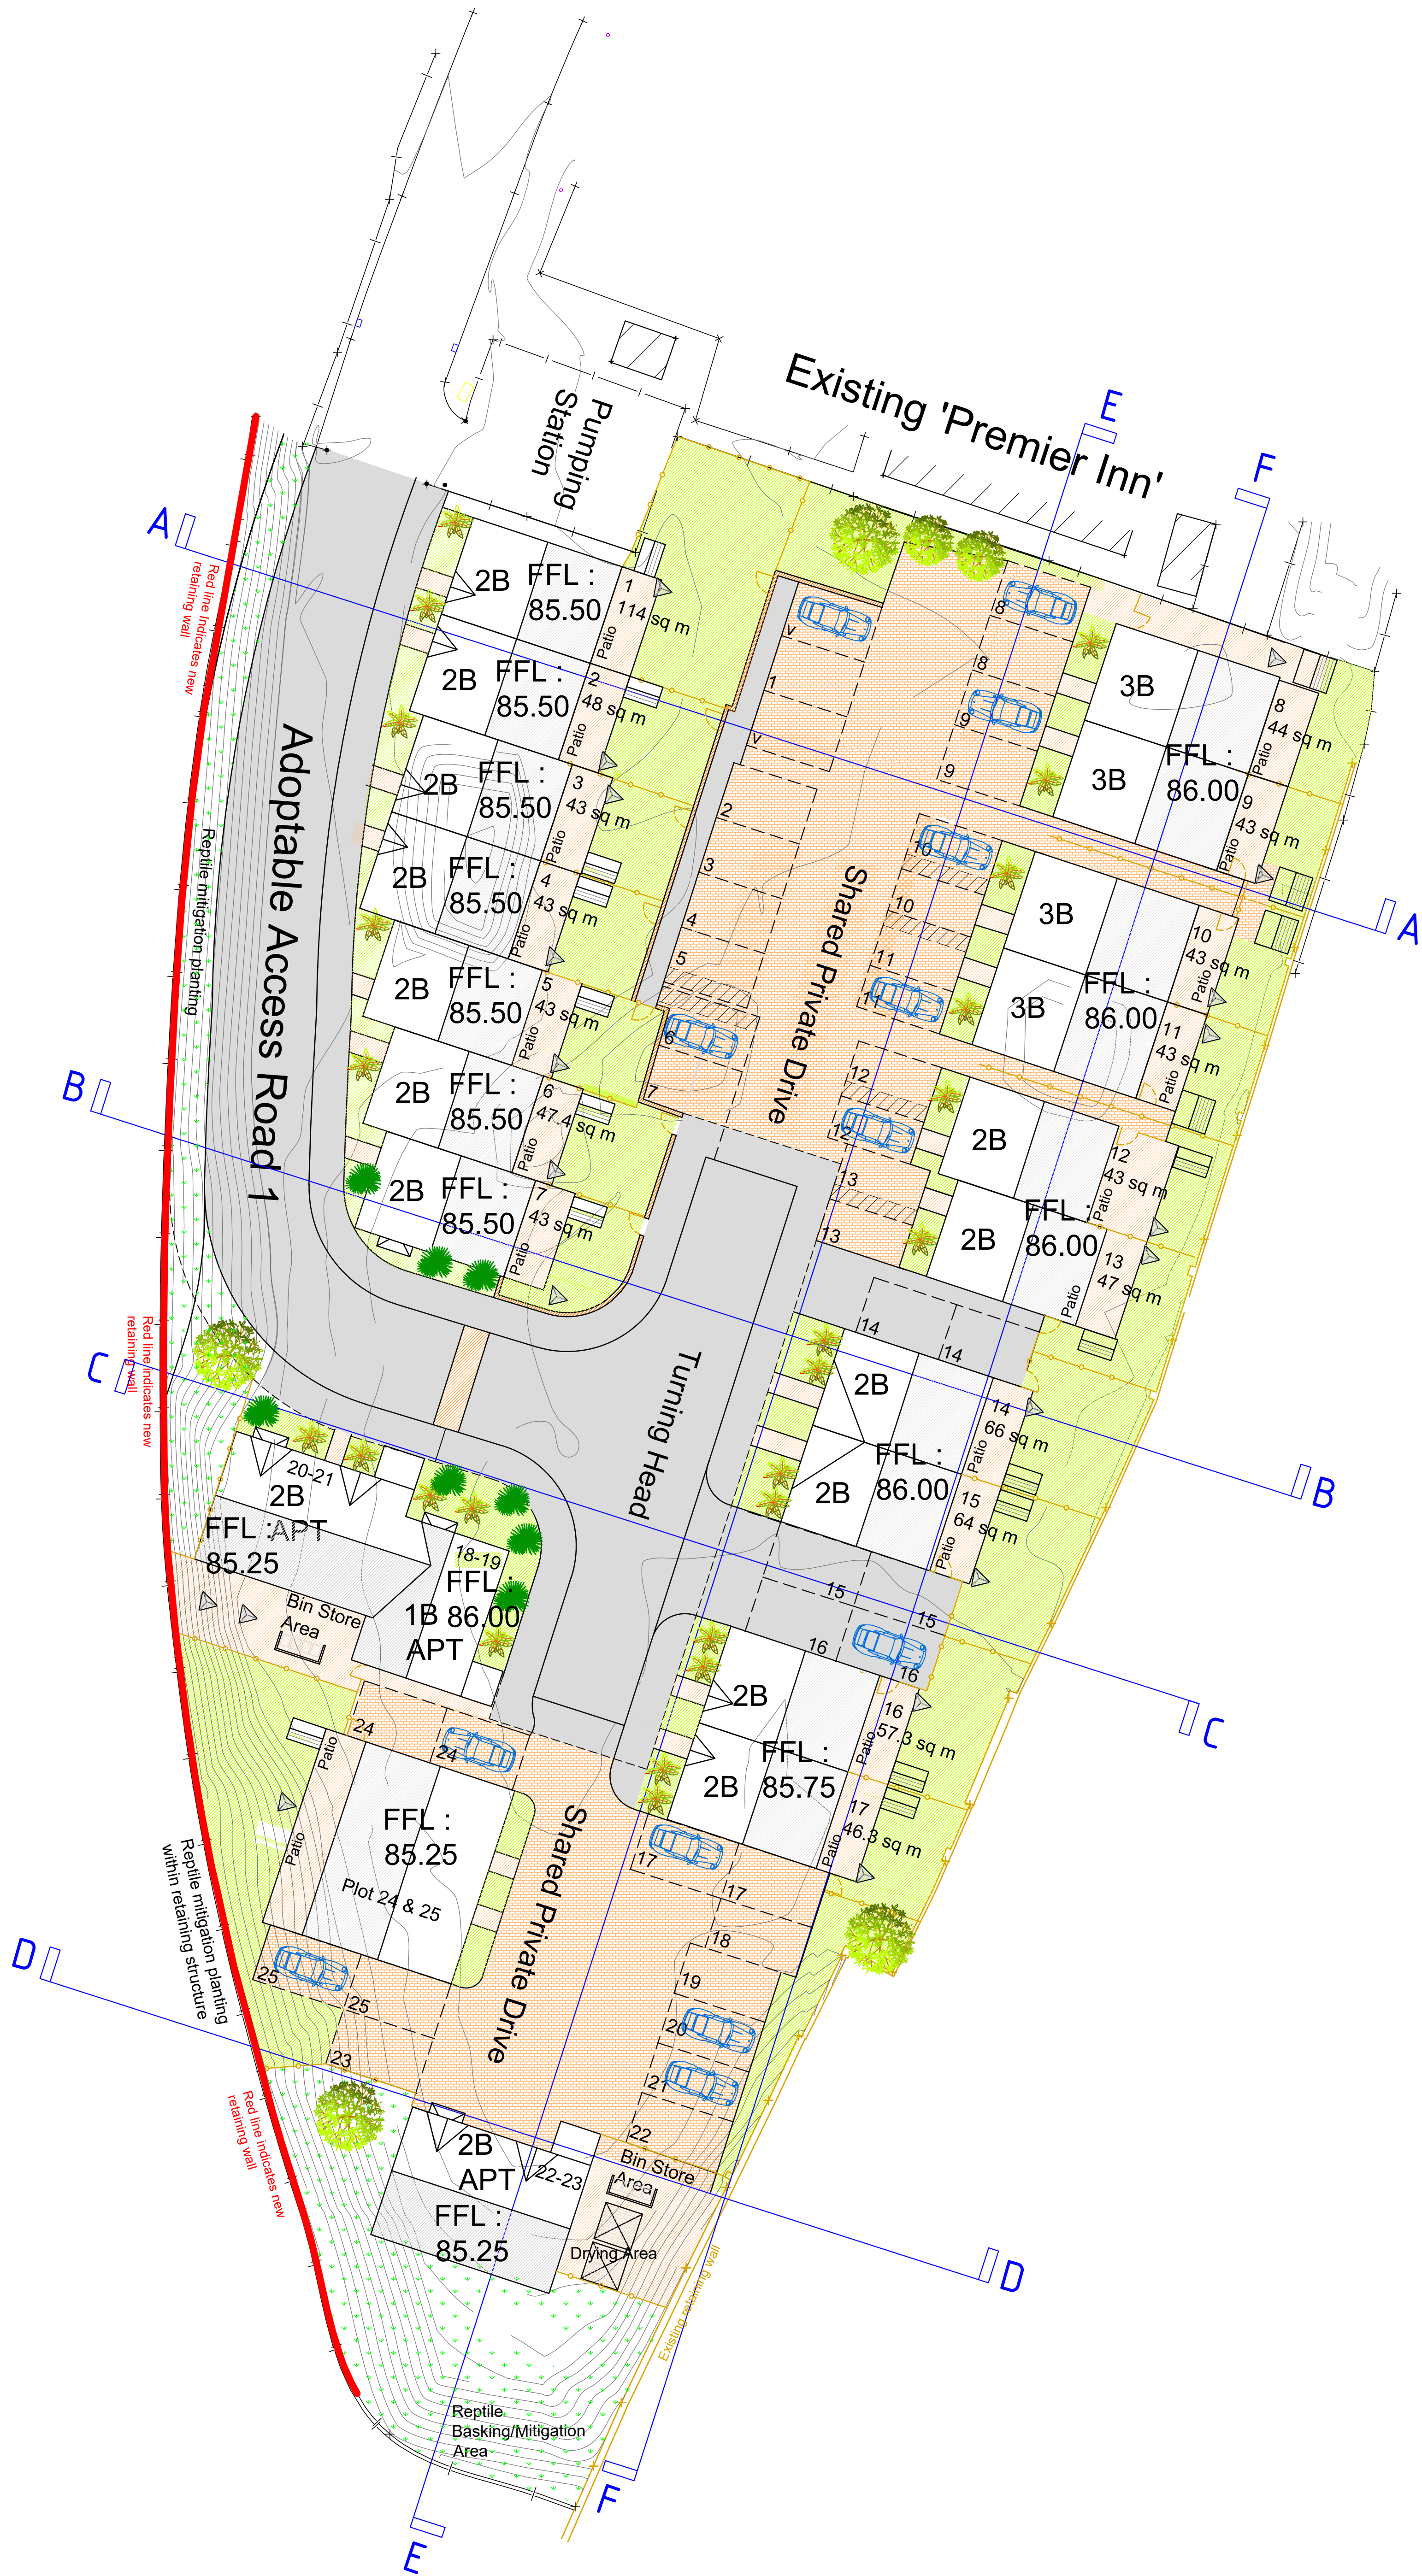

BLOCK PLAN
SCALE - 1:200

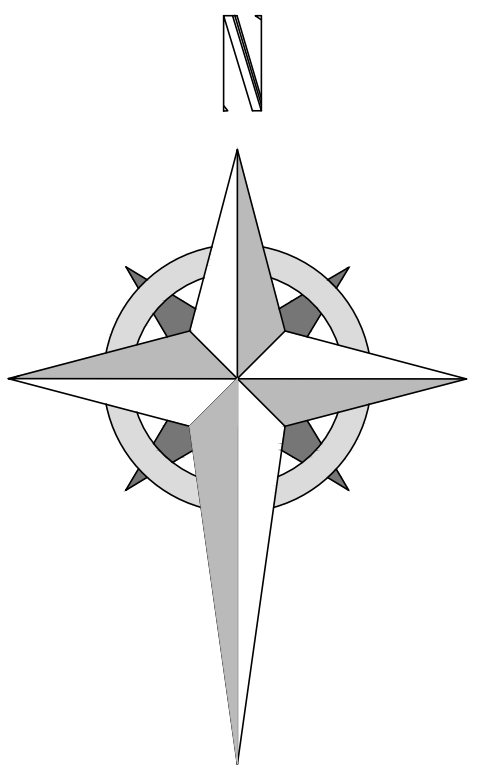

Ferndale Villa, 25 Manley Road,
Wrexham, LL13 8HD
Tel (01978) 353445
www.hdsarchitectural.co.uk

Project; Residential Development to Land adjoining 'Premier Inn', Jacques Way, Wrexham.	
Title; Site Plan As Proposed	Scale (A1); 1:200
Dwg No; JWA/PD/00	Date; February 2018
Revision; Rev A: Amend risk as requested by client - 28-03-17 Rev B: Add environmental etc - 04-04-18 Rev C: Amend layout to apartments - 01-10-18 Rev D: Amend layout to apartments - 05-10-18 Rev E: Add bin store and drying line - 08-10-18 Rev F: Remove acoustic fence - 16-10-18 Rev G: Amend layout to suit latest scheme - 08-02-19 Rev H: Add further info as requested by WPA - 13-02-19 Rev I: Amend layout to suit latest scheme - 08-04-19 Rev J: Amend Plans 2B and 25 as requested - 16-10-20	