




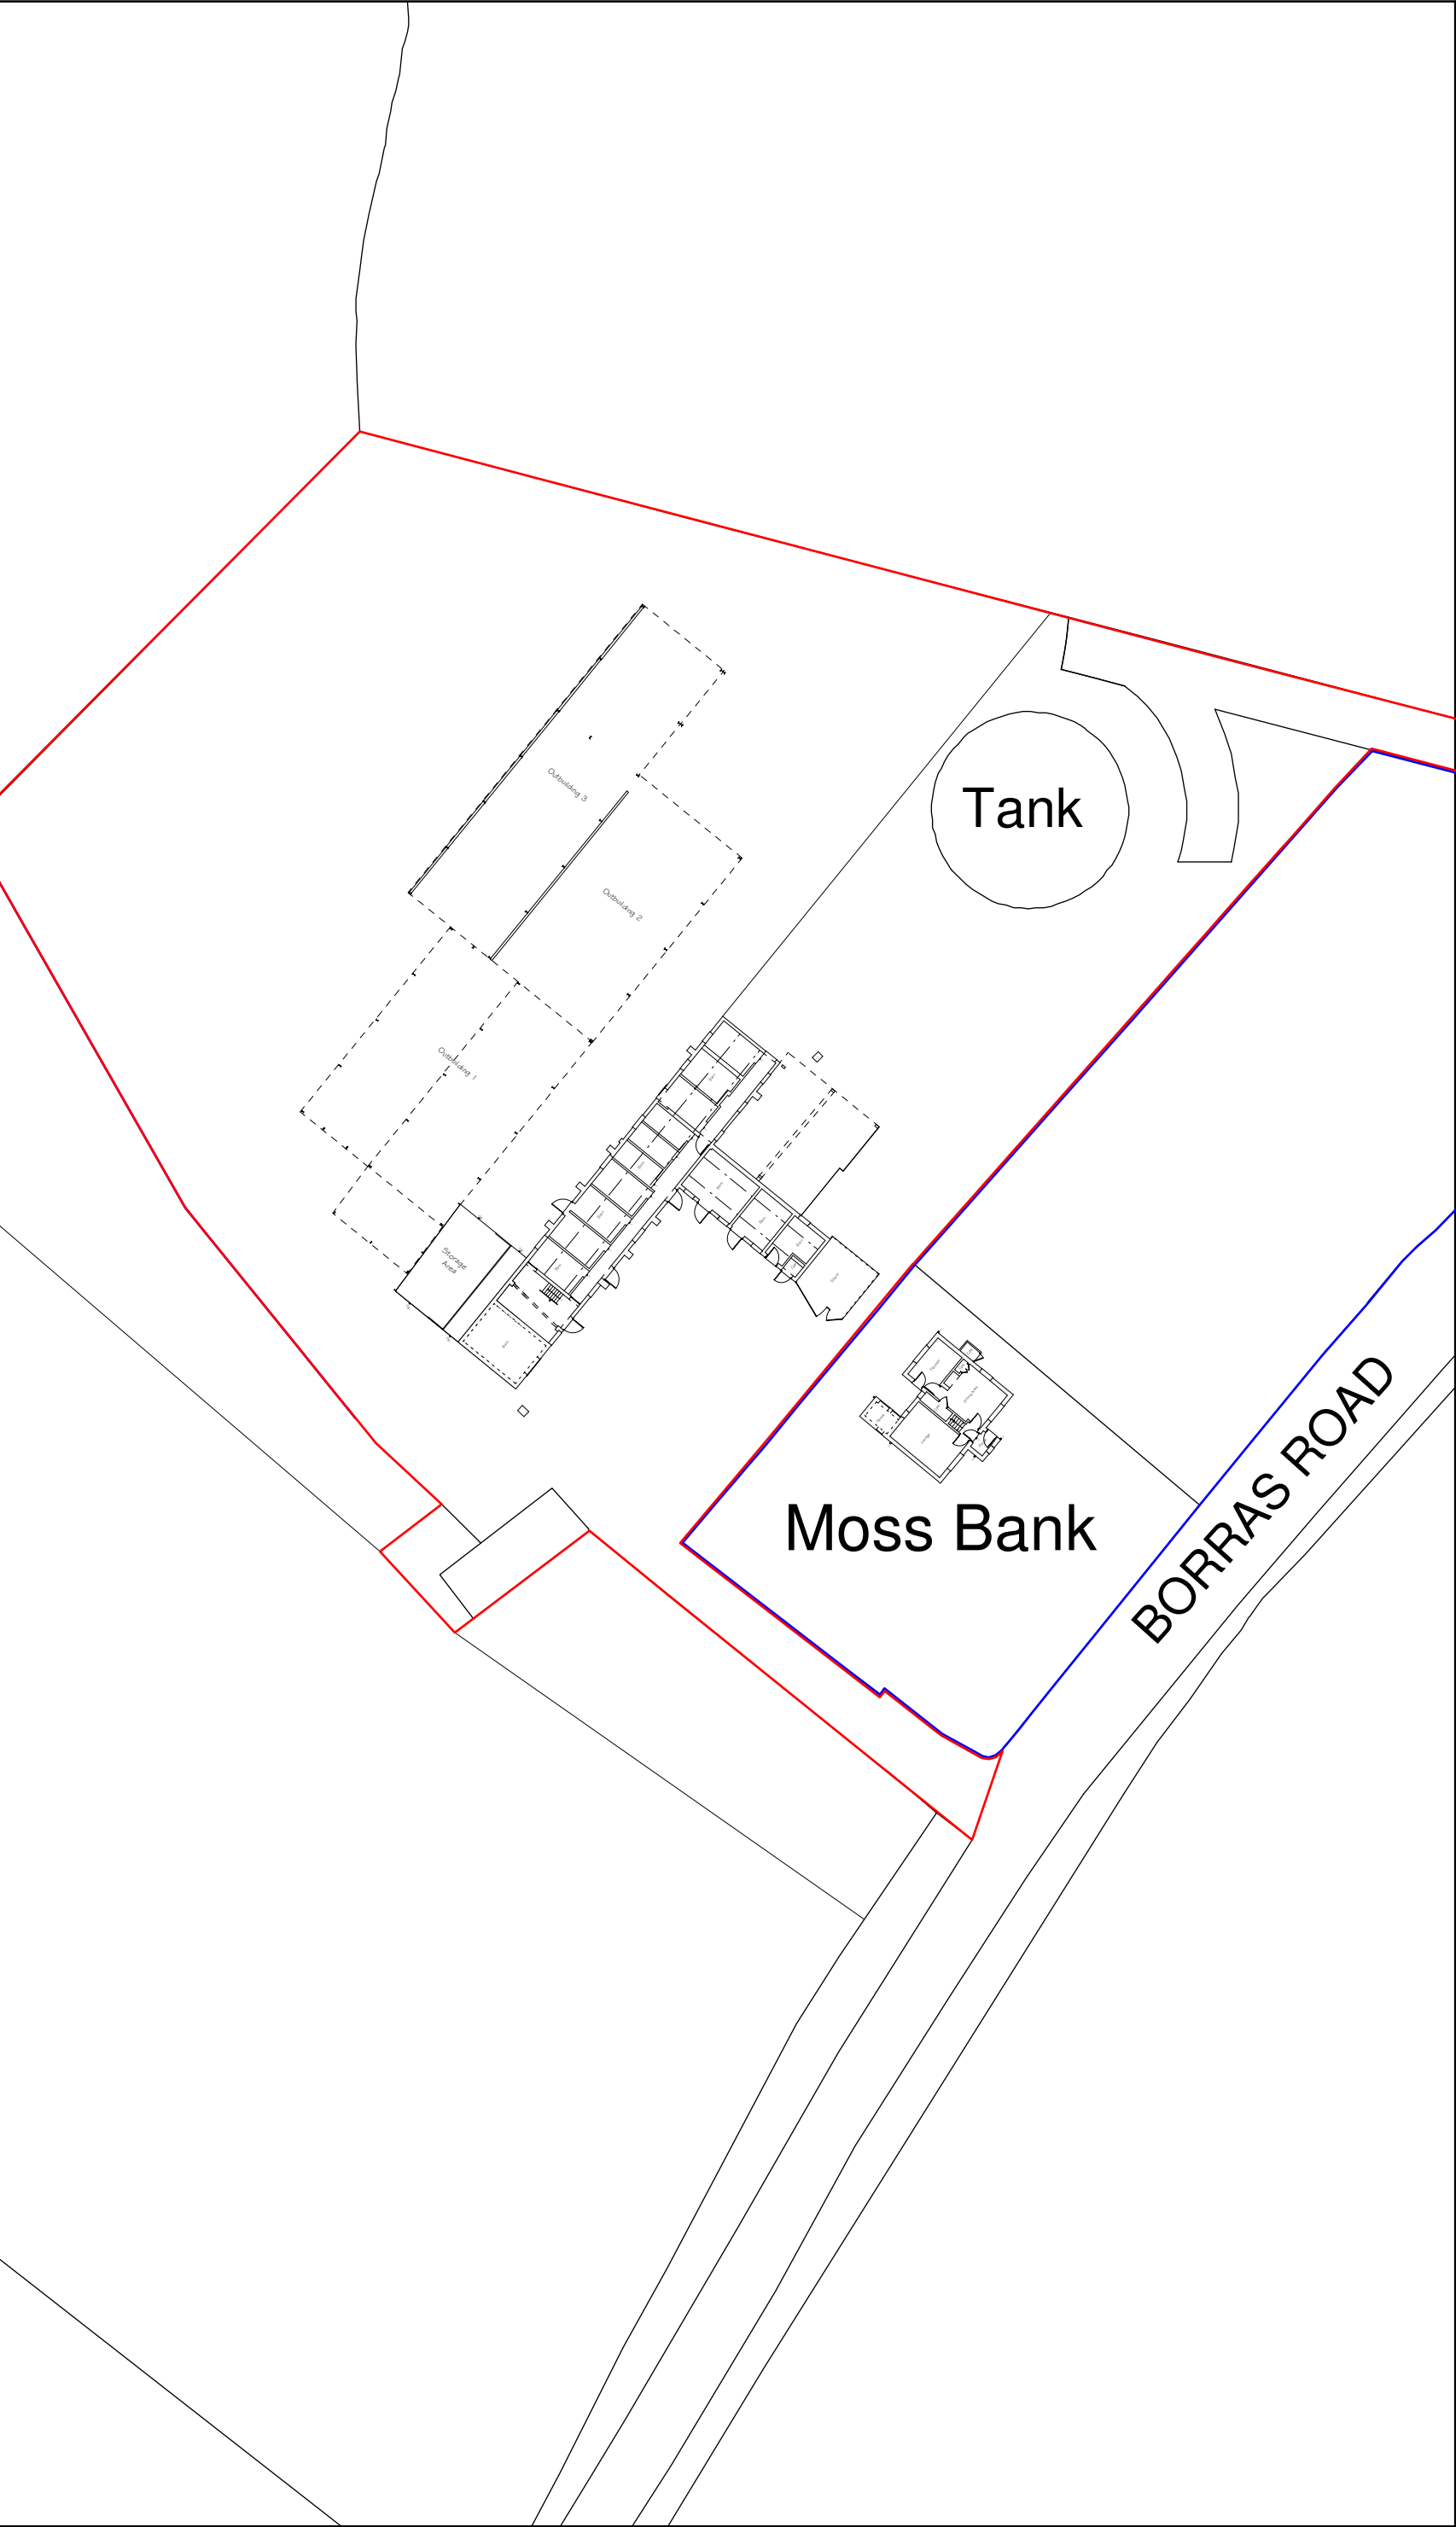

Site Plan 1:500

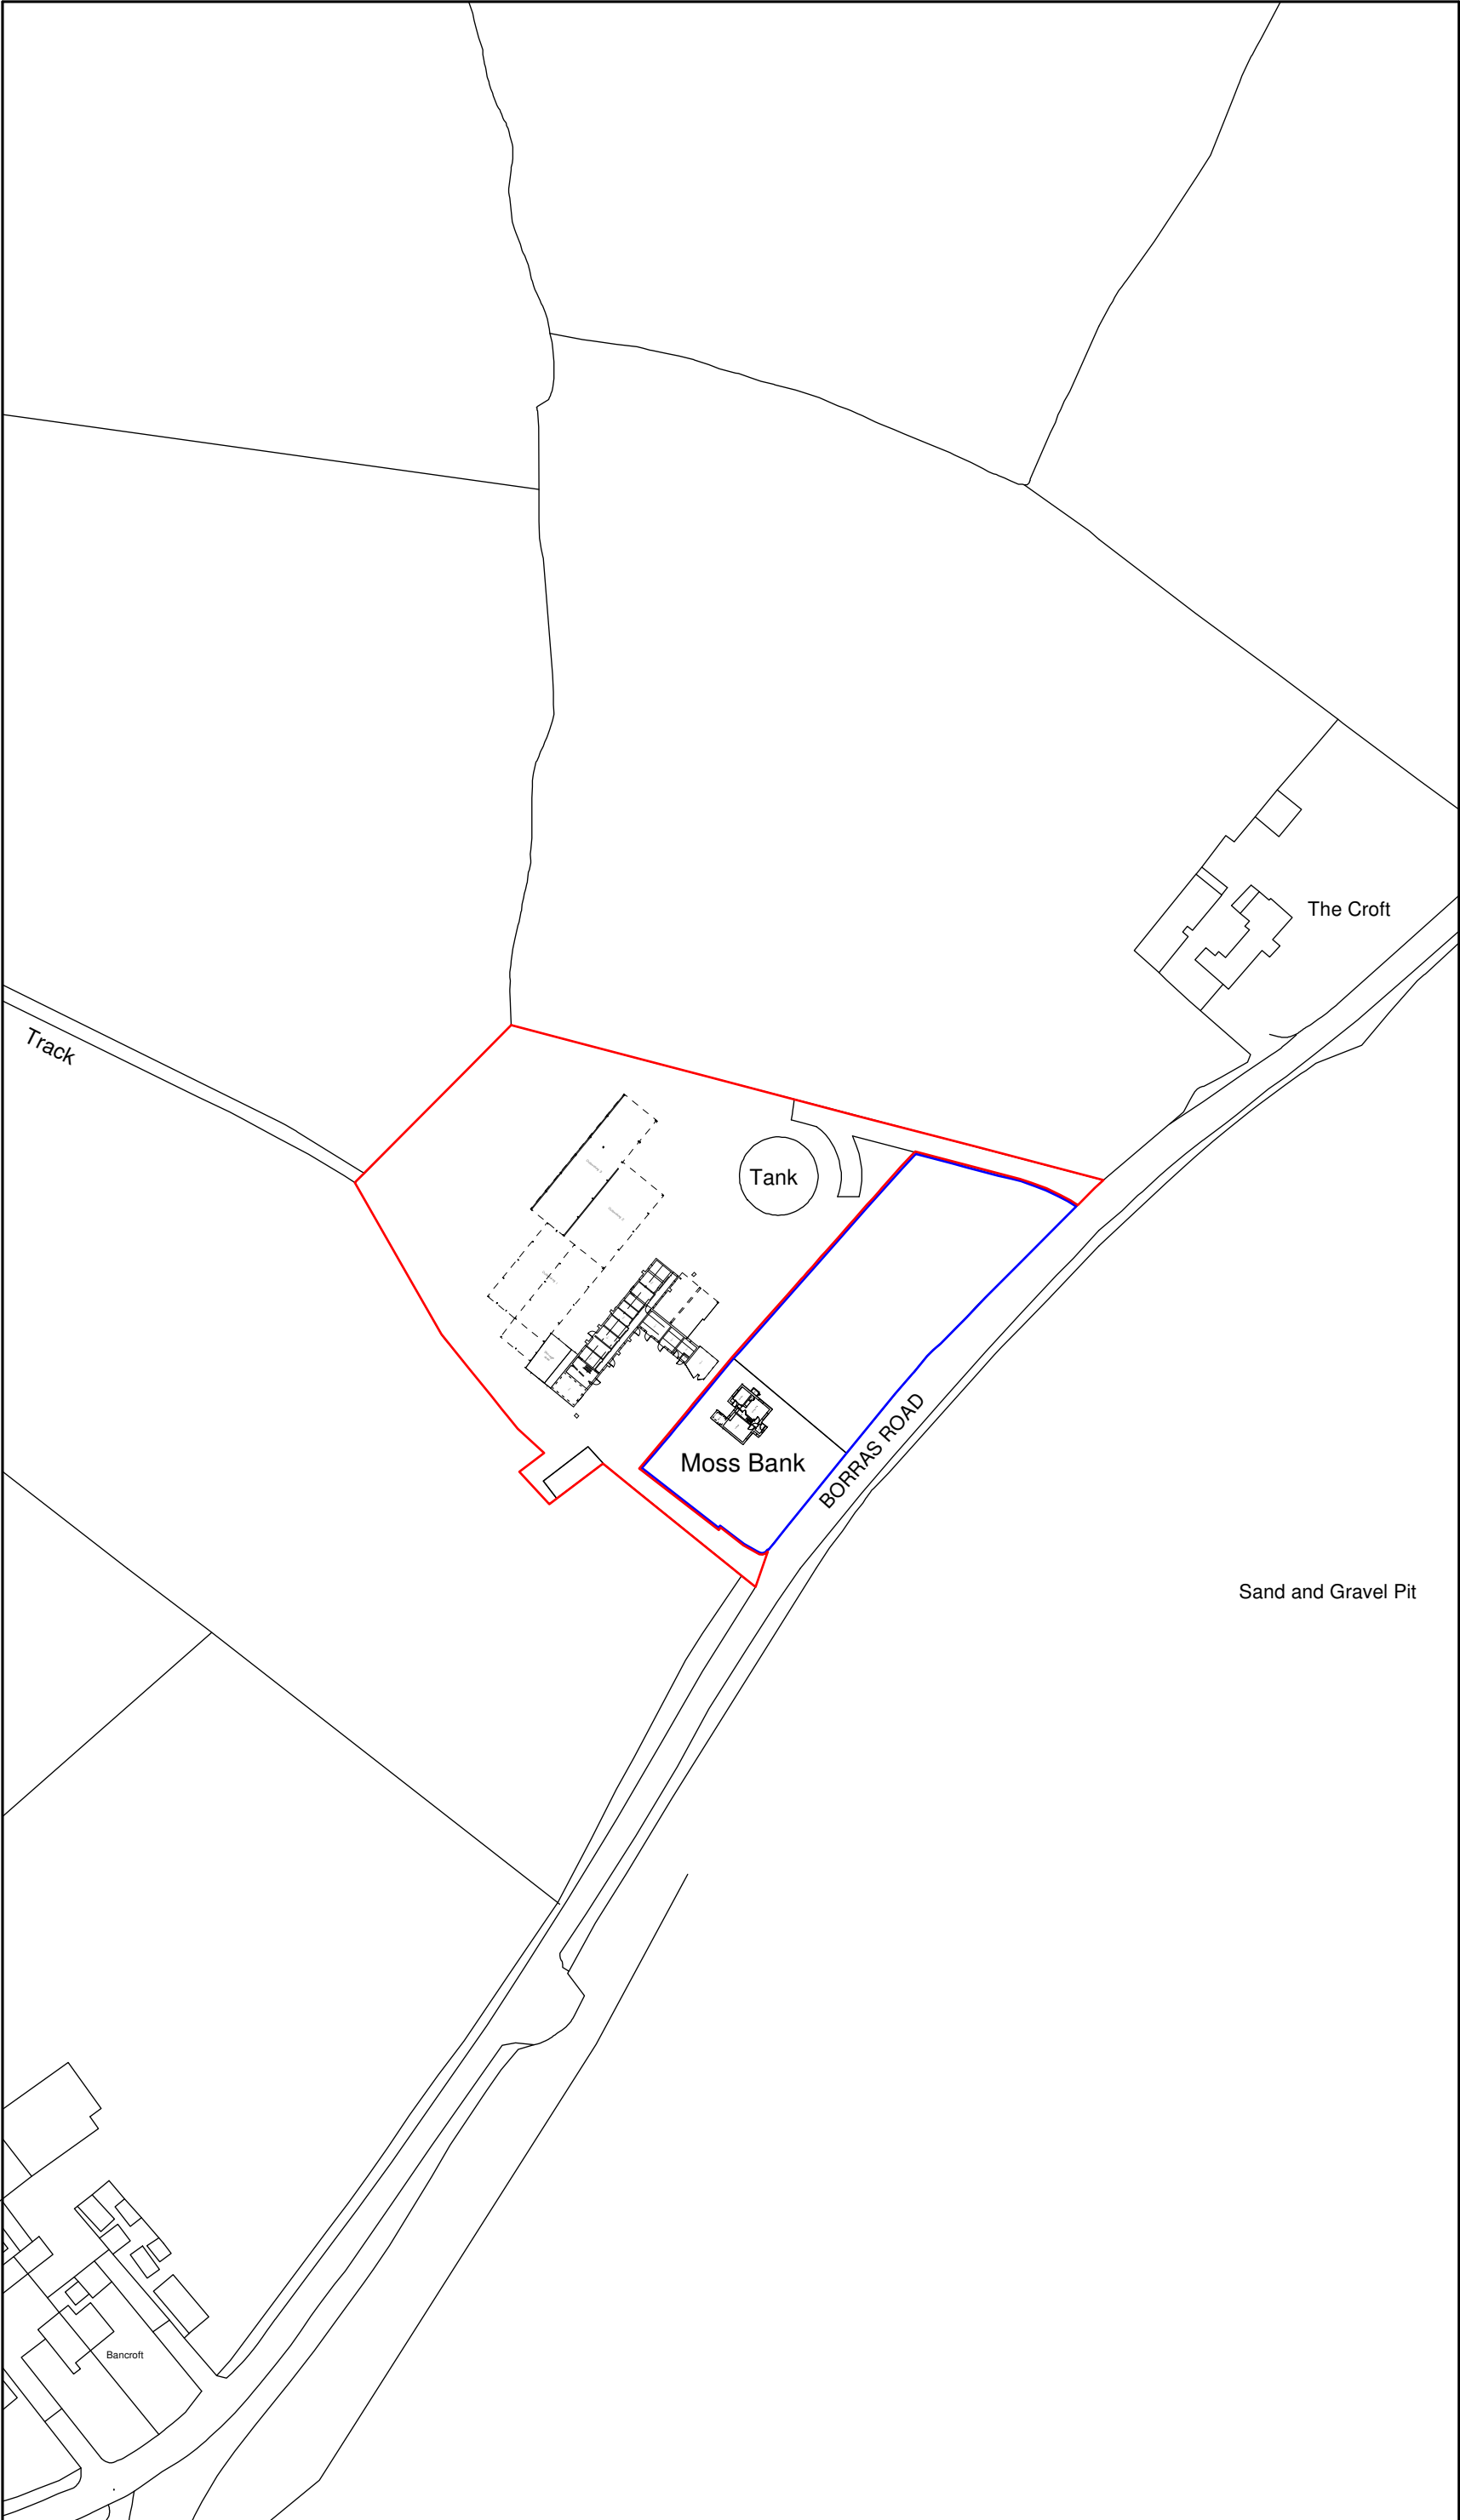

Location Plan 1:1250

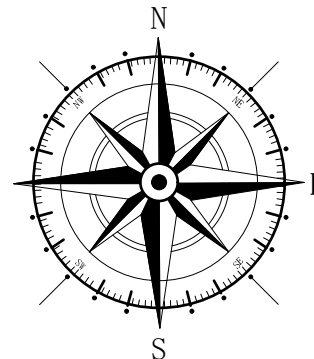

Key

- Application Site
- Land owned by Applicant

Rev	Date	Detail	Initial
D	11/20	Outbuildings	E.M.J
C	08/20	Amended application site	E.M.J
B	07/20	Amended application site	D.J.E.
A	01/20	Amended application site	D.J.E.

Project:

Proposed alterations at Moss Bank Farm, Borrás Road, Borrás Head, Wrexham, LL13 9TN.

Title:

Site & Location Plan

Scale: (A2)

1:500 & 1:1250

Drawn By:

E.M.Jackson

Date:

Oct 2019

Drawing No:

S087/003

Sheet:

1 of 1



Office 3K4,
Redwither Business Tower,
Wrexham. LL13 9XT
Tel: 01978 356500
www.blueprintarchitectural.com
© copyright all rights reserved