
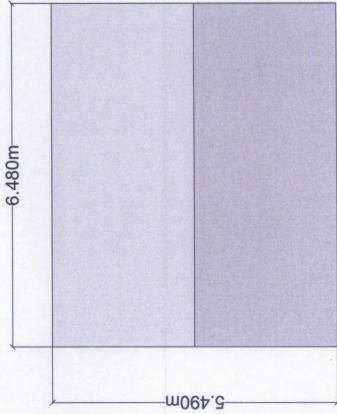
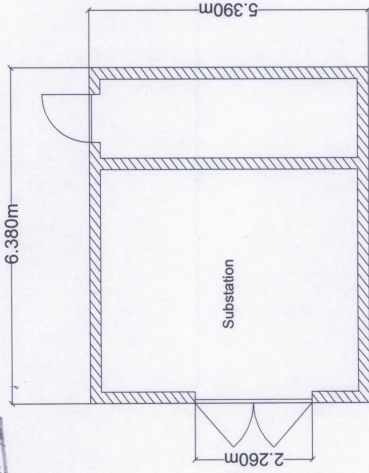
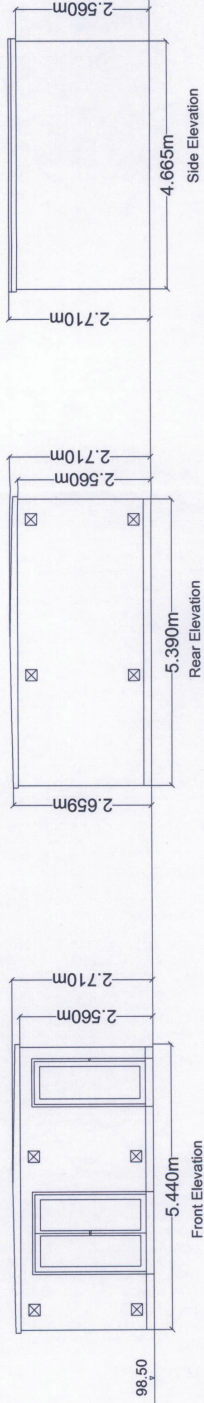
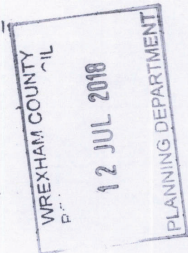


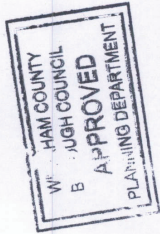

P2018/0577

GENERAL NOTES:	
1:	This drawing is for Planning.
2:	All measurements are in metres (m). All levels are in meters above sea level.
3:	Discrepancies or omissions are to be reported to the Engineer prior to work commencing.
4:	Materials and workmanship are to comply in all respects with current British Standard Specifications, Codes of Practice and other relevant standards.
5:	The right of this drawing is vested in the engineer and must not be copied or reproduced without written consent.
6:	The Contractor is to check and verify all building and site dimensions, levels and sewer invert levels at connection points before construction commences.
7:	This drawing is to be read in conjunction with all relevant specifications and drawings issued by the Engineer, Architect and other Specialists.
Knights Construction Ltd. Hafof Y Bwch Farm Middle Sontely Wrexham LL13 0YP United Kingdom Tel: 01978 846 841	
Client: Soaltar Limited	
Project Address: Cinders Farm, Ruabon, Wrexham	
Scale A3:	Date:
1:50	25/01/2018
Drawn By: AZ	
Sheet Number: Revision:	
1 of 1	
Drawing number: GM-WZ228-207	
Drawing Title: Substation Elevations and Floor Plans	