


PL 00 - Existing Ground Floor Plan
1 : 100

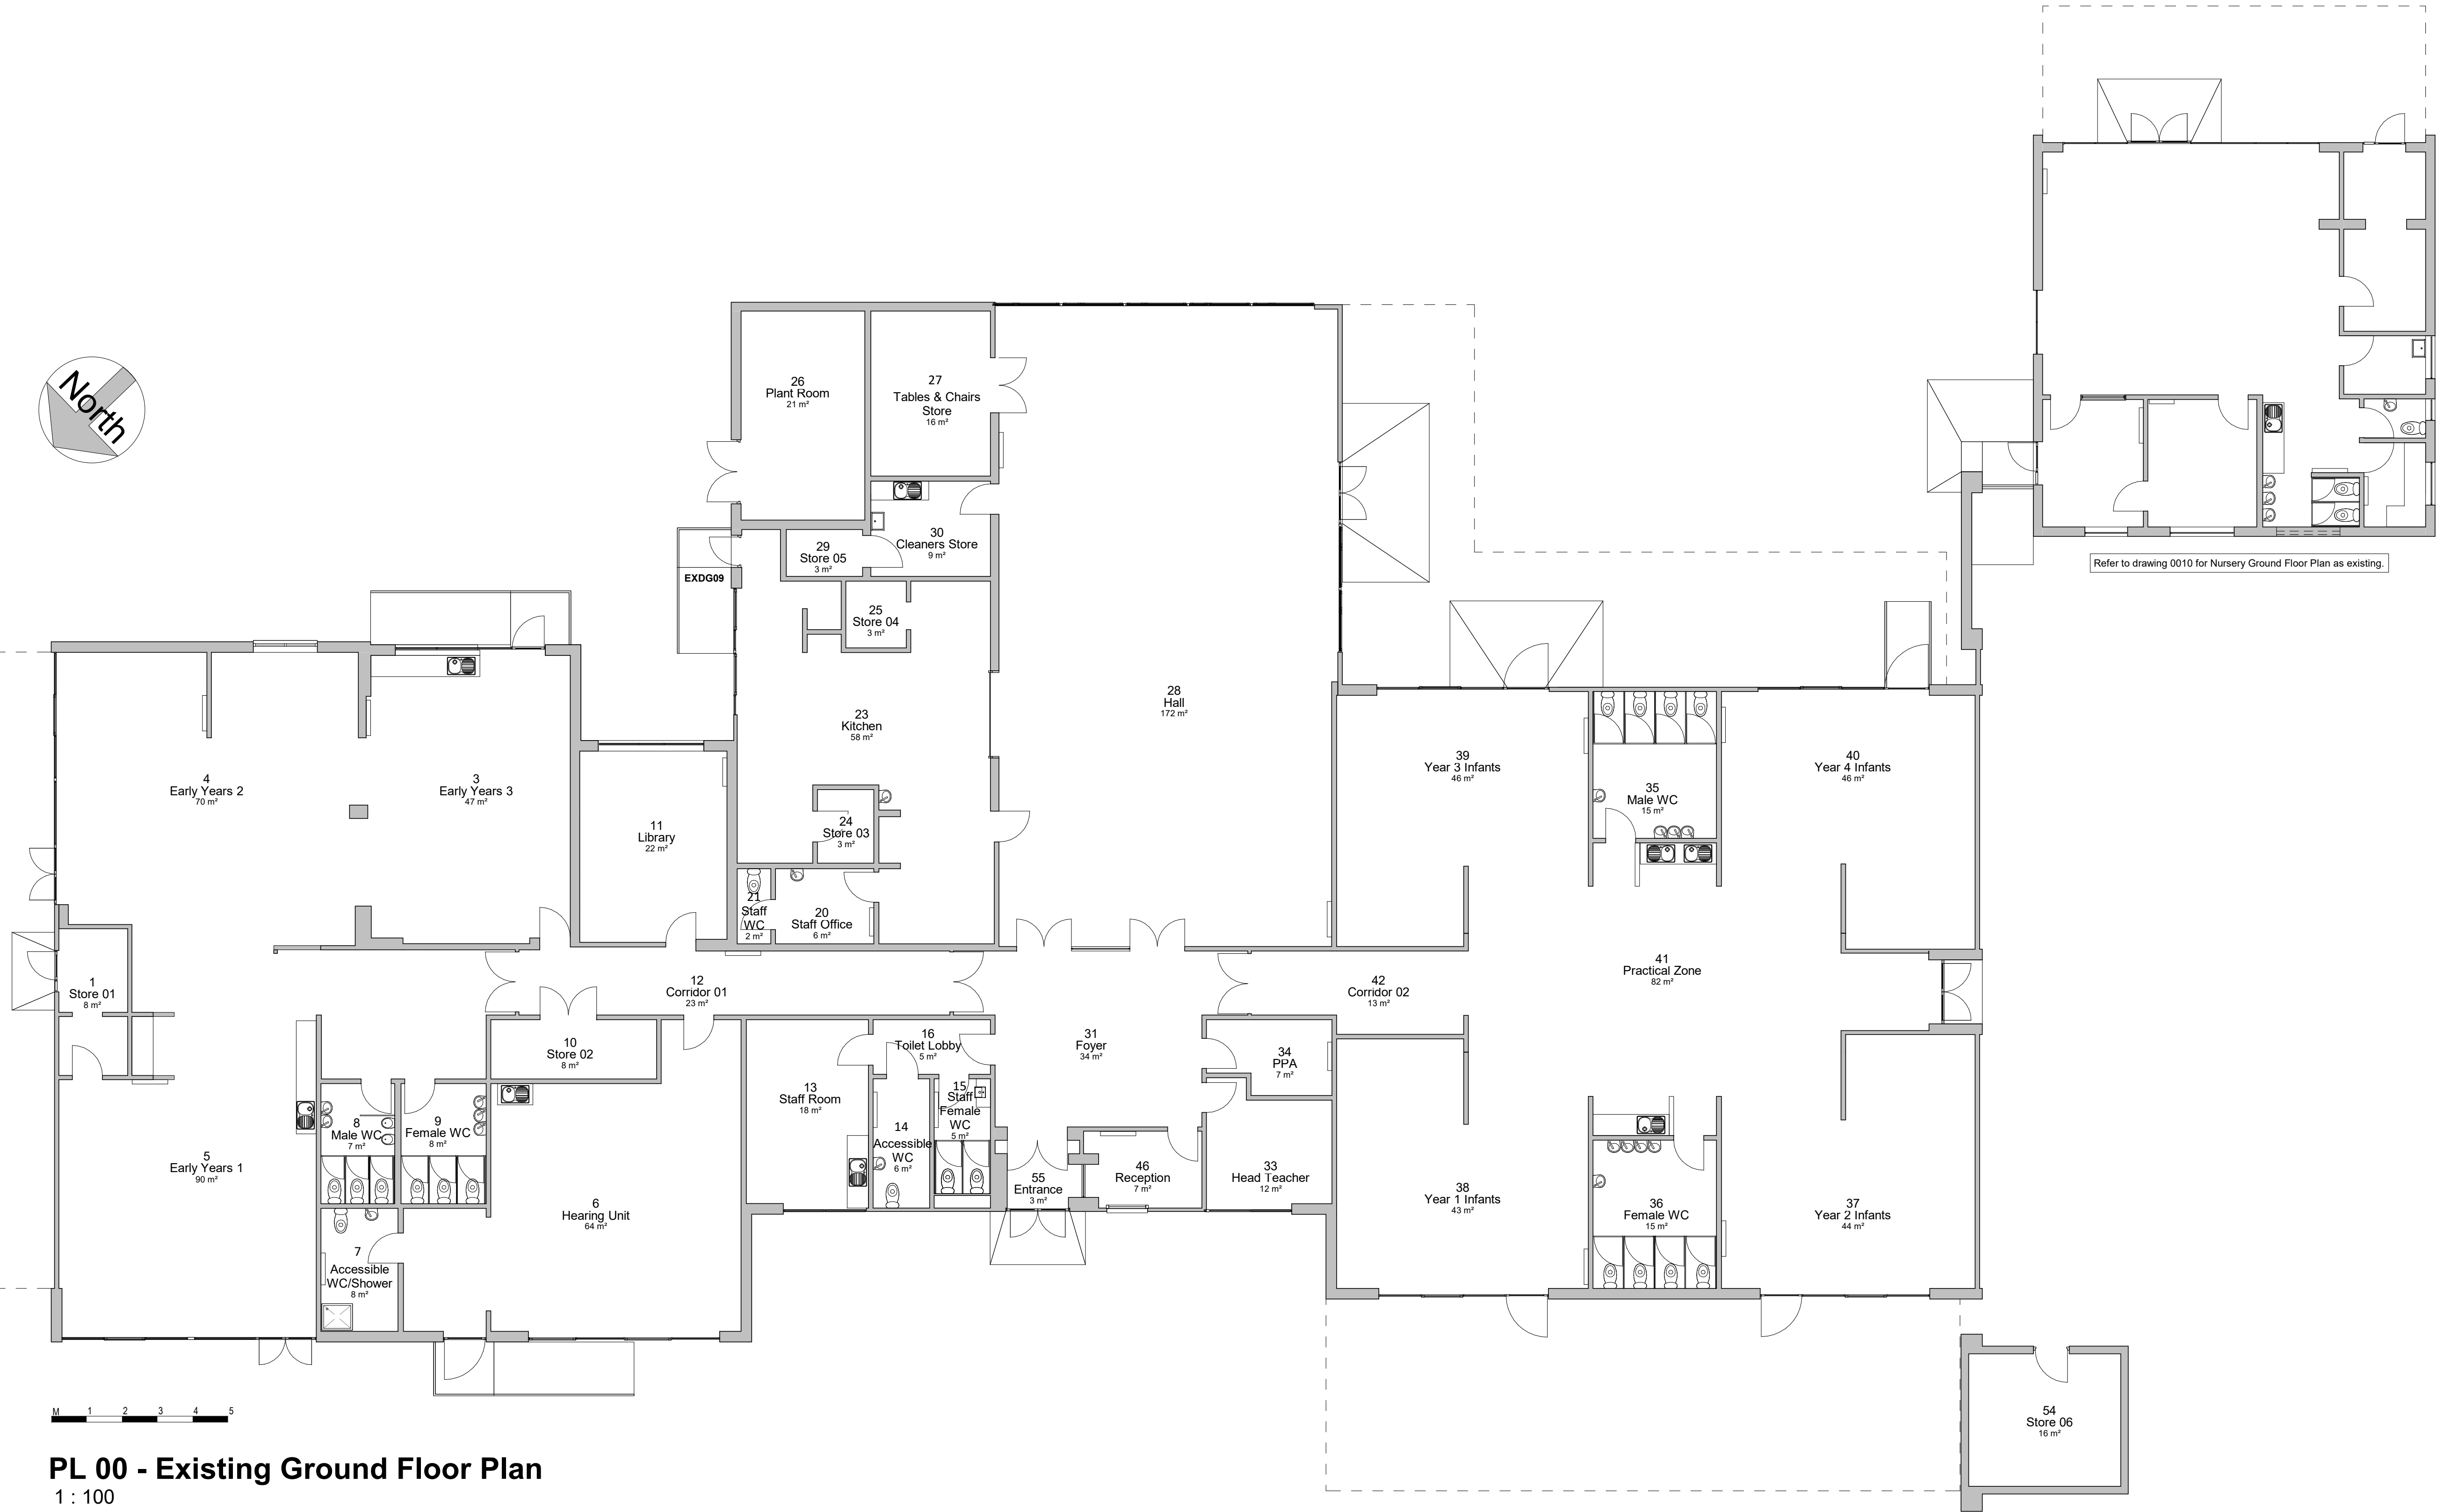

Refer to drawing 0010 for Nursery Ground Floor Plan as existing.

General Notes

1. Contractor to verify all dimensions and check level datums on site
2. All of the designs are the sole property of TACP Architects Ltd and may not be used without their written agreement
3. All prints, specifications and their copyright are the property of TACP Architects Ltd
4. Do not scale off drawings
5. All dimensions shall be checked on site before commencement of shop drawings, manufacture and all discrepancies must be reported to TACP Architects Ltd

Revisions

[illegible]

Client

Read Construction

Project Title

Welsh Medium & Borrás CP School

Drawing Title	
---------------	--

WM - Ground Floor Plan as Existing

Purpose of Issue

Status

Scale

Date _____

Drawn By

Checked By _____

Job Number

Job Number Project • Originator • Zone • Level • Type • Role • Number
19076 BOR-TACP- A2-00-DR- A-0007

P2

TACP Architects Ltd
Pembroke House
Ellice Way, Wrexham Technology Park,
Wrexham, LL13 7YT
01978 291161



admin@tacparchitects.co.uk
www.tacparchitects.co.uk

Architecture • Interior Design • Healthcare Planning • Conservation • Masterplanning • Sustainable Design