




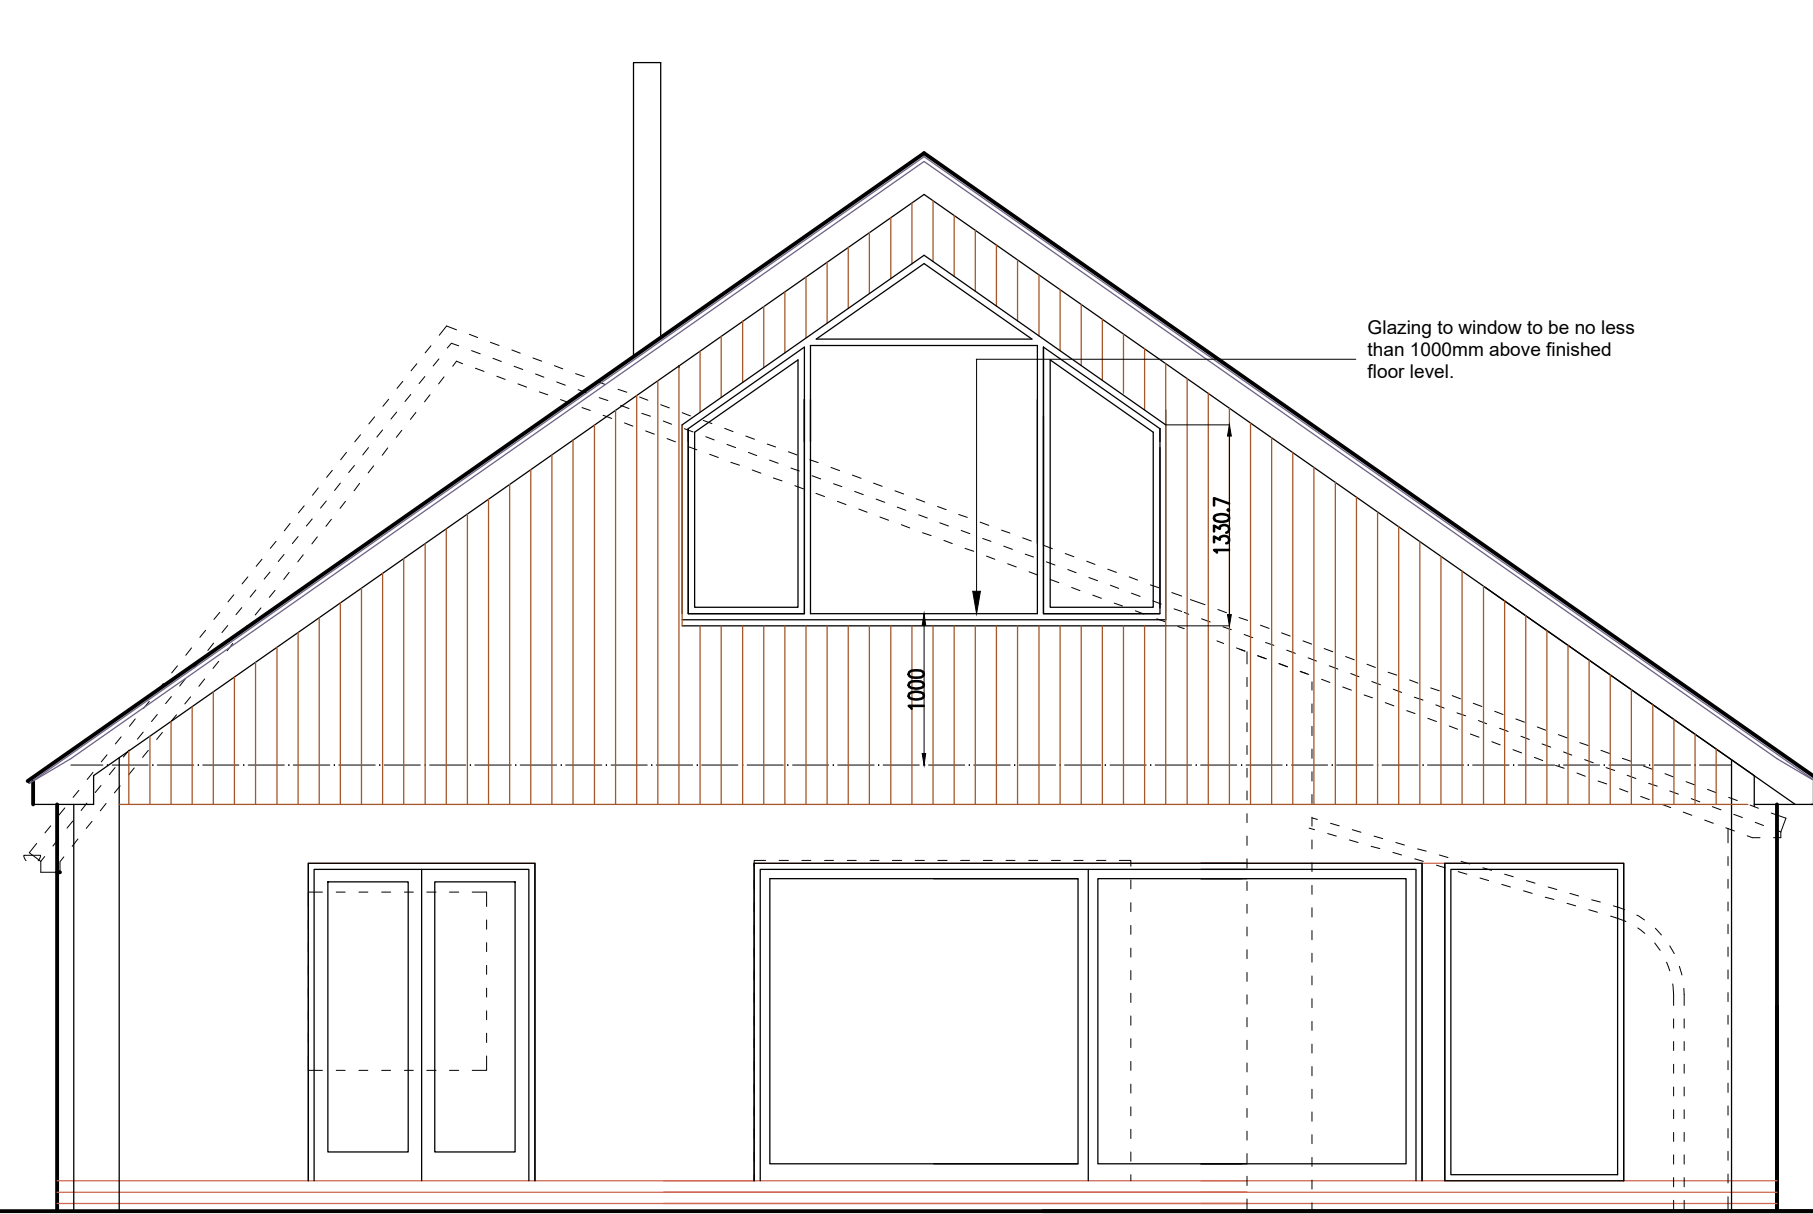


REAR ELEVATION (West)

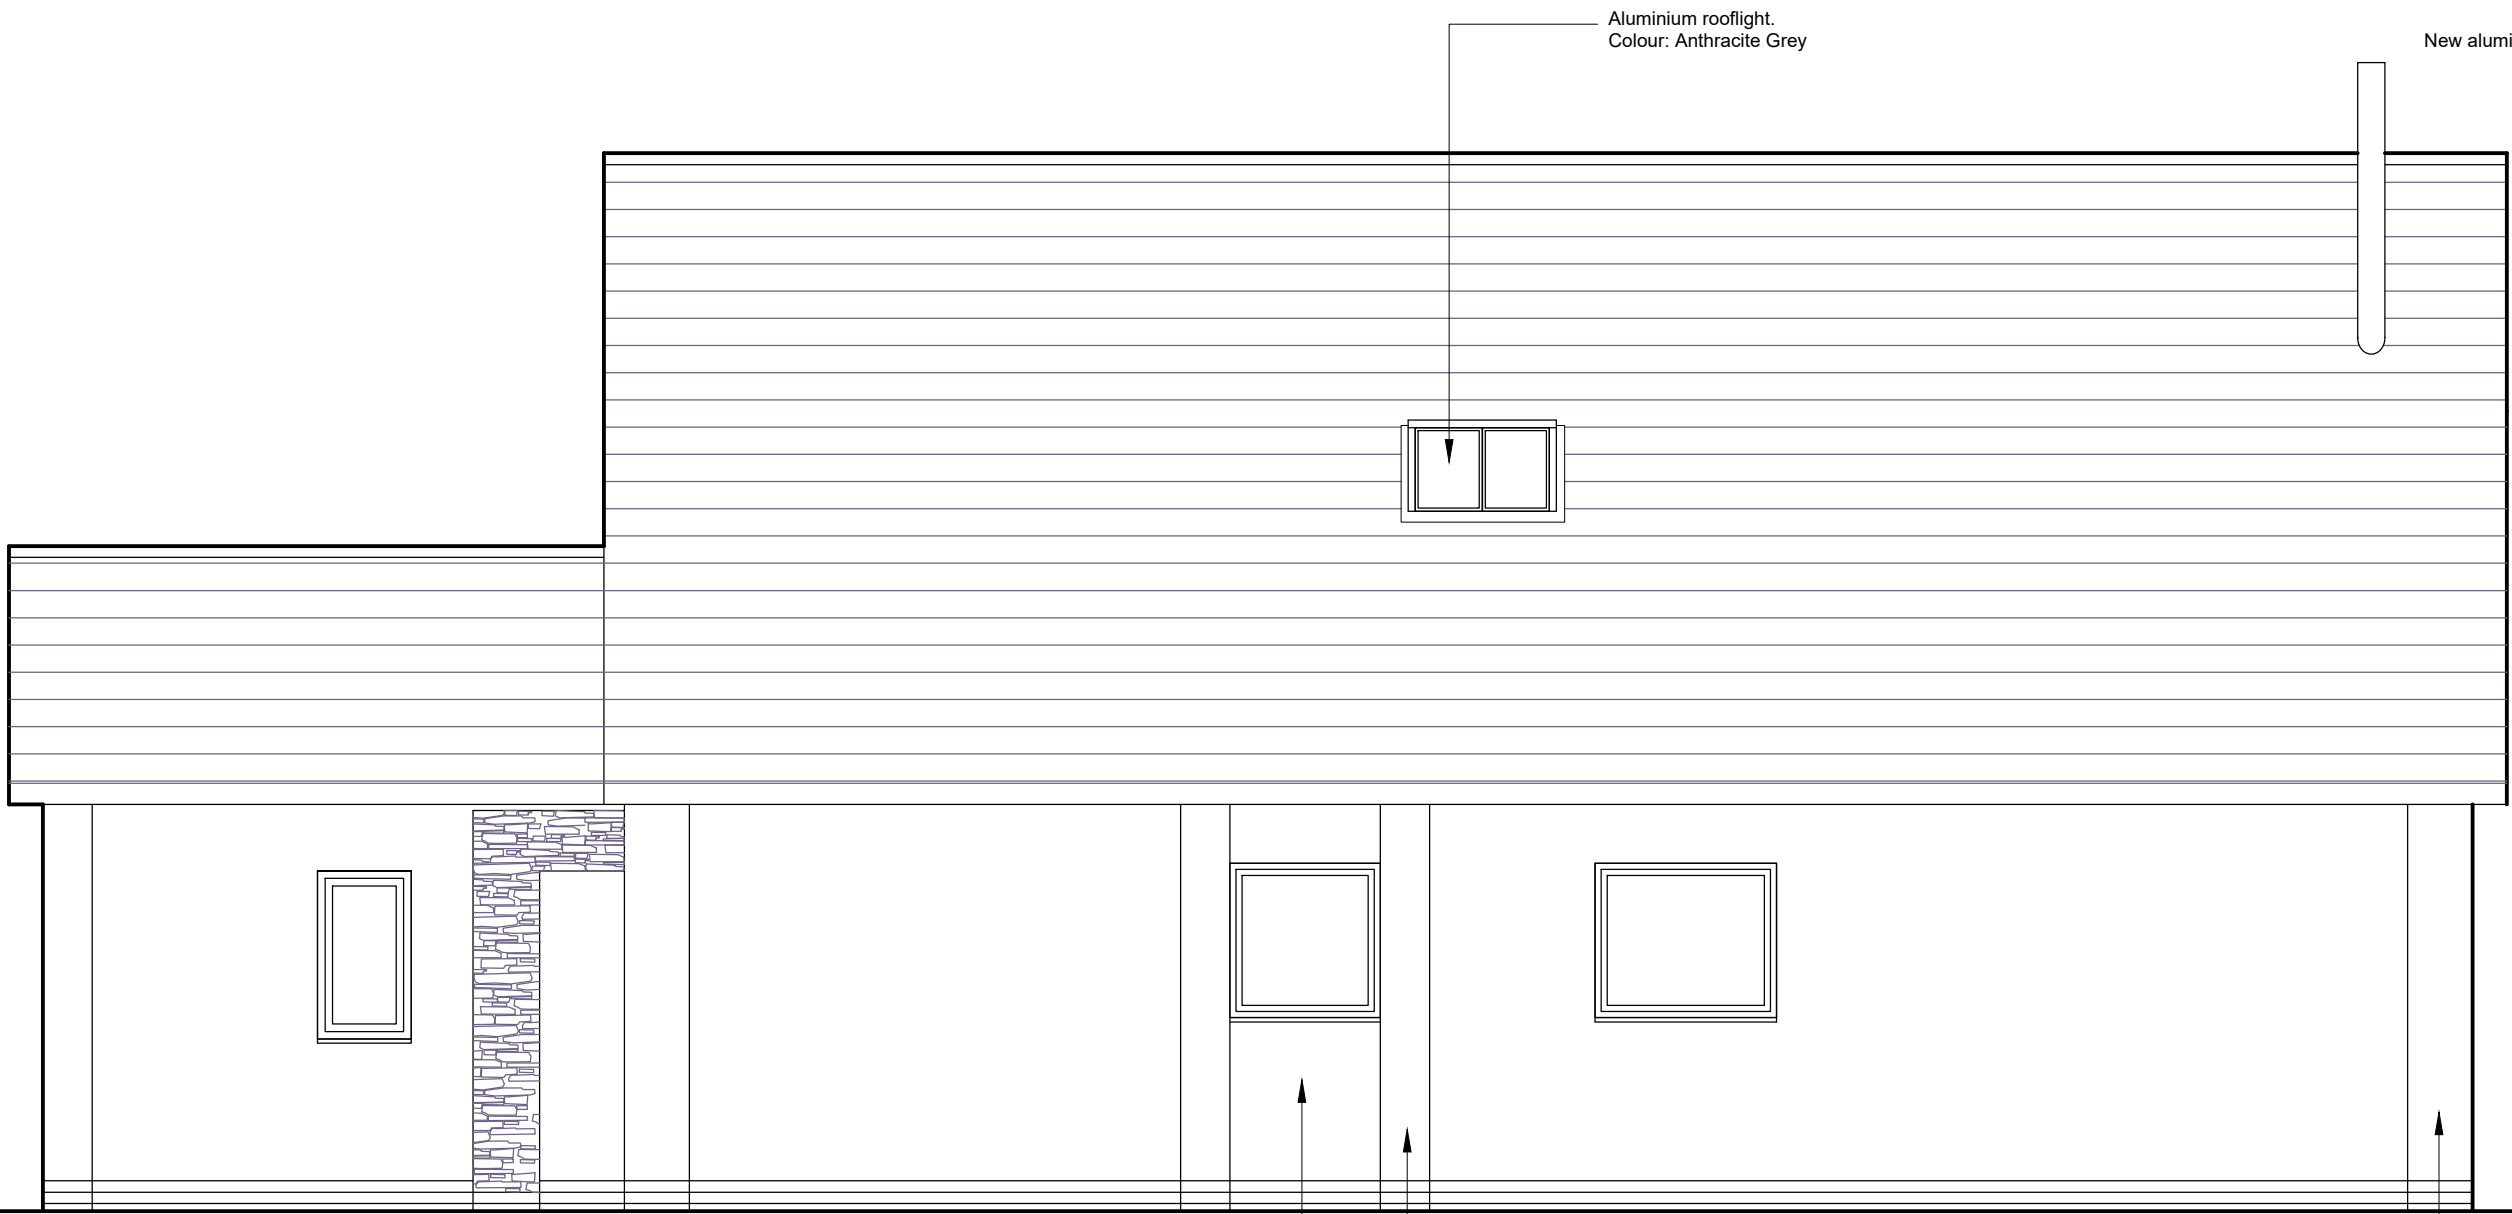



SIDE ELEVATION (North)

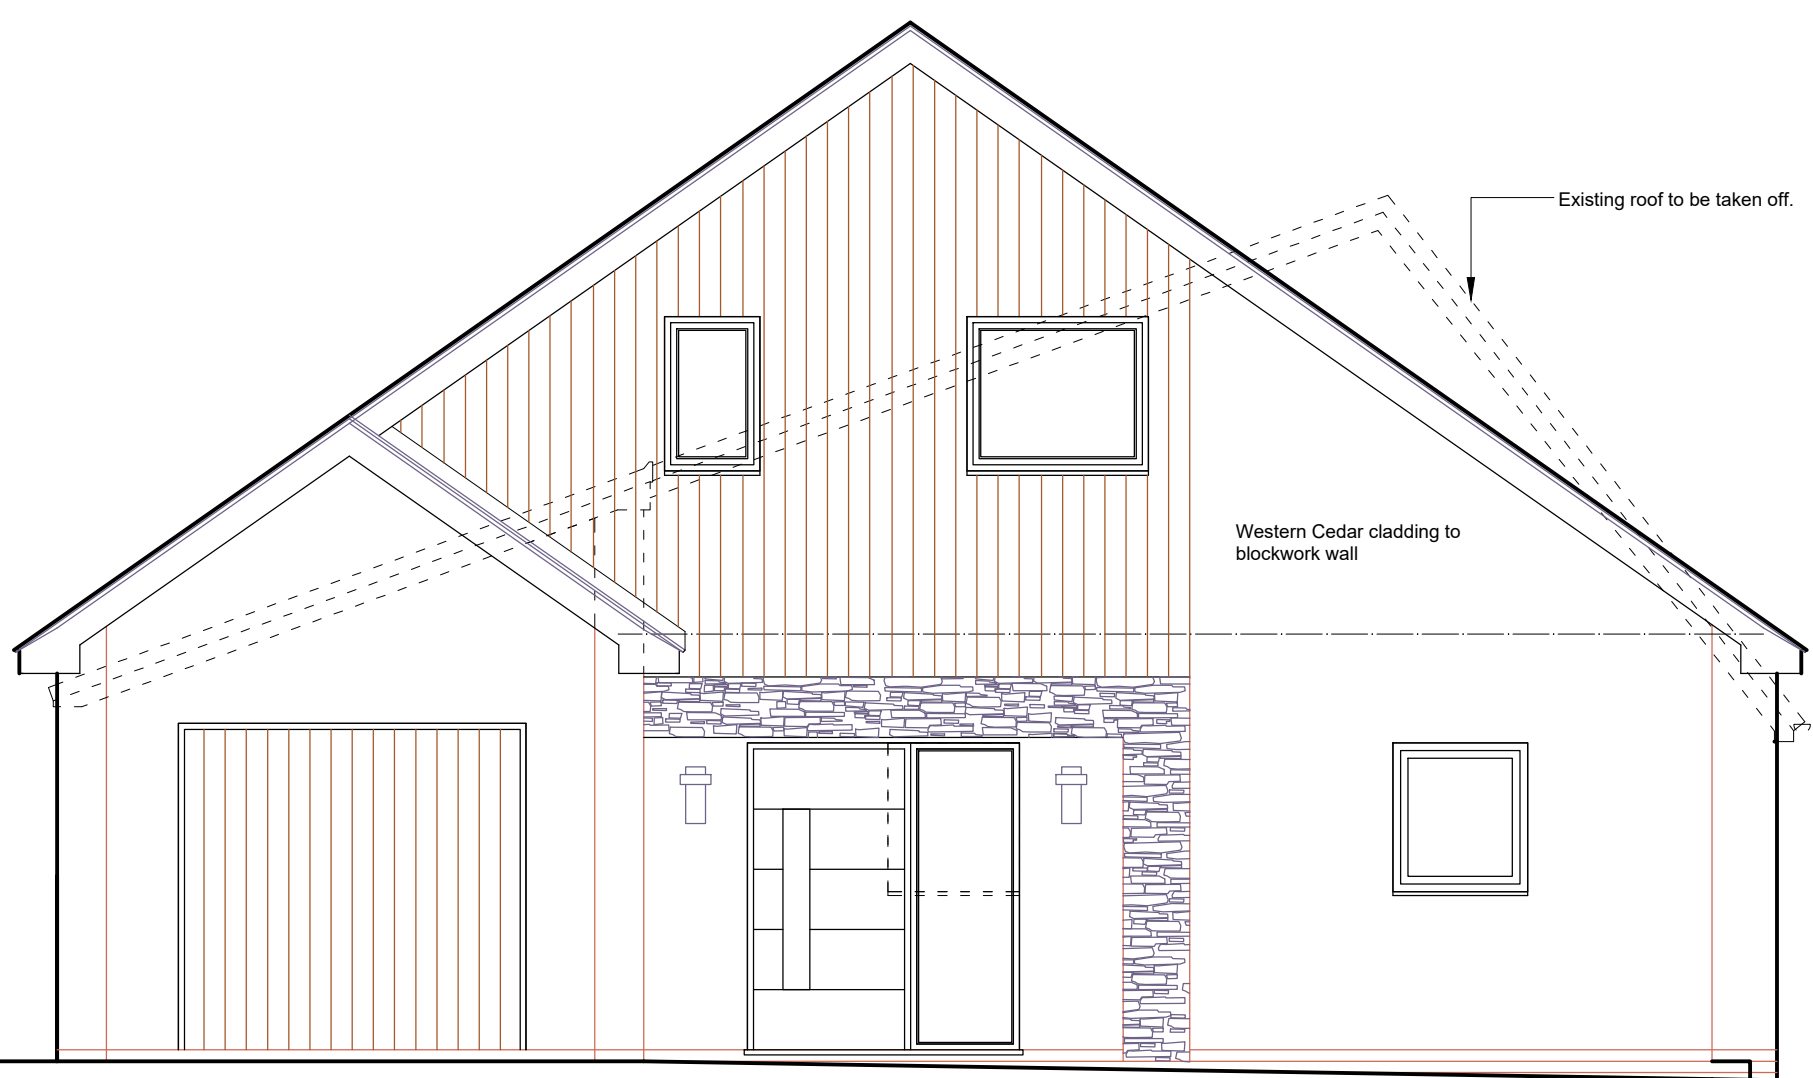

FRONT ELEVATION (East)

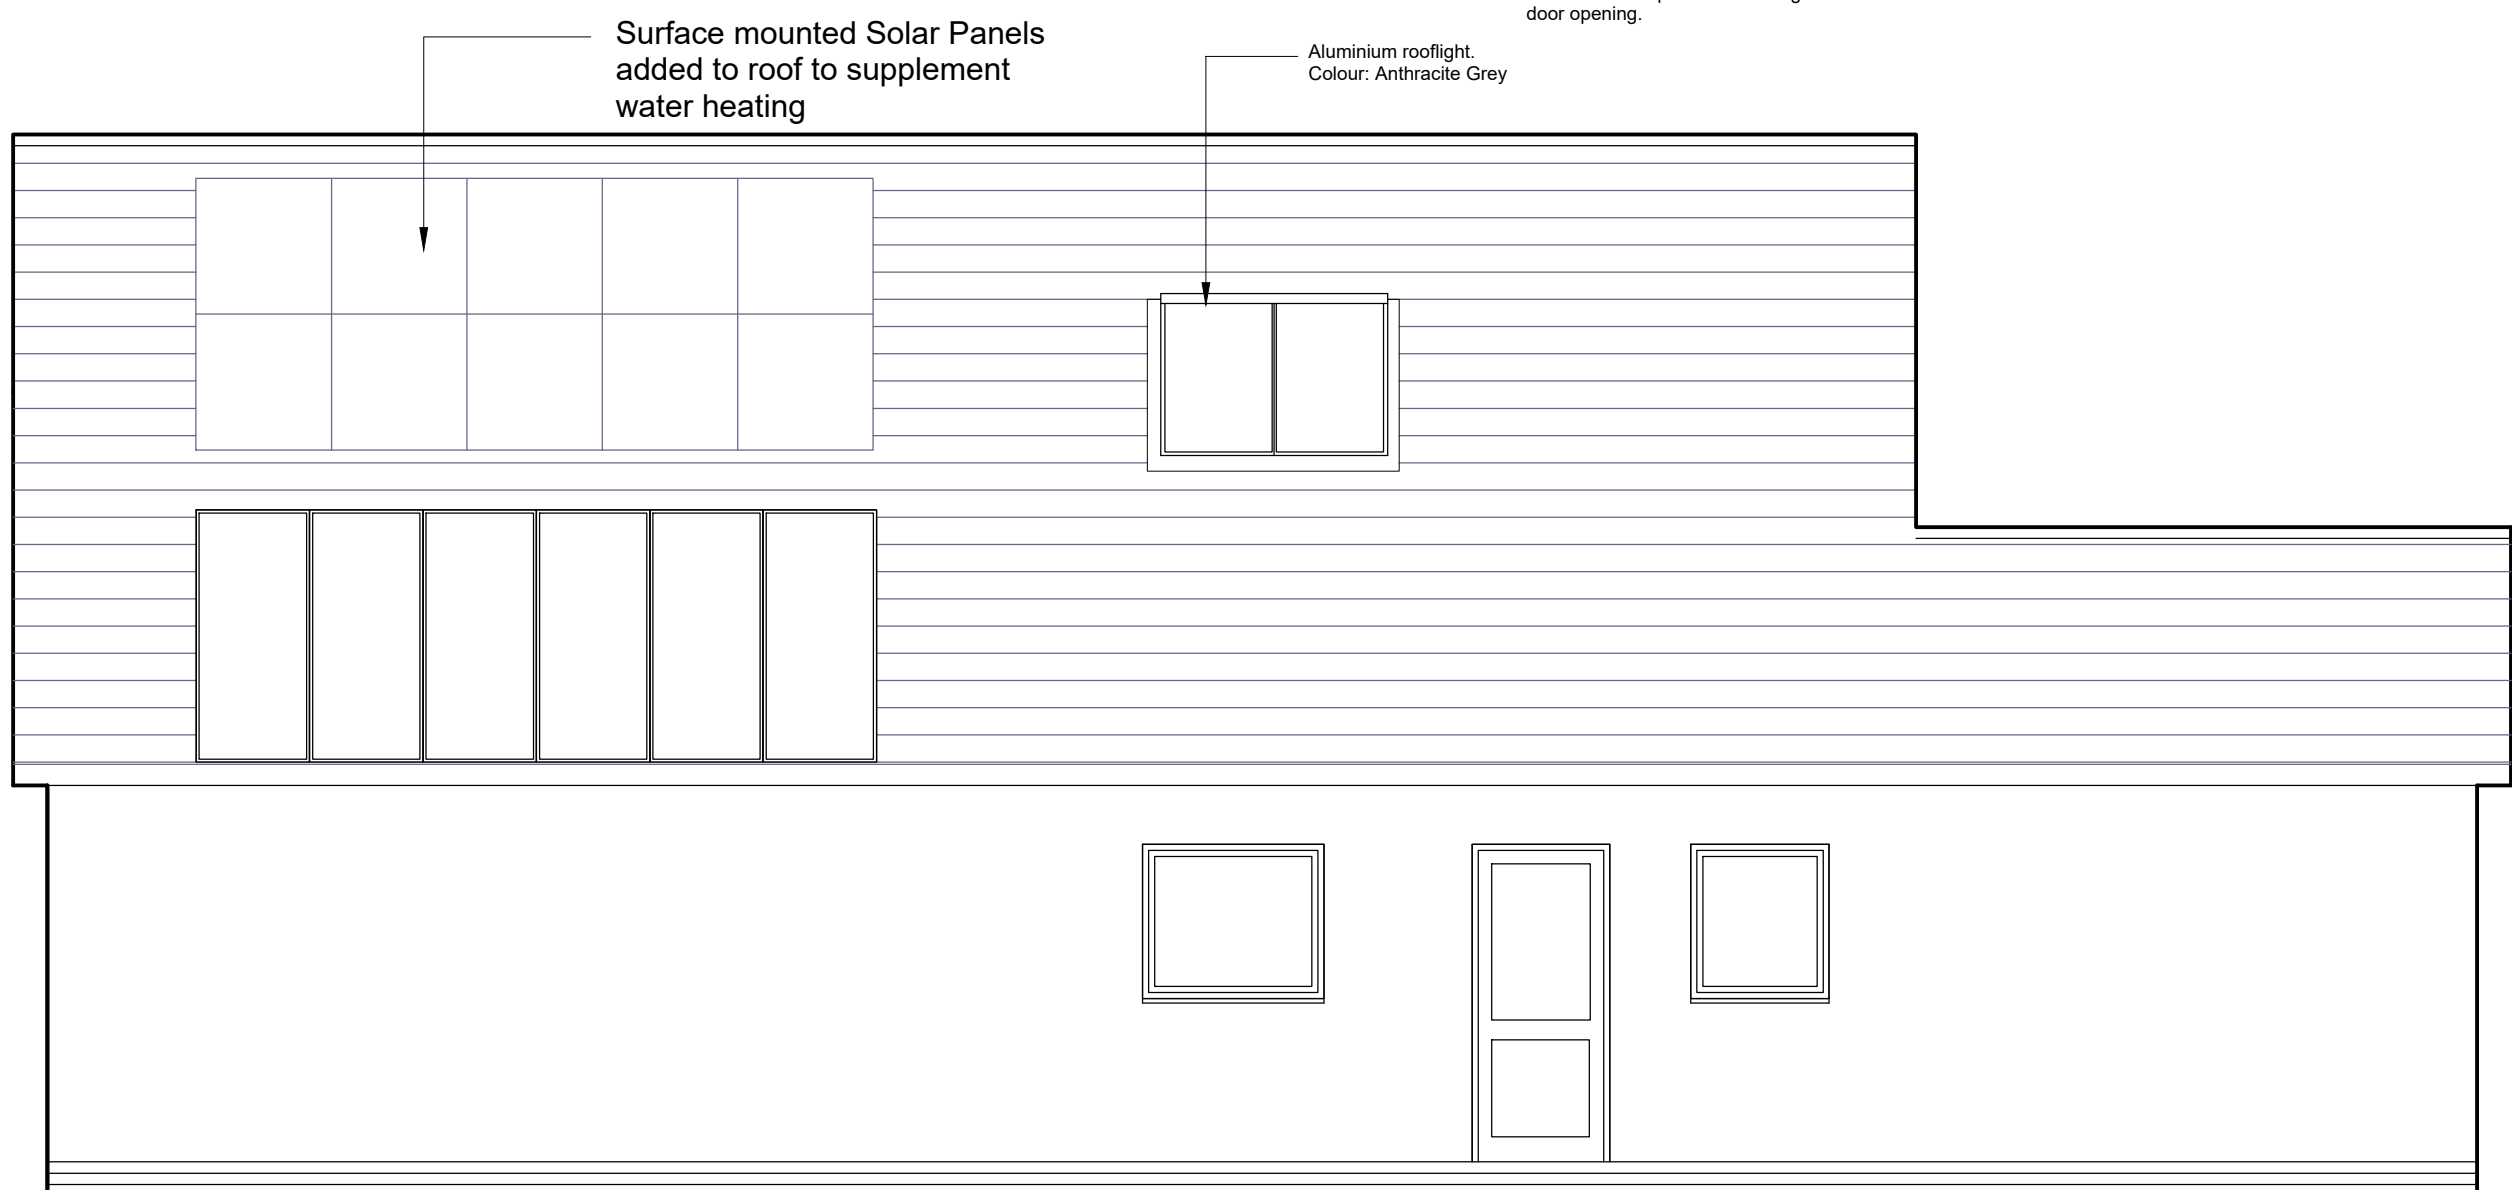

SIDE ELEVATION (South)

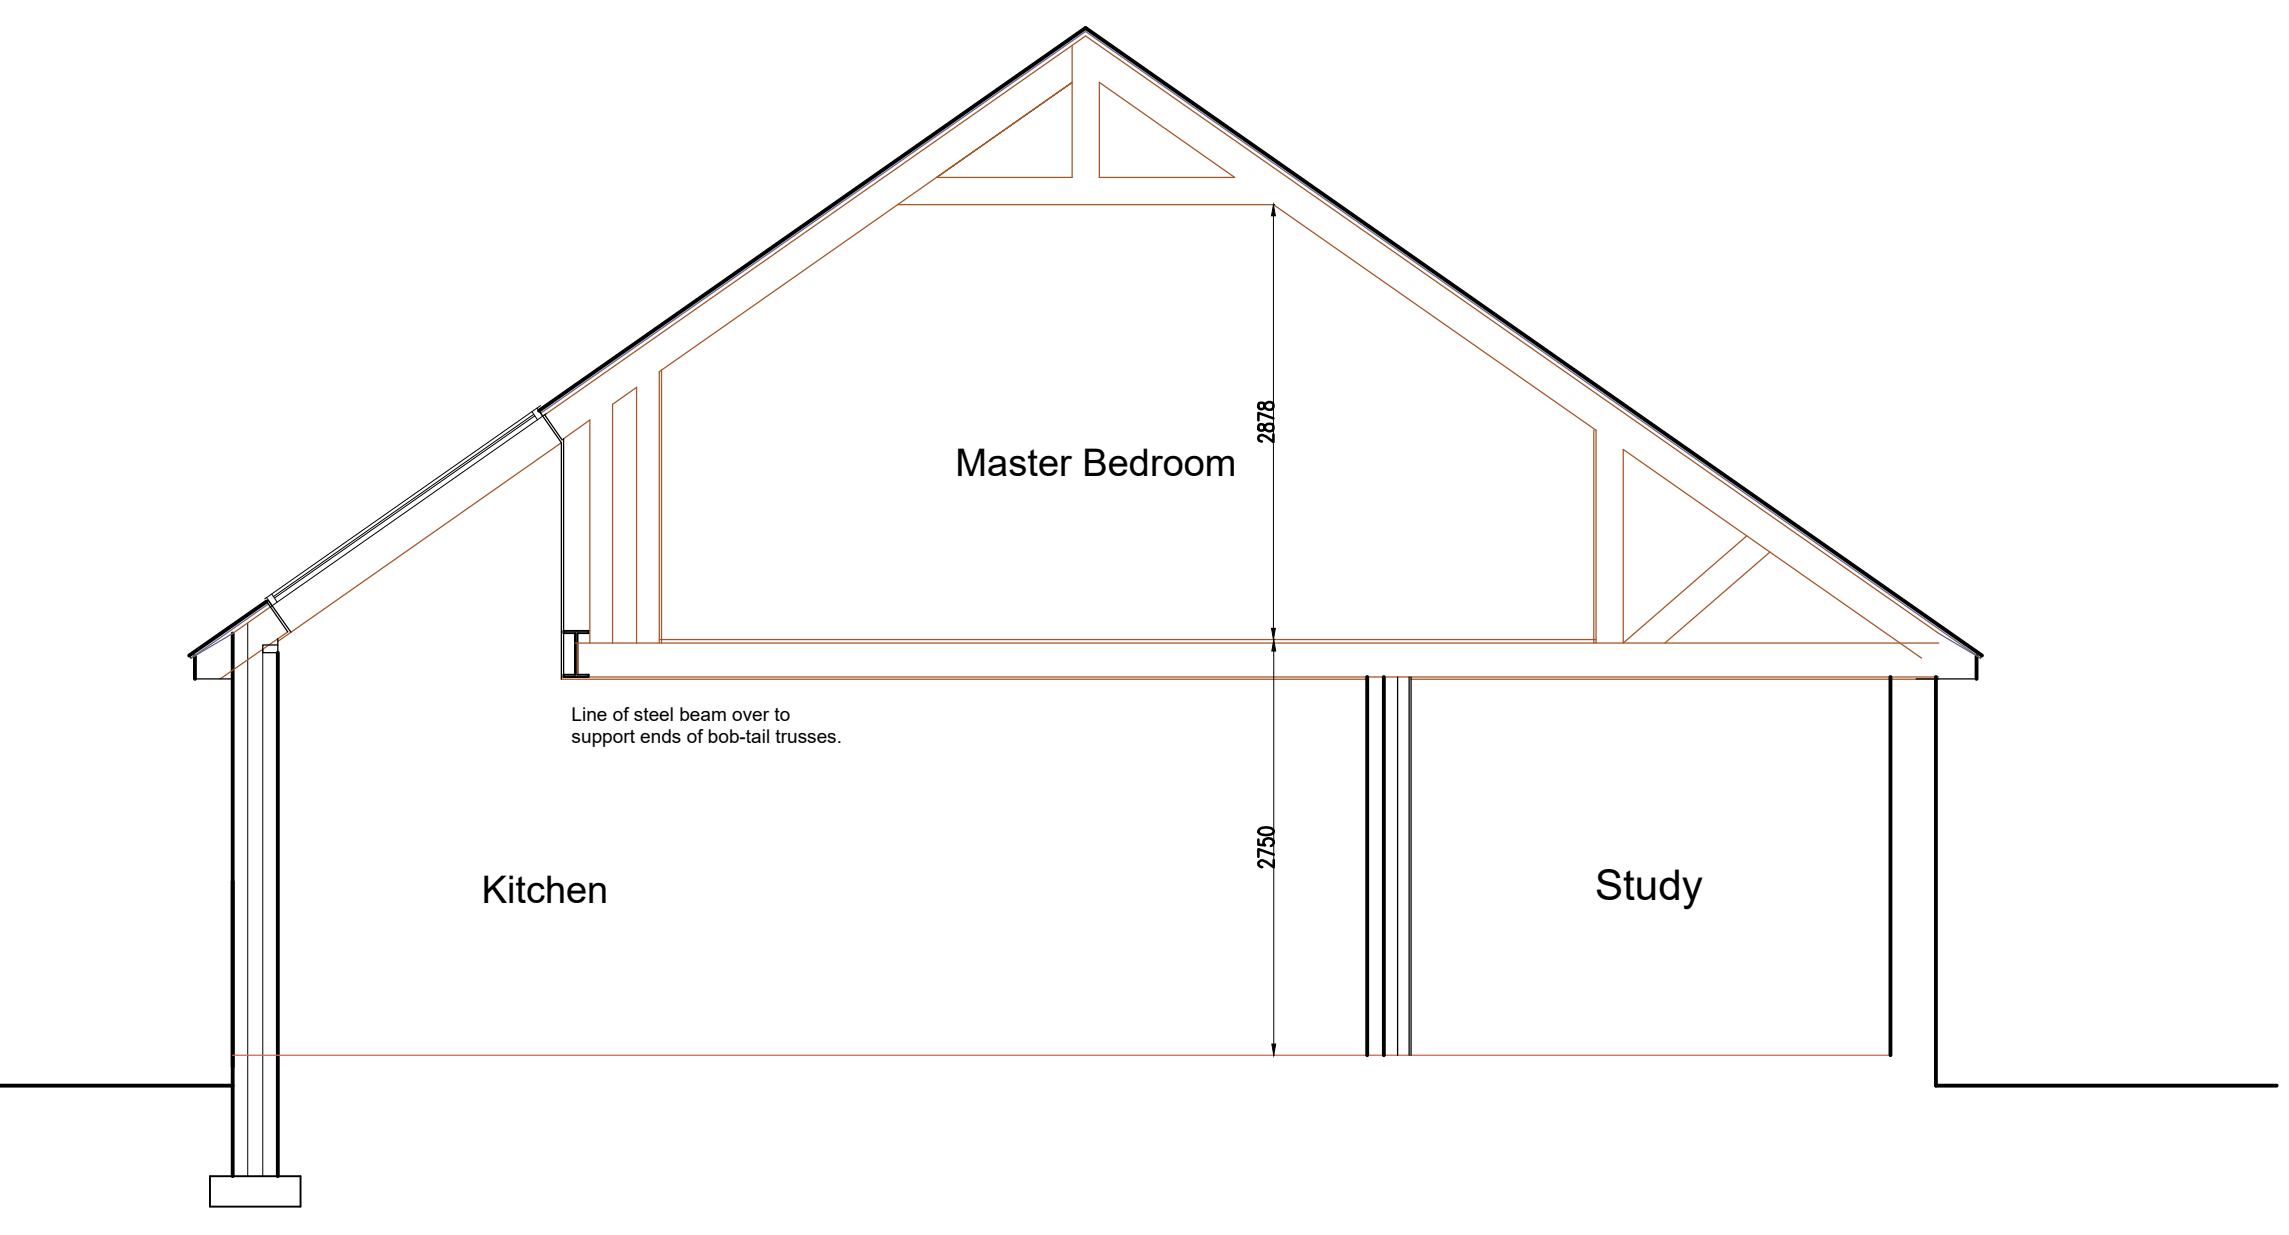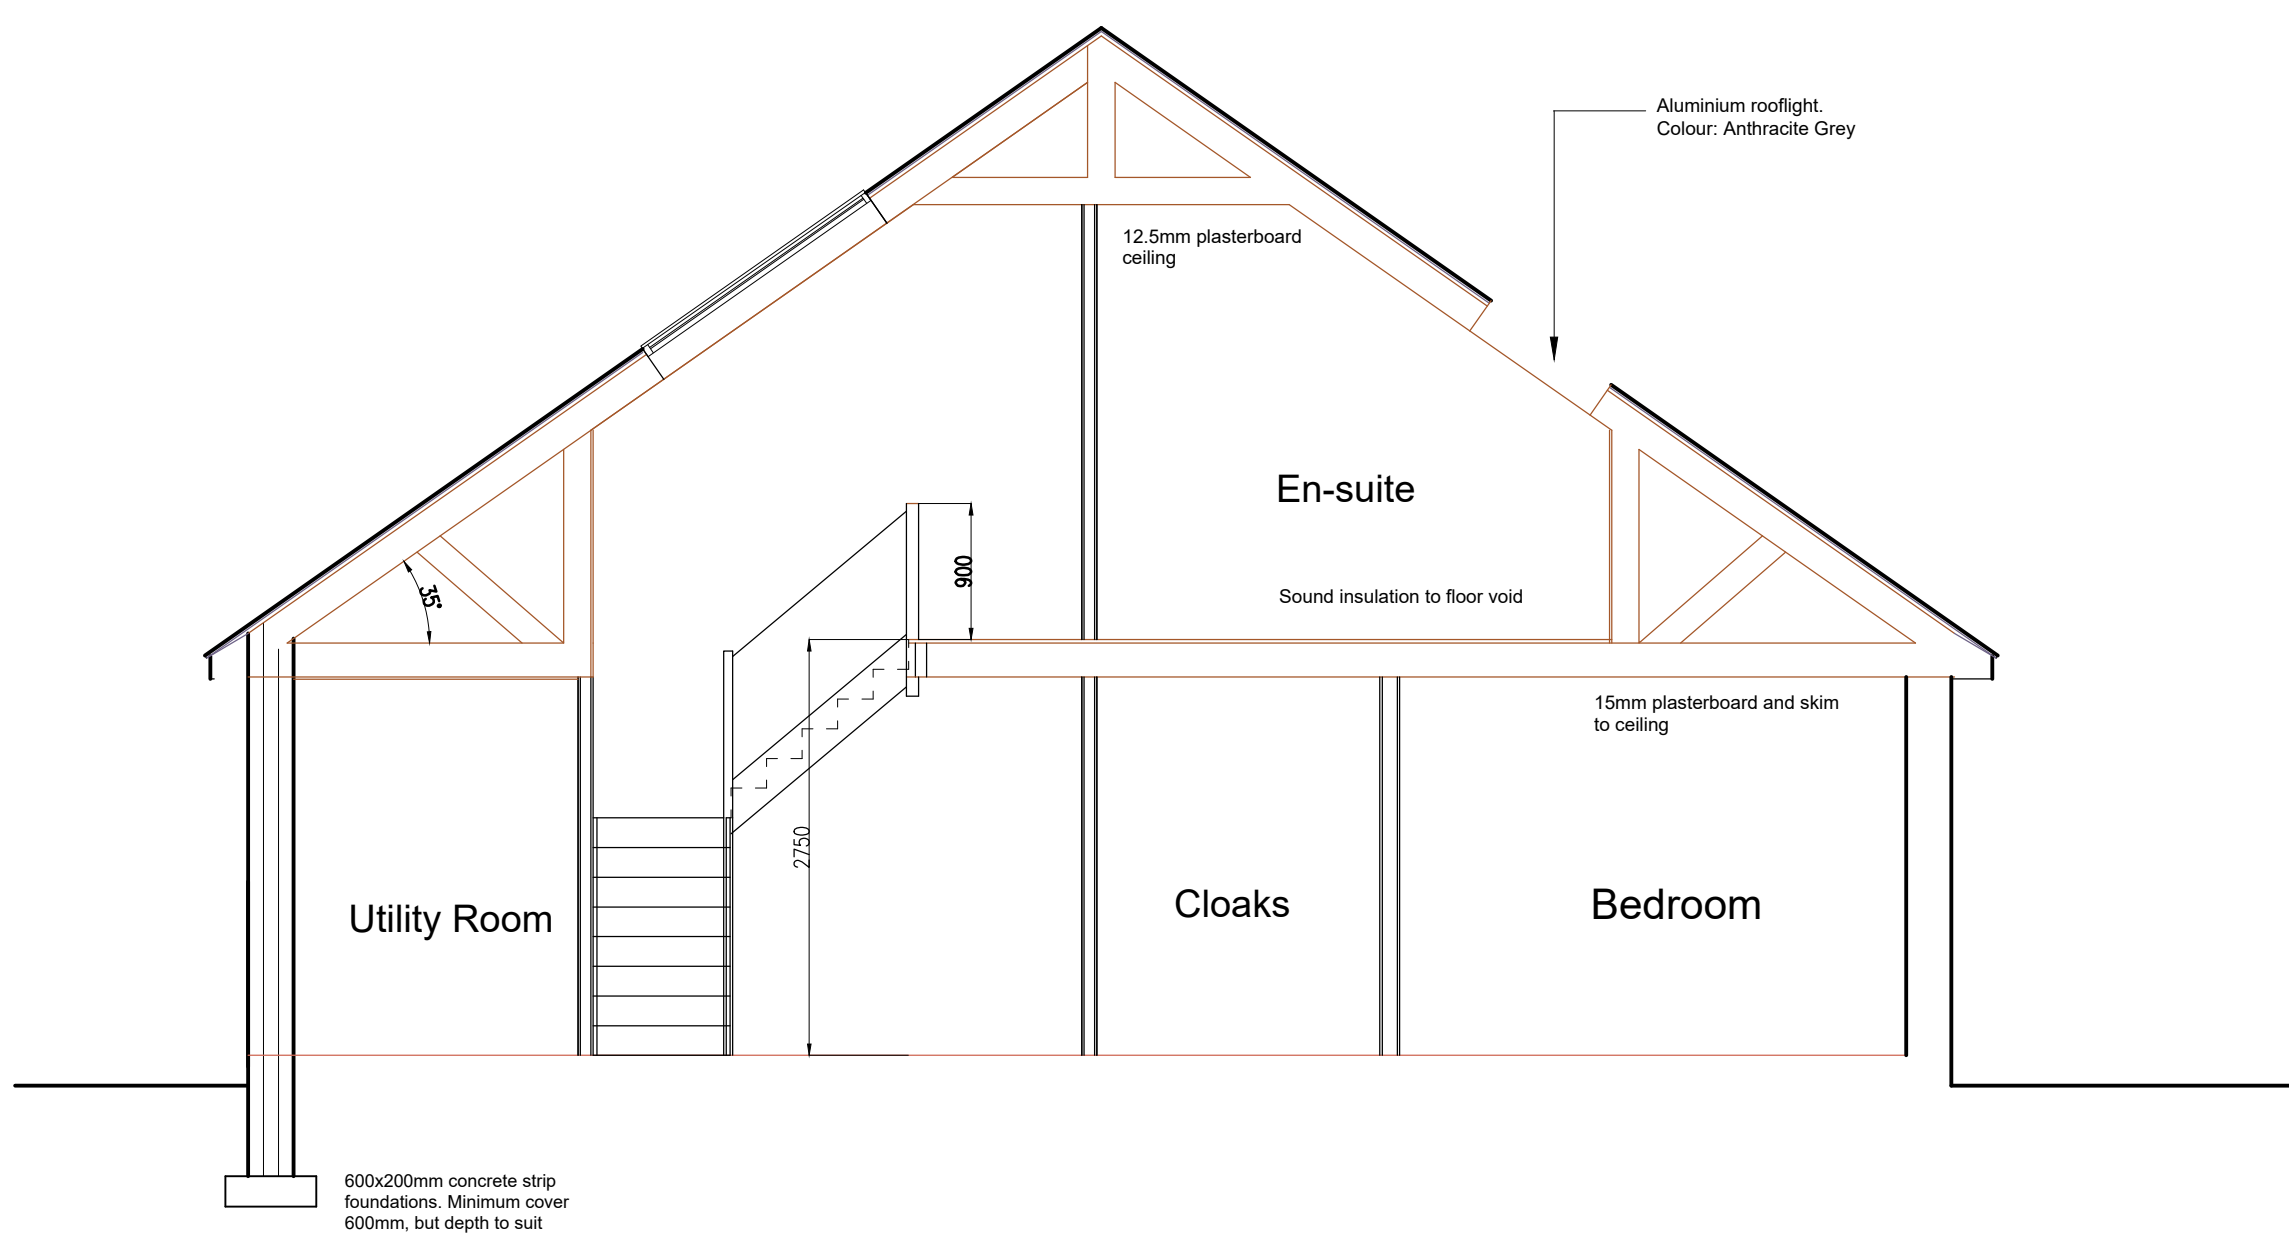

EXTERNAL MATERIALS:

WALLS:
New walls to be finished with a two coat render finish to match existing and painted White.
Facing brick pillars to be covered with a cement render finish. Facing brick plinth to match existing.

CLADDING:
Western cedar cladding to main building as indicated.
Split-stone cladding to entrance porch.

ROOF:
New roof to be finished with a plain concrete interlocking tile with matching ridge.
Colour: Blue/Grey.

WINDOWS:
Aluminium windows with a powder coat finish.
Colour: Grey.

DOORS:
Aluminium doors with a powder coat finish.
Colour: Grey.

REVISIONS:

A. 24/03/2021
Balcony and extended roof omitted.
French doors to first floor bedroom omitted.
New window design added to first floor rear bedroom with glazing restricted to be no less than 1000mm above floor level.



Client: Mrs N Woodward

Job Description: Proposed Extension to Dwelling (Elevations)

Location: 1 Penyllan Court, Overton On Dee, Wrexham, LL13 0EE

Scale: 1:50 Date: 12 Nov. 2020

Drawing Number: W.1482 / 3 Revision: A