




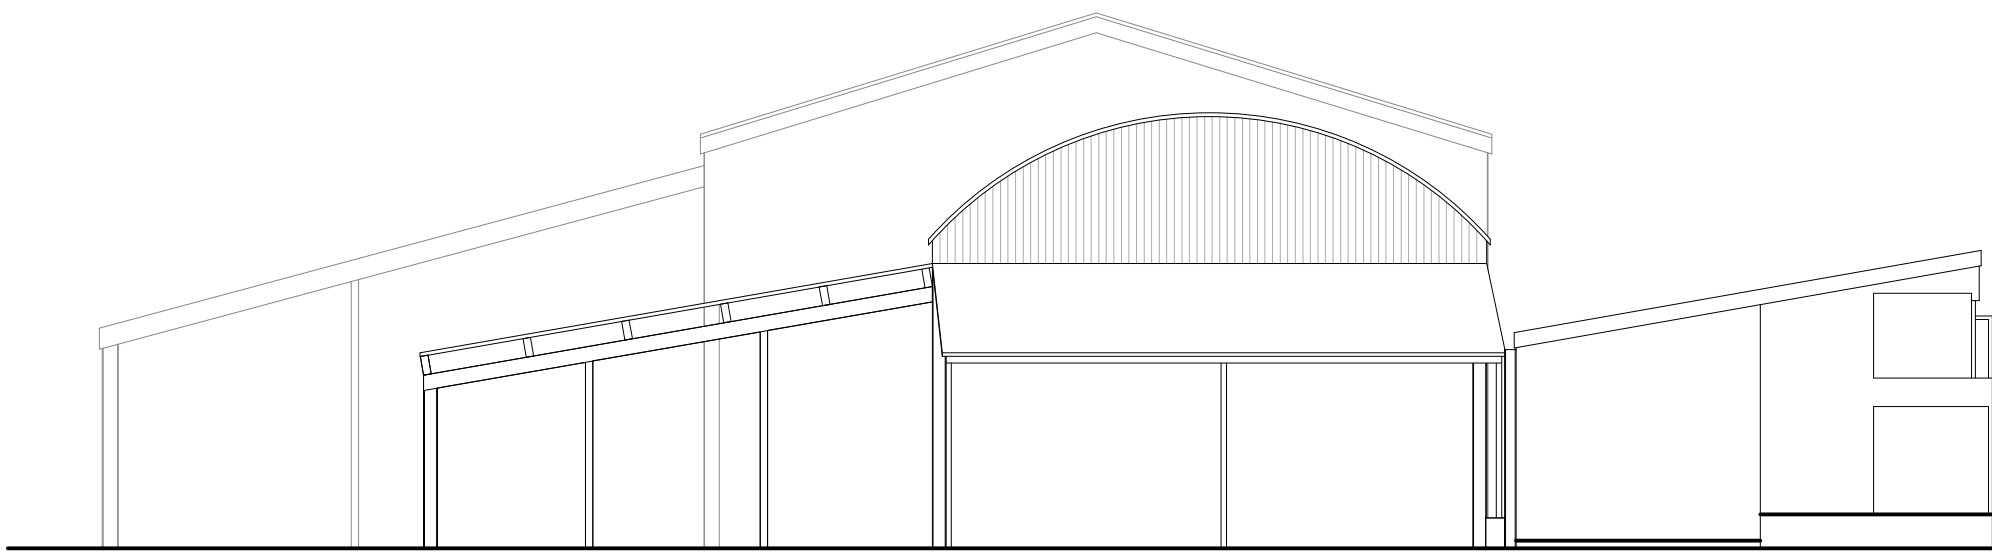


Front Elevation

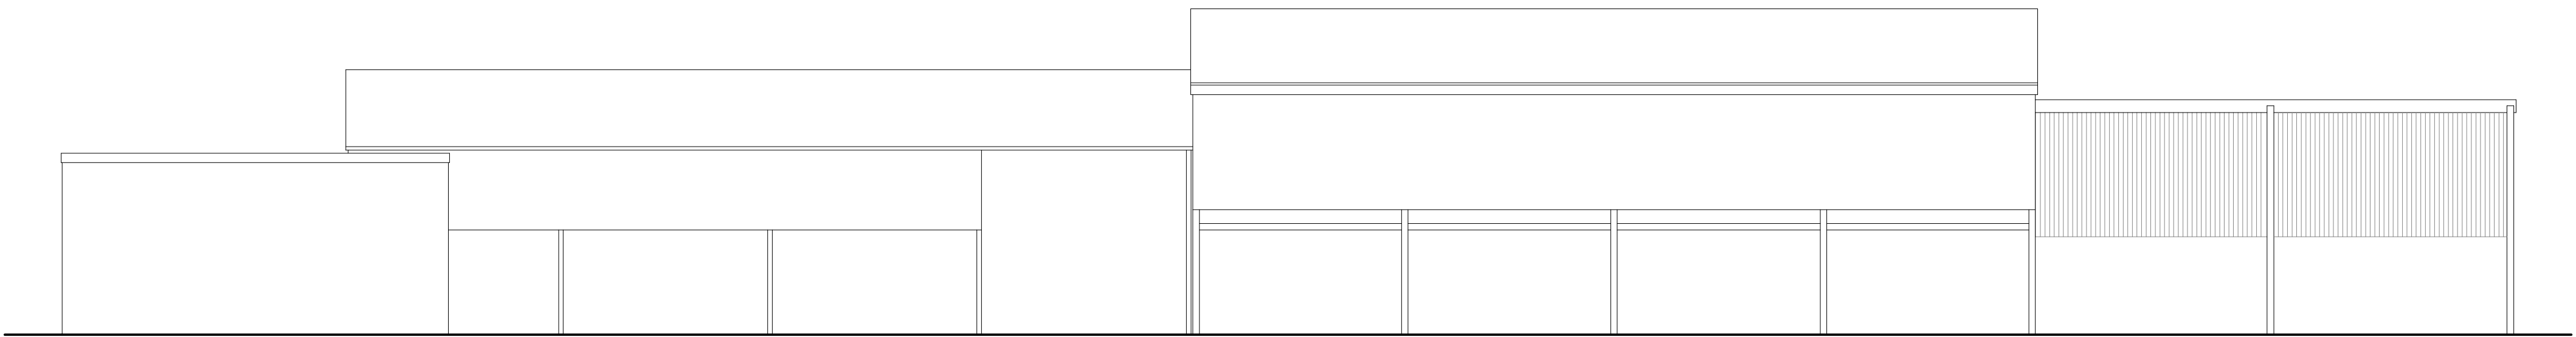

Side Elevation

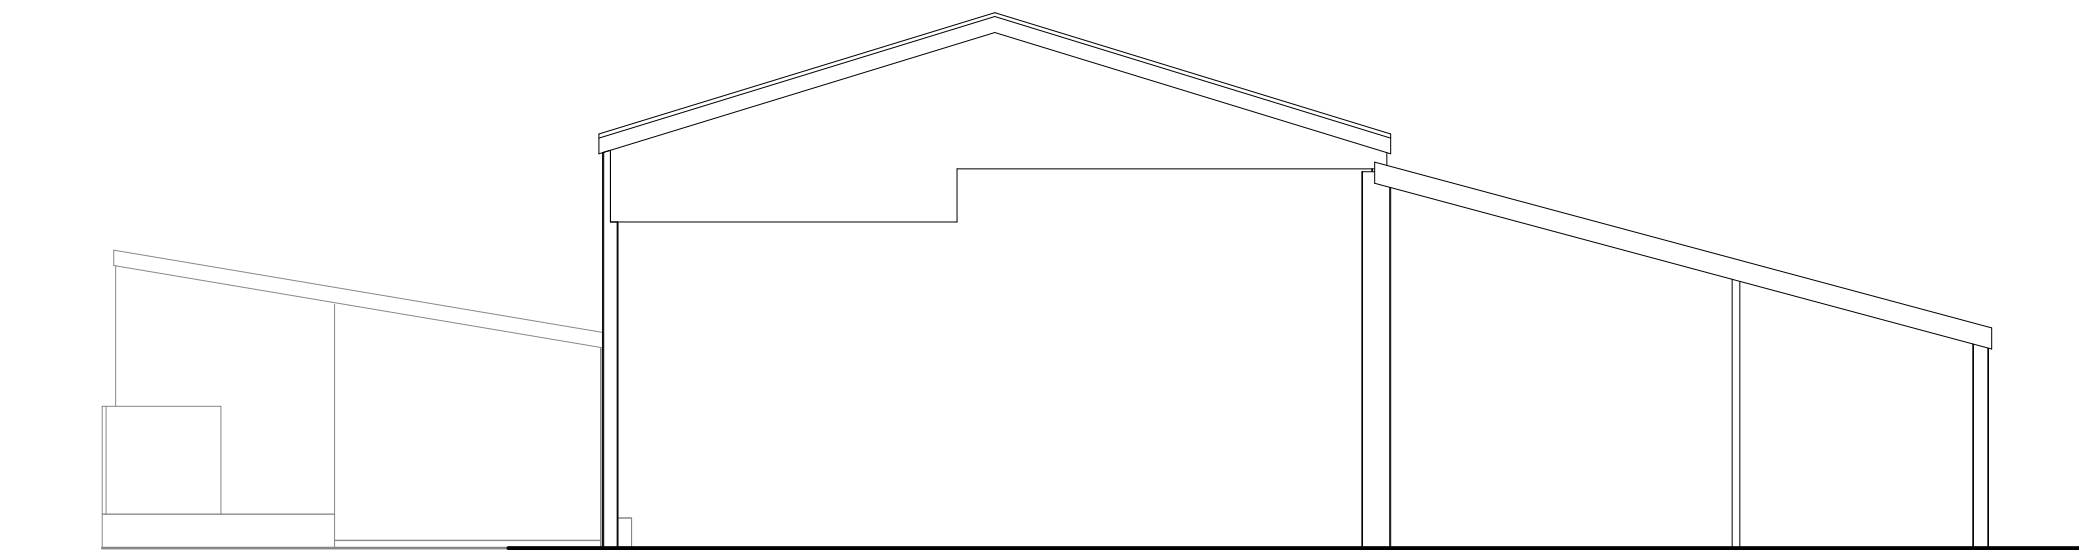

Rear Elevation

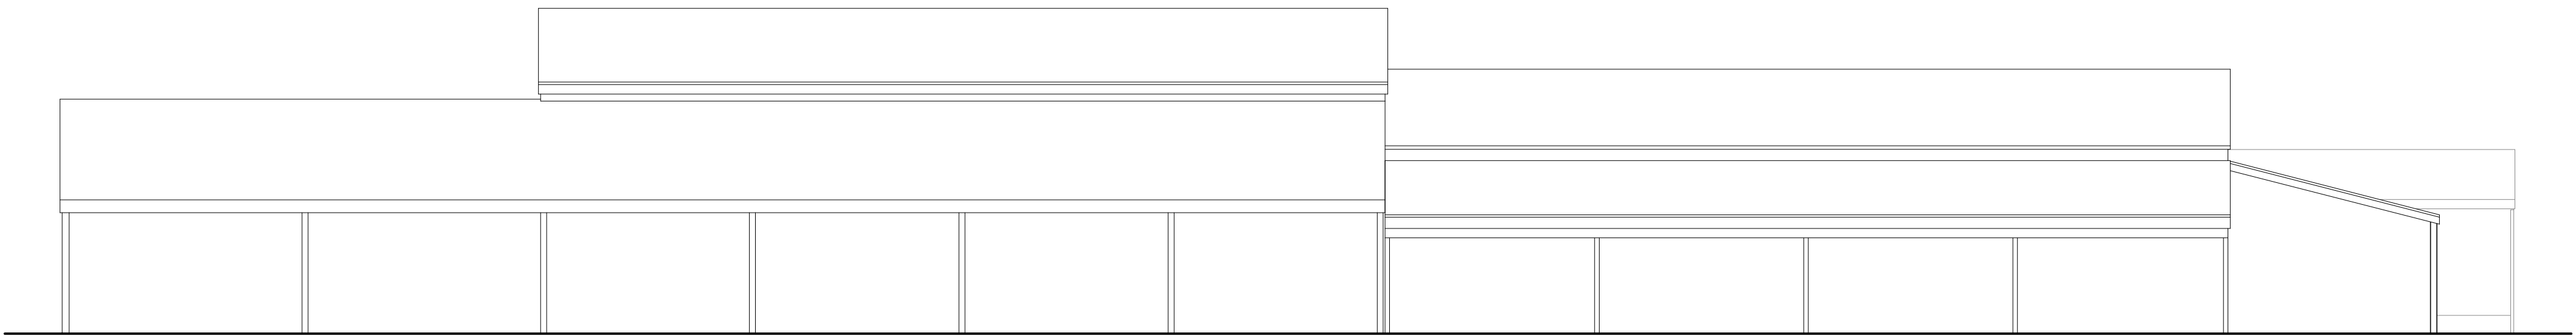

Side Elevation

Rev	Date	Detail	Initial

Project: Proposed Barn Conversion at Moss Bank Farm, Borras Road, Borras Head, Wrexham, LL13 9TN.	
Title: Existing Elevations	Scale: (A1) 1:100

Drawn By: E.M.Jackson	Date: Nov 2020
Drawing No: S092/001	Sheet: 2 of 2





Office 3K4,
Redwither Business Tower,
Wrexham. LL13 9XT
Tel: 01978 356500
www.blueprintarchitectural.com
© copyright all rights reserved