

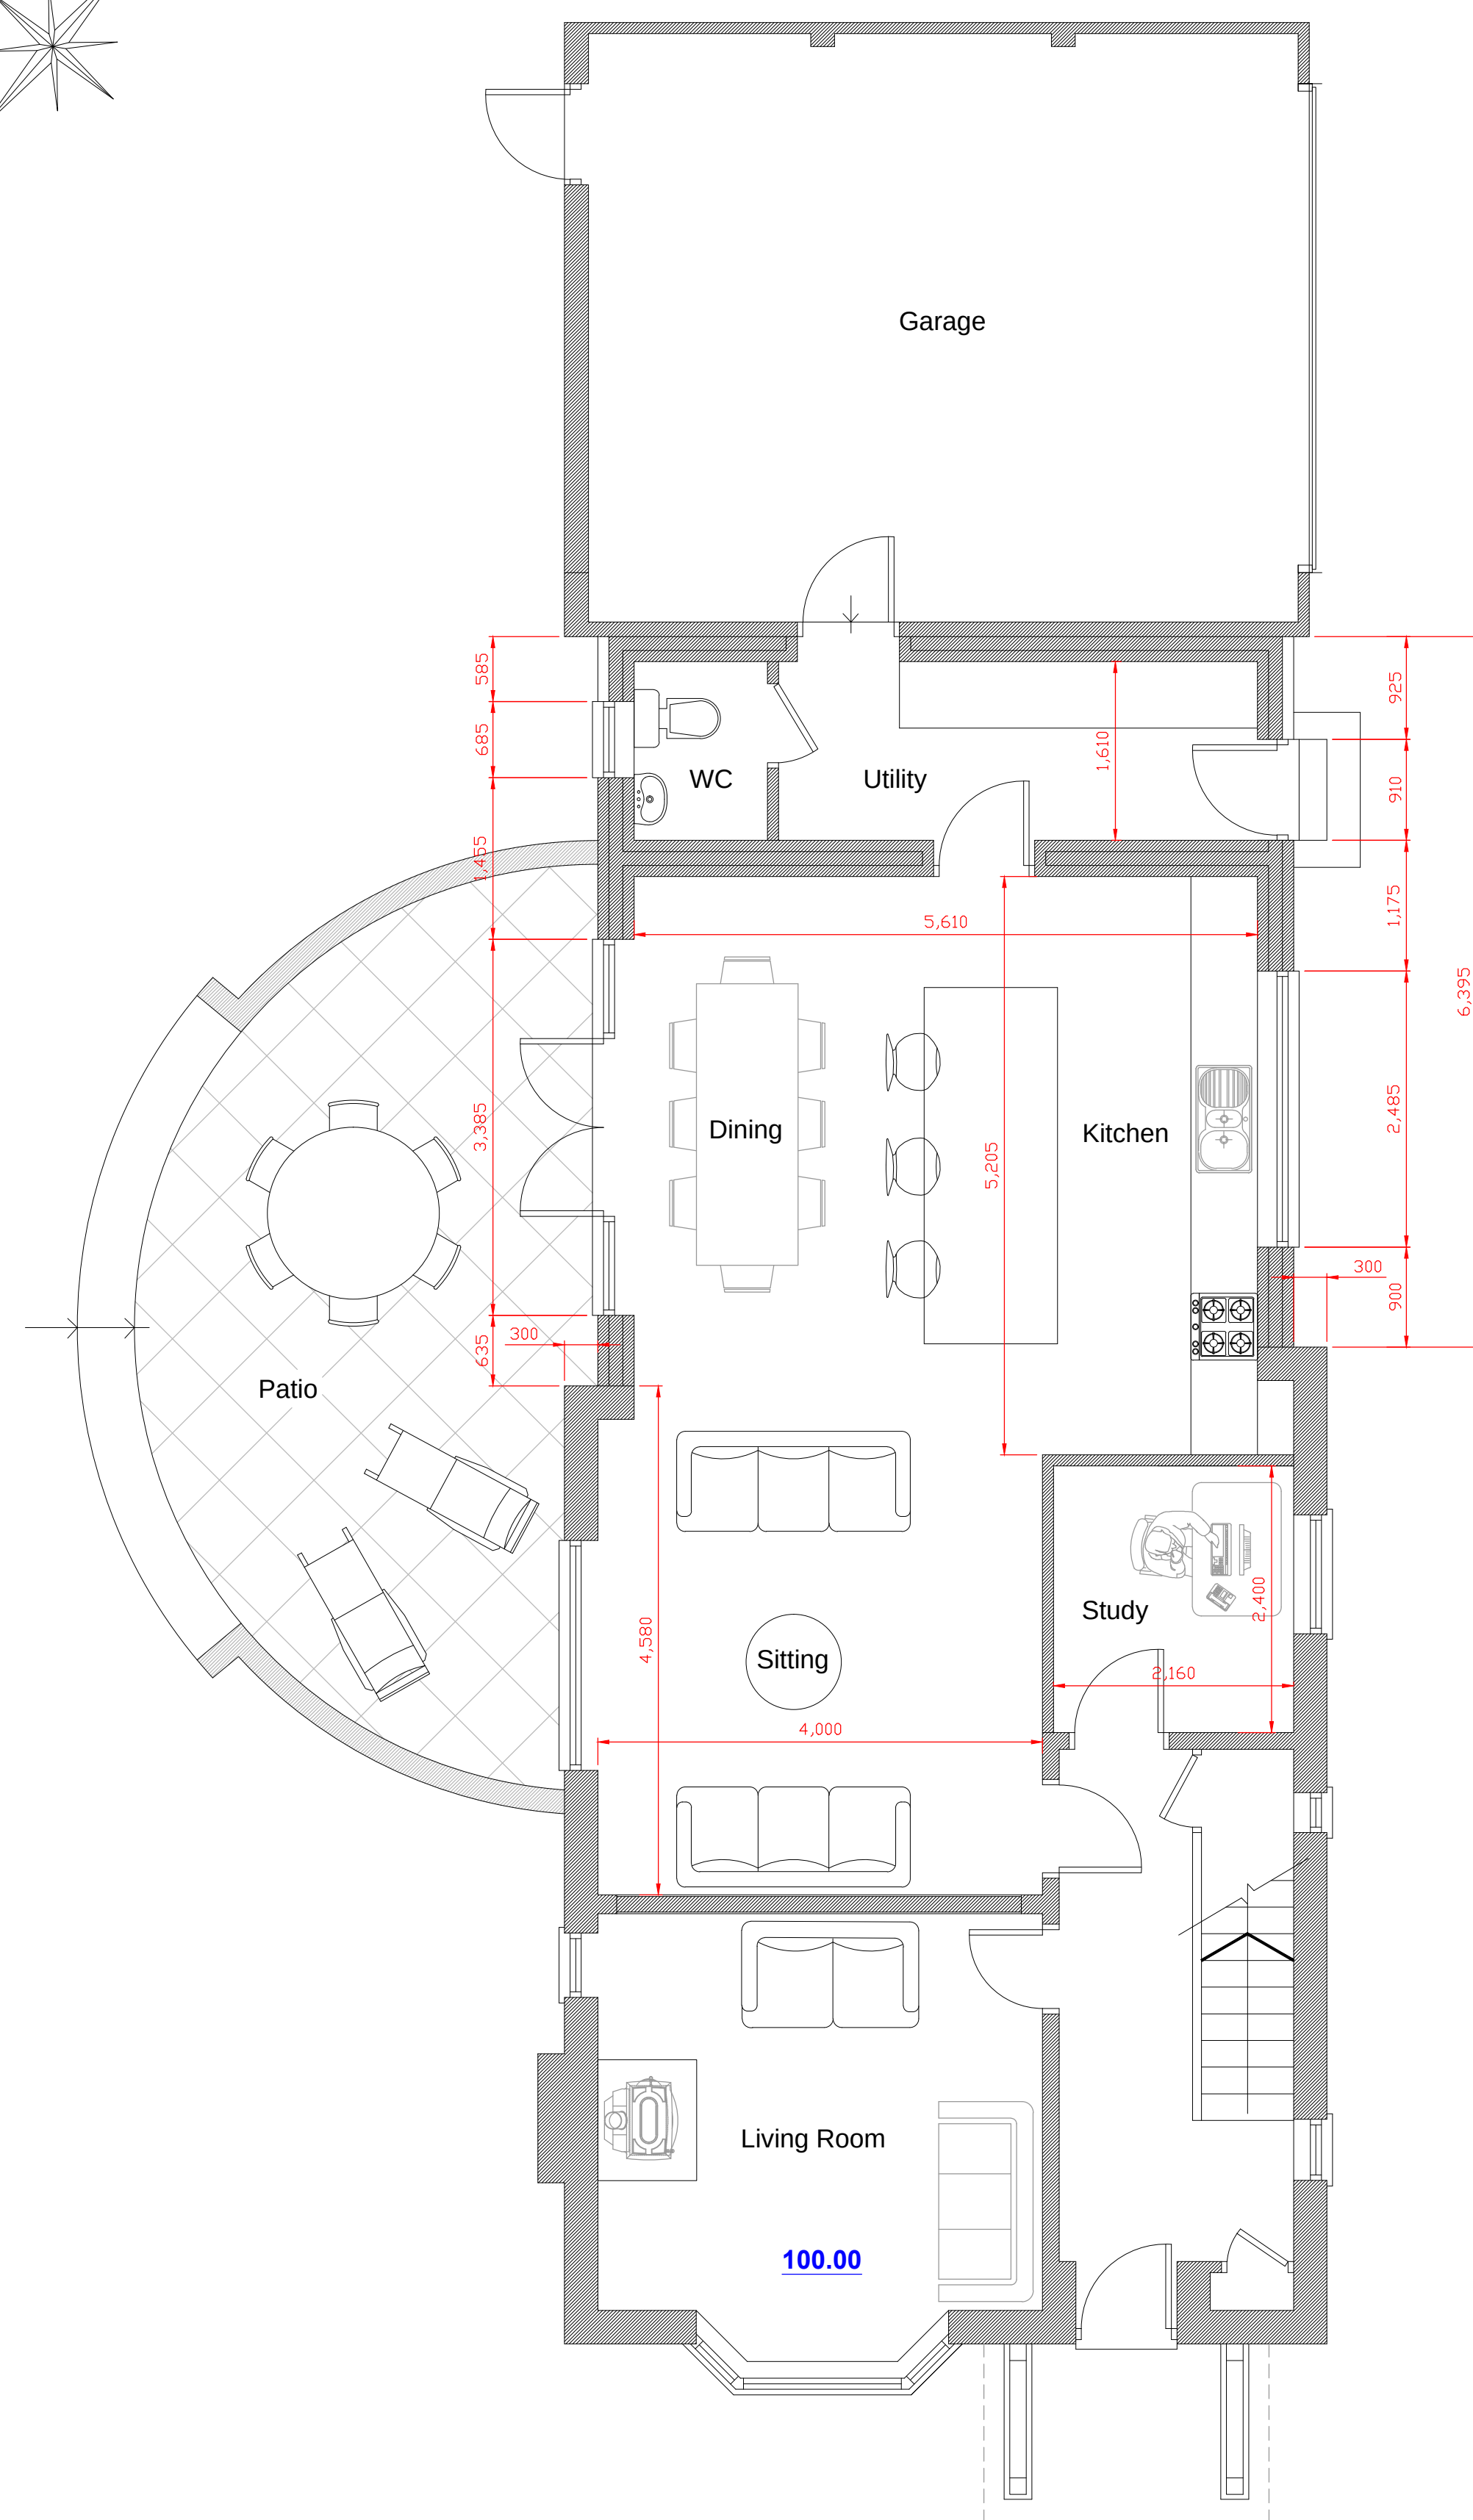


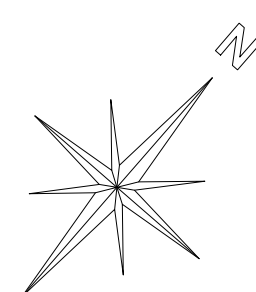

Proposed Ground
Floor Plan



1:50

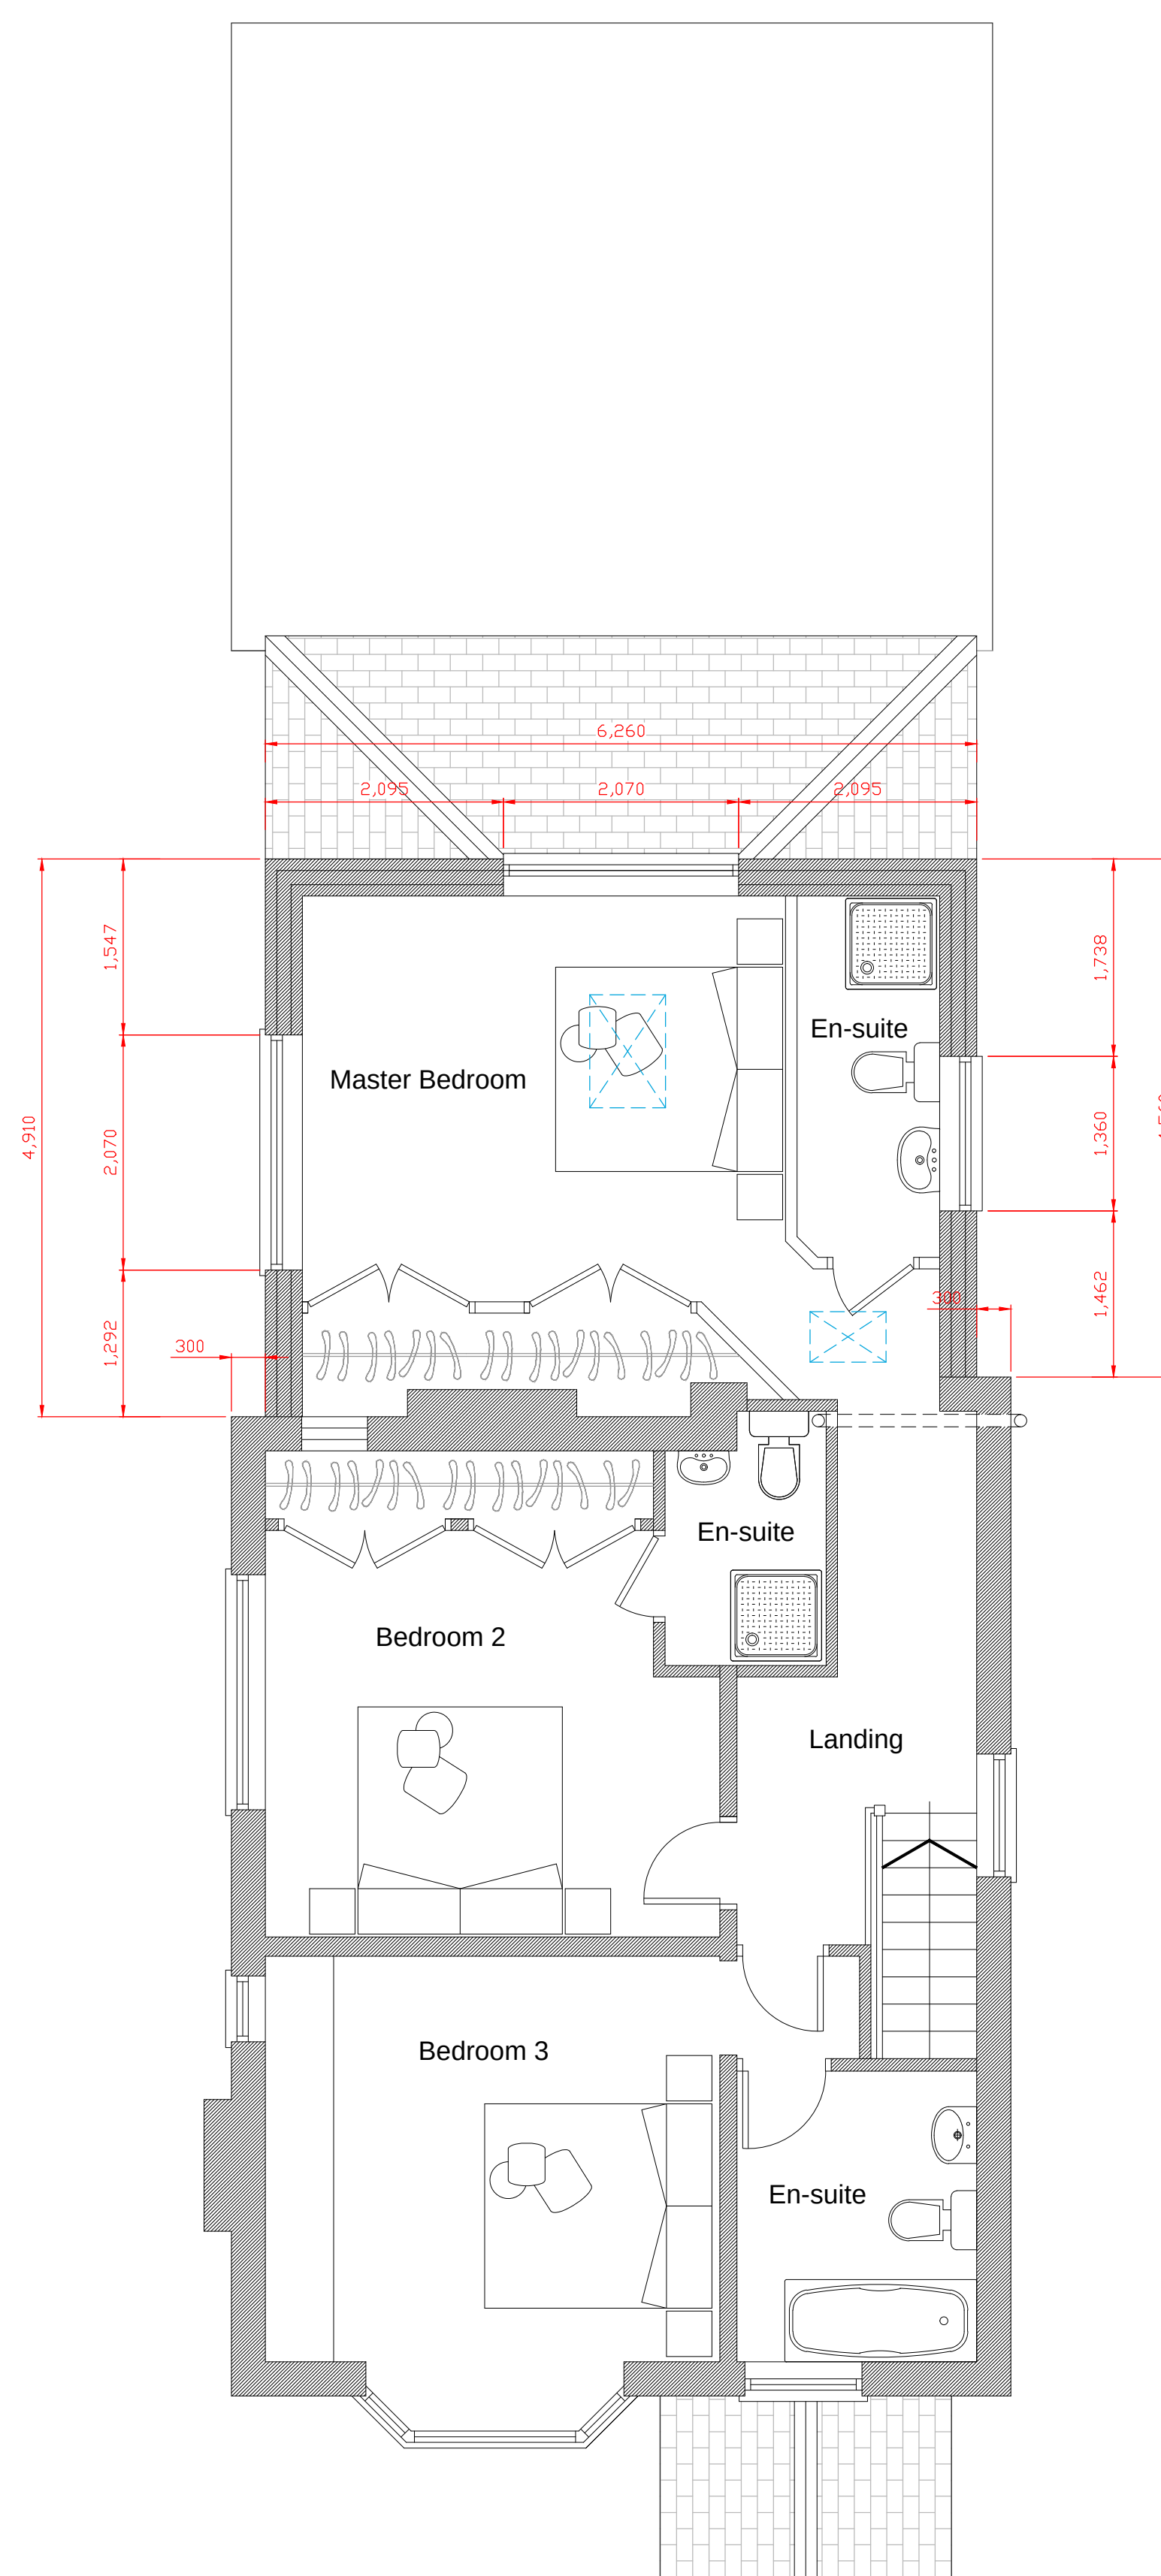

Proposed First
Floor Plan

1:50

Dismantled Railw

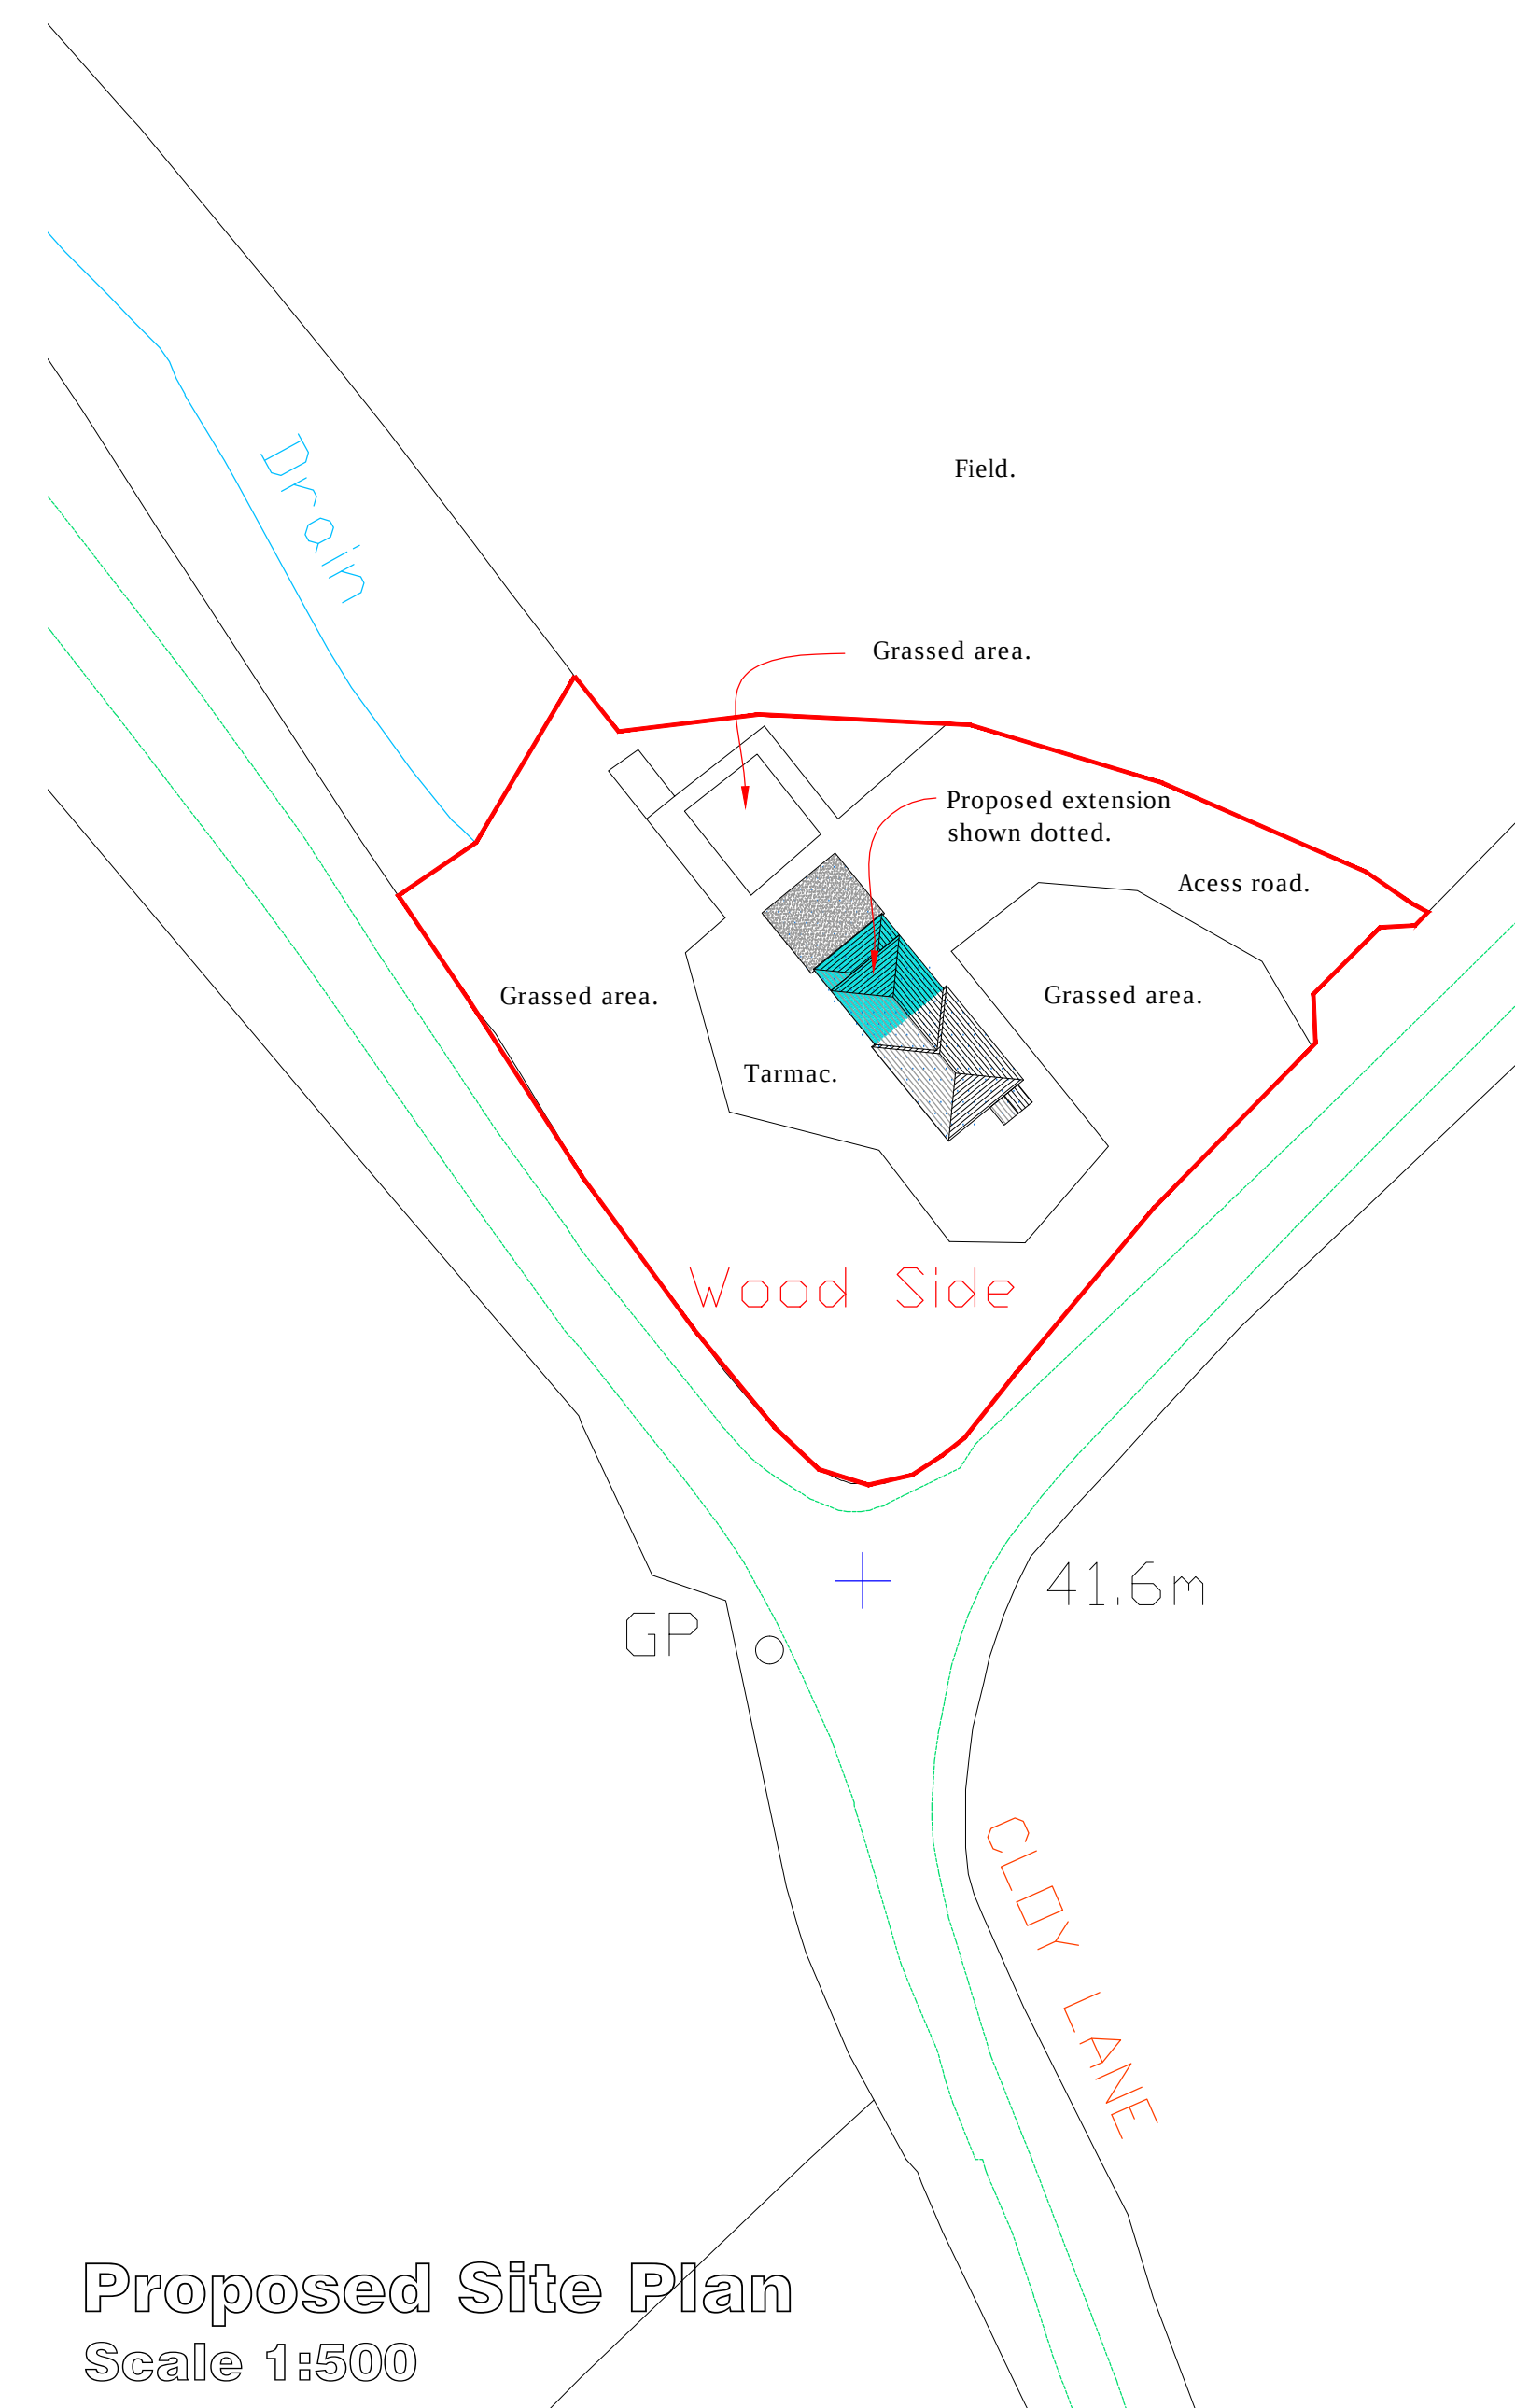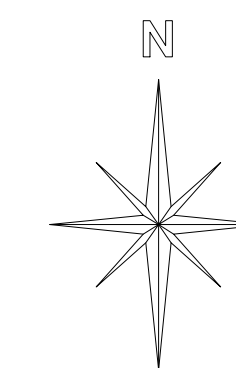

Proposed Site Plan
Scale 1:500

 CULLIS-ARCHITECTURAL-DESIGN 25 Sunningdale Close Wrexham North Wales LL13 9QU T 01978 264376 M 07791 480768 E ajones540@btinternet.com	Client: Mr. S. Machin.	
	Drawing Title: Proposed Floor Plans & Proposed Site Plan.	
	Job Title: Proposed Extension to Woodside, Cloy Lane, Bangor on Dee, Wxm.	
	Date: May 2020	Scale: 1:50 & 1:500 at A1

Rev: 001
Date: 03/05/20