





Front Elevation 1:100

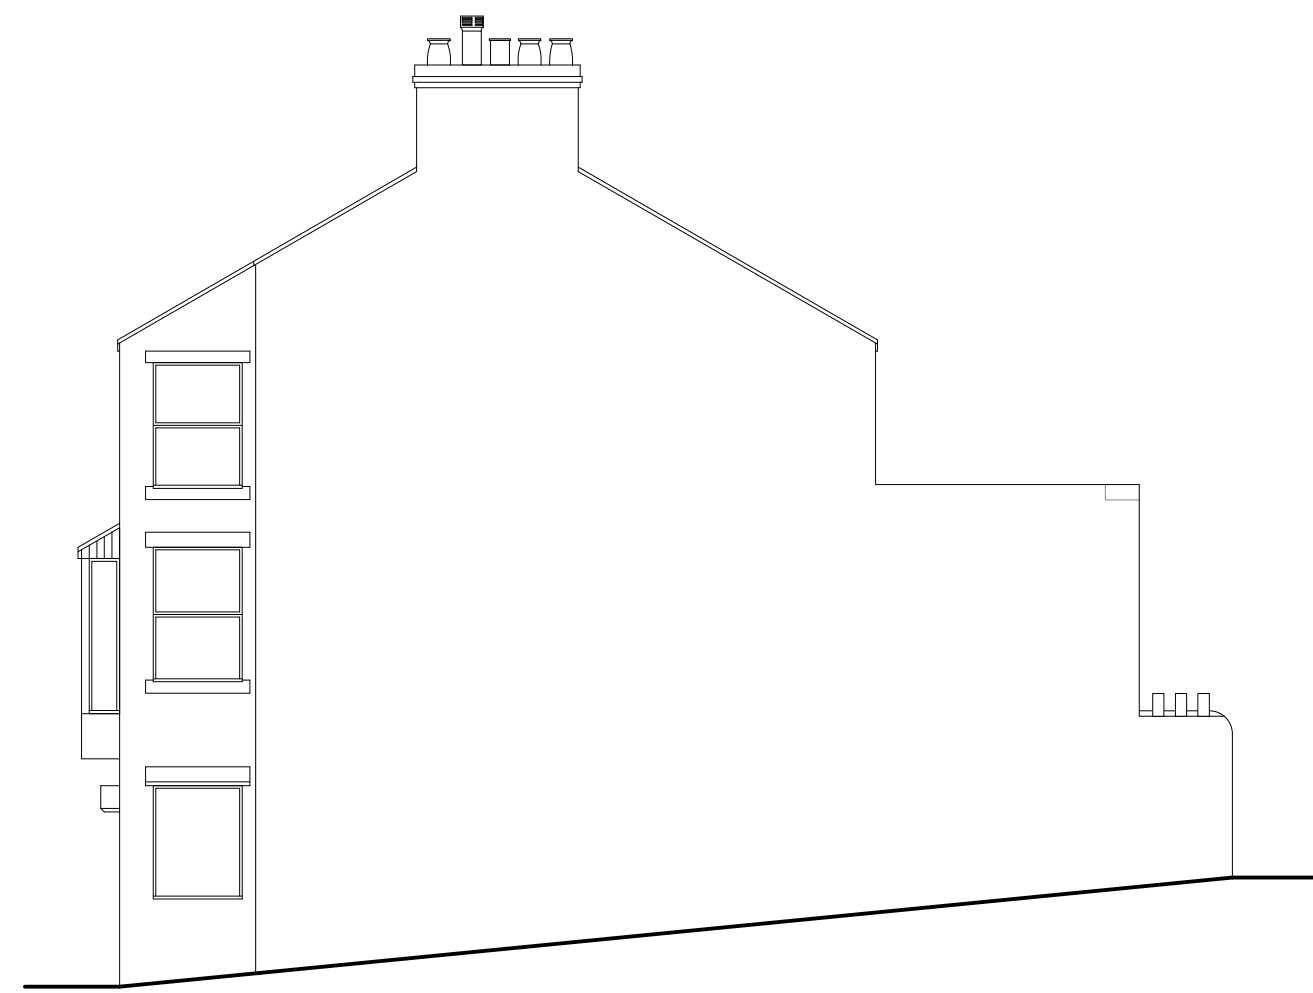



Side Elevation 1:100



Rear Elevation 1:100

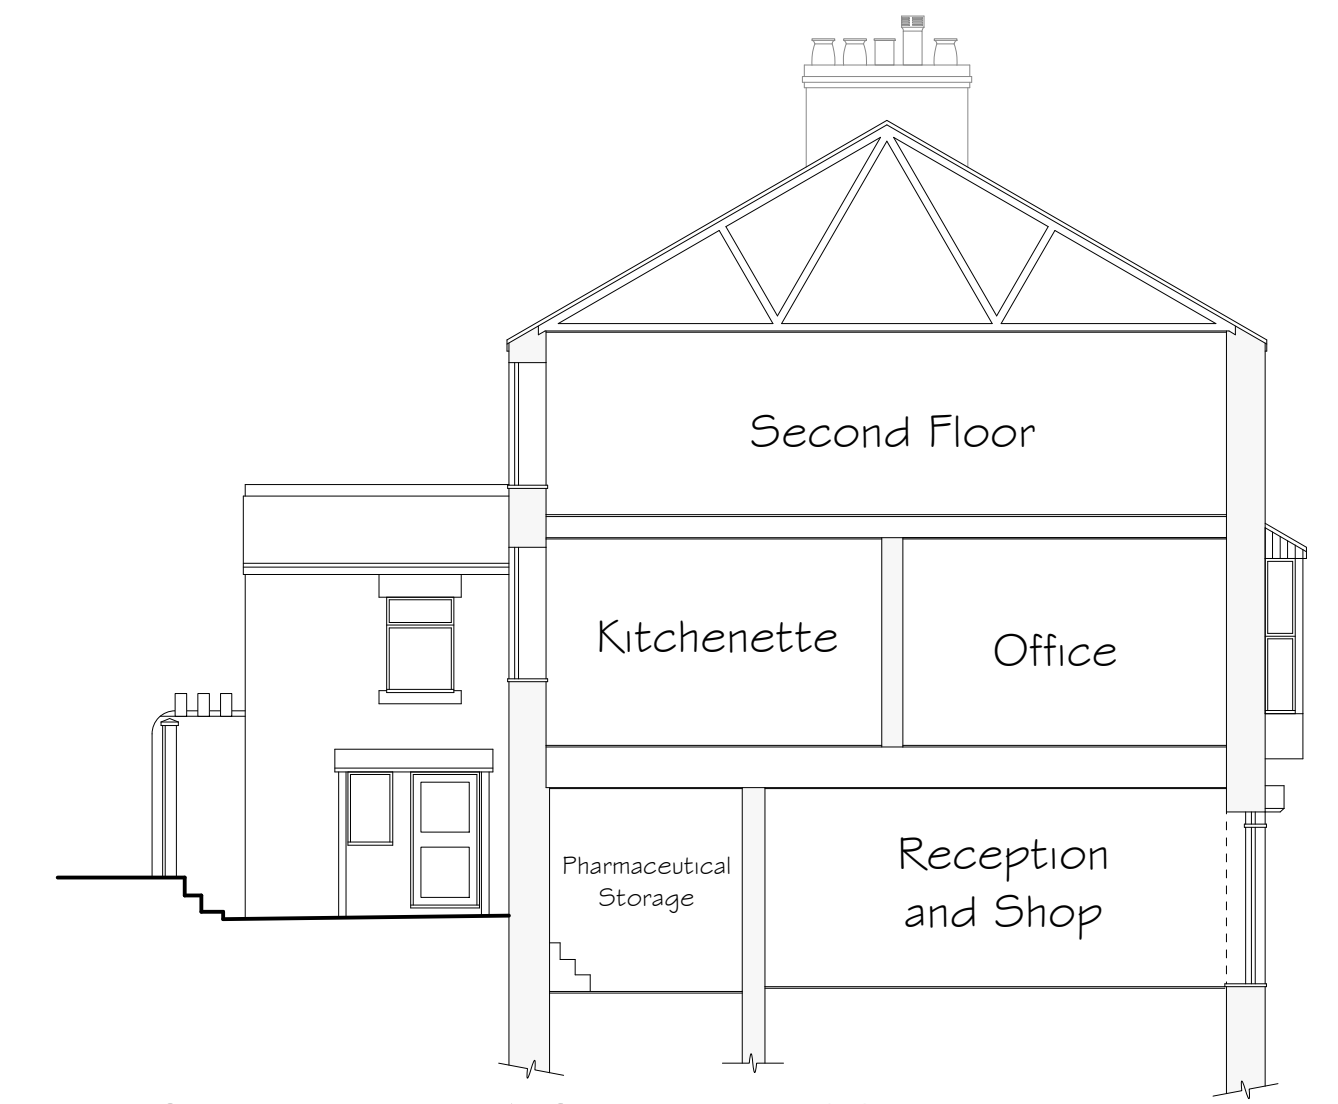

Side Elevation & Section 1:100

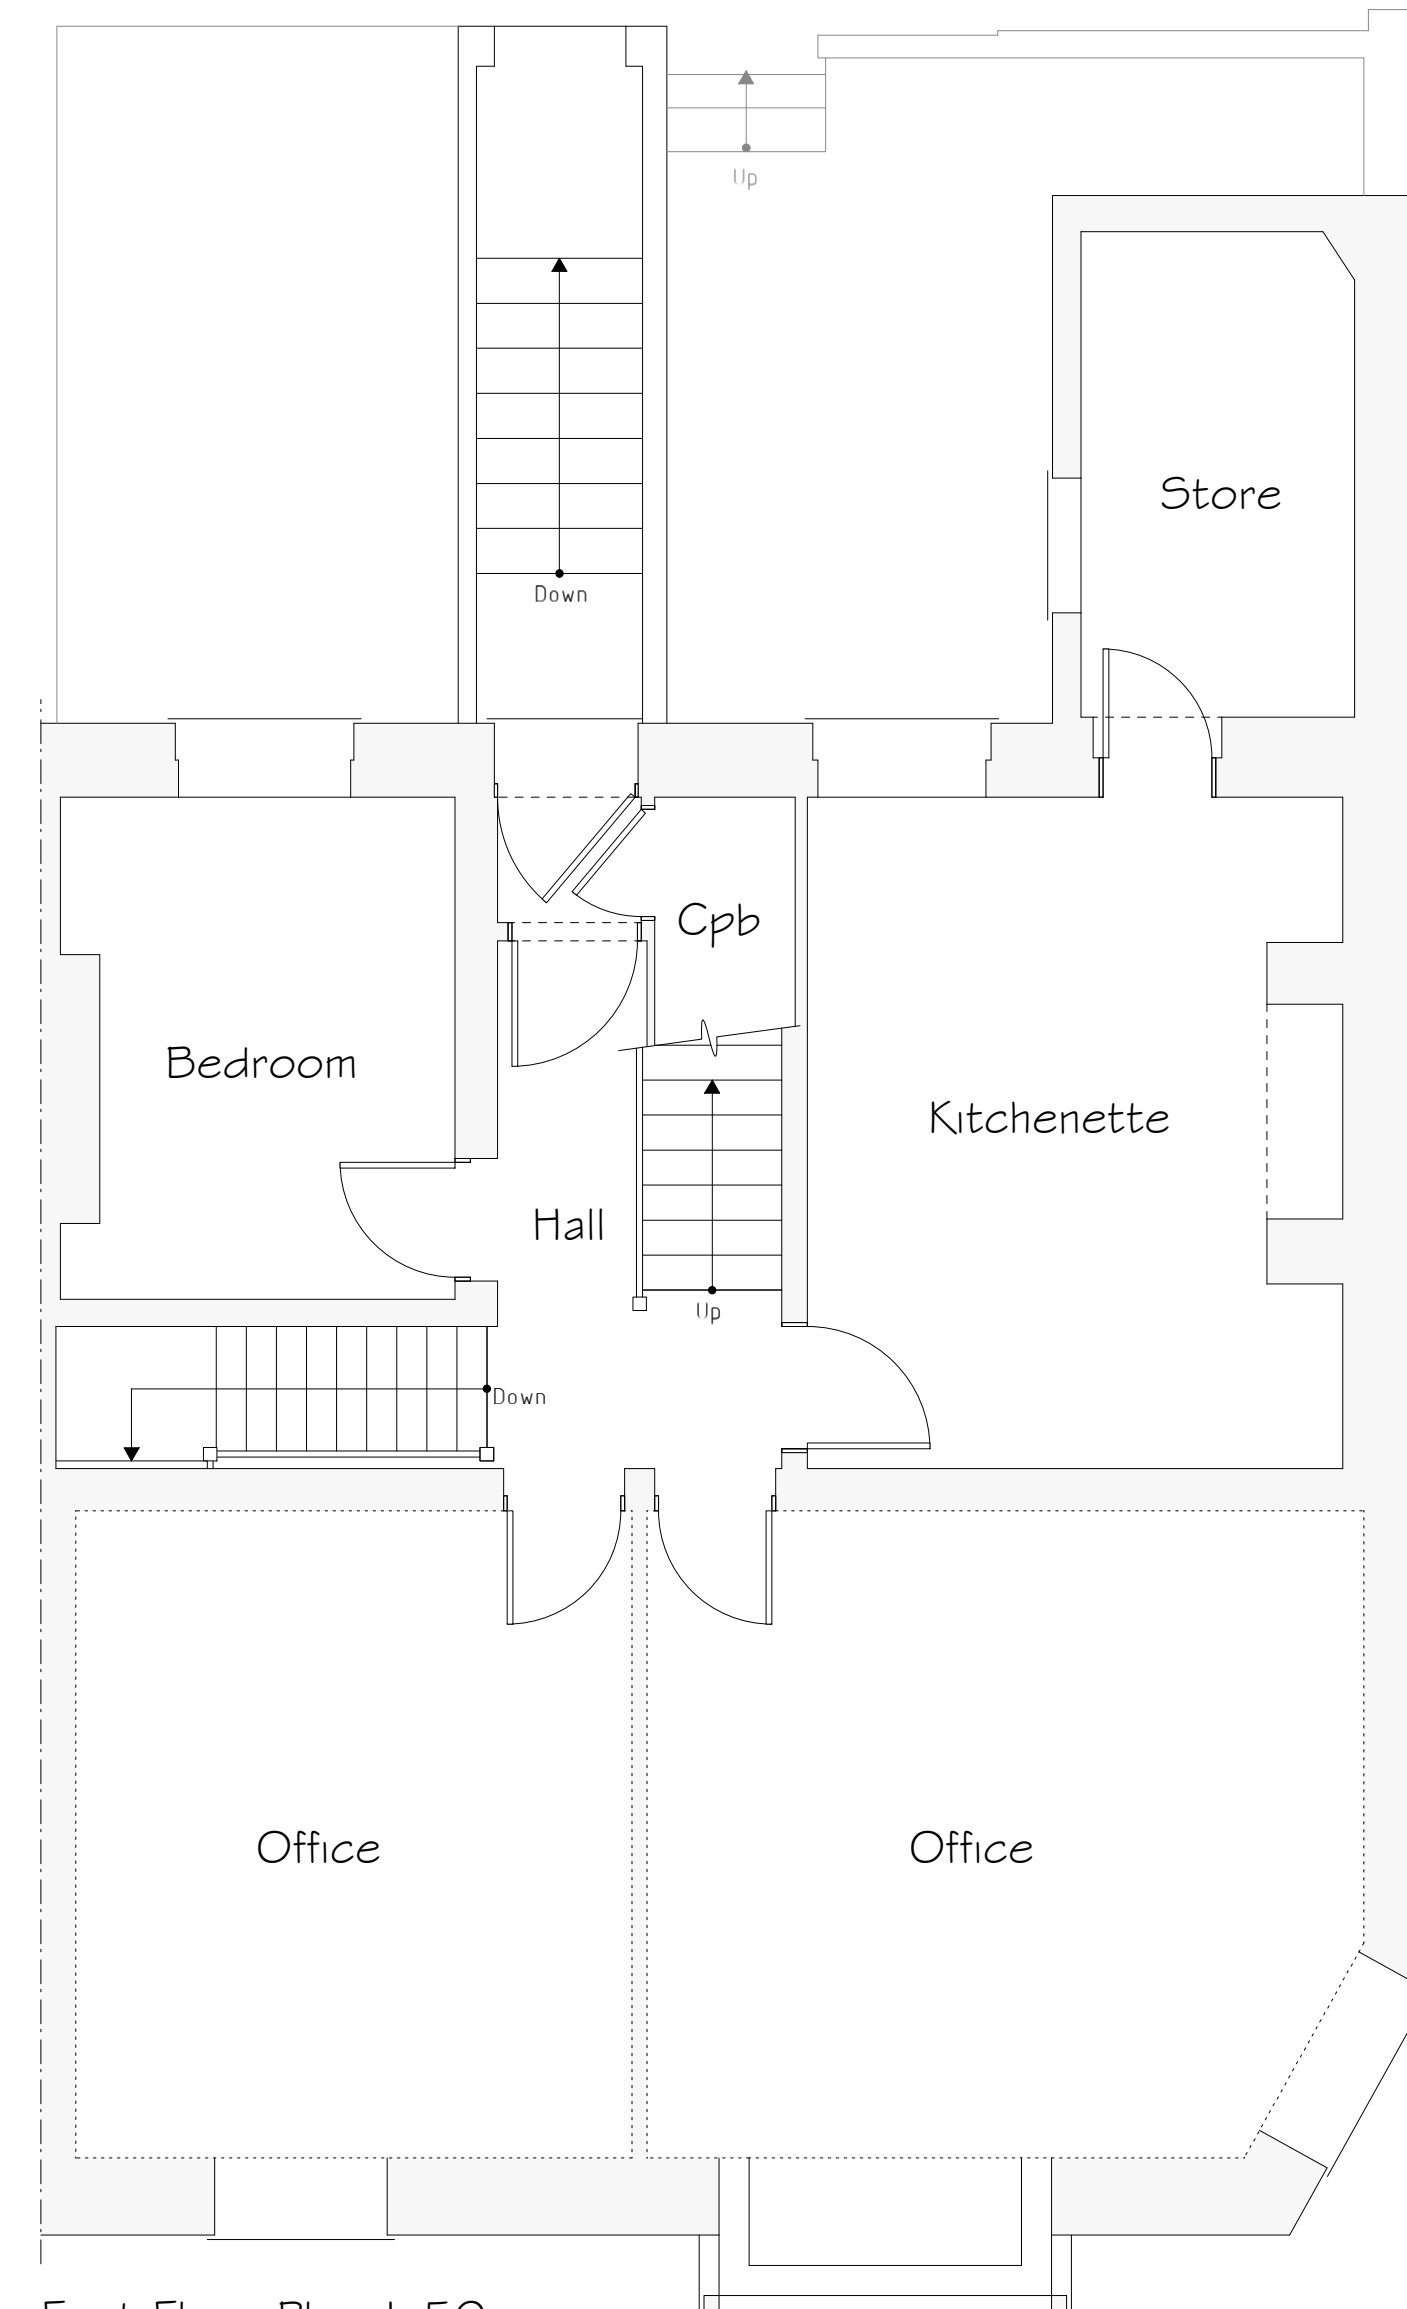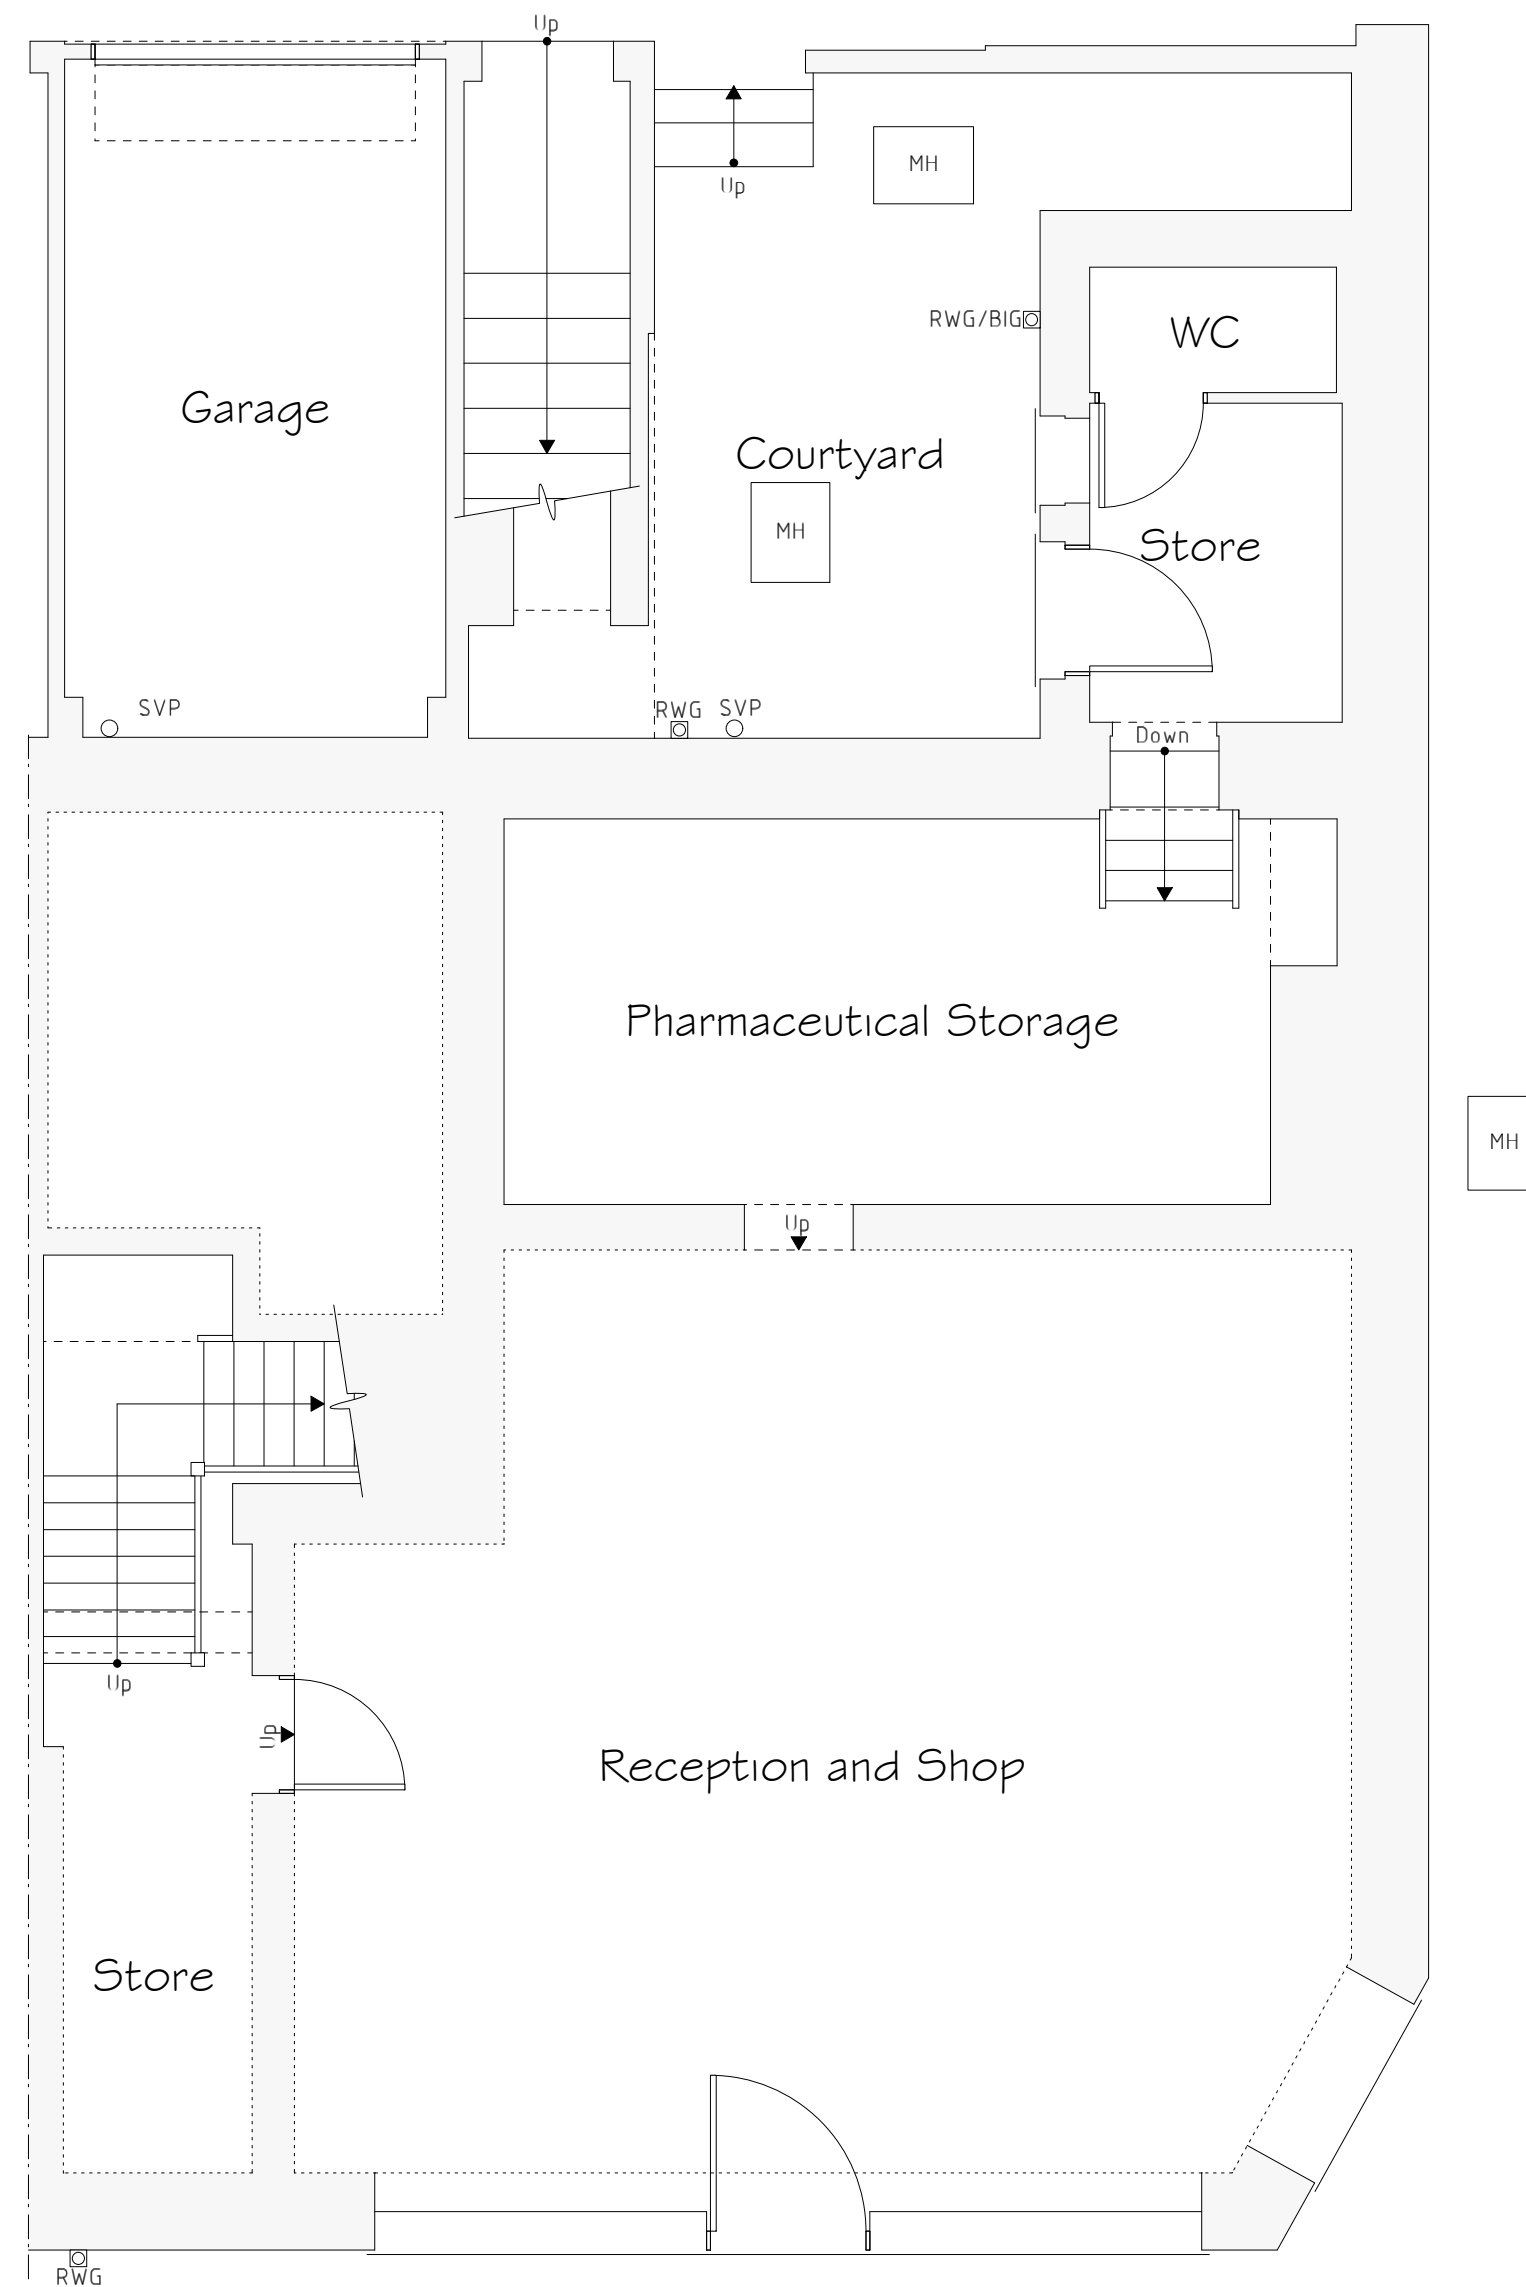

First Floor Plan 1:50

Services Key			
MH	Existing Man Hole Position		
☒	Existing Rain Water Gully (RWG) Position		
☒	Existing Back Inlet (BIG) Gully Position		
○	Existing Soil Vent Pipe (SVP) Position		

Rev	Date	Detail	Initial

Project:
Proposed Alterations to,
Pharmacy, Manchester House,
High Street, Coedpoeth,
LL11 3LS.

Title: Existing	Scale: (A1) 1:50 & 1:100
--------------------	--------------------------------

Drawn By: E.M.Jackson	Date: Oct 2020
--------------------------	----------------------

Drawing No: P135/001	Sheet: 1 of 1
-------------------------	------------------

blueprint
architectural services

LABC partner
Office 3K4,
Redwither Business Tower,
Wrexham. LL13 9XT
Tel: 01978 356500
www.blueprintarchitectural.com
© copyright all rights reserved