




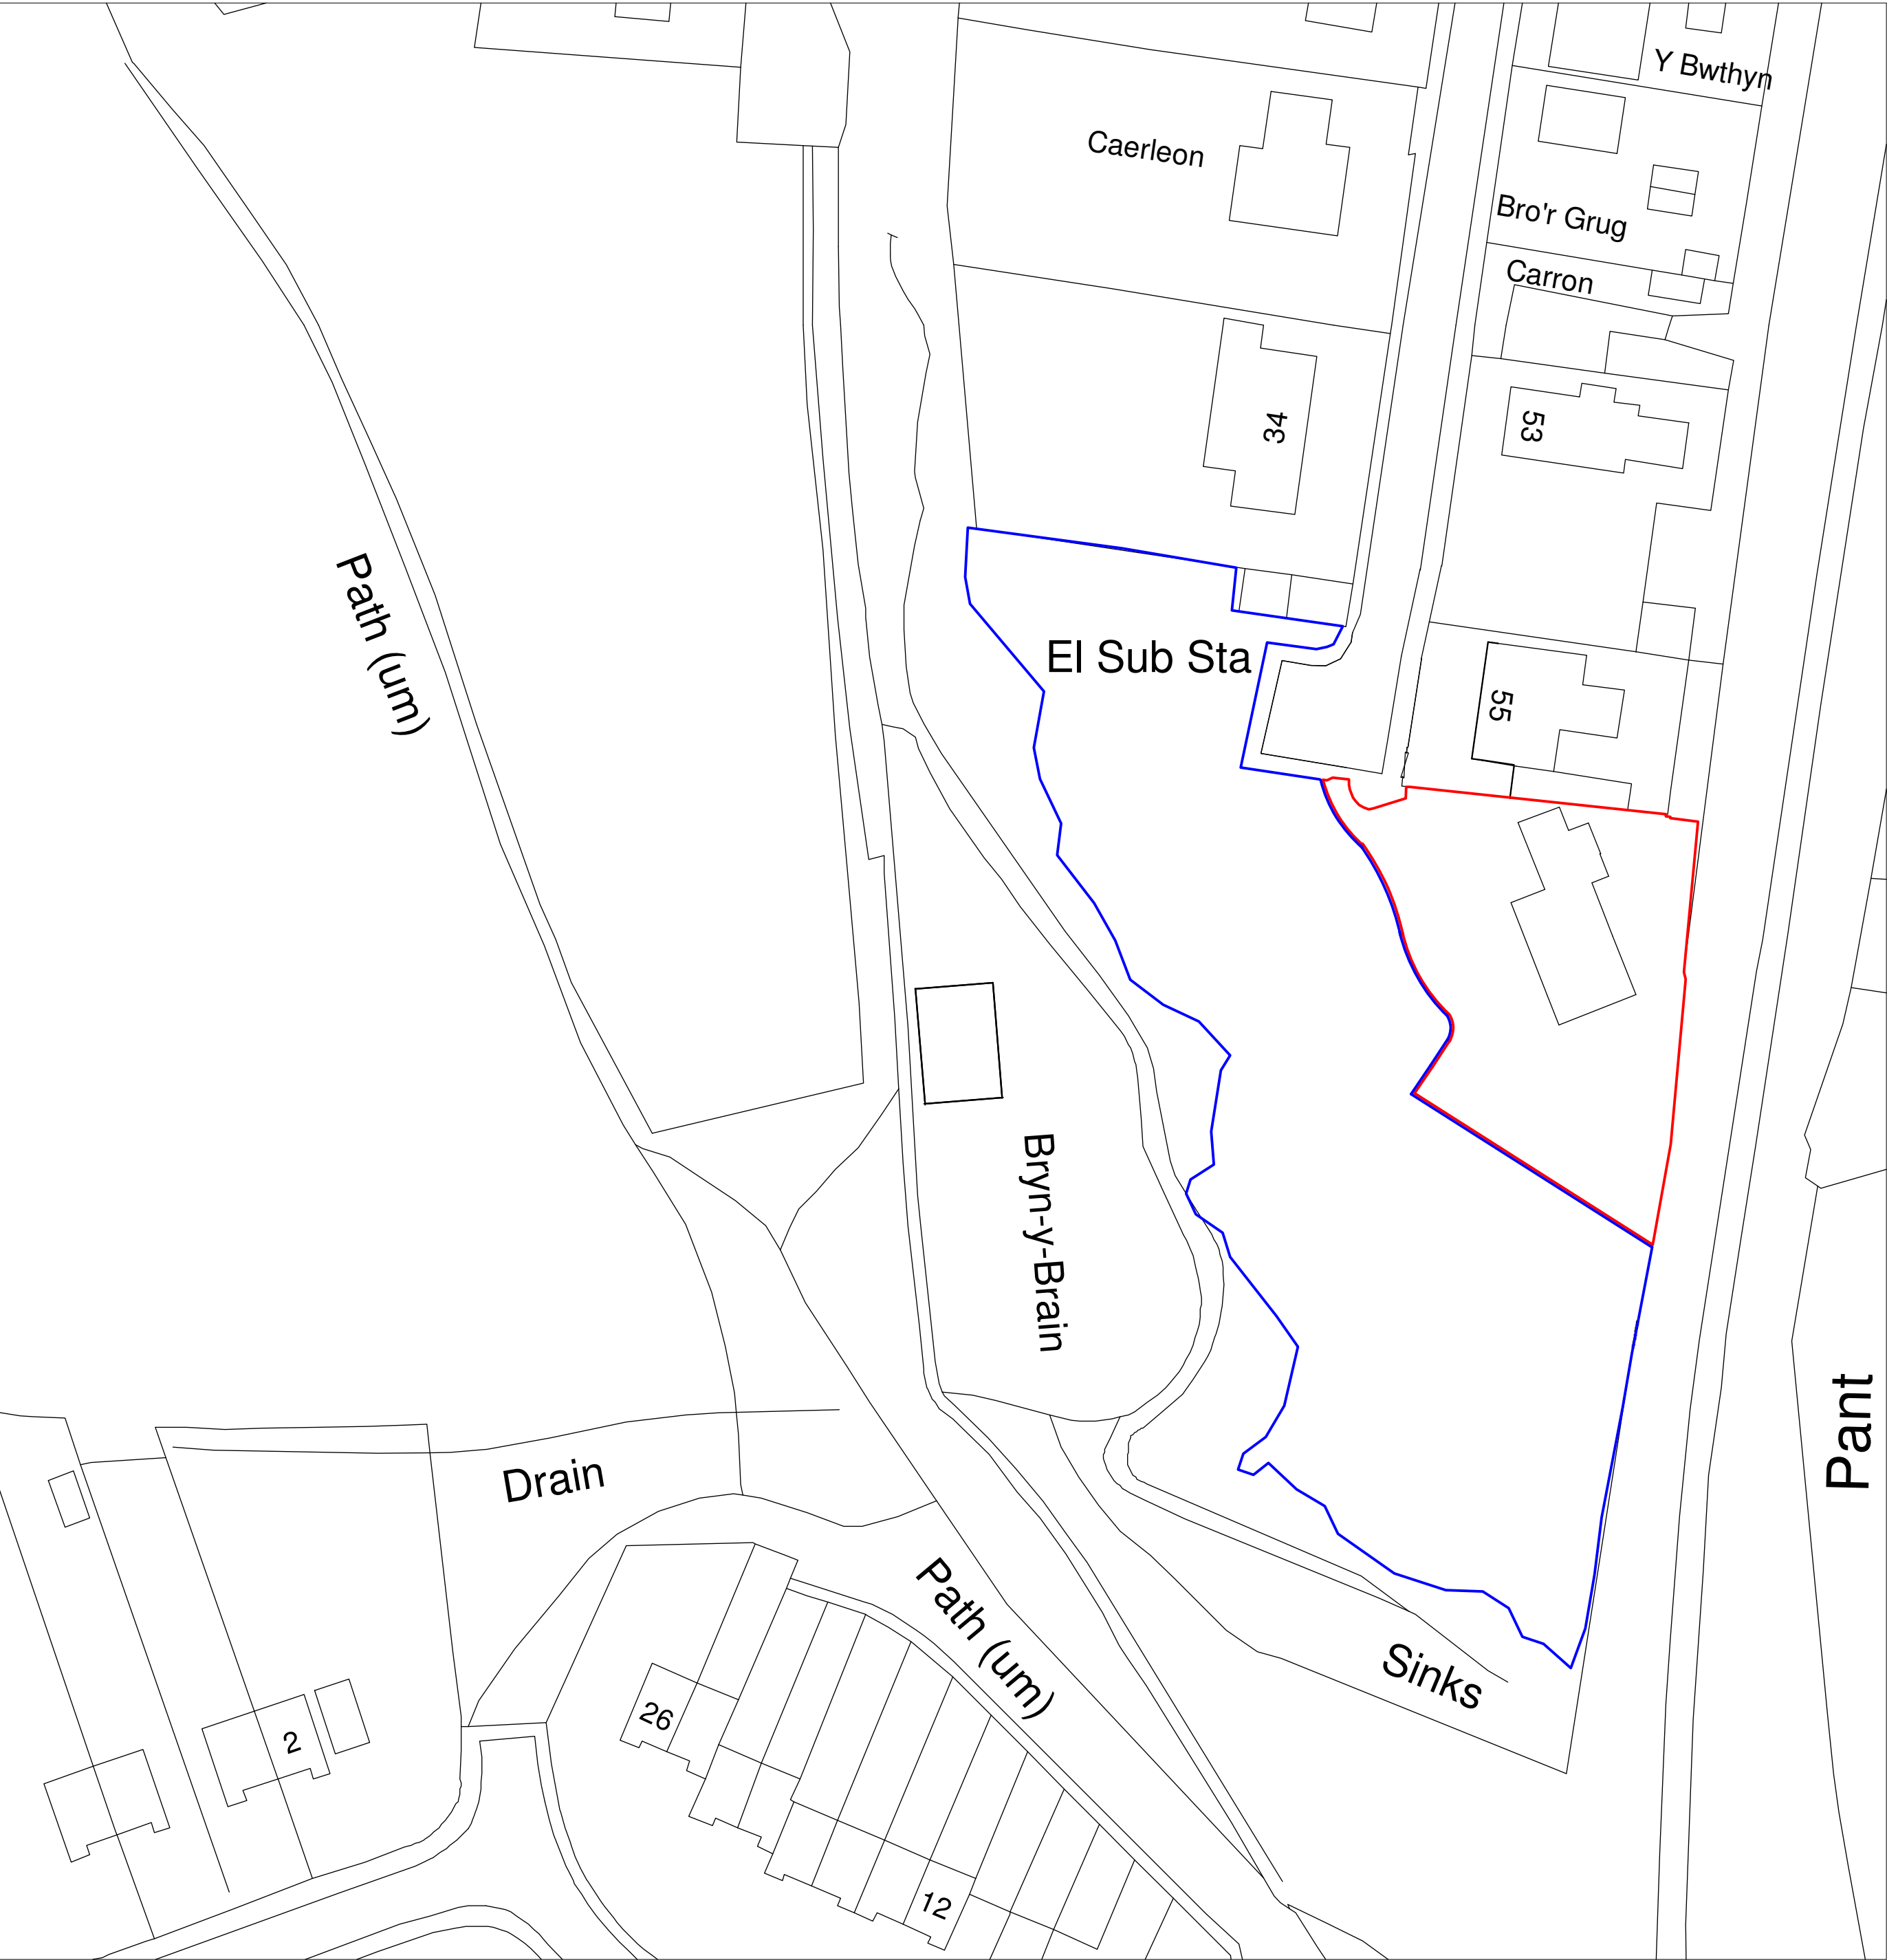

Site Plan 1:500

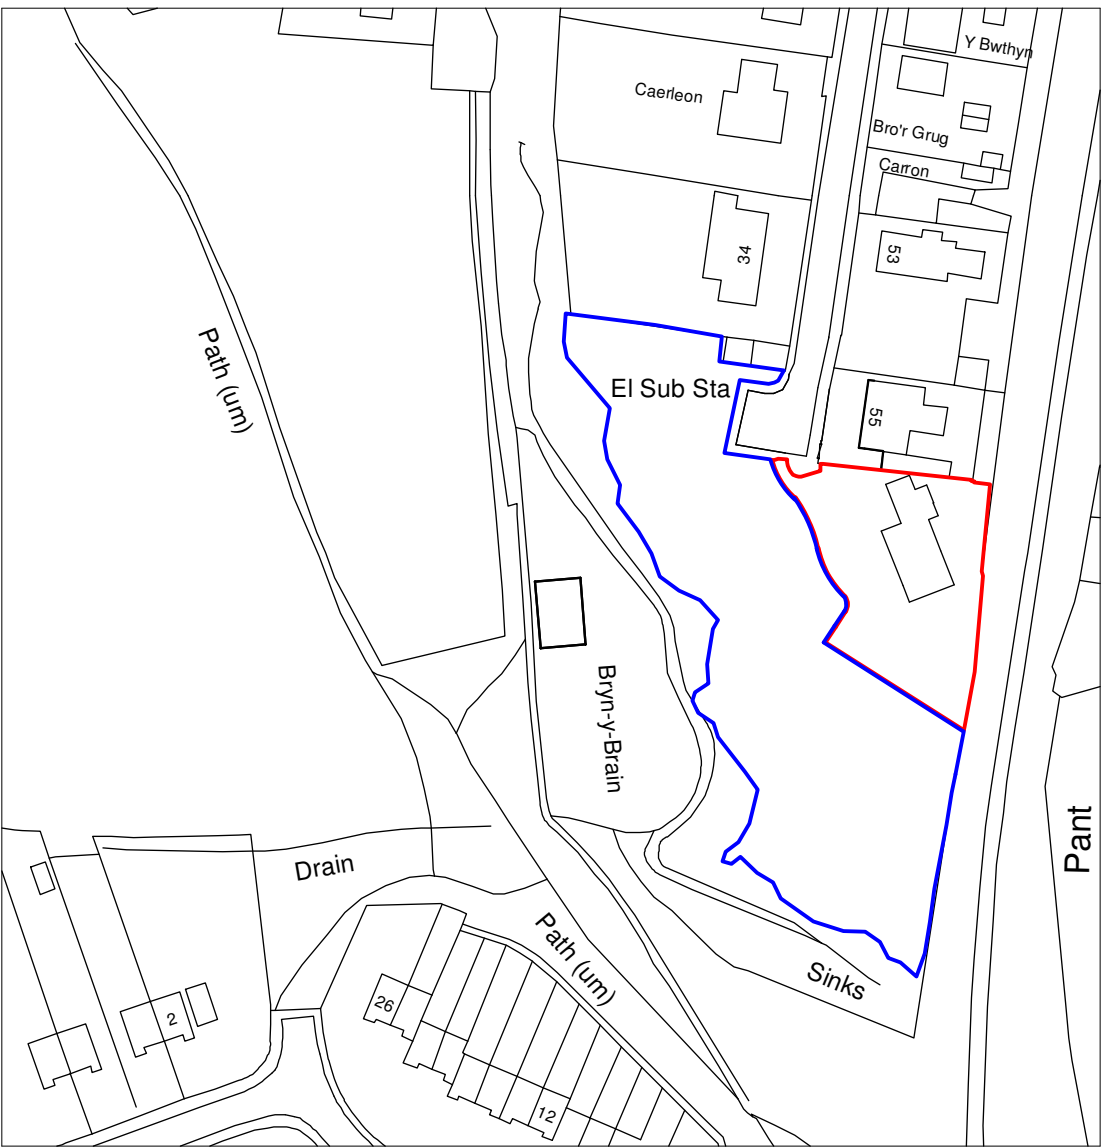

Location Plan 1:1250

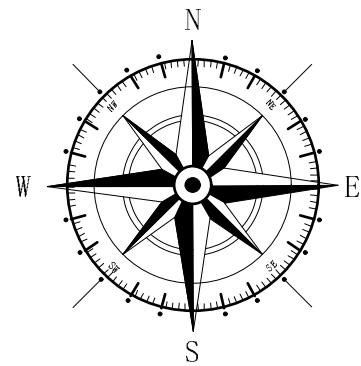

Key

- Surrounding Buildings
- Application Site
- Land owned by applicant

Rev	Date	Detail	Initial

Project: Proposed residential development at 57 Bryn Glas Rhos, Wrexham	
Title: Existing: Site & Location Plan	Scale: (A2) 1:500 & 1:1250

Drawn By: D.J.Edwards	Date: Aug 2015
Drawing No: C063/011	Sheet: 1 of 1

blueprint
architectural services

LABC partner
Office 3K4,
Redwither Tower,
Redwither Business Park,
Wrexham. LL13 9XT
Tel: 01978 356500
www.blueprintarchitectural.com