



First Floor

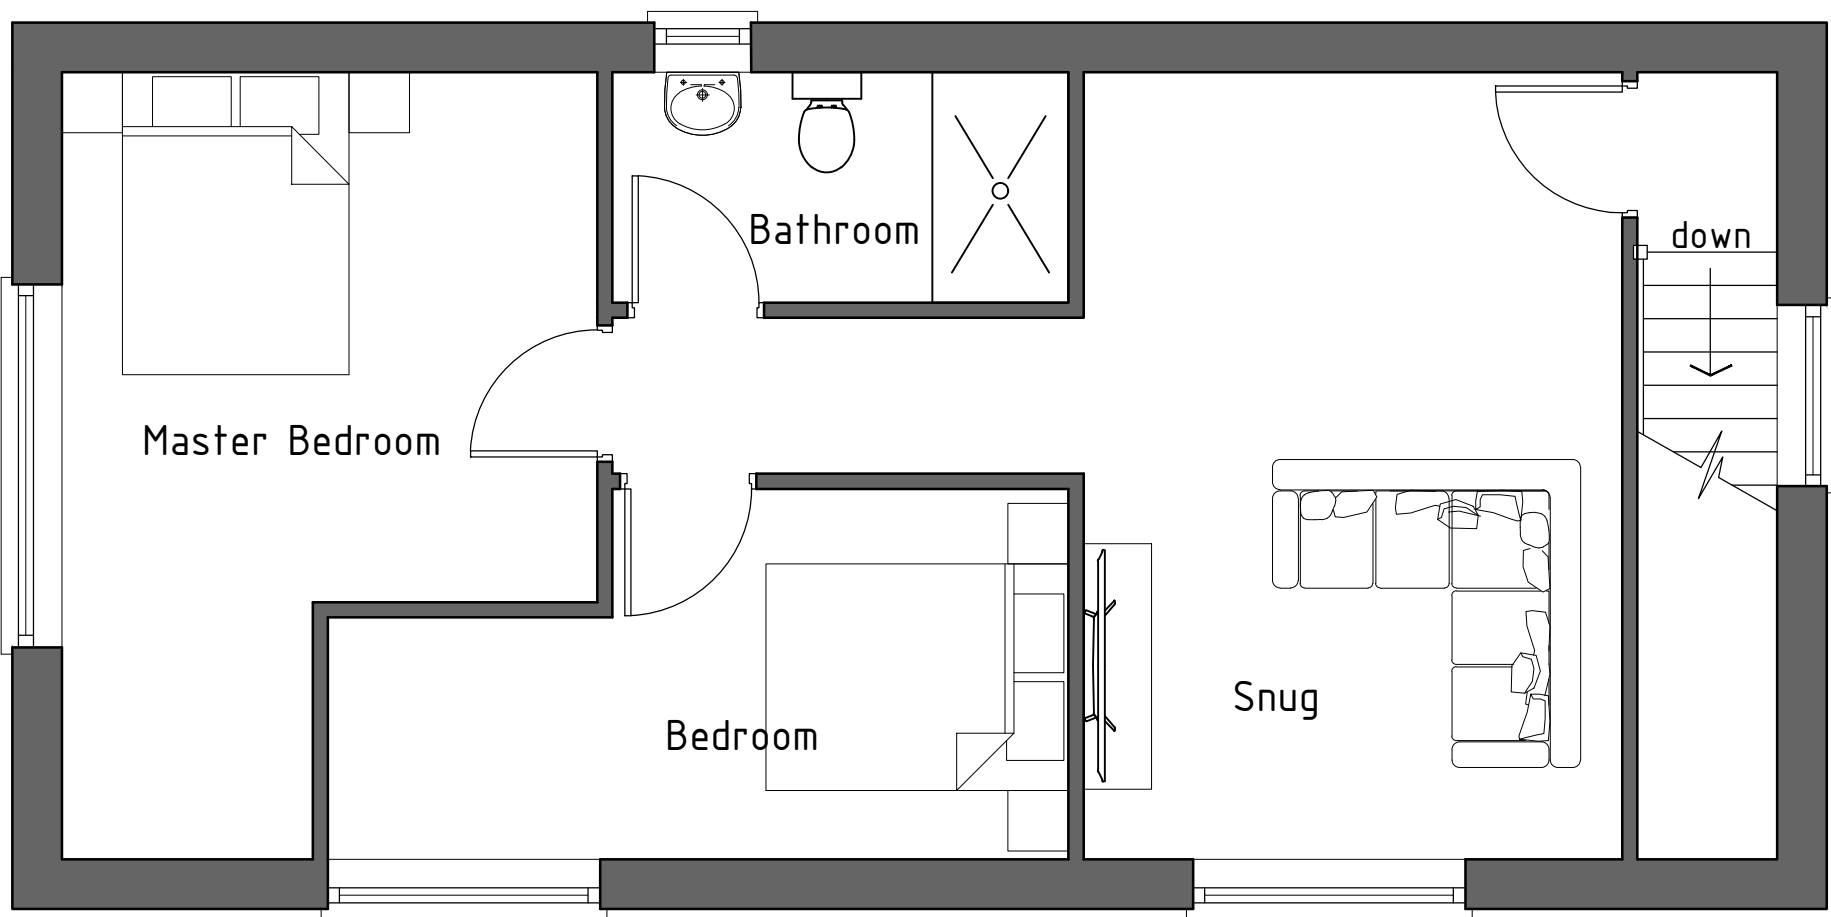

Ground Floor

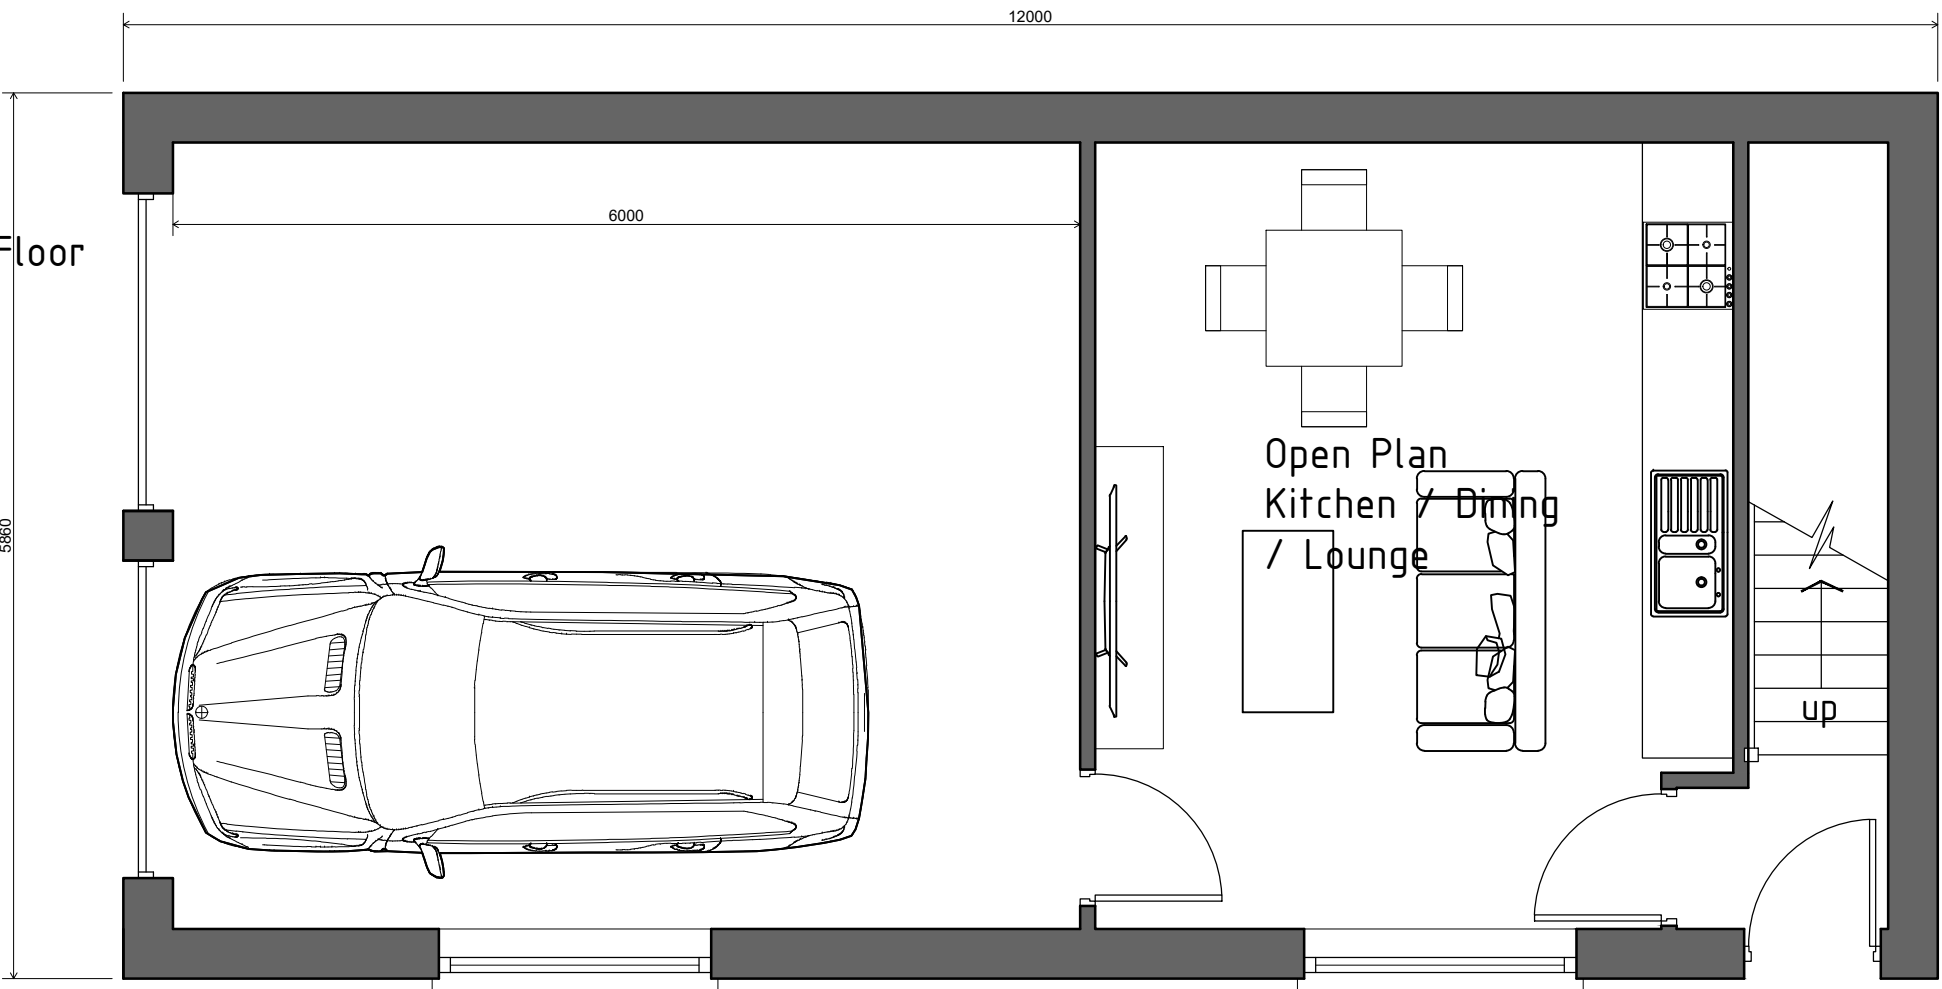

HDS ARCHITECTURAL SERVICES
HDS Architectural Services, The Foundry,
15 Yorke Street, Wrexham
LL13 8LW
Tel (01978) 345250
www.hdsarchitectural.co.uk

Project; 49 Russell Street, Cefn Mawr, Wrexham, LL14 3BL	
Title; Garage Floor Plans as Proposed	Scale (A3); 1:50
Dwg No; RS/PD/08	Date; September 2020
Revision; Rev A - Drawings updated to suit comments by client - 02-11-20.	