




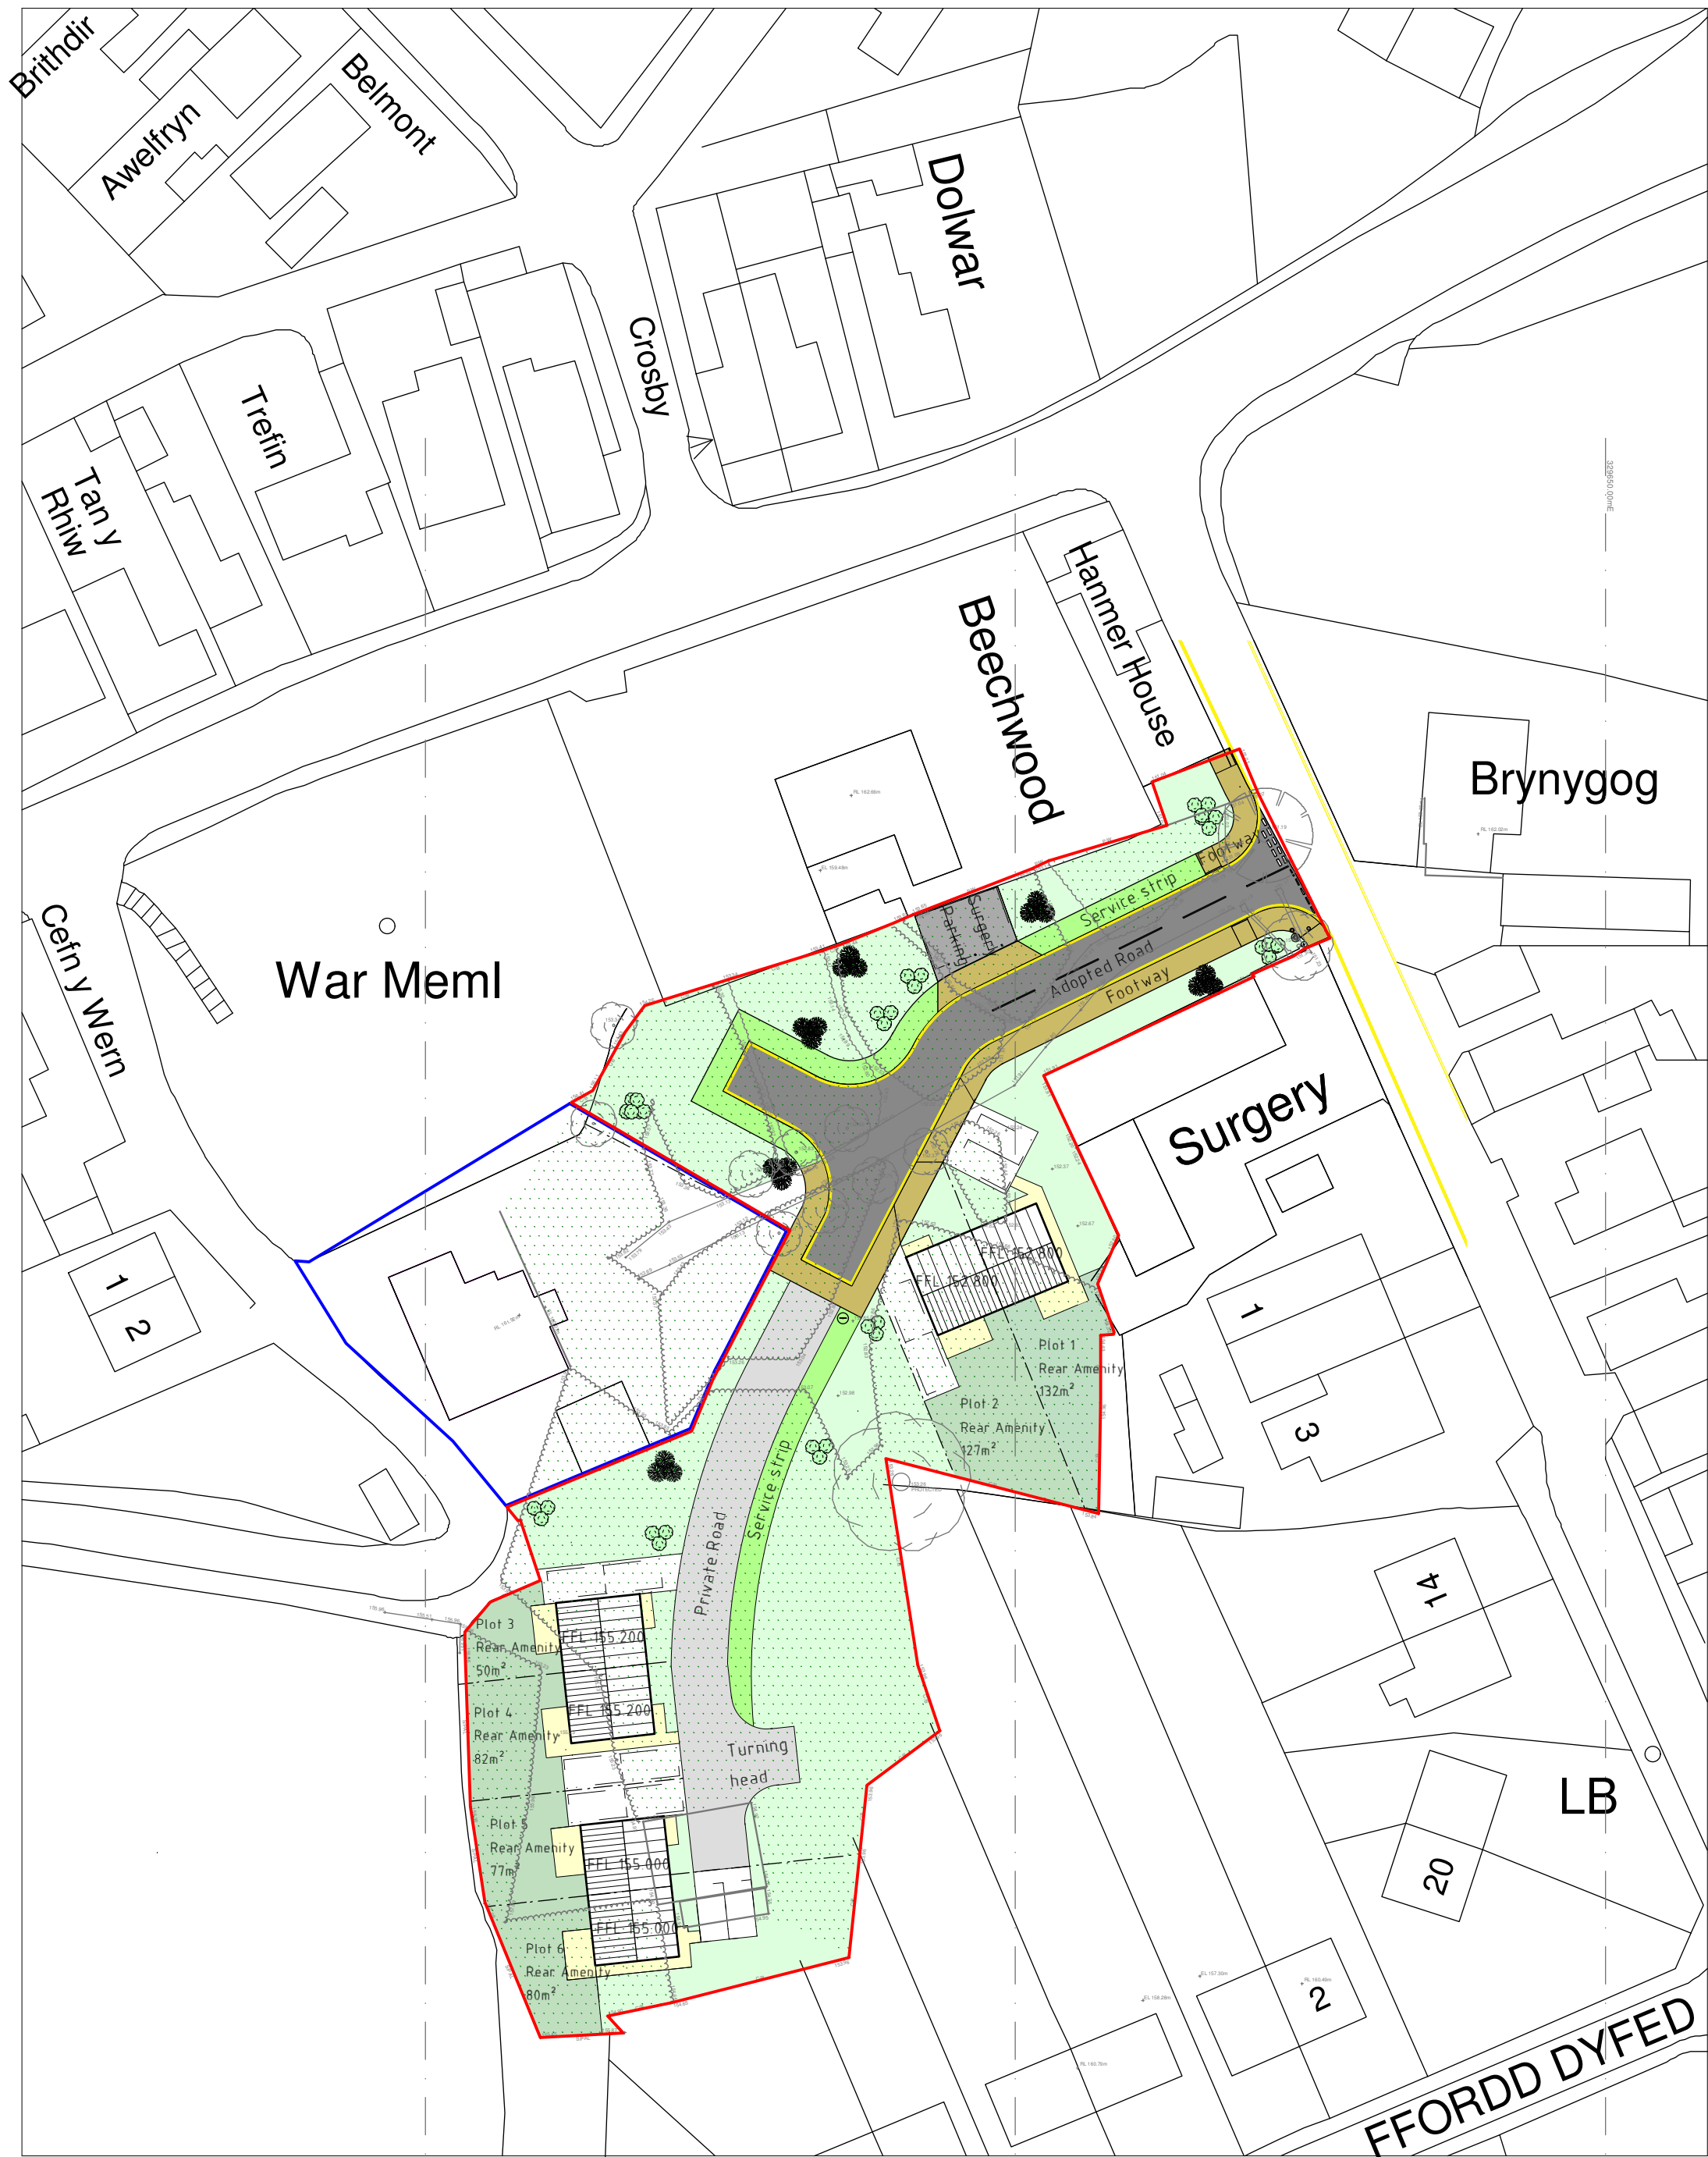

Site Plan 1:500

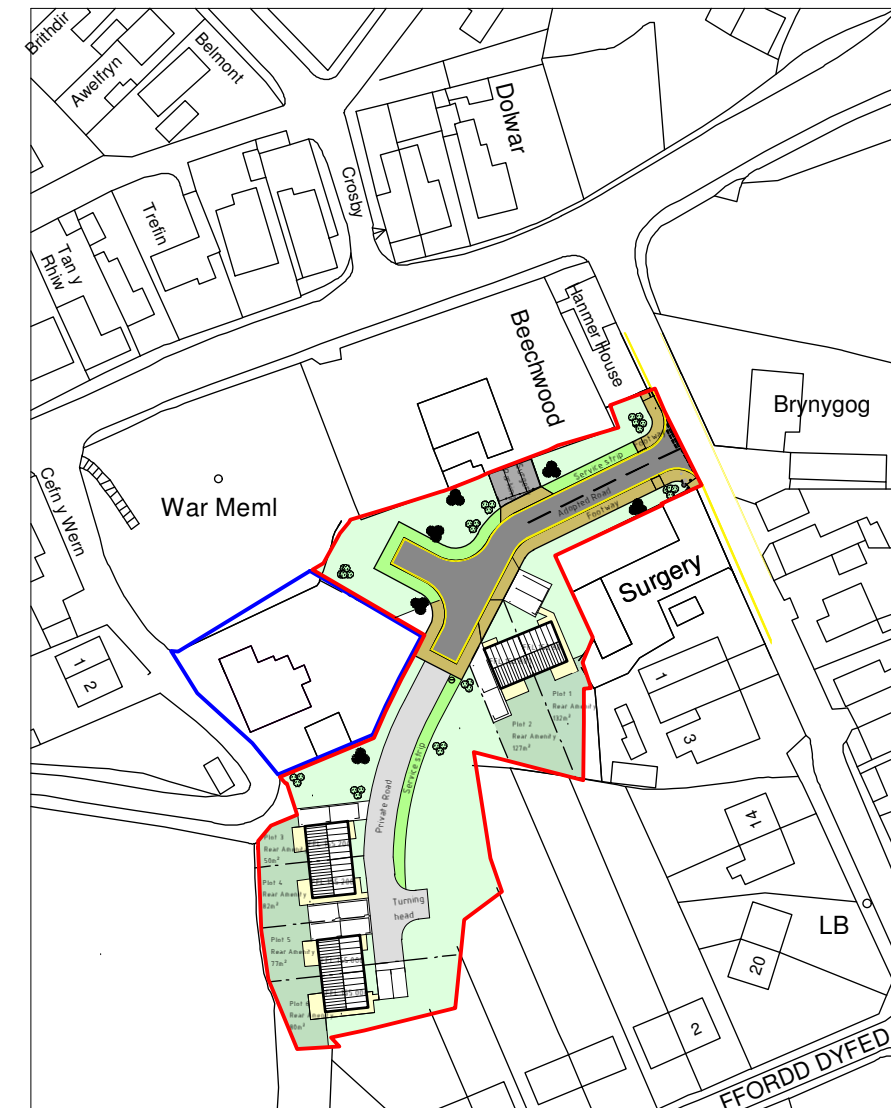

Location Plan 1:1250

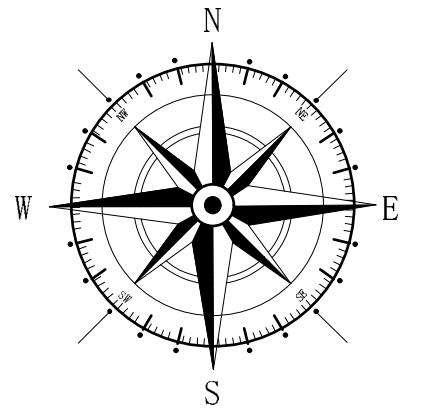

Key	
—	Application Site
—	Land owned by applicant

Building Parameter	Minimum (mm)	Maximum (mm)
Depth	6640	7140
Width	11460	11960
Height	6660	7160

Rev	Date	Detail	Initial
C	02/21	FFL Amends	D.J.E.
B	02/21	Topo Added to Plan	D.J.E.
A	01/21	FFL Added to dwellings	S.H.

Project:
Proposed residential development on land adj to Westerdale, Gardden Road, Rhos, Wrexham.

Title: Planning: Site & Location Plan	Scale: (A2) 1:500 & 1:1250
---	----------------------------------

Drawn By: D.J.Edwards	Date: Jan 2021
Drawing No: T045/009	Sheet: 1 of 1

blueprint
architectural services

LABC partner
Office 3K4,
Redwither Business Tower,
Wrexham. LL13 9XT
Tel: 01978 356500
www.blueprintarchitectural.com