


Existing
Ground Floor

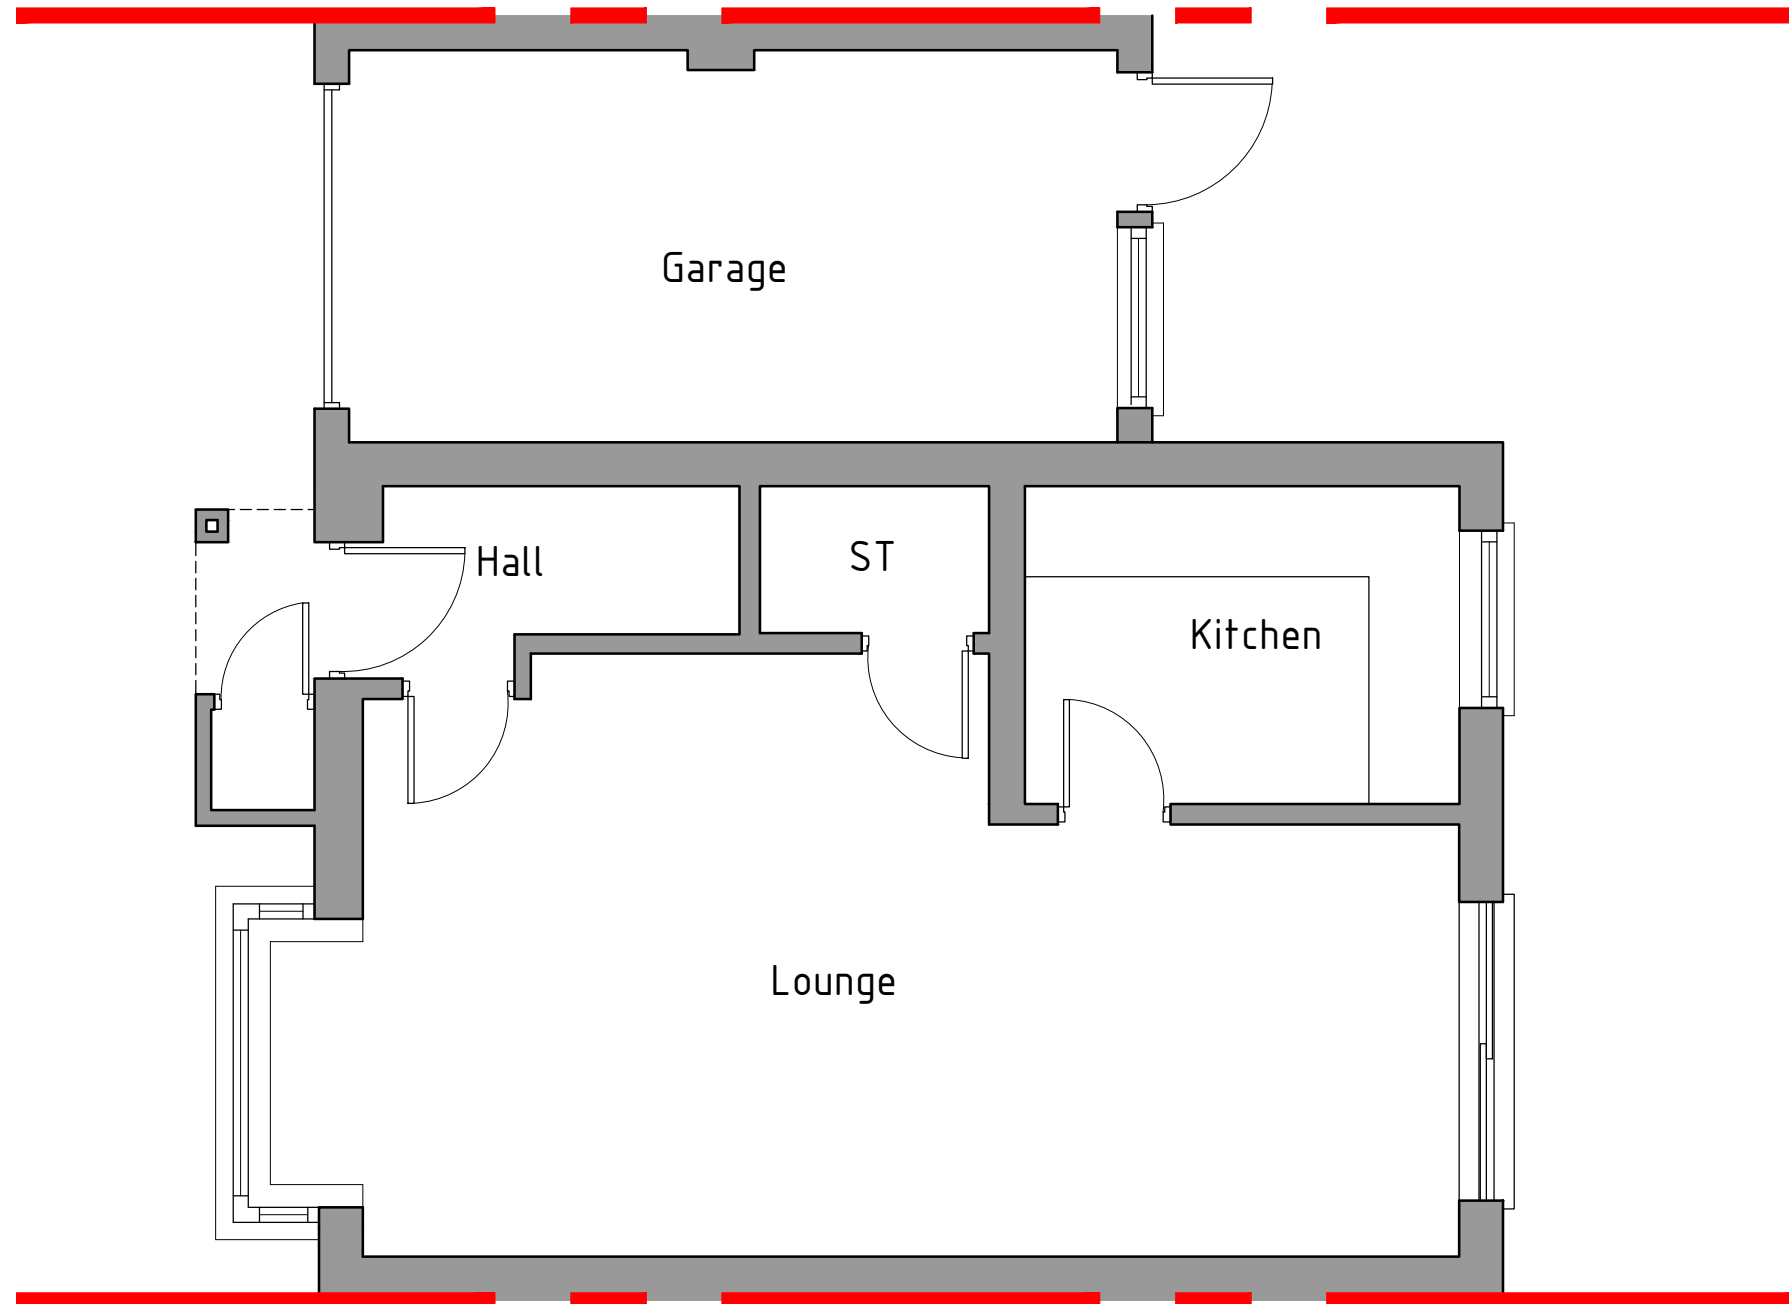

Project; 1 Eastfield Court, Marchweil, Wrexham, LL13 8JB	
Title; Ground Floor Plan as Existing	Scale (A2); 1:50
Dwg No; EC/PD/01	Date; October 2020
Revision;	