



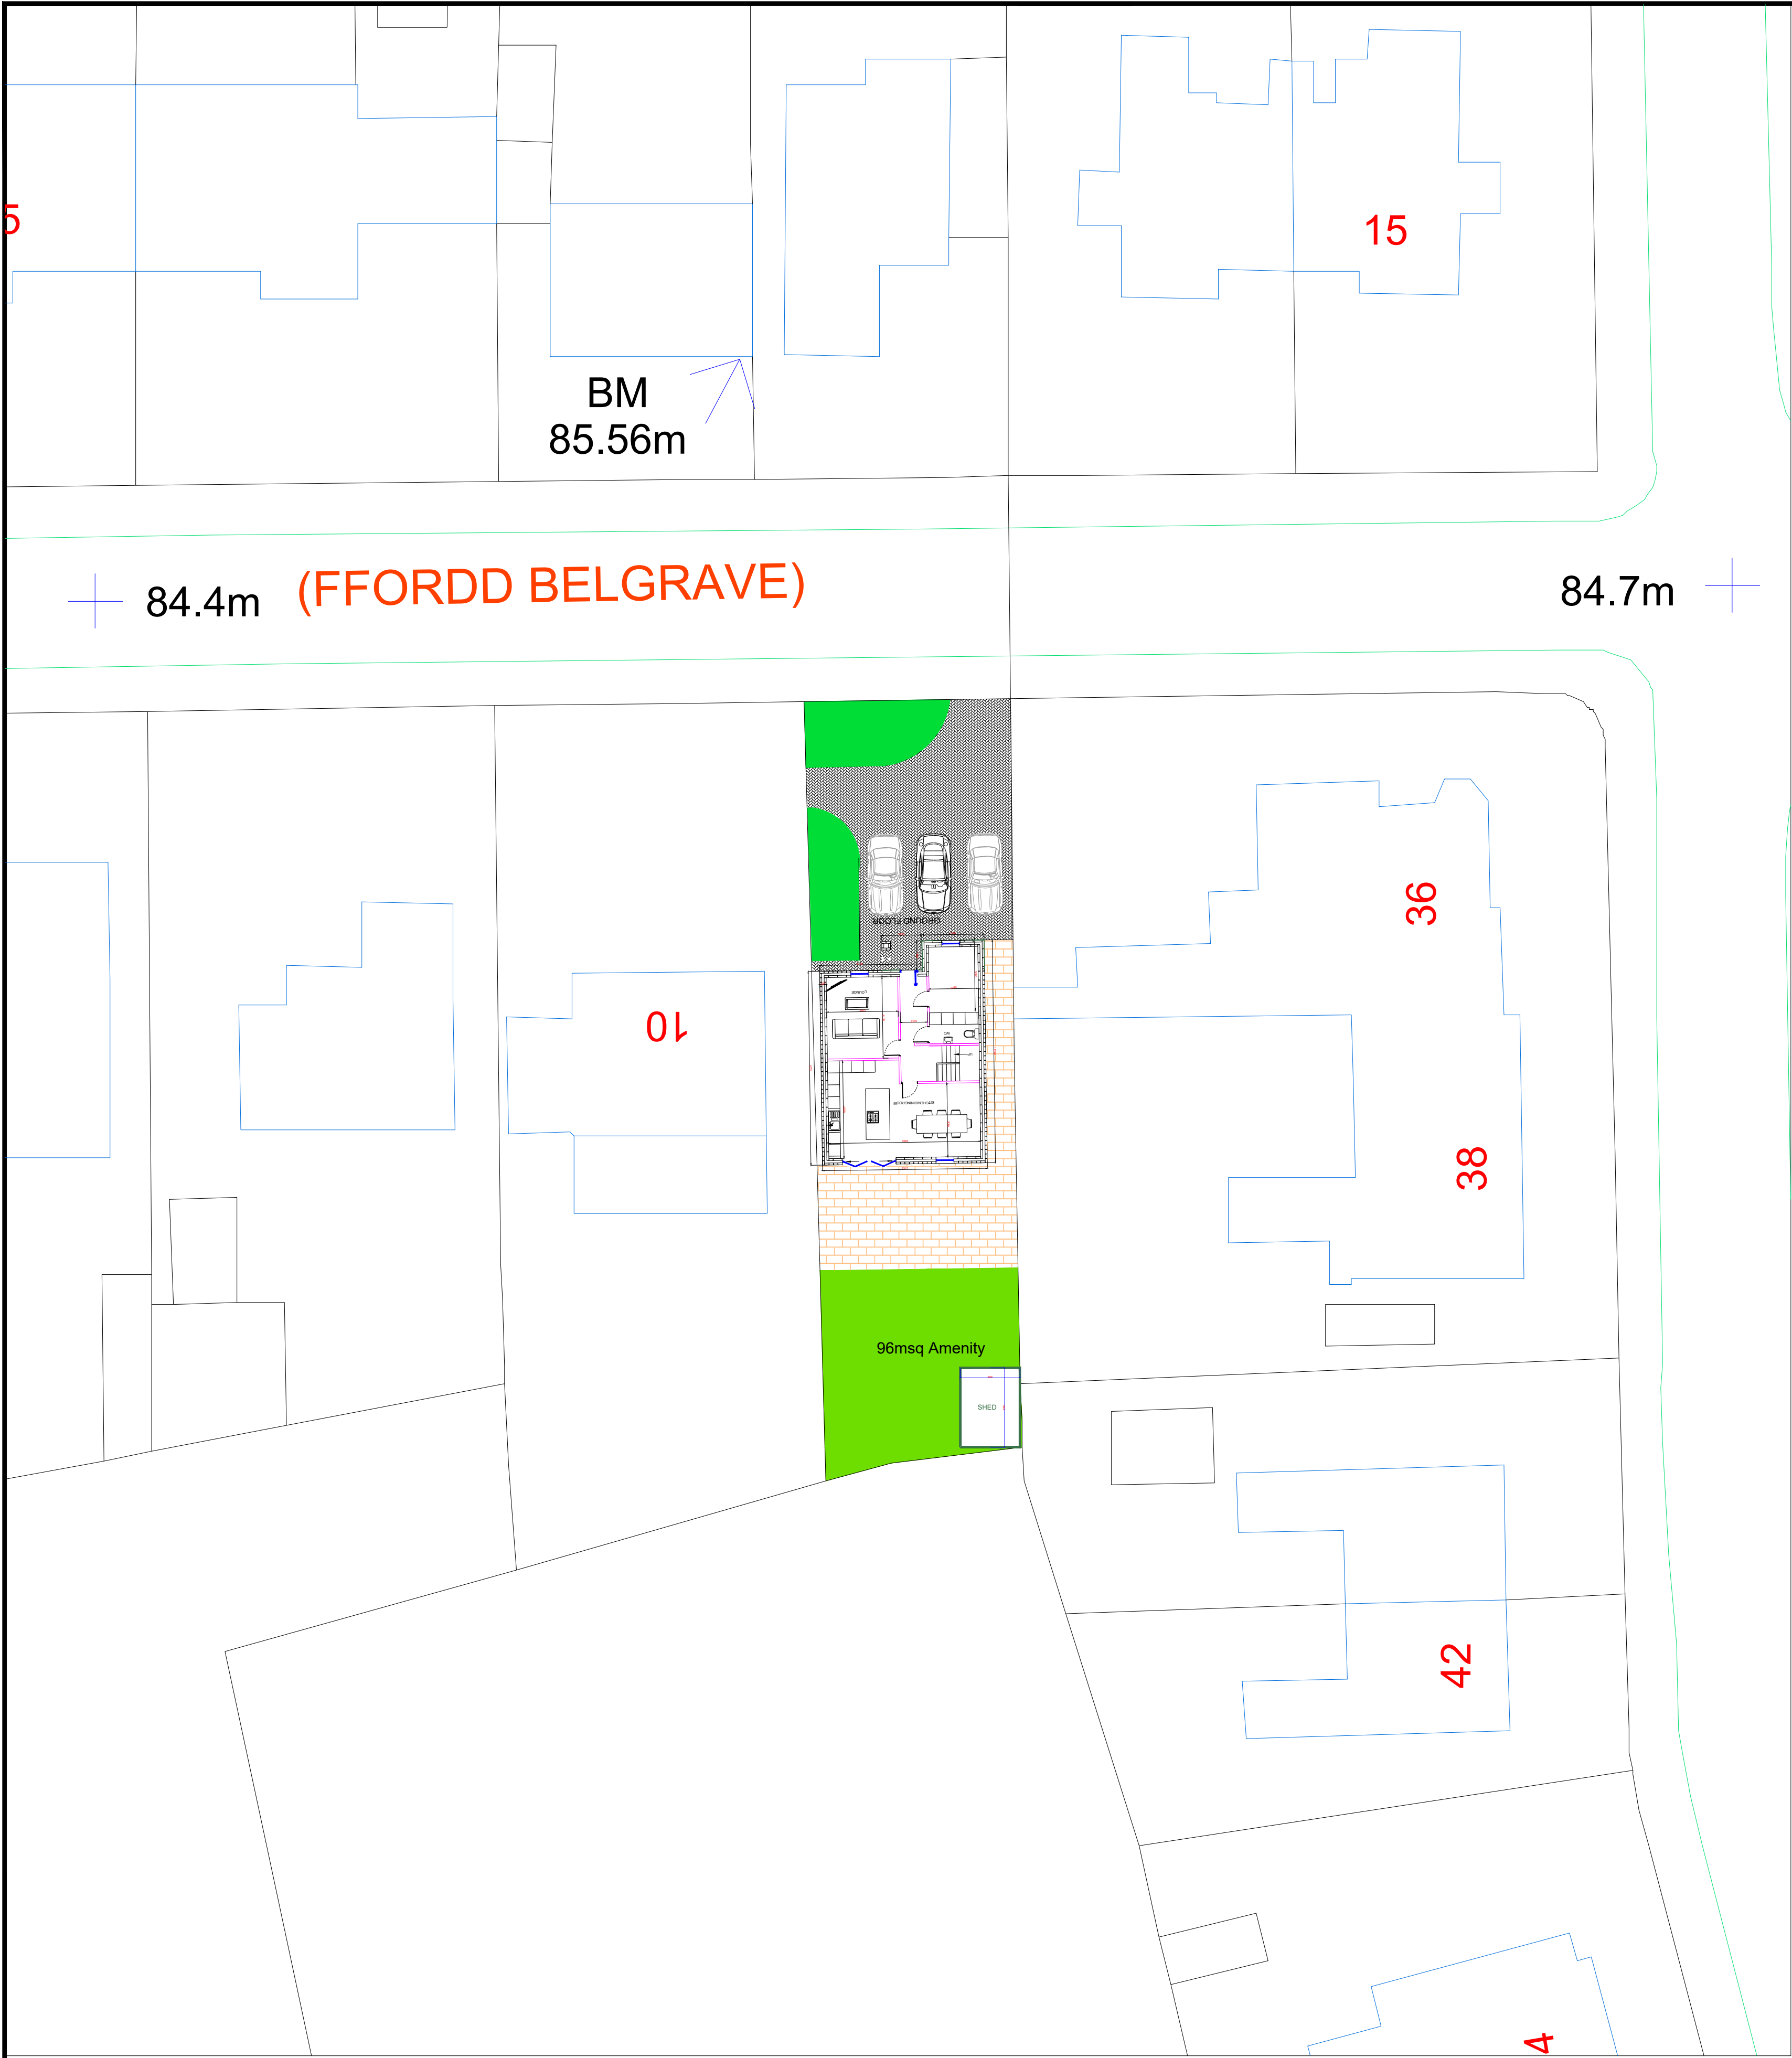

Site plan 1:200

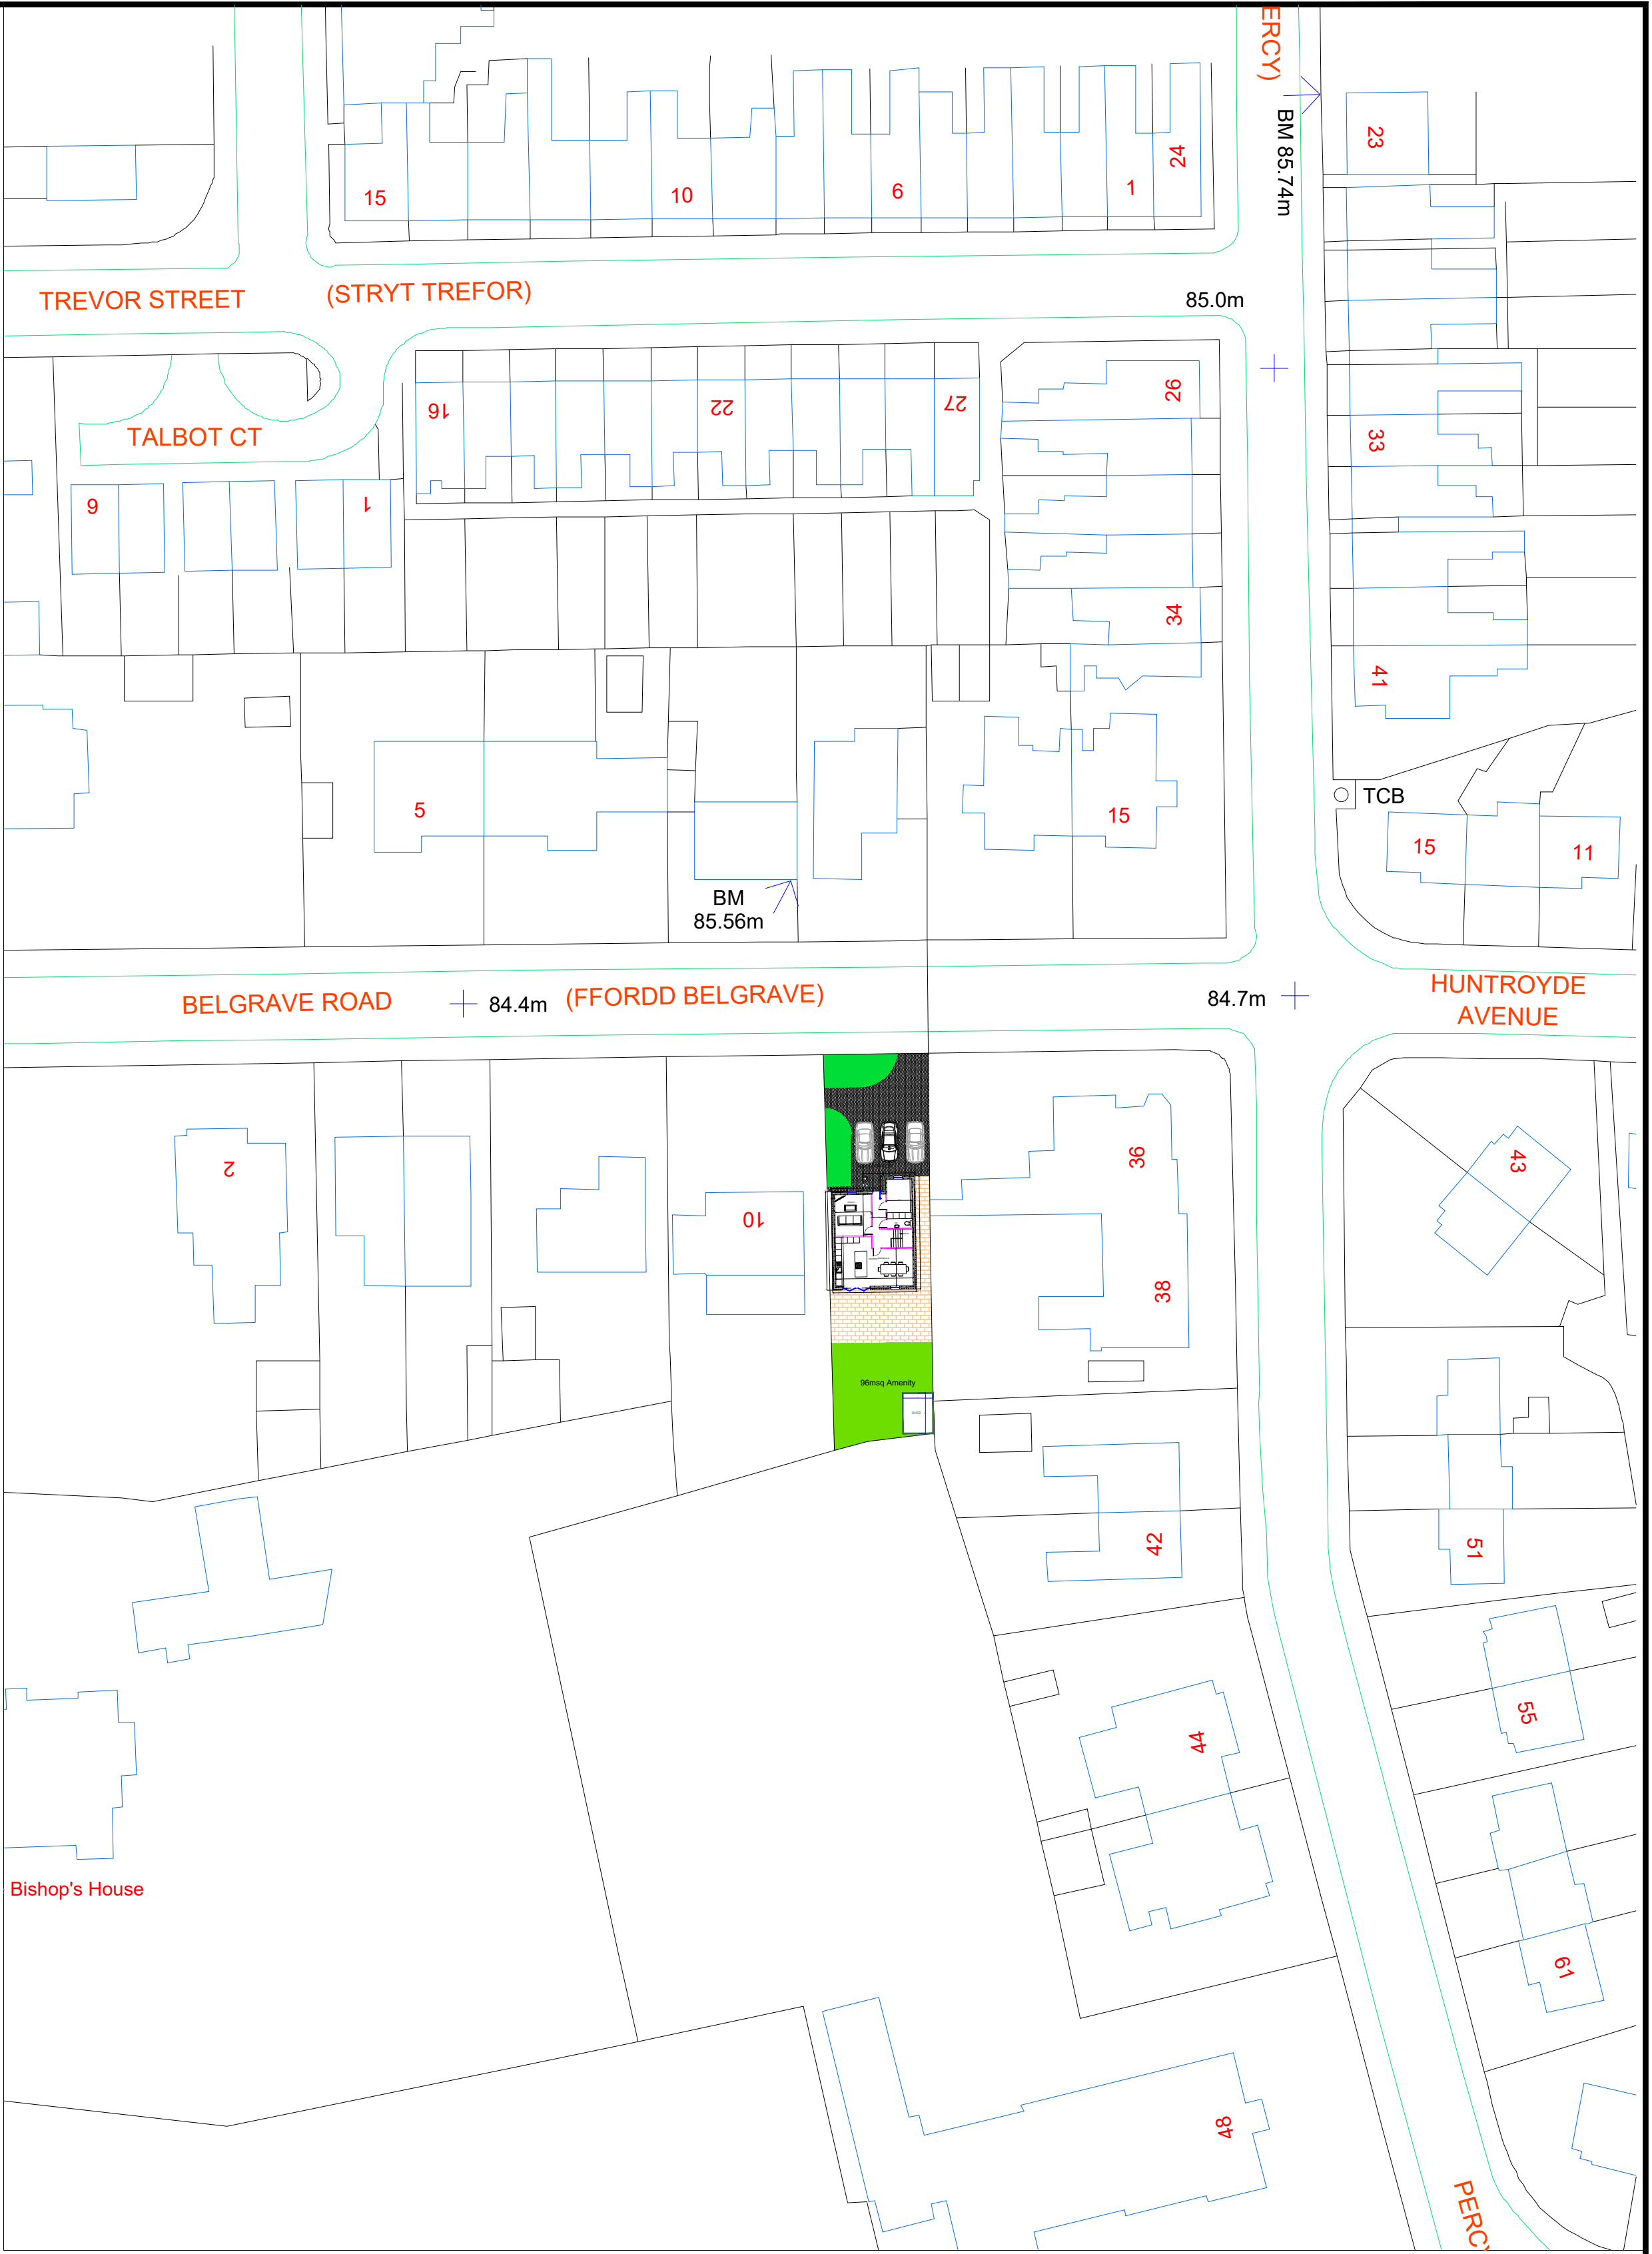

Location plan 1:500

REV E	01/02/21	BUILDING LINE MOVED FORWARD
REV D	20/01/21	BUILDING LINE MOVED FORWARD 1 M
STATUS		
CLIENT		
MR R J ELLIS		
PROJECT		
LAND TO THE REAR OF RYECROFT RESIDENTIAL CARE HOME, PERCY ROAD LL137EF		
DRAWING TITLE		
LOCATION PLAN		
DRAWN	JPE	DATE 05/05/2020
SCALE	na	DRAWING N° E