


Copyright: All rights reserved.
This drawing must not be reproduced without permission.
This drawing must not be scaled. Dimensions are in millimetres unless specified.

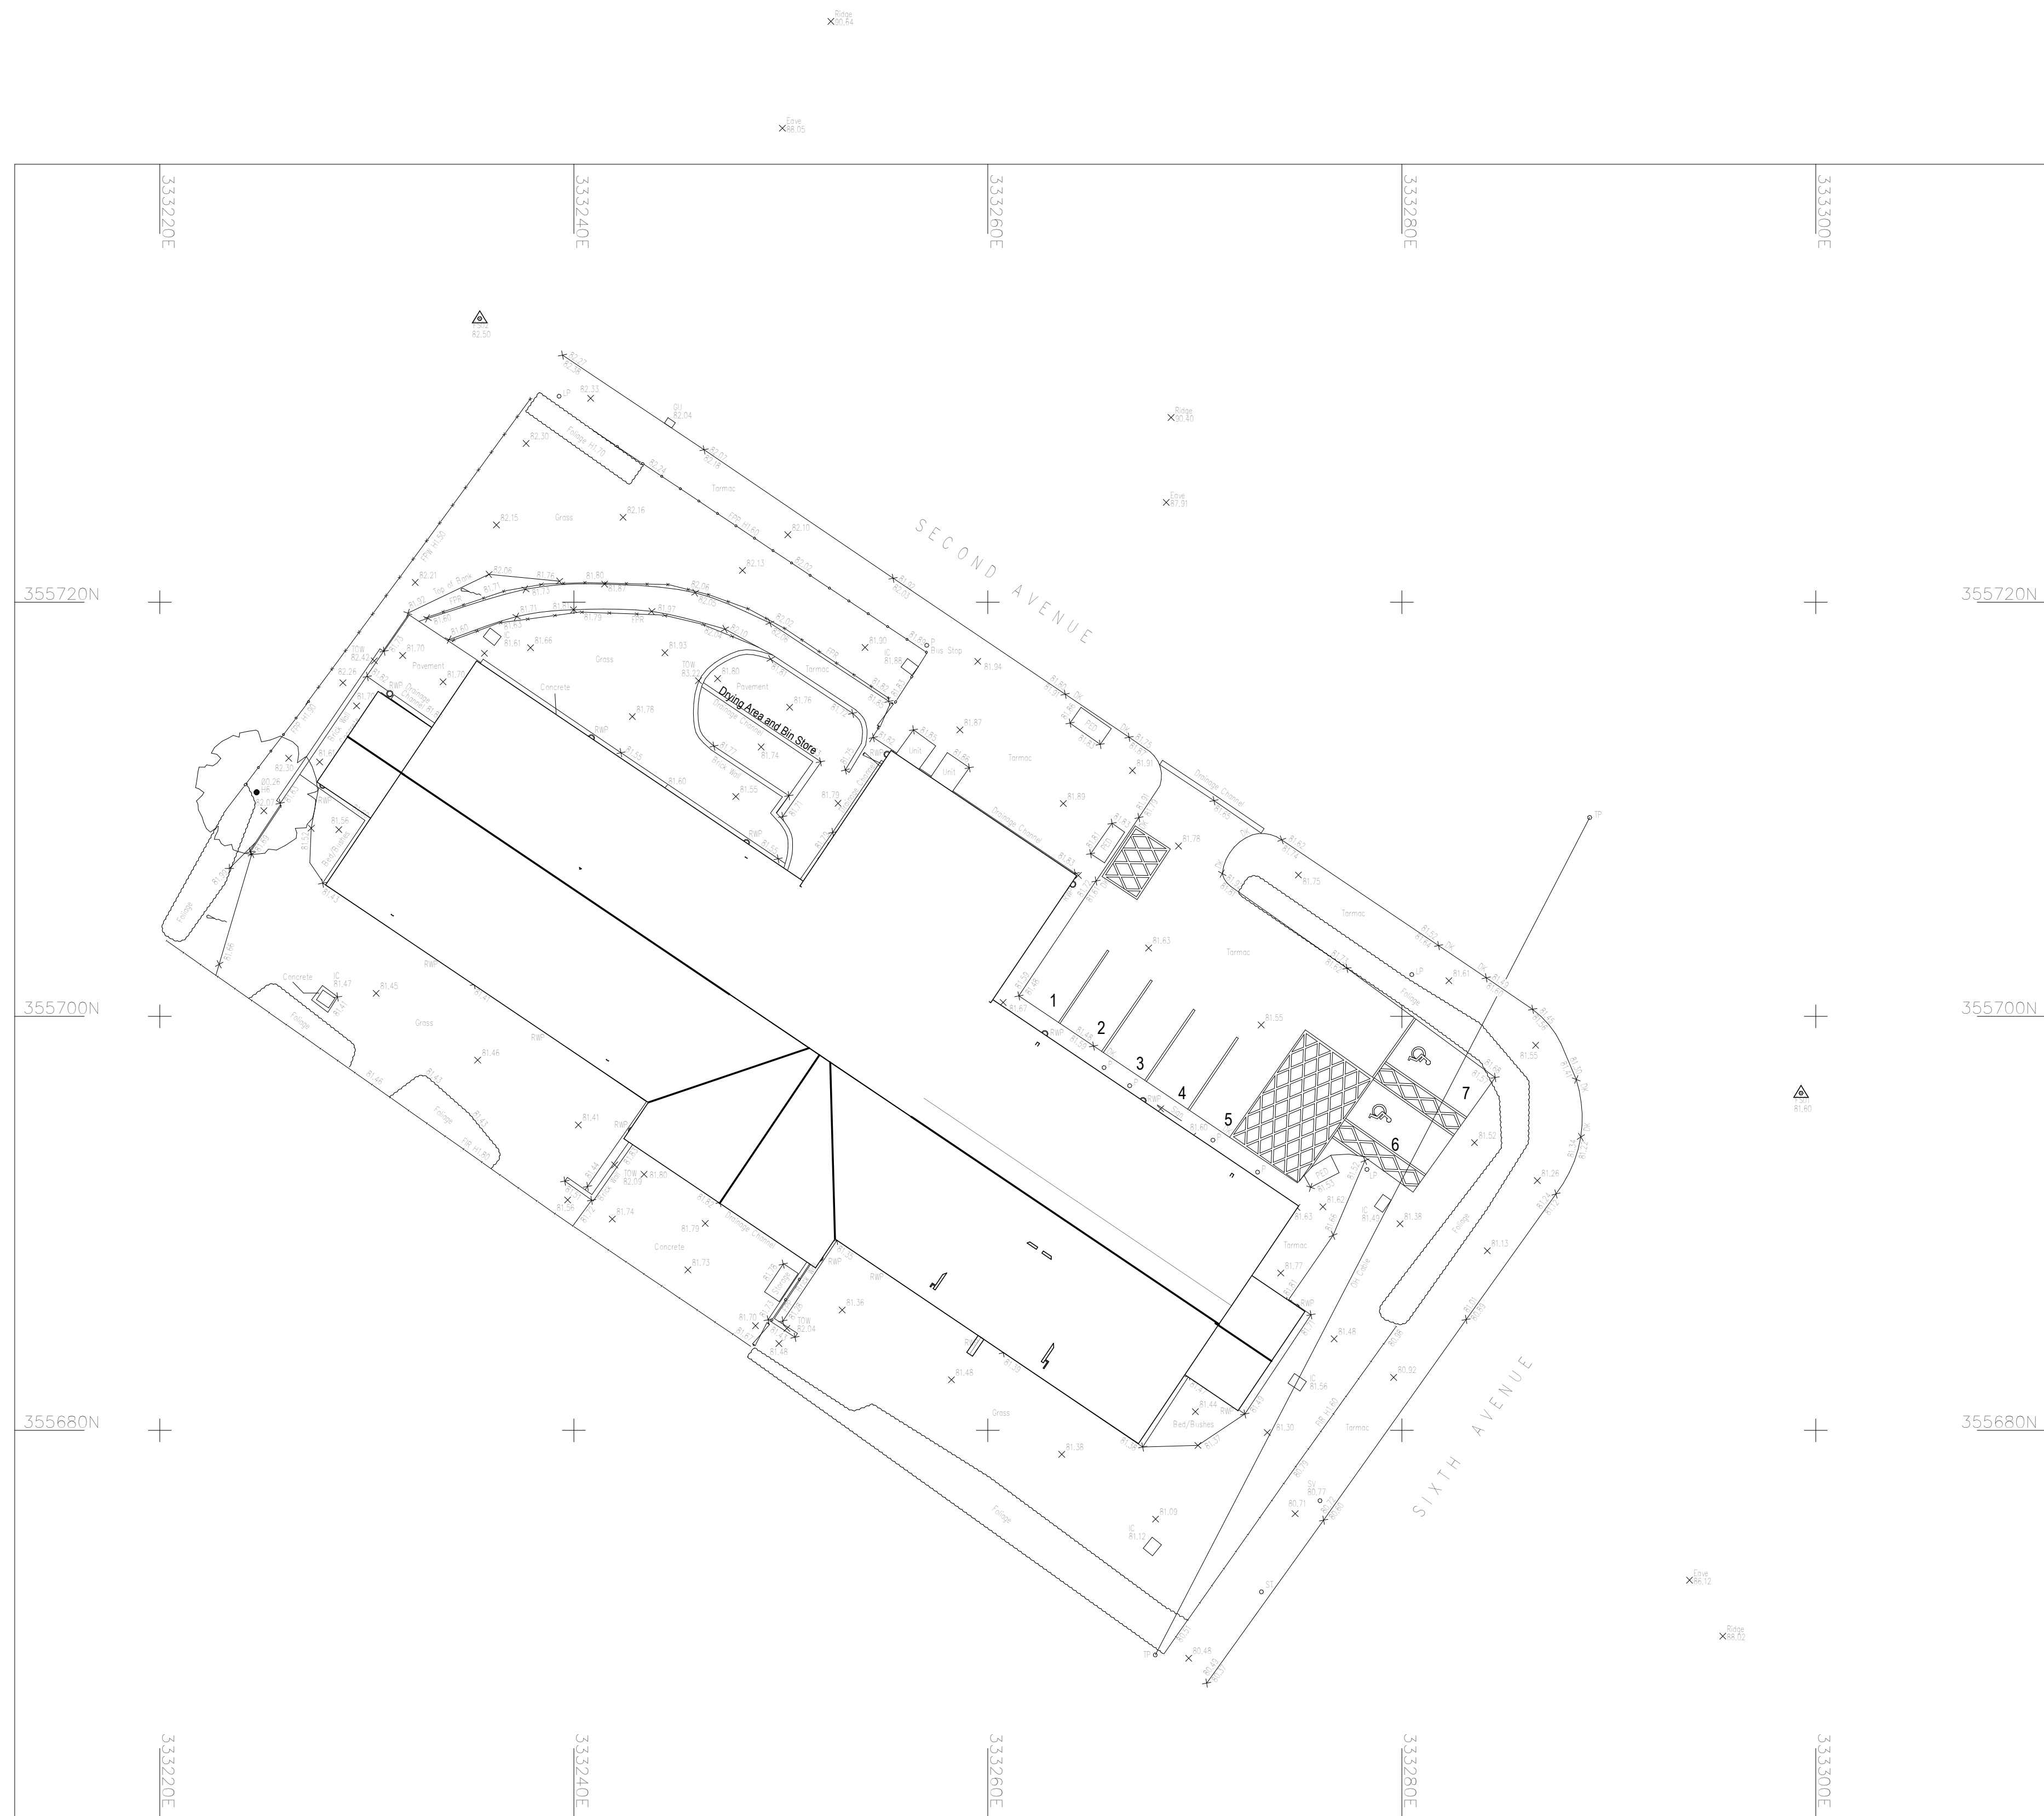

P2	11/08/20	Planning Issue		JH	
P1	30/04/20	ISSUE		RM	
REV	DATE	REVISION NOTE		BY	CHECK

Wrexham_Tir y Capel
Existing Site Plan
2594_09000

REV P2

STATUS | Planning SCALE | 1 : 200

DRAWN BY | RM

TYC- EWA- ZZ- ZZ- DR- A- 09000

Wellfield Chester Road Preston Brook WA7 3BA
T: +44 1928 752 200 E: info@ewa.co.uk