




F.JONES, WXM IND EST.

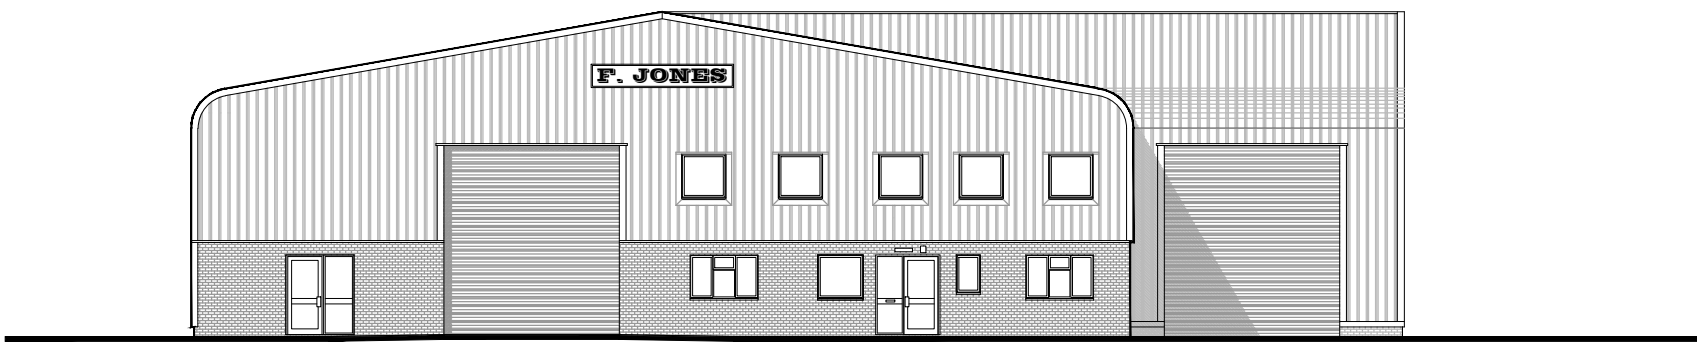


Proposed Front Elevation 1:200

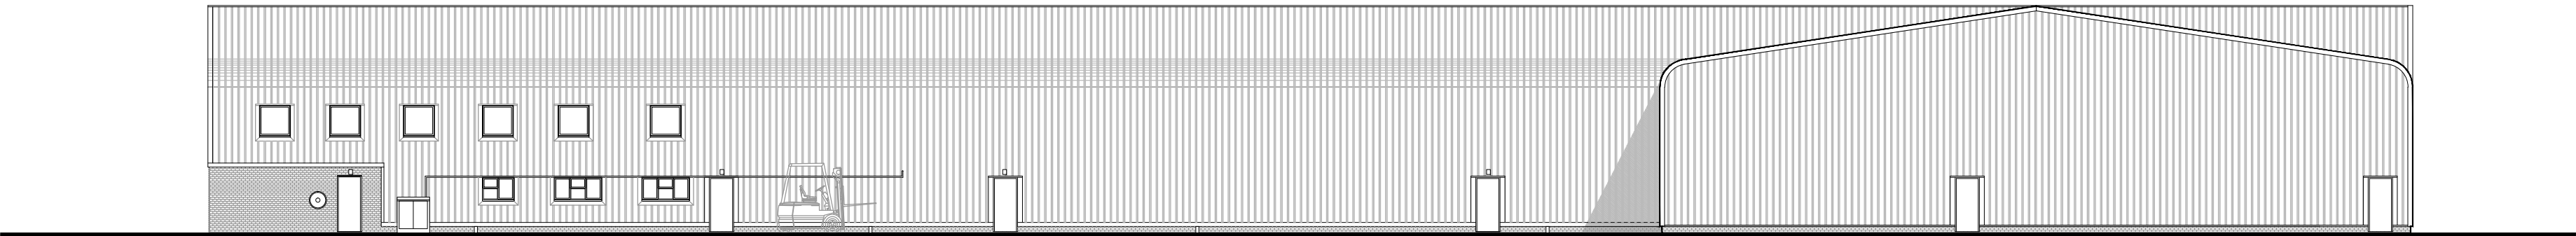

Proposed Side Elevation 1:200

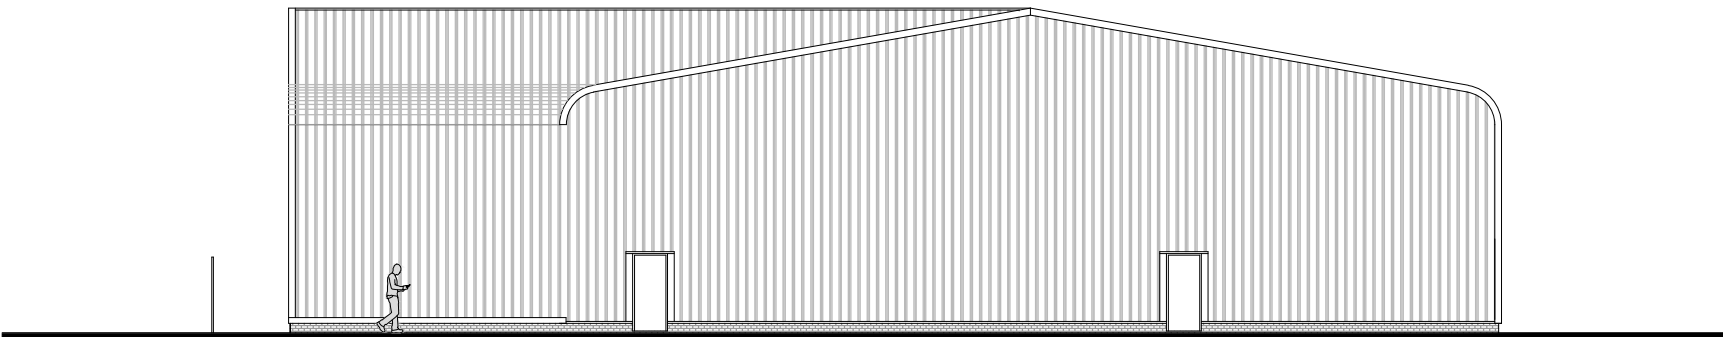

Proposed Rear Elevation 1:200

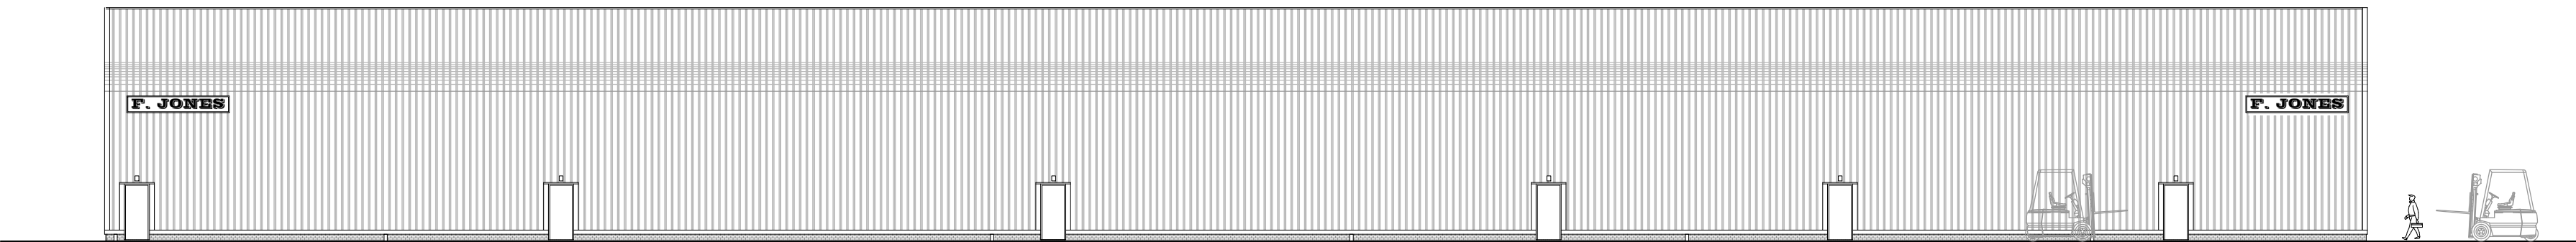

Proposed Side Elevation 1:200



CULLIS-ARCHITECTURAL-DESIGN

25 Sunningdale Close
Wrexham
North Wales
LL13 9QU

T 01978 264376
M 07791 480768
E ajones540@btinternet.com



LABC

Client: Mr J. Roberts.

Drawing Title: Proposed Elevations.

Job Title: Proposed Extension to F. Jones, Abbey Rd North, Wxm Ind Est.

Date:	Scale:	Rev:	Draw No:
August 2018	1:200 at A1		PD153/06