



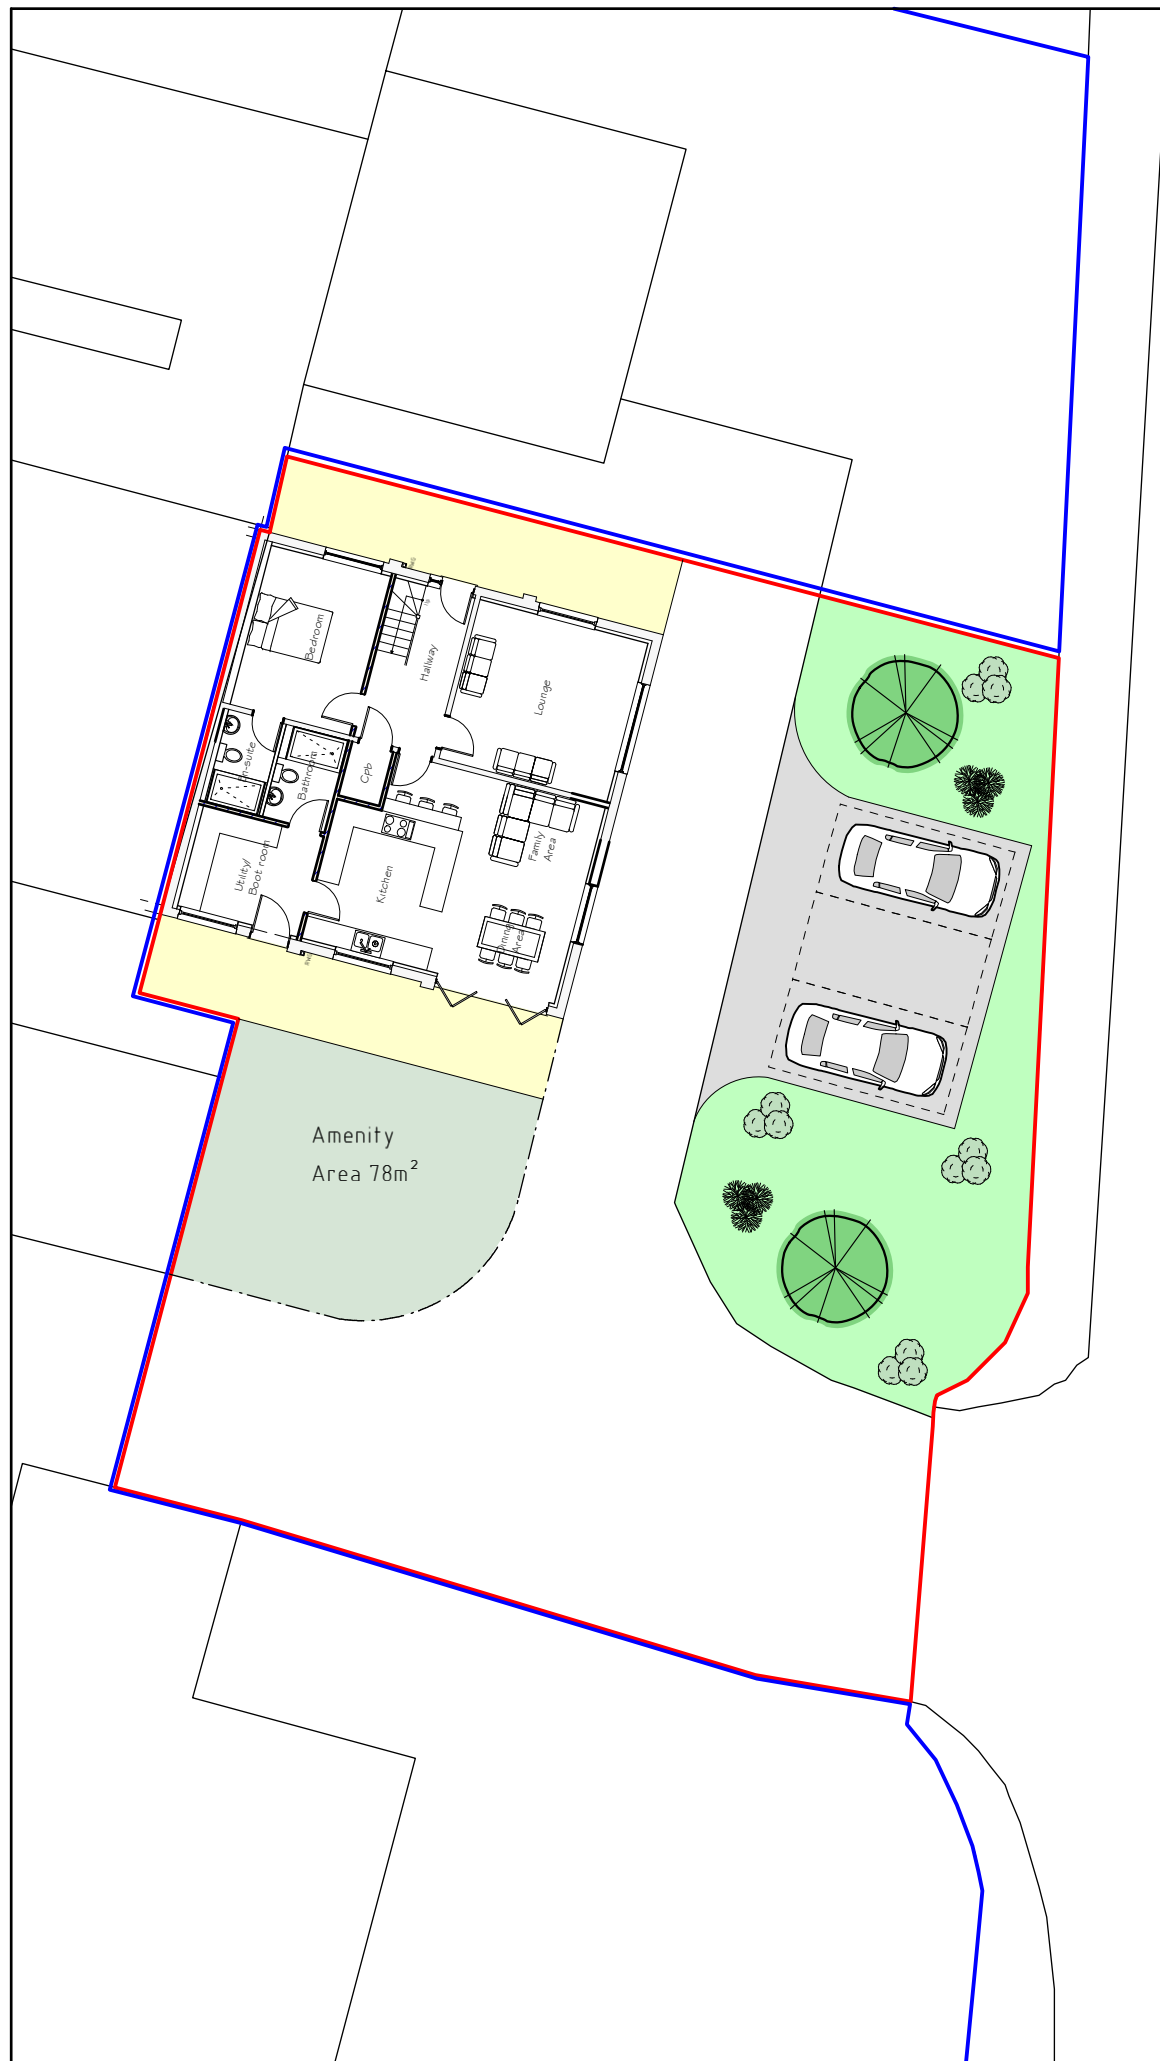

Site Plan 1:200



Location Plan 1:1250

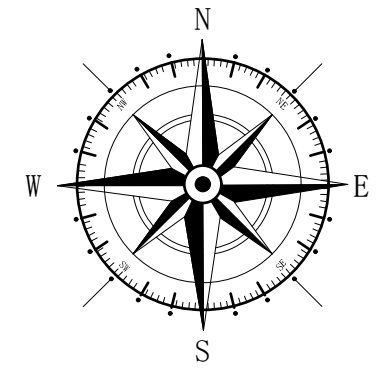

Key	
	Surrounding Buildings
	Application Site
	Land Owned by Client

Rev	Date	Detail	Initial

Project:
Proposed alterations at
Cae Brymer Farm,
Bowling Bank, Wrexham,
LL13 9RL

Title: Planning: Site & Location Plan	Scale: (A3) 1:200 & 1:1250
---	----------------------------------

Drawn By: J Felgate	Date: Aug 2020
------------------------	-------------------

Drawing No: E072/005	Sheet: 1 of 1
-------------------------	------------------

blueprint
architectural services



Office 3K4,
Redwither Business Tower,
Wrexham. LL13 9XT
Tel: 01978 356500
www.blueprintarchitectural.com

© copyright all rights reserved