




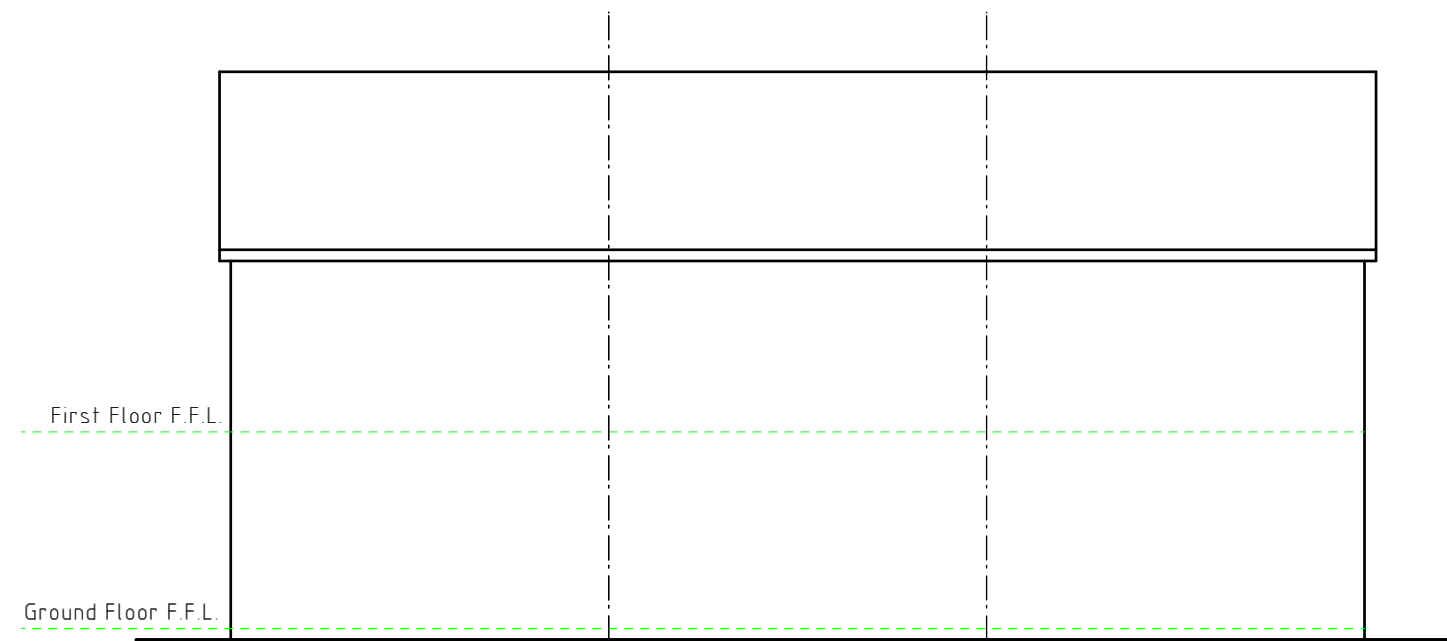

Typical Front Elevation

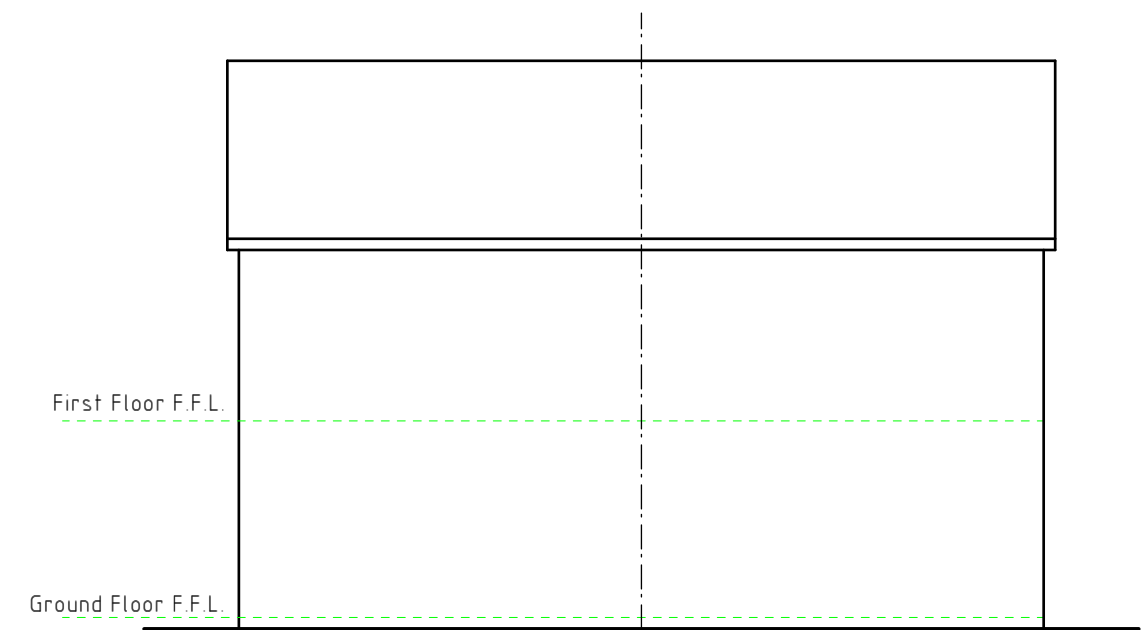

Typical Front Elevation

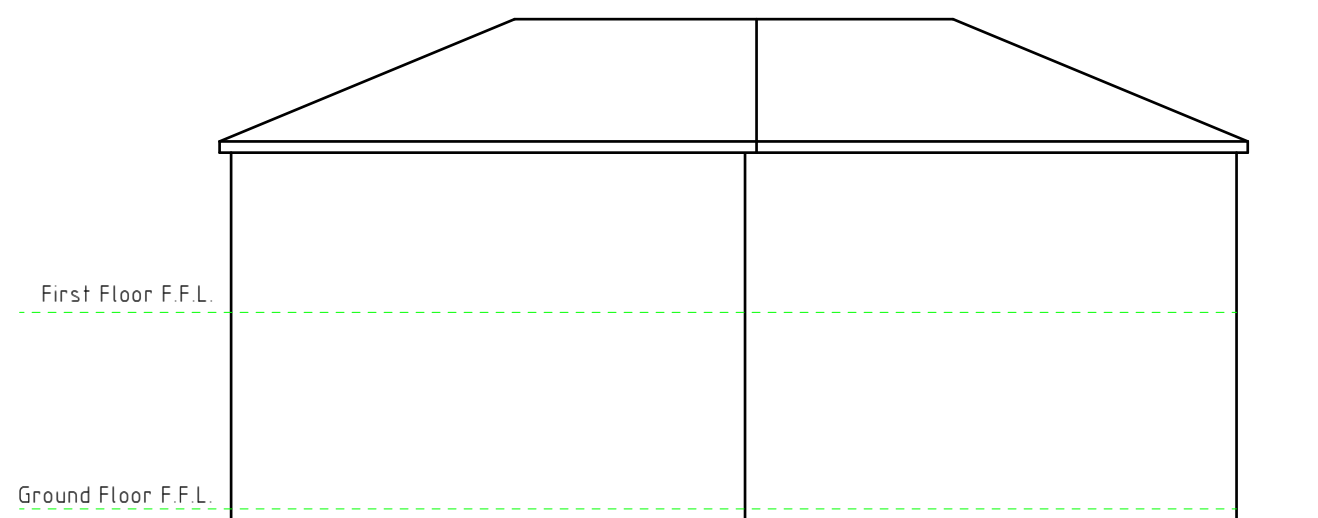

Typical Front Elevation

A	06/15	Design Amends	D.J.E.
Rev	Date	Detail	Initial

Project:
Proposed New Dwellings at
Wrights Garage,
Hall Street,
Penrycae, LL14 2RU

Title: Typical Elevations	Scale: (A3) 1 : 100
------------------------------	------------------------

Drawn By: D.J.Edwards	Date: Jan 2015
Drawing No: W093/008	Sheet: 1 of 1





Office 3K4, Redwither Tower,
Redwither Business Park,
Wrexham. LL13 9XT
Tel: 01978 356500
www.blueprintarchitectural.com