



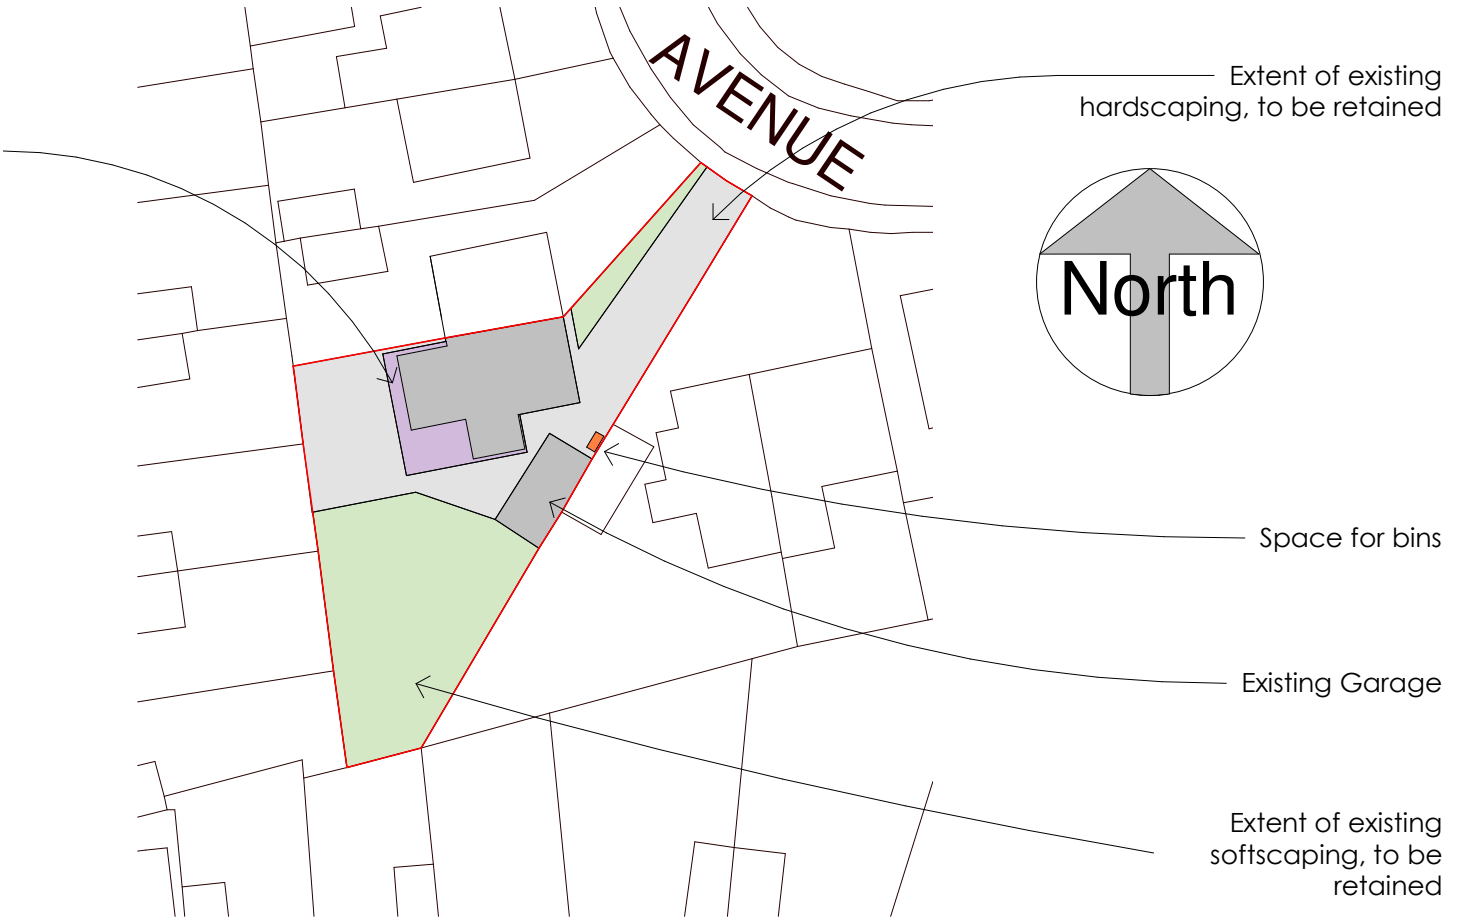

REV	DESCRIPTION	BY	DATE

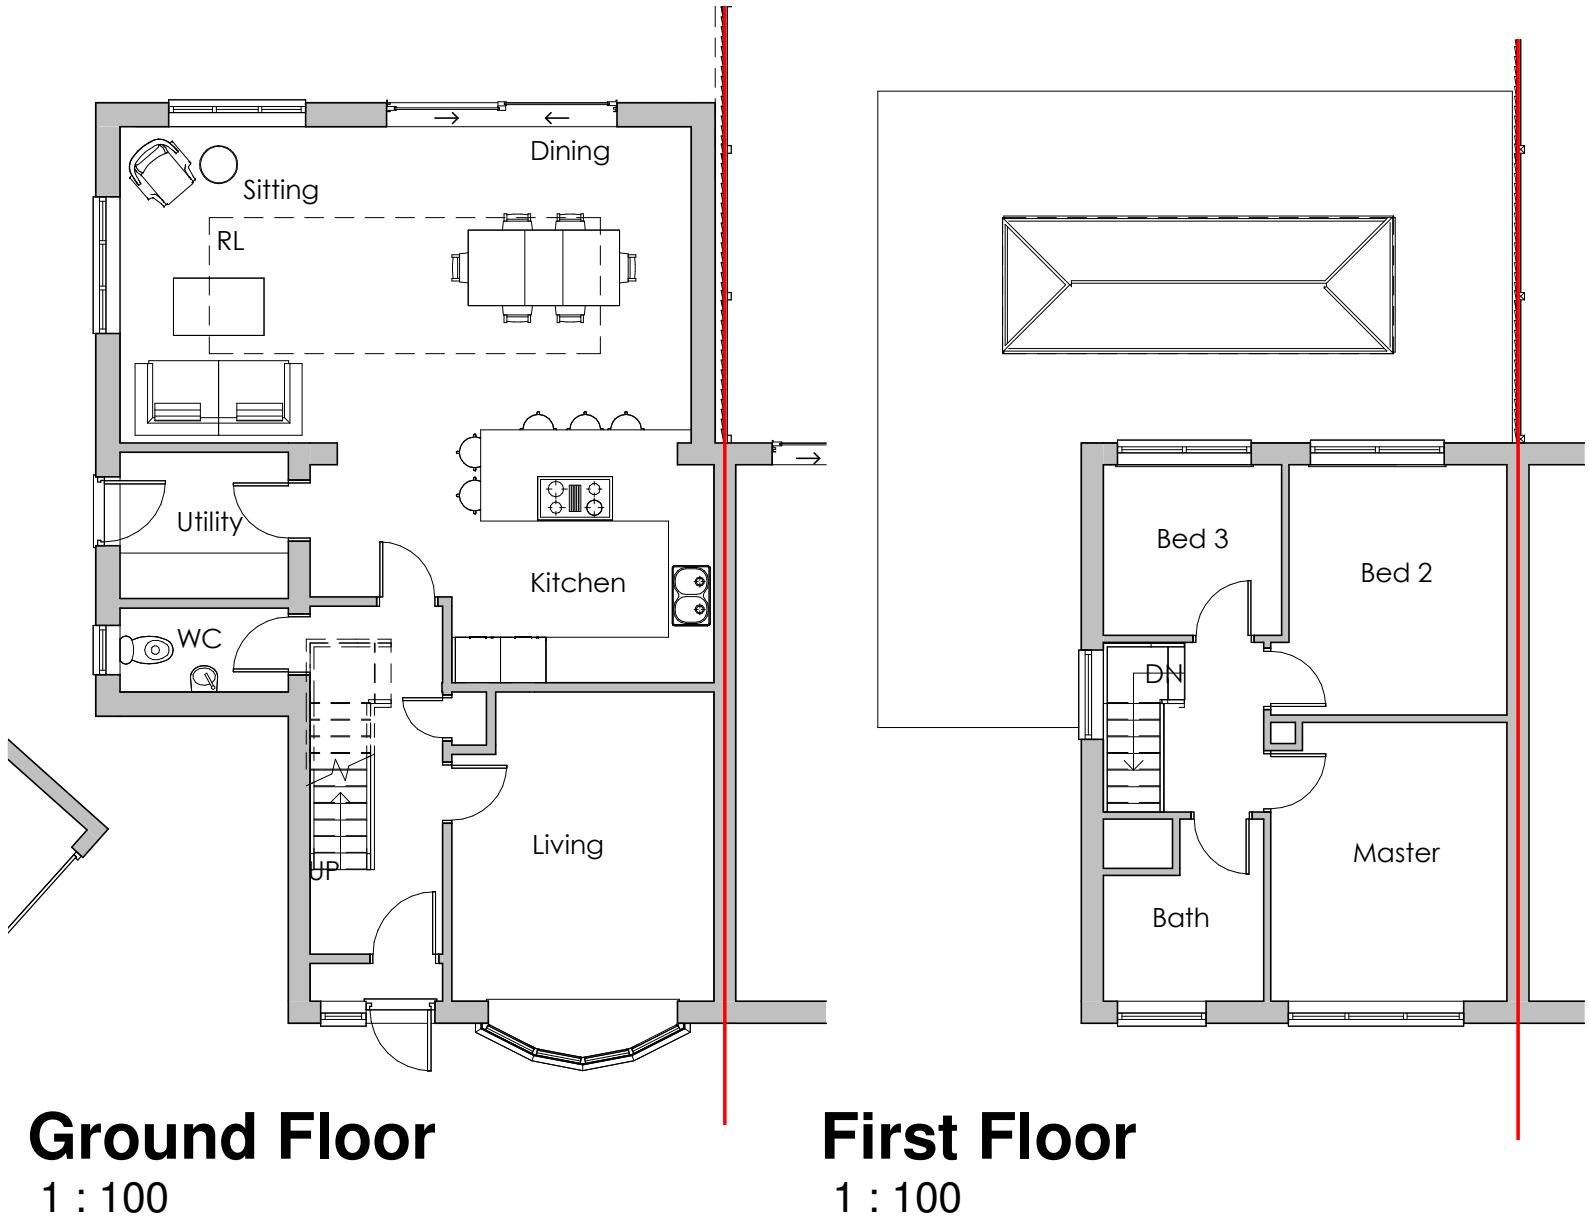

OFF THE WALL - Architectural Services
1 The Woodlands, Chester Road
Gresford, Wrexham, LL12 8NU
Instagram: [offthewall_architectural](#)
phone: 07722 113 971
email: cathy@offthewallarchitectural.com

CLIENT:
Mr & Mrs Nuttall

ADDRESS:
17 Park Hill Avenue, Gwersyllt

STAGE:
Planning Application

TITLE:
Proposed Floor Plans & Site Plan

SCALE AT A3: As indicated	DATE: 04.02.2021	DRAWN: CO	CHECKED: CO
PROJECT NO: OTW1180	DRAWING NO: PL01	REVISION:	