


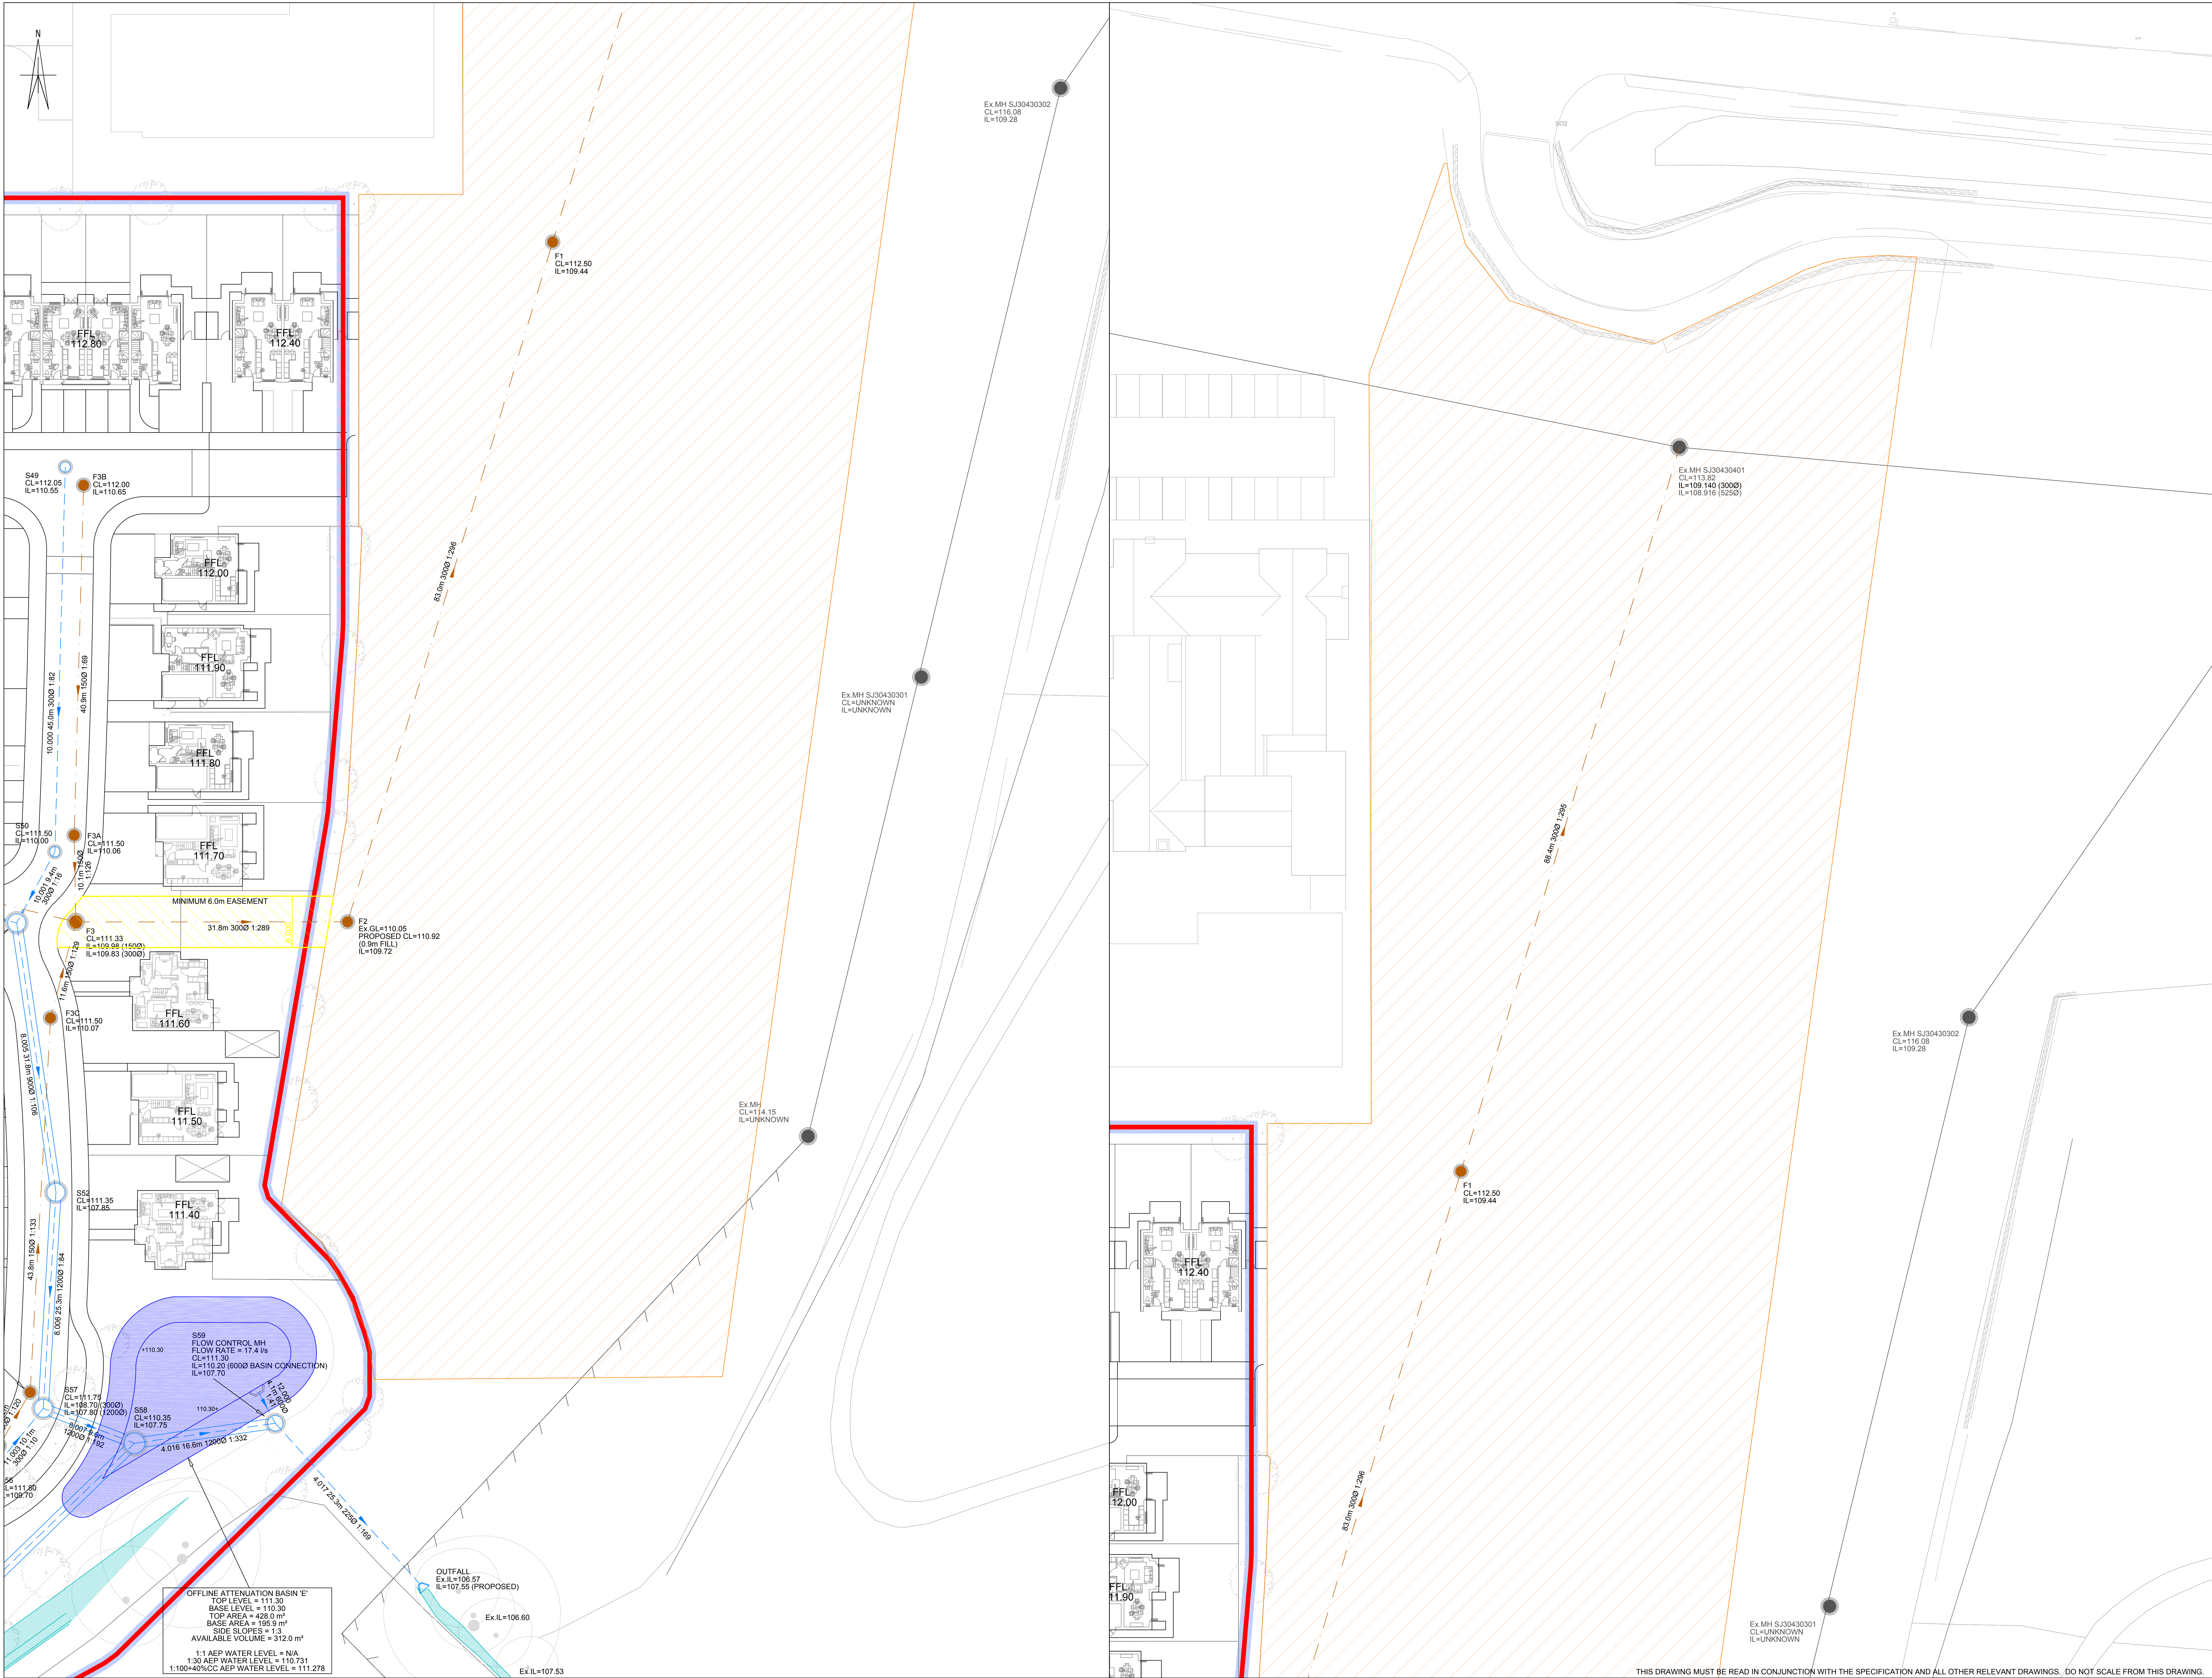

NOTES

1. THIS DRAWING TO BE READ IN CONJUNCTION WITH ALL RELEVANT WEETWOOD DRAWINGS.

KEY

- EXISTING PUBLIC COMBINED WATER SEWER
- EXISTING PUBLIC COMBINED WATER RISING MAIN
- EXISTING SURFACE WATER SEWER
- PROPOSED FOUL WATER SEWER
- PROPOSED FOUL WATER RISING MAIN
- PROPOSED SURFACE WATER SEWER
- EXISTING PUBLIC COMBINED WATER MANHOLE
- PROPOSED SURFACE WATER MANHOLE
- PROPOSED ABANDONED DRAIN
- EXISTING POND OUTLINE
- EXISTING DITCH
- PROPOSED FILTER DRAIN
- PROPOSED ATTENUATION BASIN
- PROPOSED BASIN DITCH
- PROPOSED SEWER EASEMENT
- SERVICE CORRIDOR
- PHASE 1 SITE BOUNDARY
- PHASE 1 & 2 SITE BOUNDARY

KEY PLAN (NTS)

P1	18.09.20	INITIAL ISSUE	TB	GW
REV	DATE	DESCRIPTION	DRAWN/CHECK	
Weetwood Development • Planning • Environment				
Client PURE RESIDENTIAL & COMMERCIAL LTD				
Drawing Status PRELIMINARY		Date SEP 2020	Scale (A0) 1:250	
Project RUABON WREXHAM		Drawn TB	Checked GW	
Project No 4914		Drawing No 104-3		
Title PROPOSED DRAINAGE LAYOUT 3 OF 5		Revision P1		

THIS DRAWING MUST BE READ IN CONJUNCTION WITH THE SPECIFICATION AND ALL OTHER RELEVANT DRAWINGS. DO NOT SCALE FROM THIS DRAWING.