




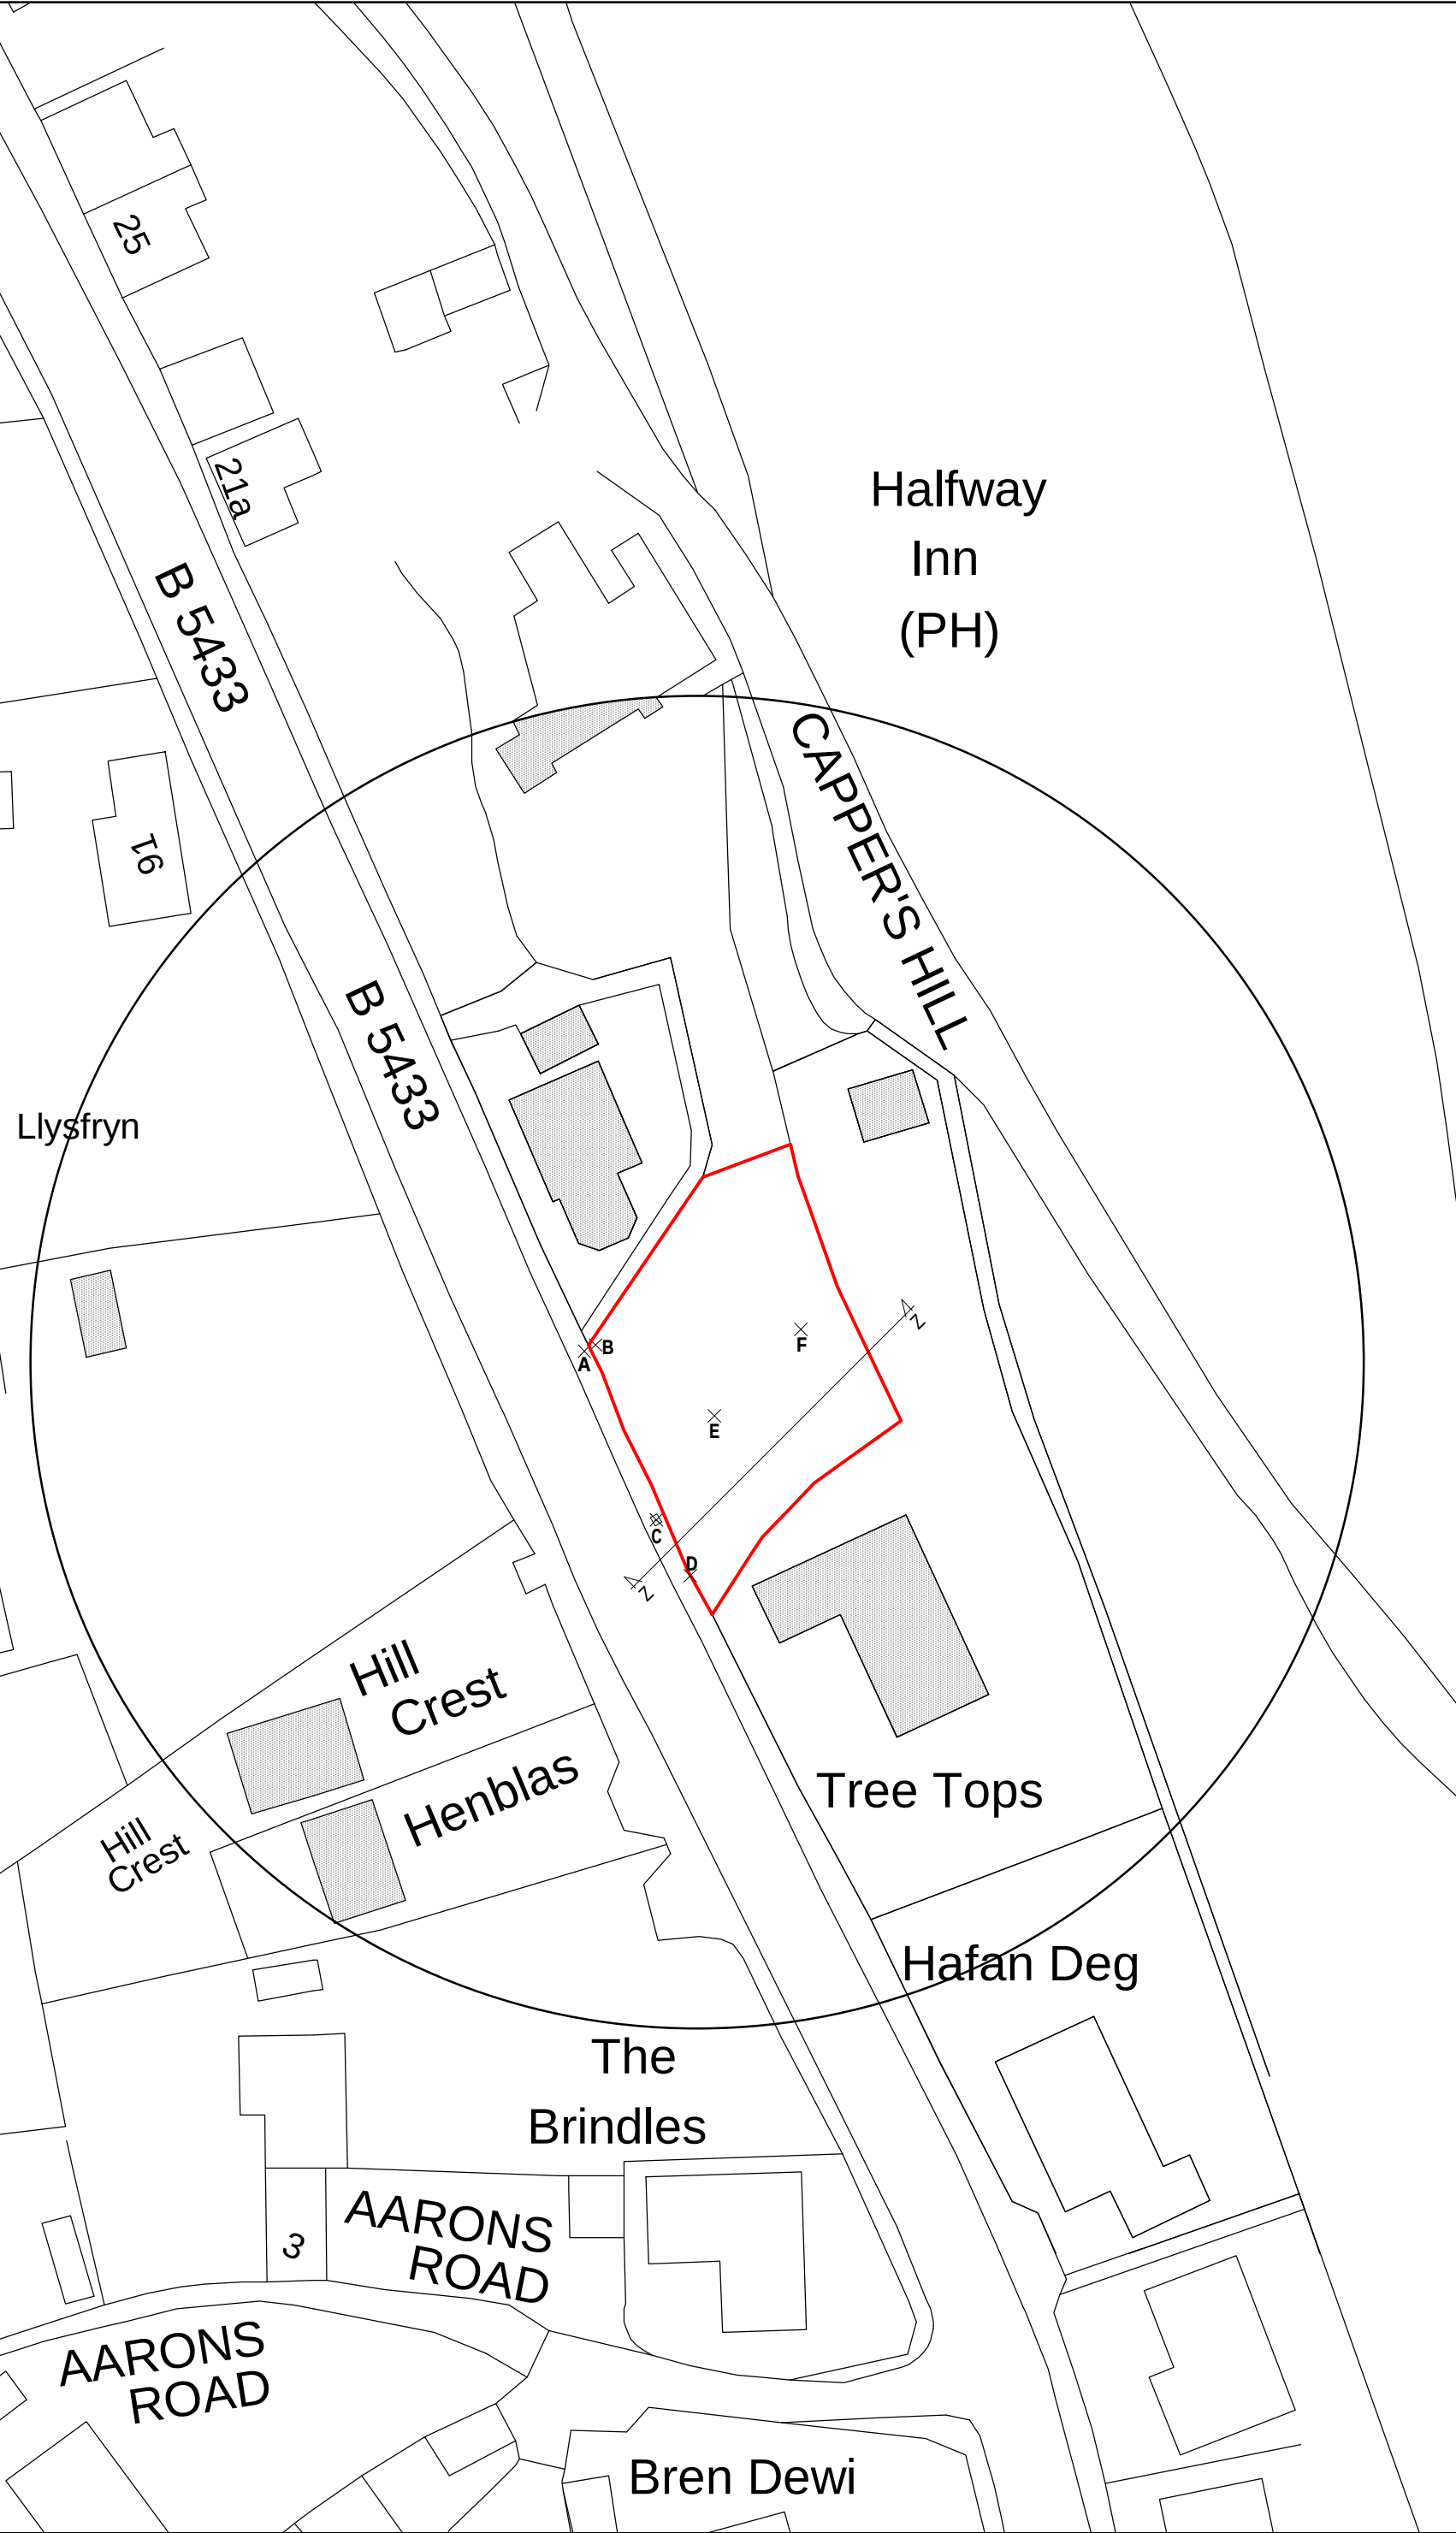

Site Plan 1:500

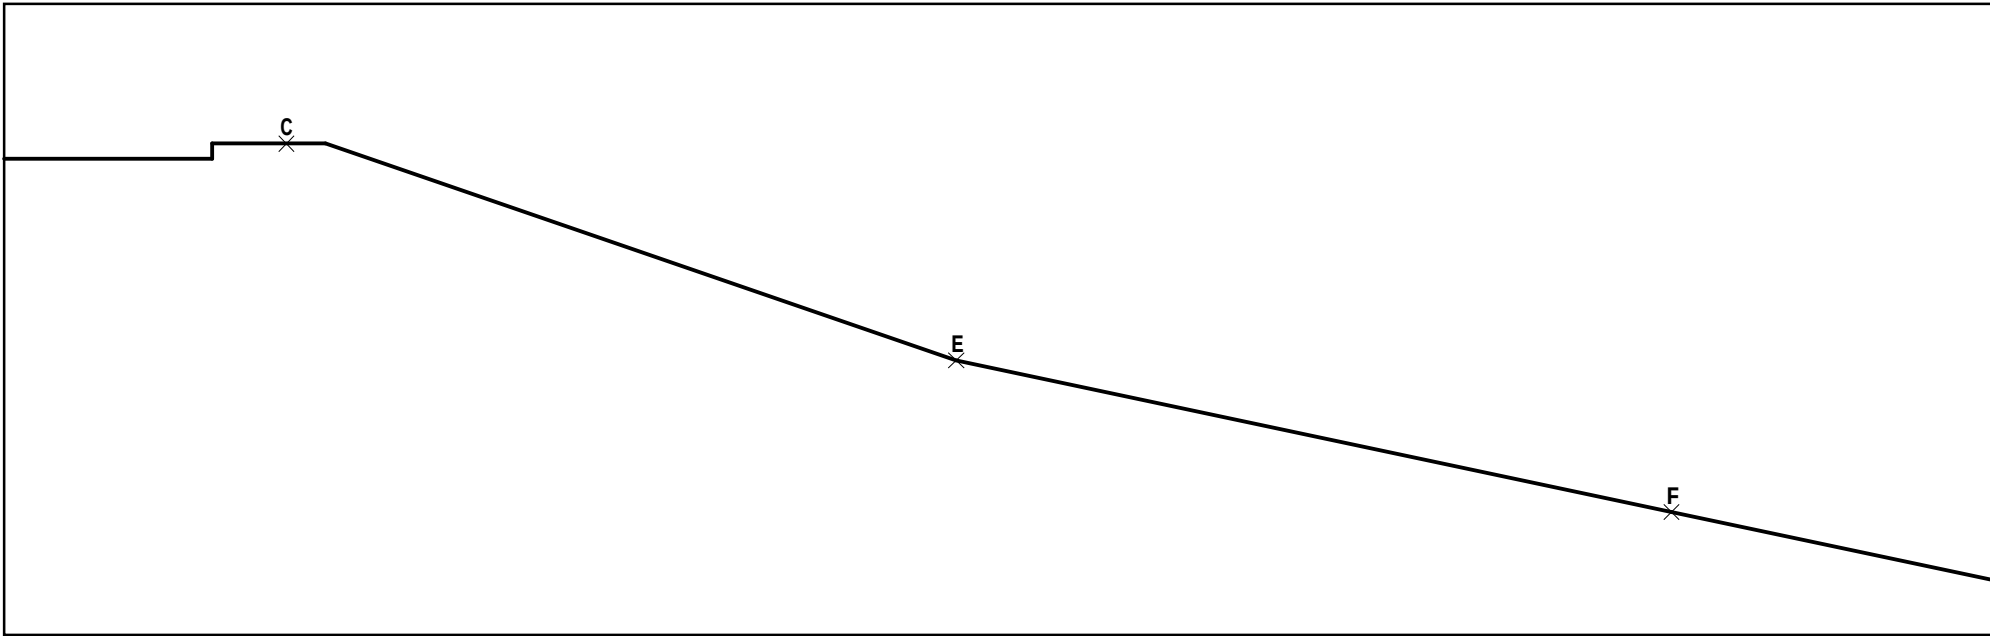


Section Z-Z 1:100

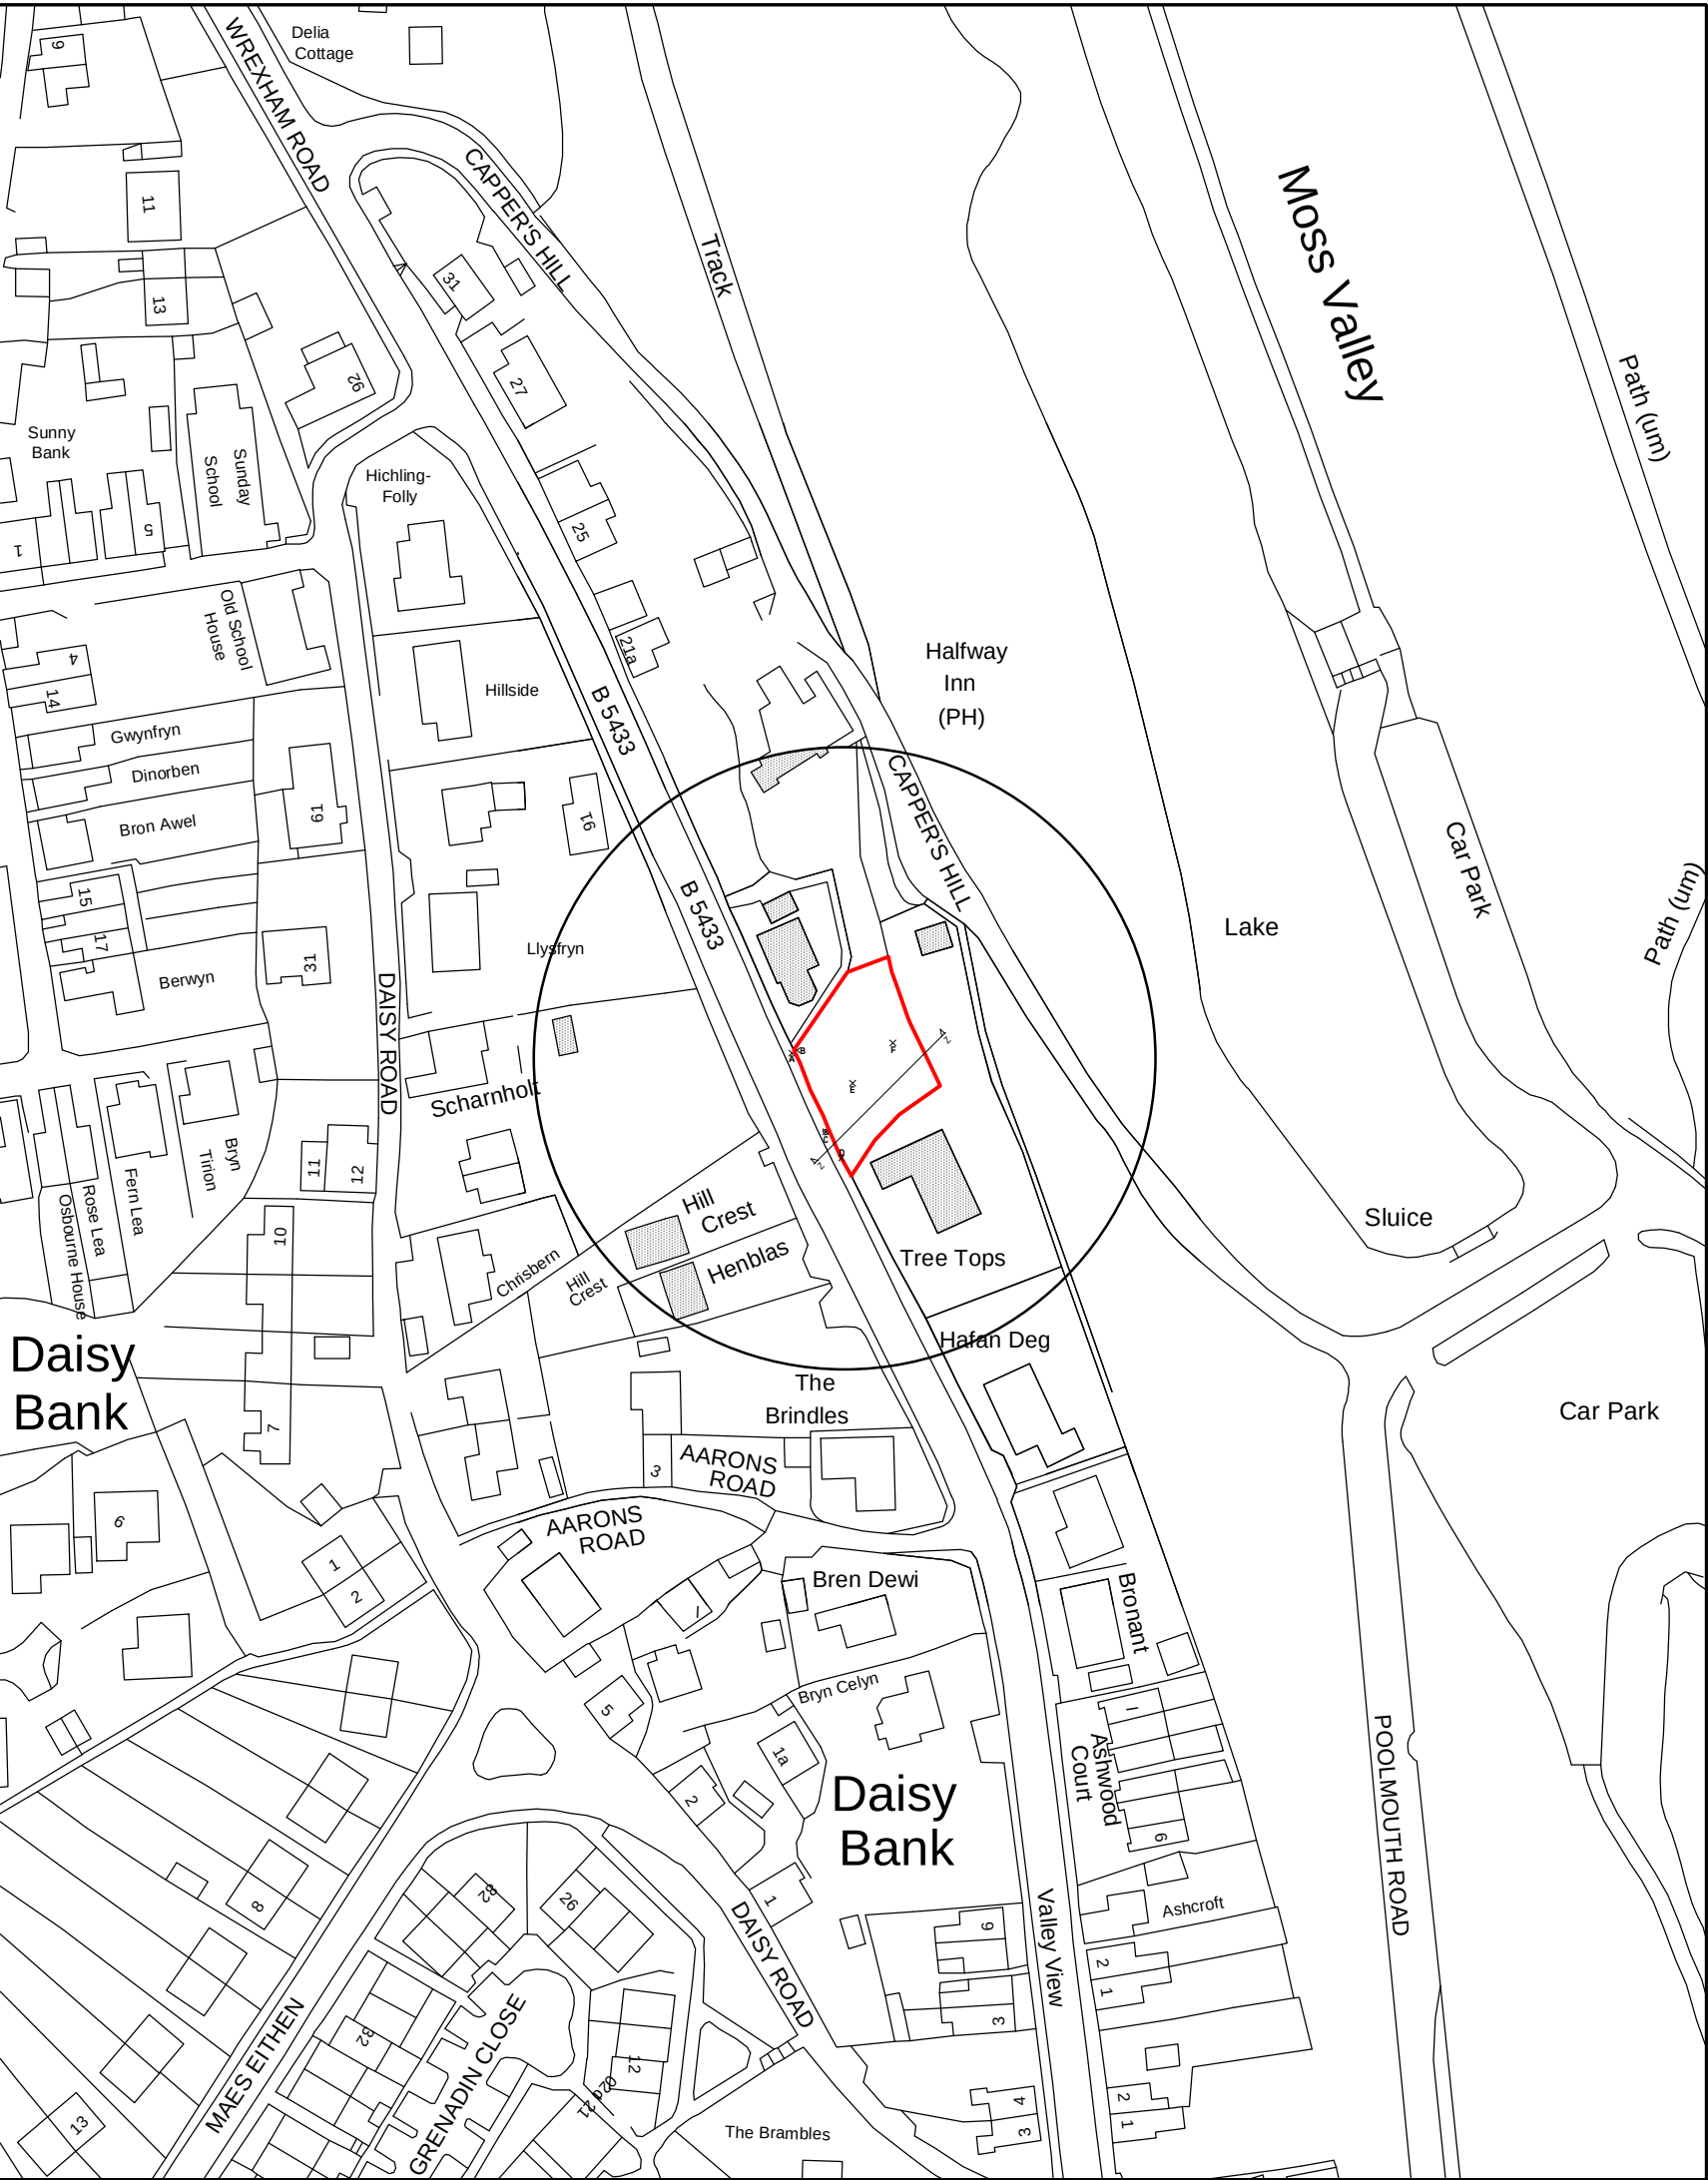

Location Plan 1:1250

Point	Level
A	10.000
B	10.234
C	9.050
D	8.689
E	6.187
F	4.177

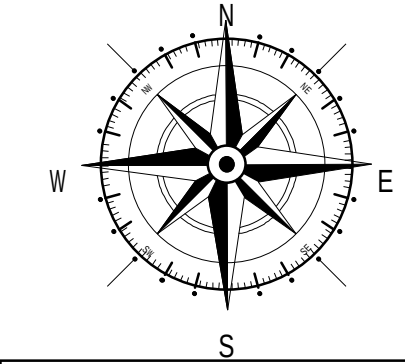

Key
 Surrounding Buildings
 Application Site

Rev	Date	Detail	Initial

Project: Proposed Residential Development on, Land Adj to Treetops, Wrexham Road, Brynteg, LL11 6HT	
Title: Site, Location Plan & Section	Scale: (A2) 1:100, 1:500 & 1:1250

Drawn By: E.M.Jackson	Date: Jan 2020
Drawing No: E070/001	Sheet: 1 of 1



Office 3K4,
Redwither Business Tower,
Wrexham. LL13 9XT
Tel: 01978 356500
www.blueprintarchitectural.com
© copyright all rights reserved